



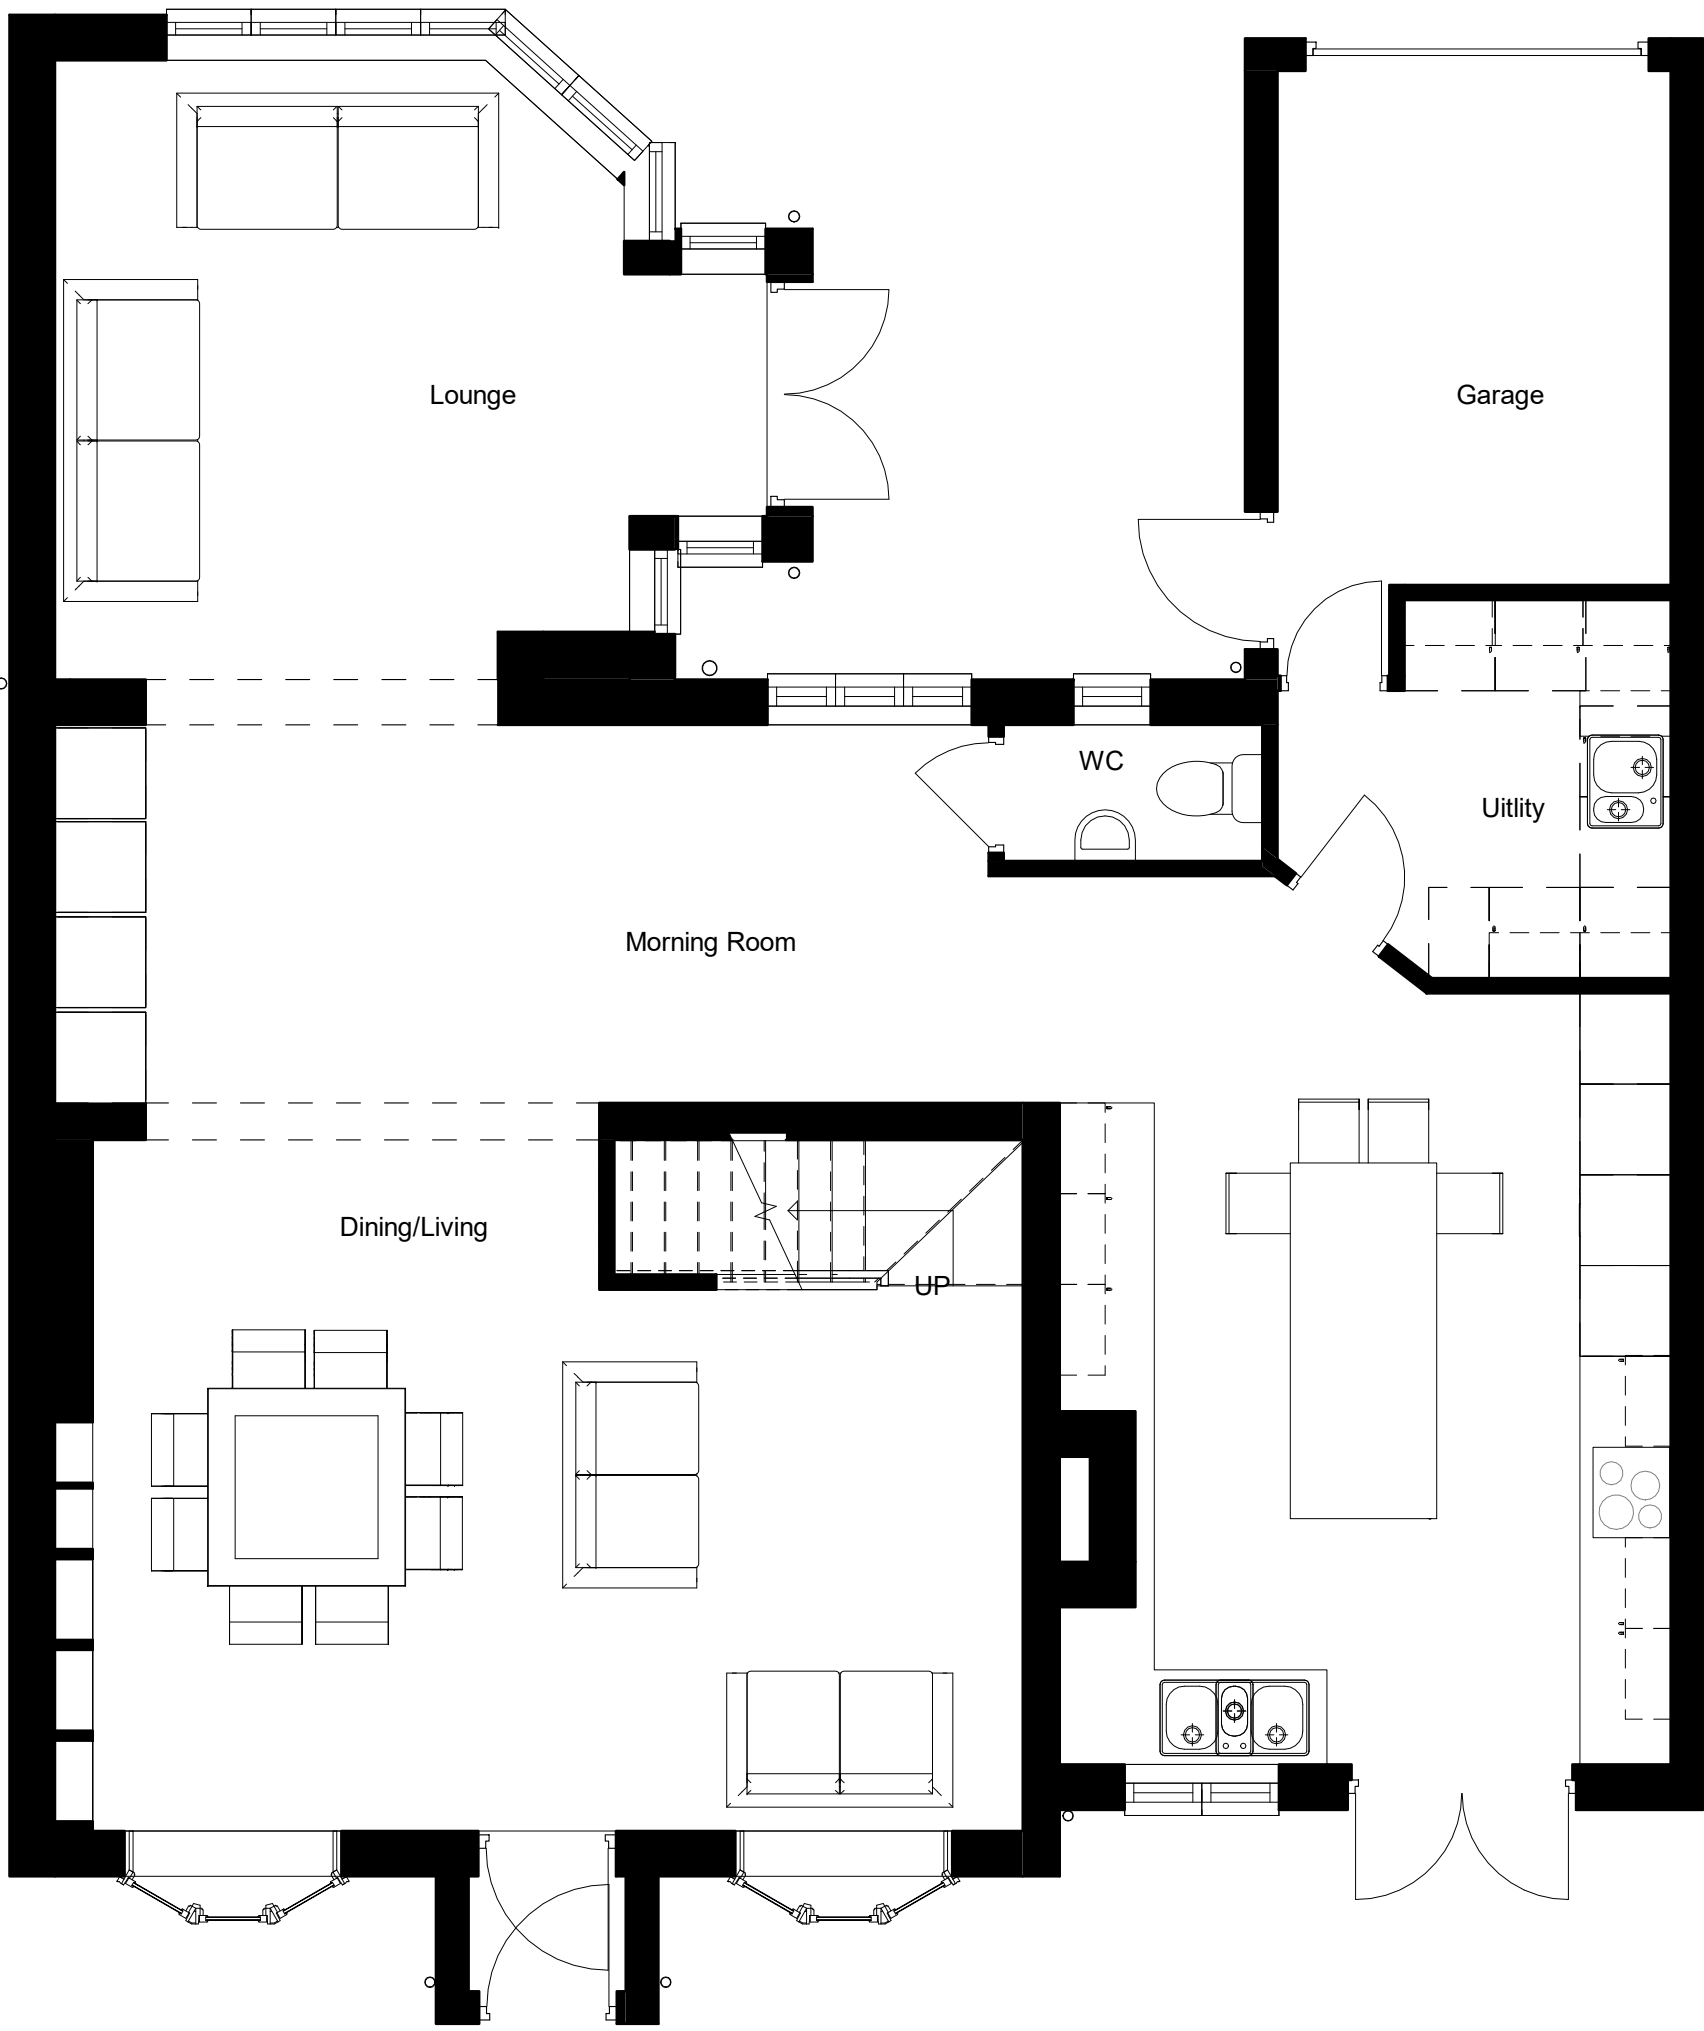

1. Level 0 GA Proposed
1 : 50

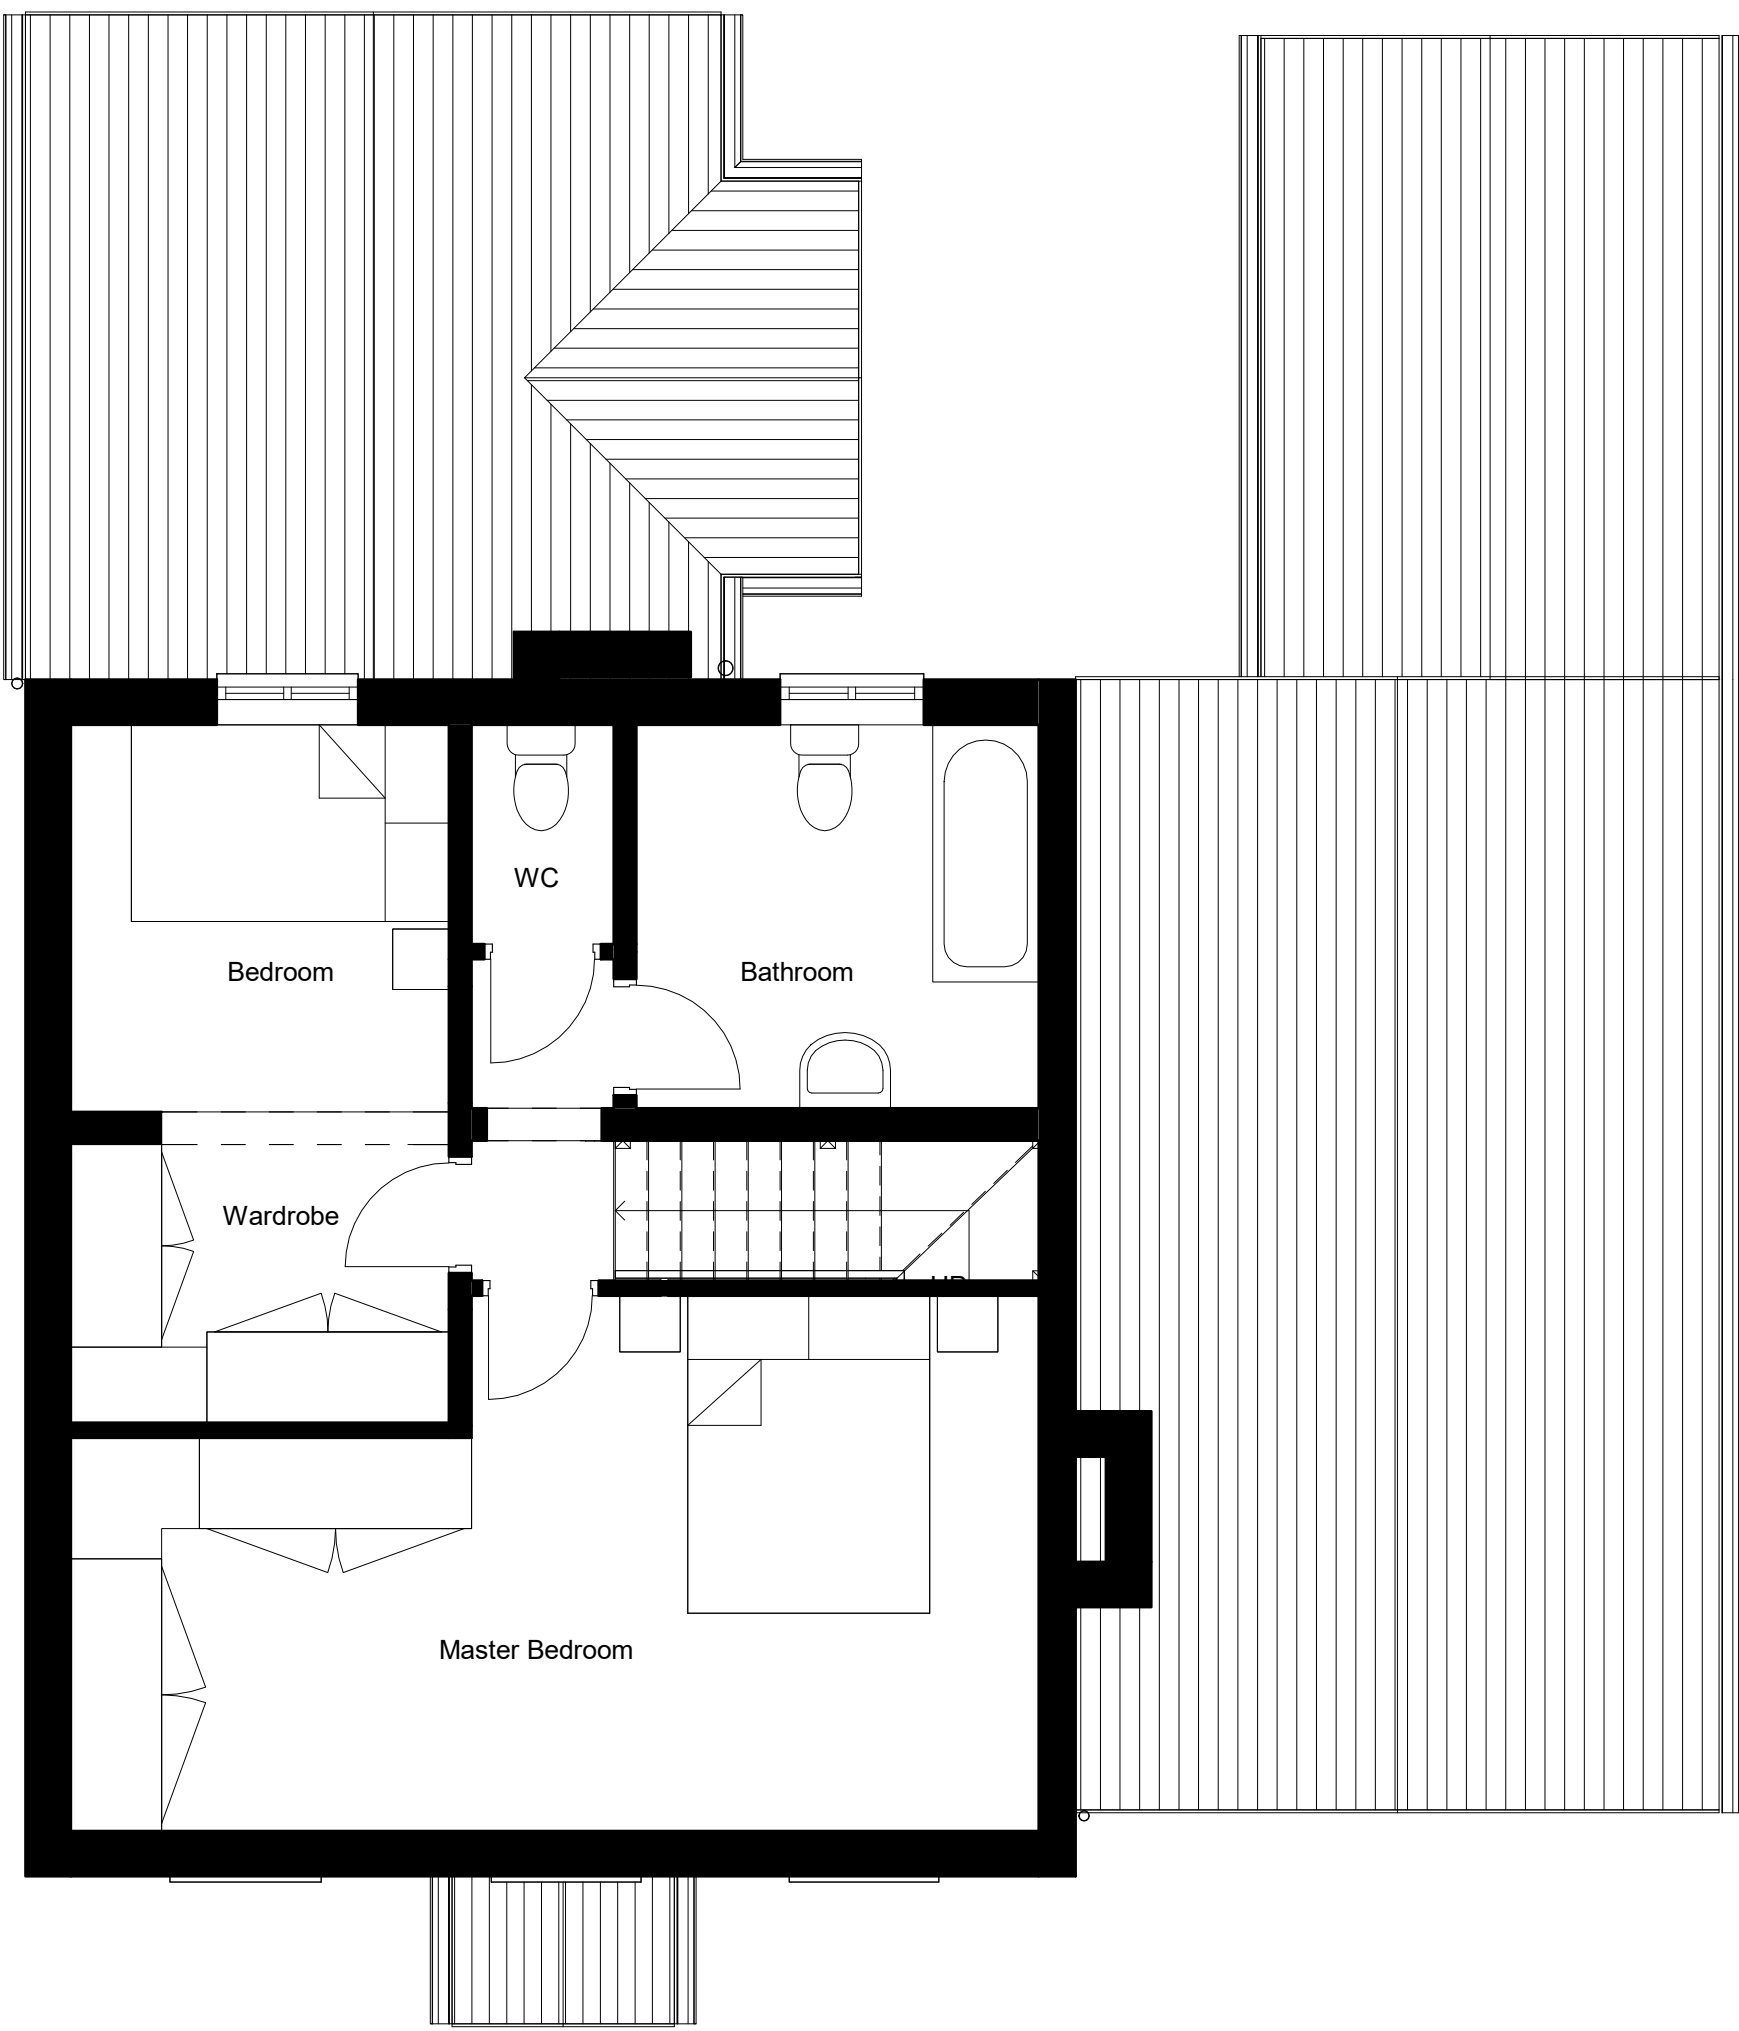


2. Level 1 GA Proposed
1 : 50




7. 3D Proposed Front




3. Front - GA Proposed
1 : 100

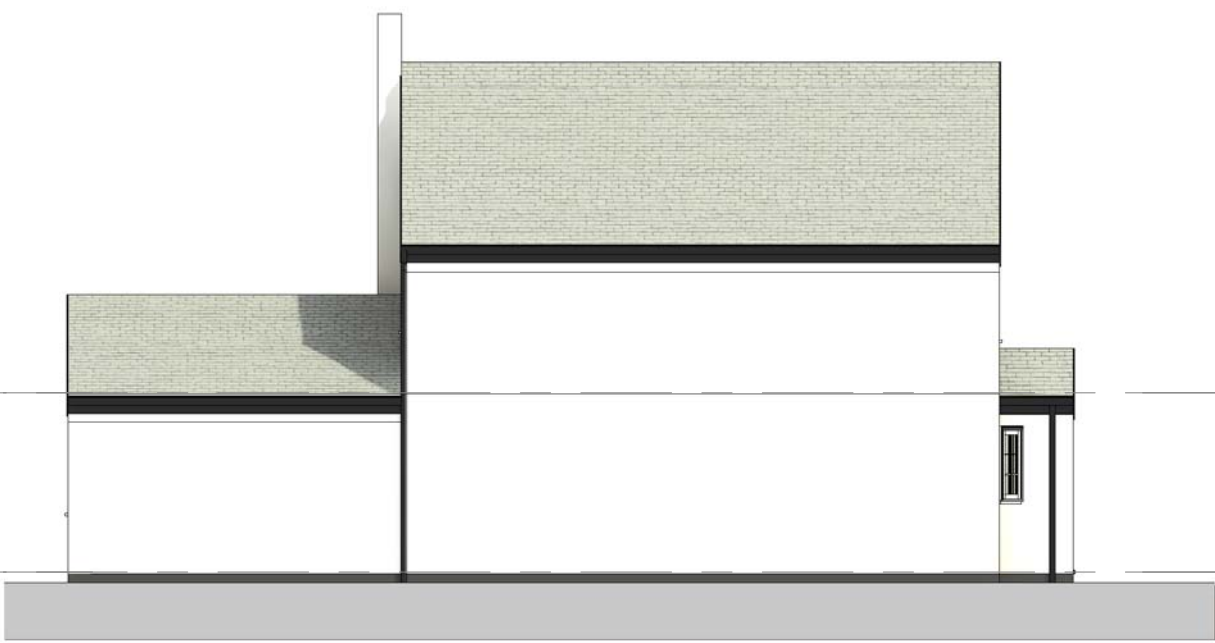


4. Left Side - GA Proposed
1 : 100

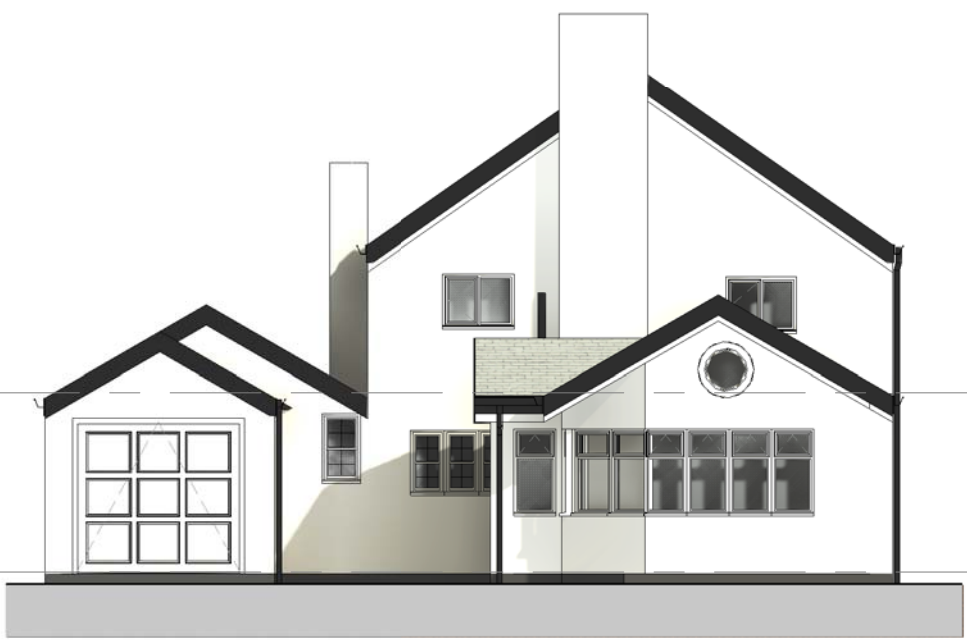

5. Rear - GA Proposed
1 : 100

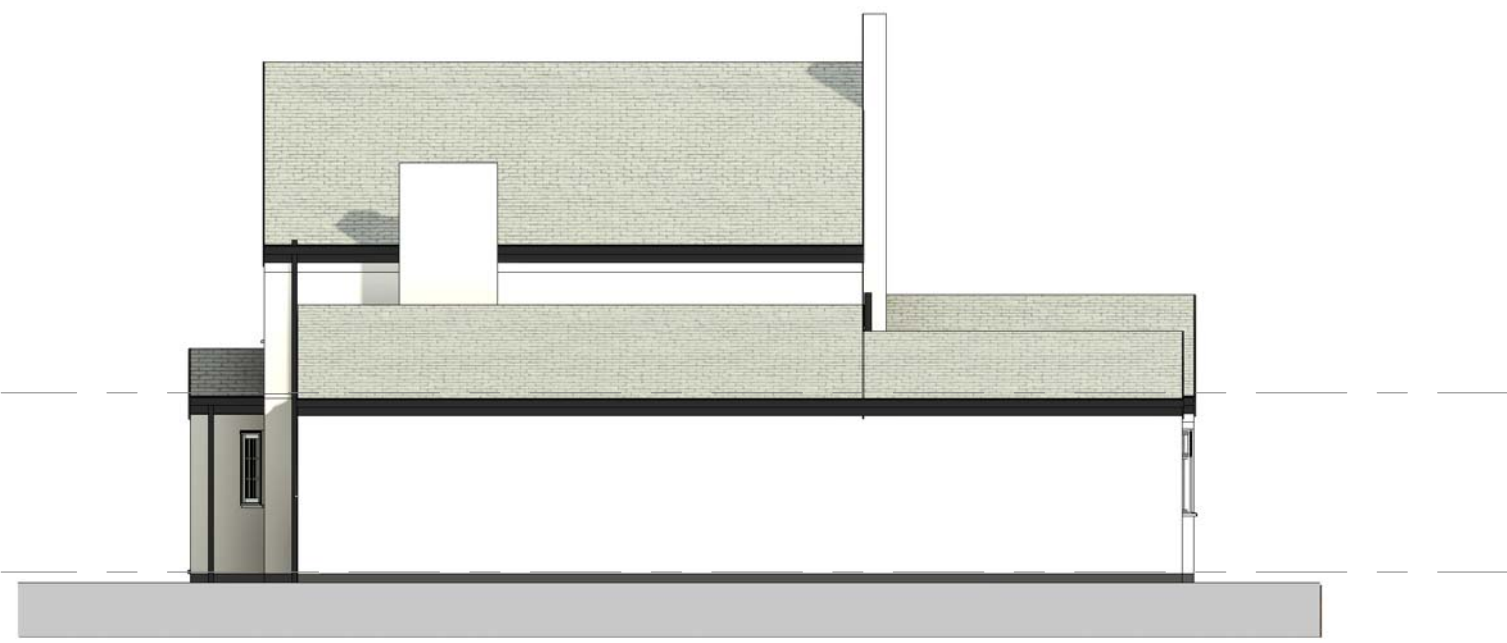

6. Right Side - GA Proposed
1 : 100

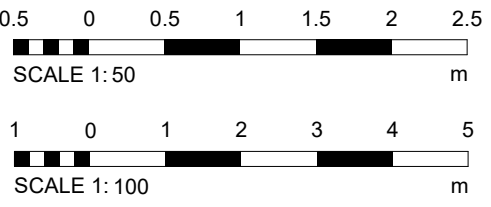

DURBAN
design studio

United Kingdom
Manchester
+44 (0) 7788201183
sammy@durbandesign.co.uk
https://durbandesign.co.uk

PROJECT Mr & Mrs Harris

PROJECT 8 Ringley Rd West

TITLE Proposed GA Plans and Elevations

SCALE	As indicated@A2	DRAWING No.
PROJECT No.	DDS2203	004

REV.		STATUS
DATE	29/04/2022 12:53:27	PLANNING

© COPYRIGHT - ALL RIGHTS RESERVED. THIS DRAWING MUST NOT BE REPRODUCED WITHOUT PERMISSION.
ALL DIMENSIONS RELATIVE TO THIS DRAWING TO BE CHECKED ON SITE. DESIGNER TO BE NOTIFIED OF ANY DISCREPANCIES. DESIGNER TO BE NOTIFIED BEFORE WORK COMMENCES. THIS DRAWING MUST BE CHECKED AGAINST ANY OTHER STRUCTURAL/SPECIALIST DRAWINGS PROVIDED. THIS DRAWING MUST NOT BE USED FOR CONSTRUCTION UNLESS ISSUED FOR CONSTRUCTION. ALL DIMENSIONS ON THIS DRAWING ARE IN MILLIMETRES UNLESS OTHERWISE STATED.