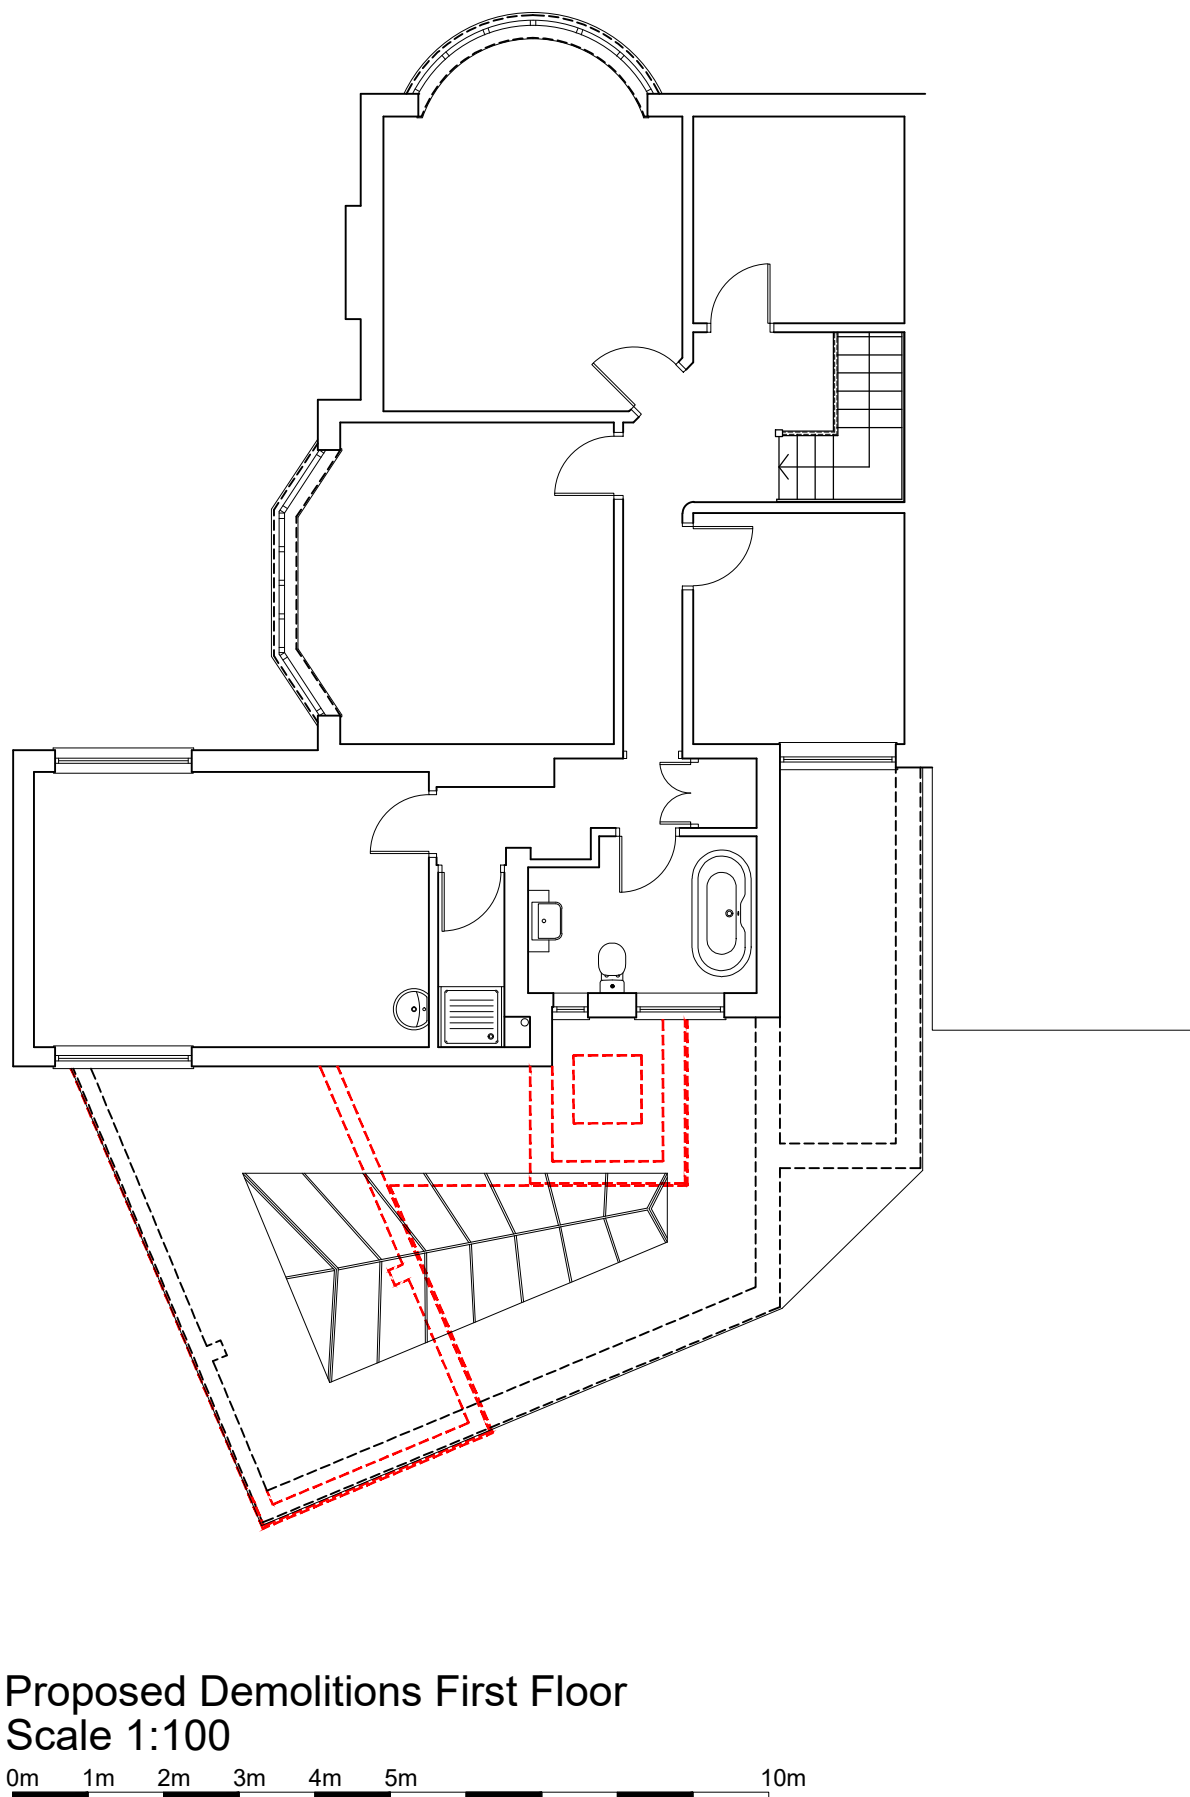
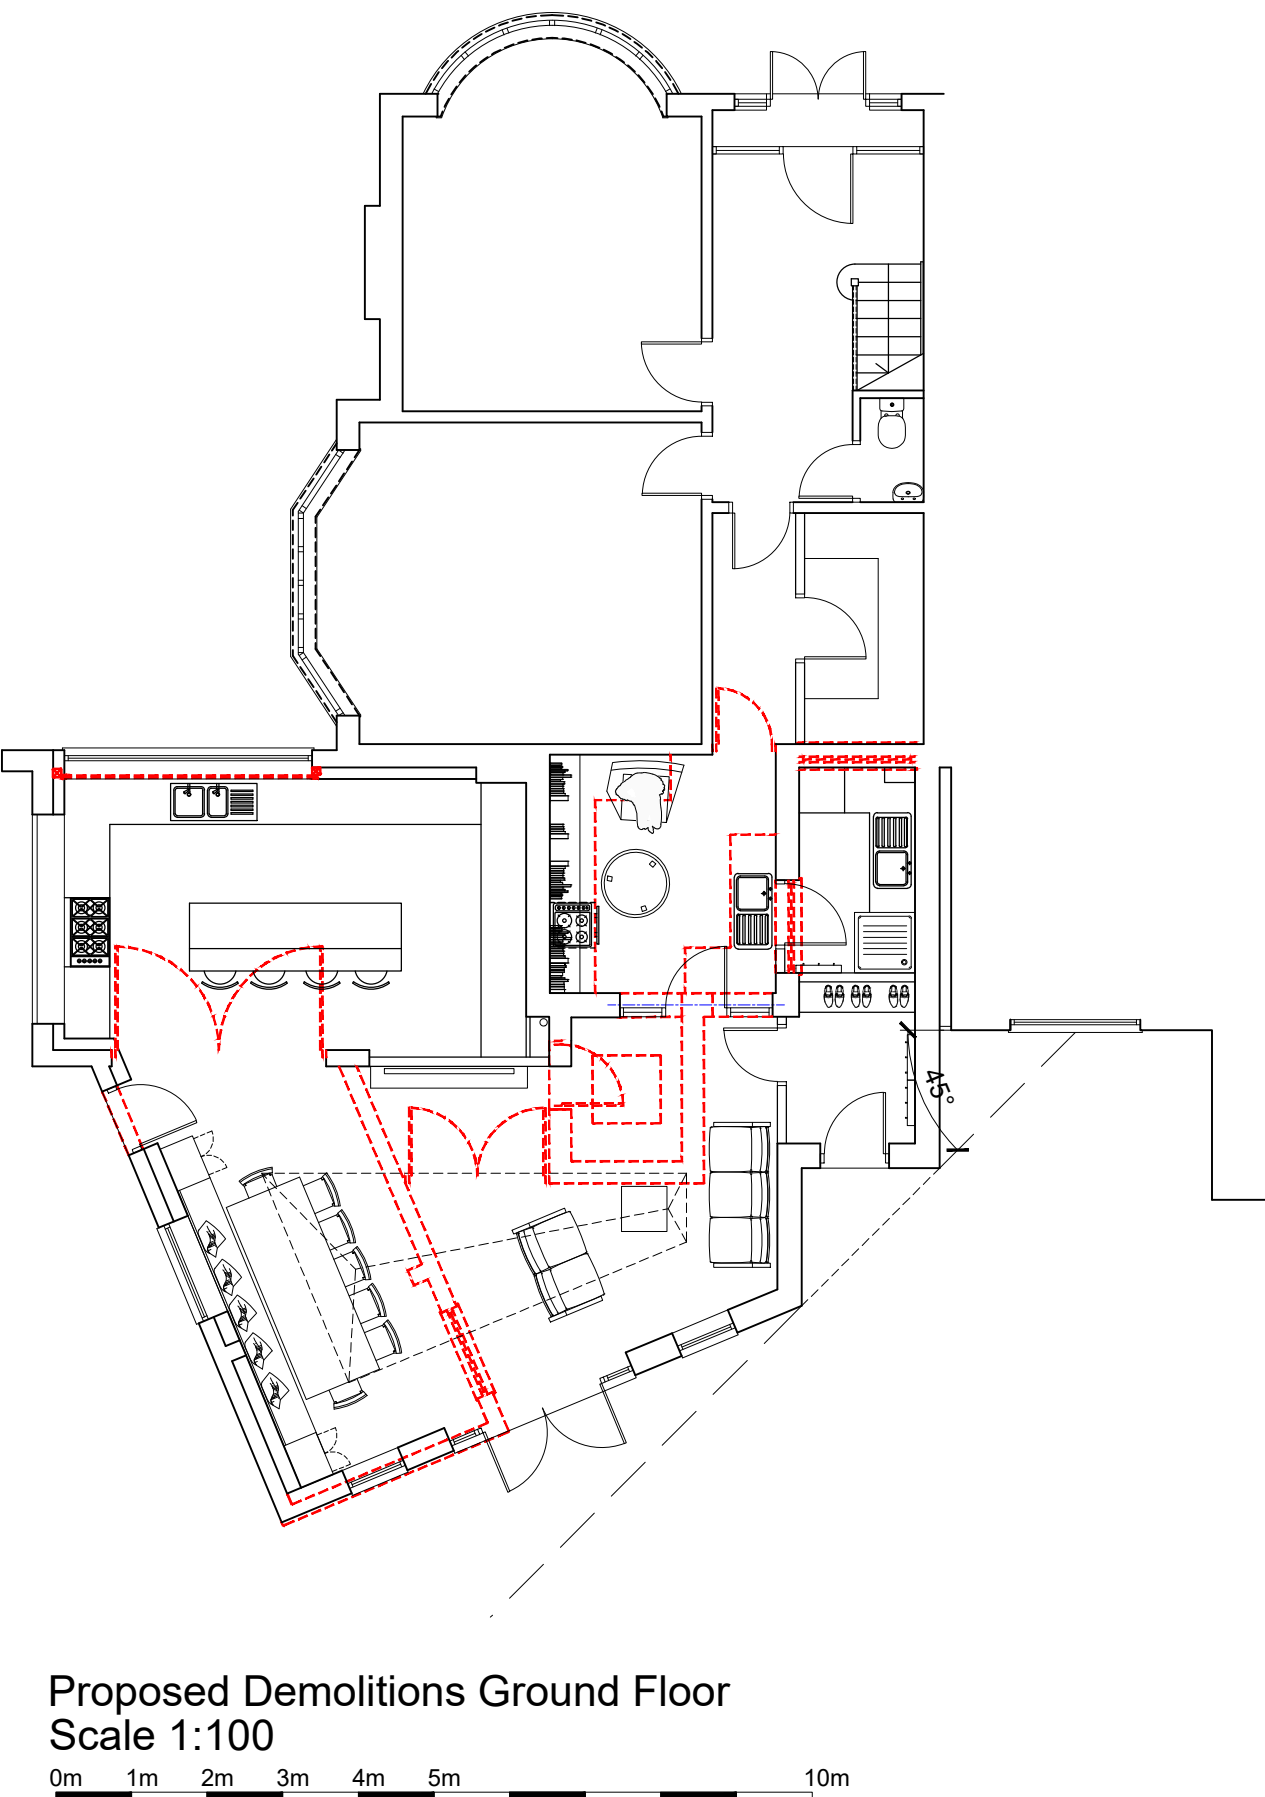
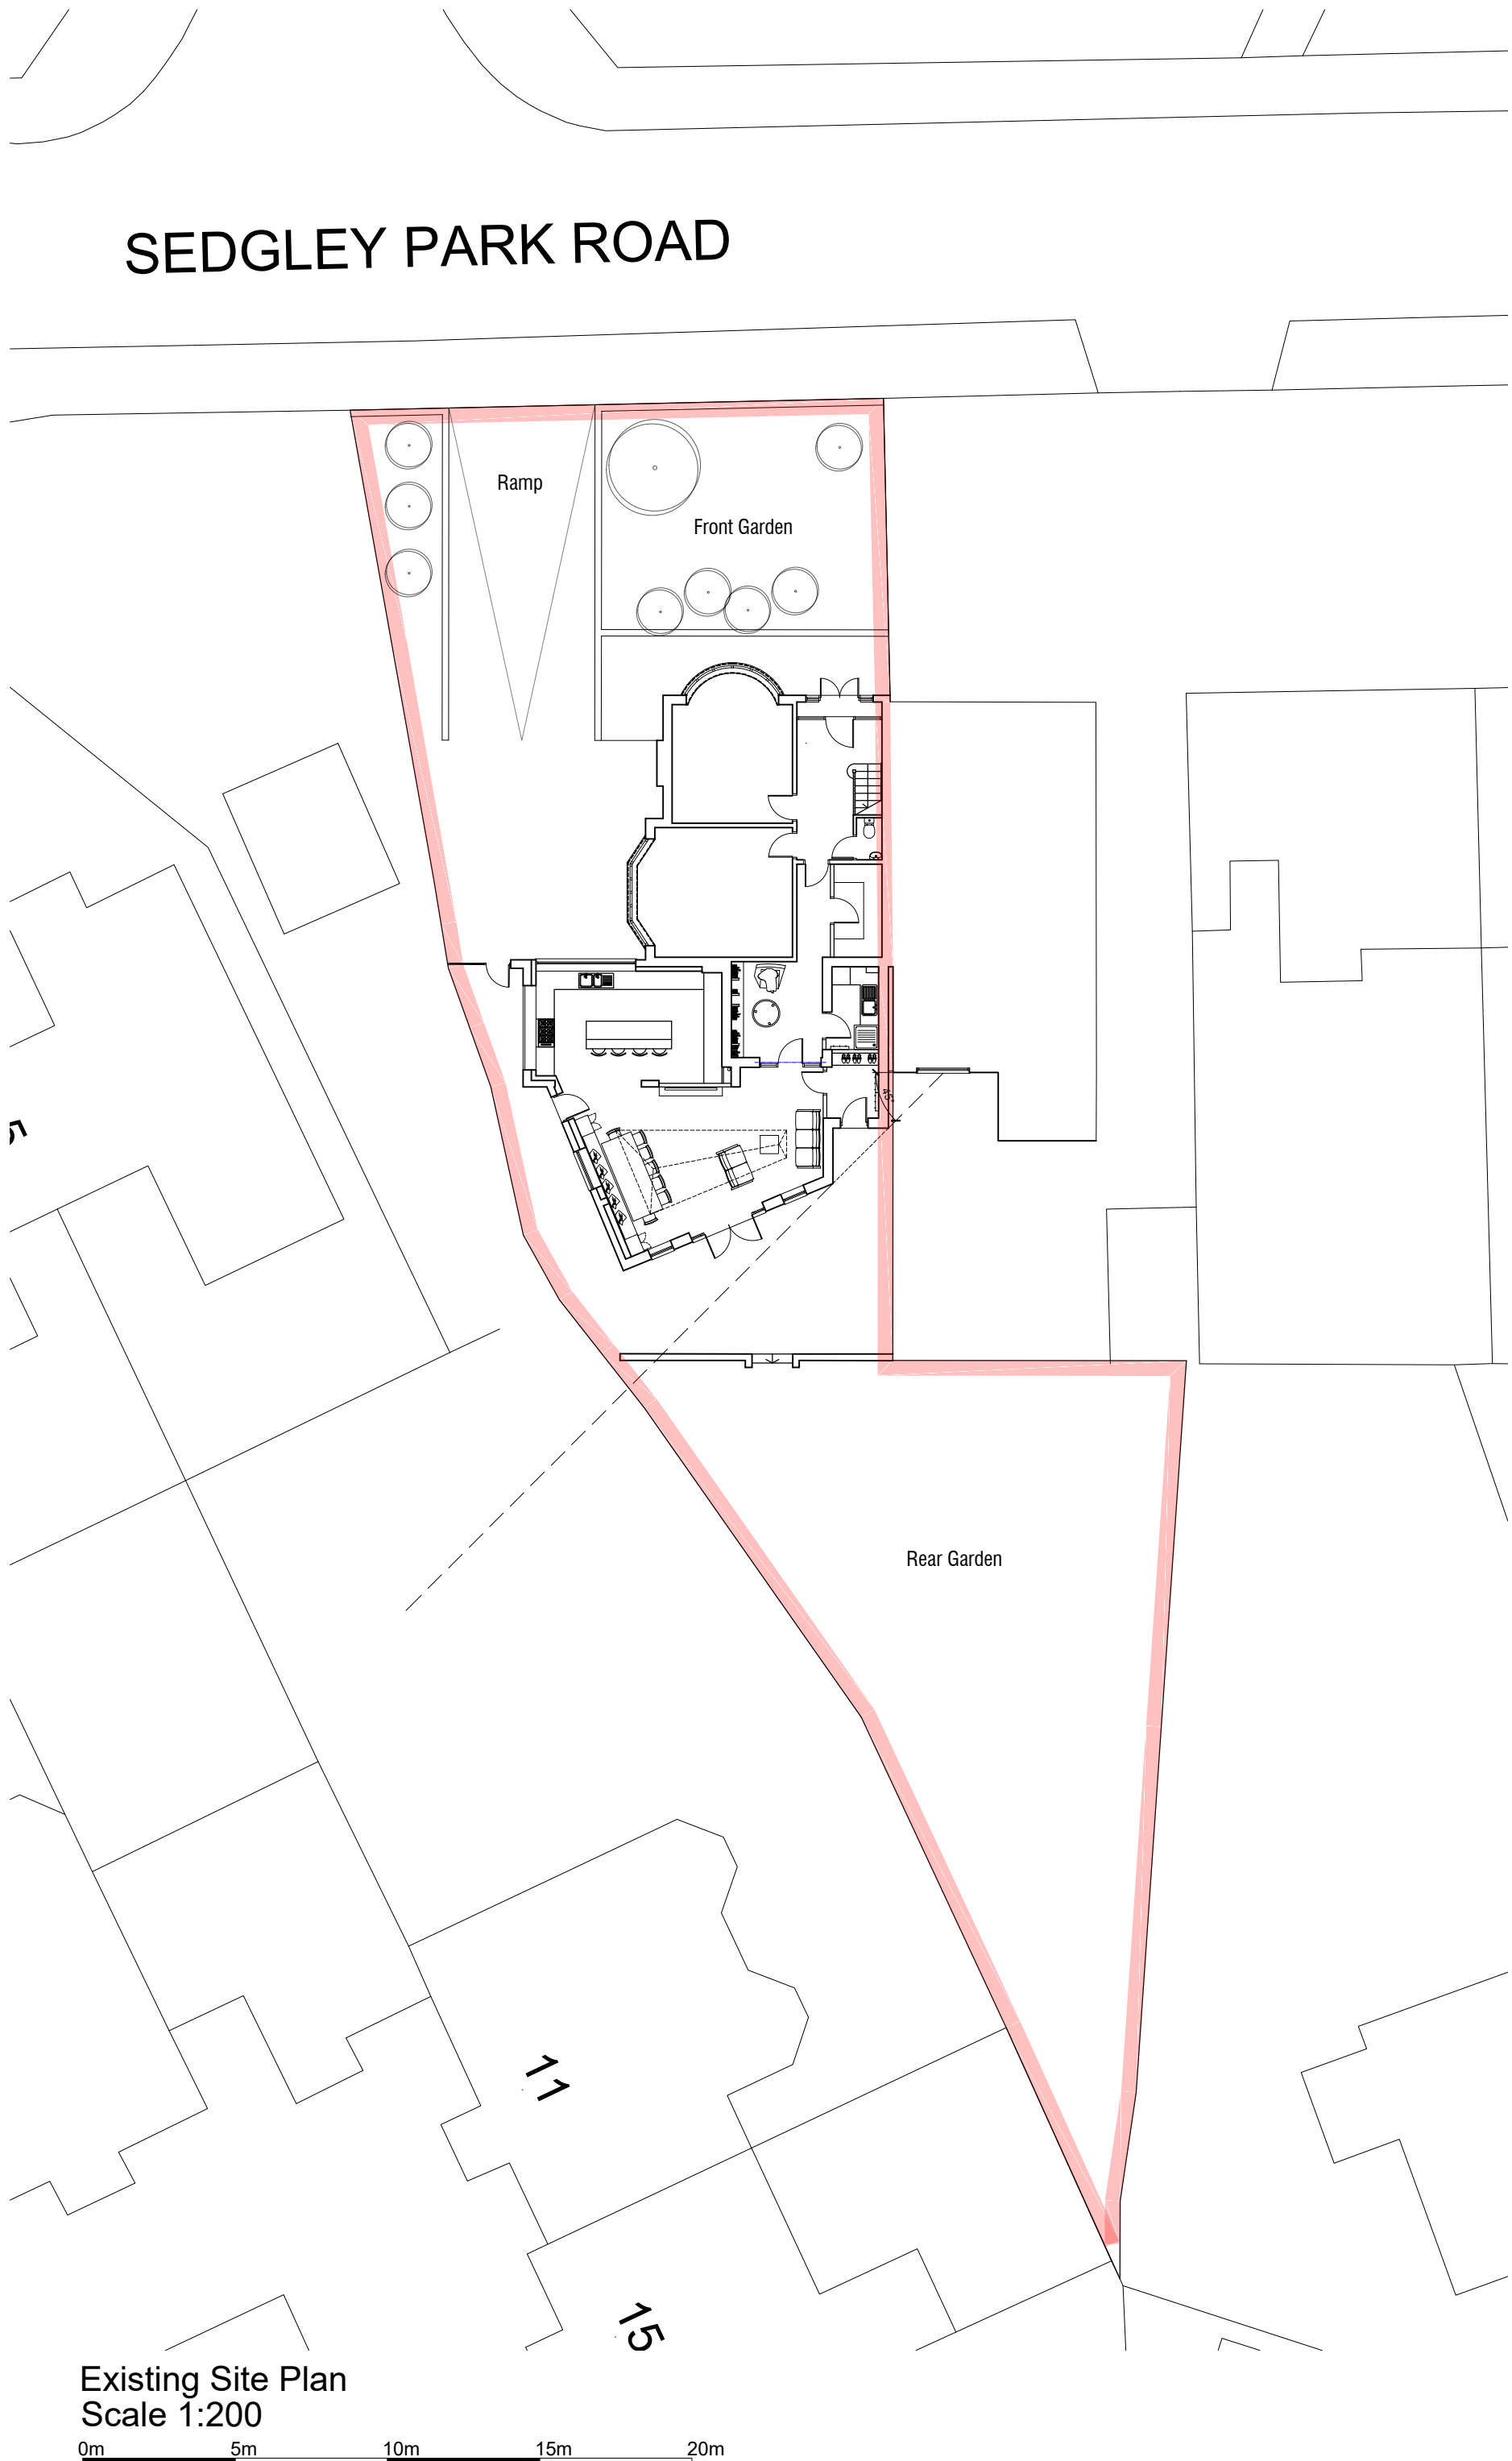
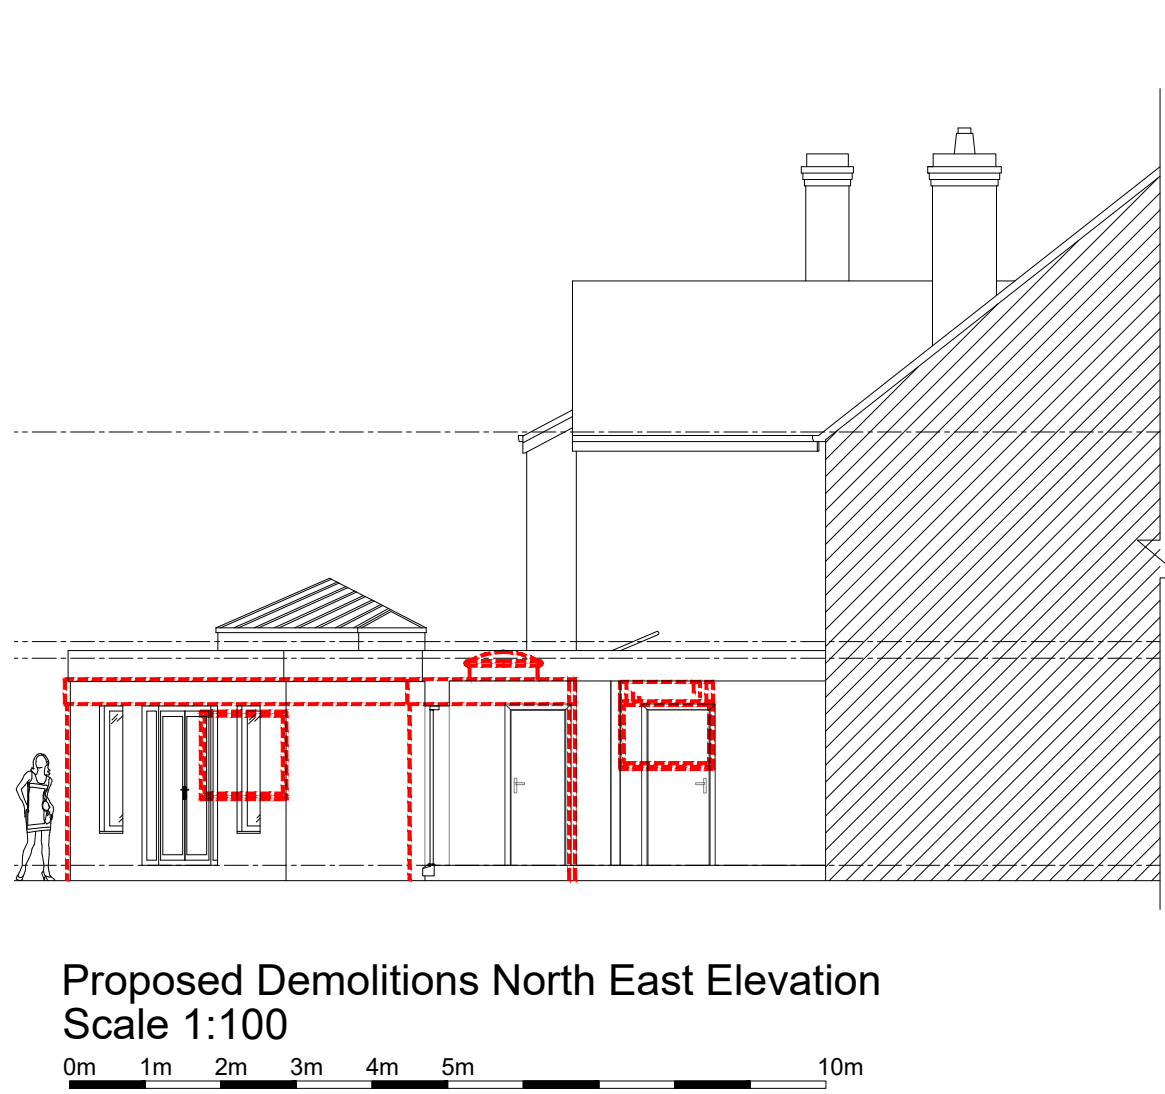


Note:
Red dashed line indicating demolitions

Drawing Status: **PLANNING**

B	Updated to Client's comments	23.02.2024
A	Updated layout to Client's comments	15.01.2024
REV	DESCRIPTION	CHECK DATE

CLIENT
Lee Grierson

PROJECT
**12 Sedgley Park Road, Prestwich, M25 0AN
Single Storey Rear Extension**

DRAWING
Proposed Demolitions

SCALE	DATE	DRAWN	CHECKED
1:100 @ A1	Dec 2023	PB	
DRAWING NO.	CAD REFERENCE NO.	REVISION	
R-0812-15		B	

