

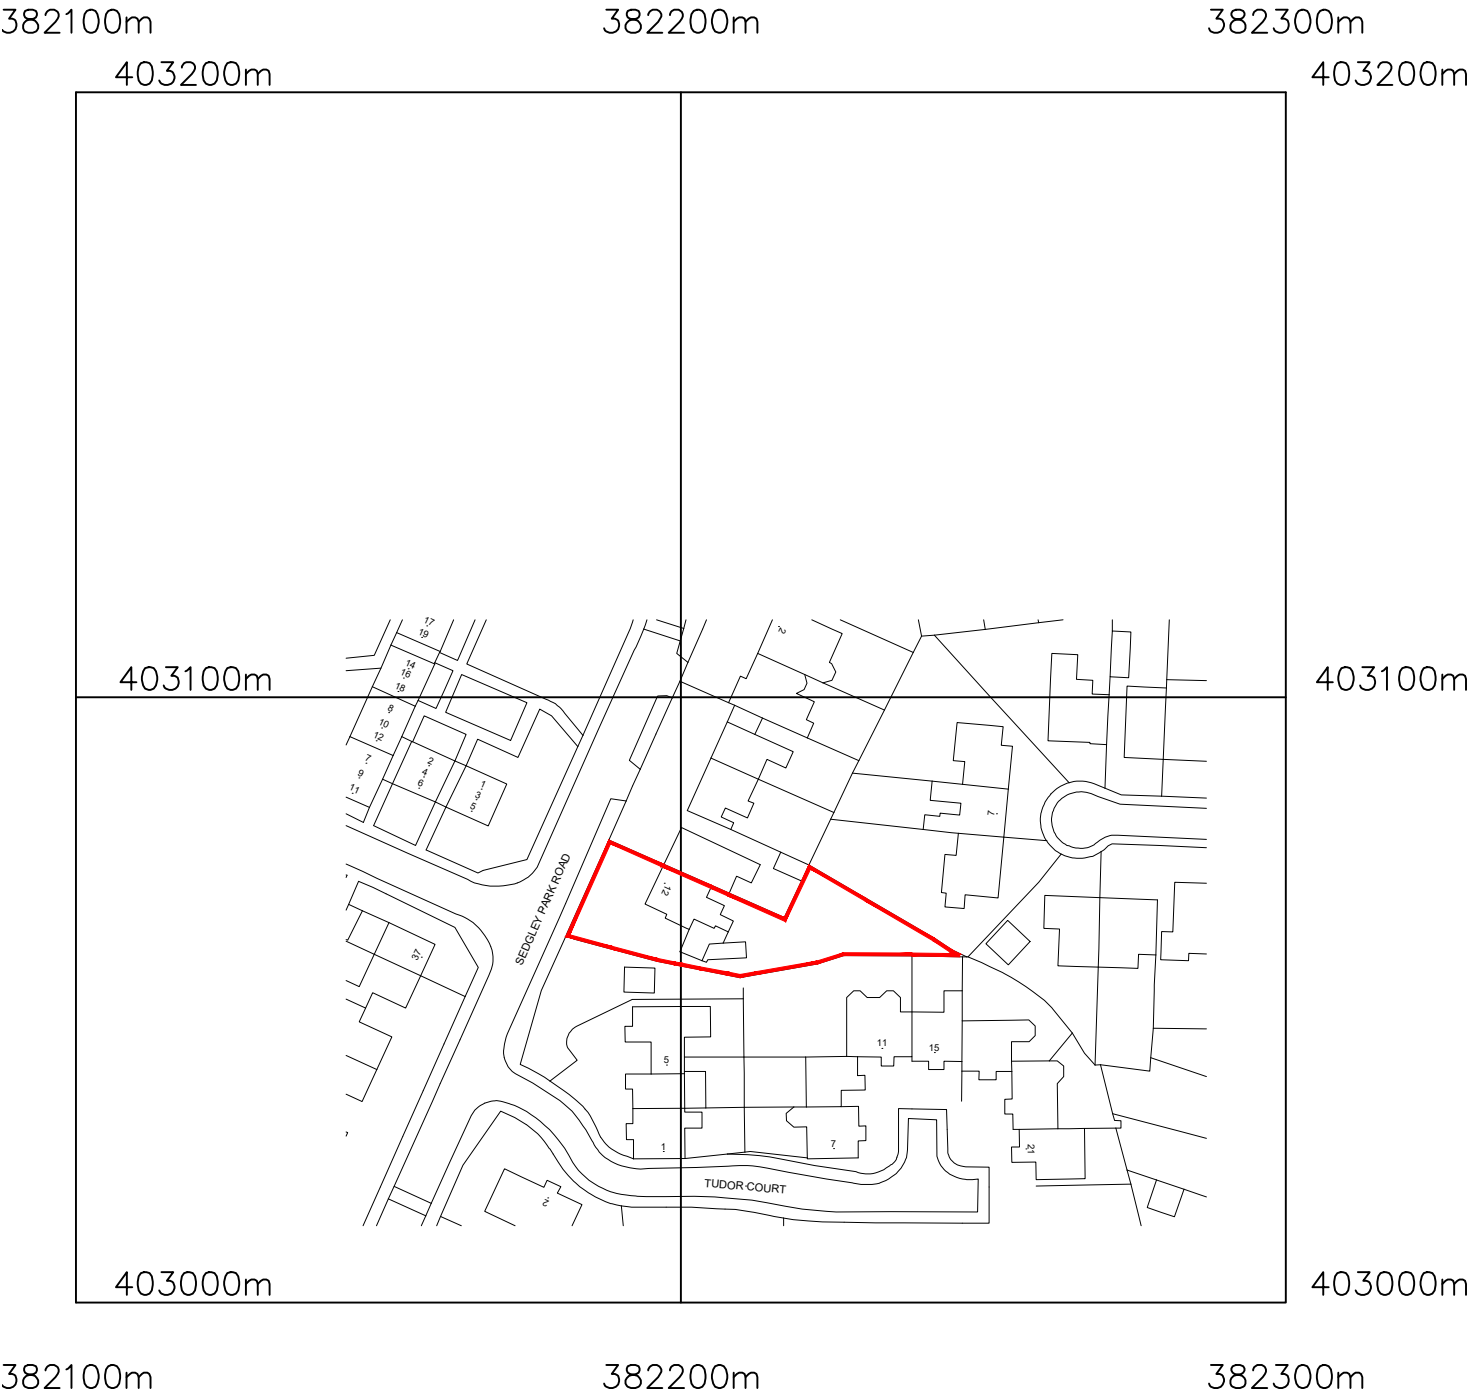


SITE LOCATION PLAN 1-1250

12 Sedgley Park Road, Prestwich, M25 0AN

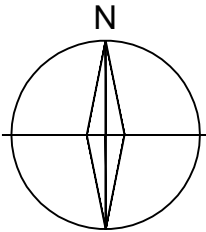

Crown Copyright and database rights 2023 OS Licence no. AC0000849896

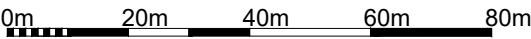

CLIENT Lee Grierson		TITLE Site Location Plan				 Bank Chambers 2A Bank Street Bury BL9 0DL T : 0161 797 2077 F : 0161 797 2088 E : info@equilibriumarchitects.co.uk
PROJECT 12 Sedgley Park Road, Prestwich, M25 0AN Single Storey Rear Extension		SCALE 1:1250	DATE 02.2024	DRAWN PB	CHECKED	
		DRAWING NO. R-0812-SLP	CAD REFERENCE NO.		REVISION	