
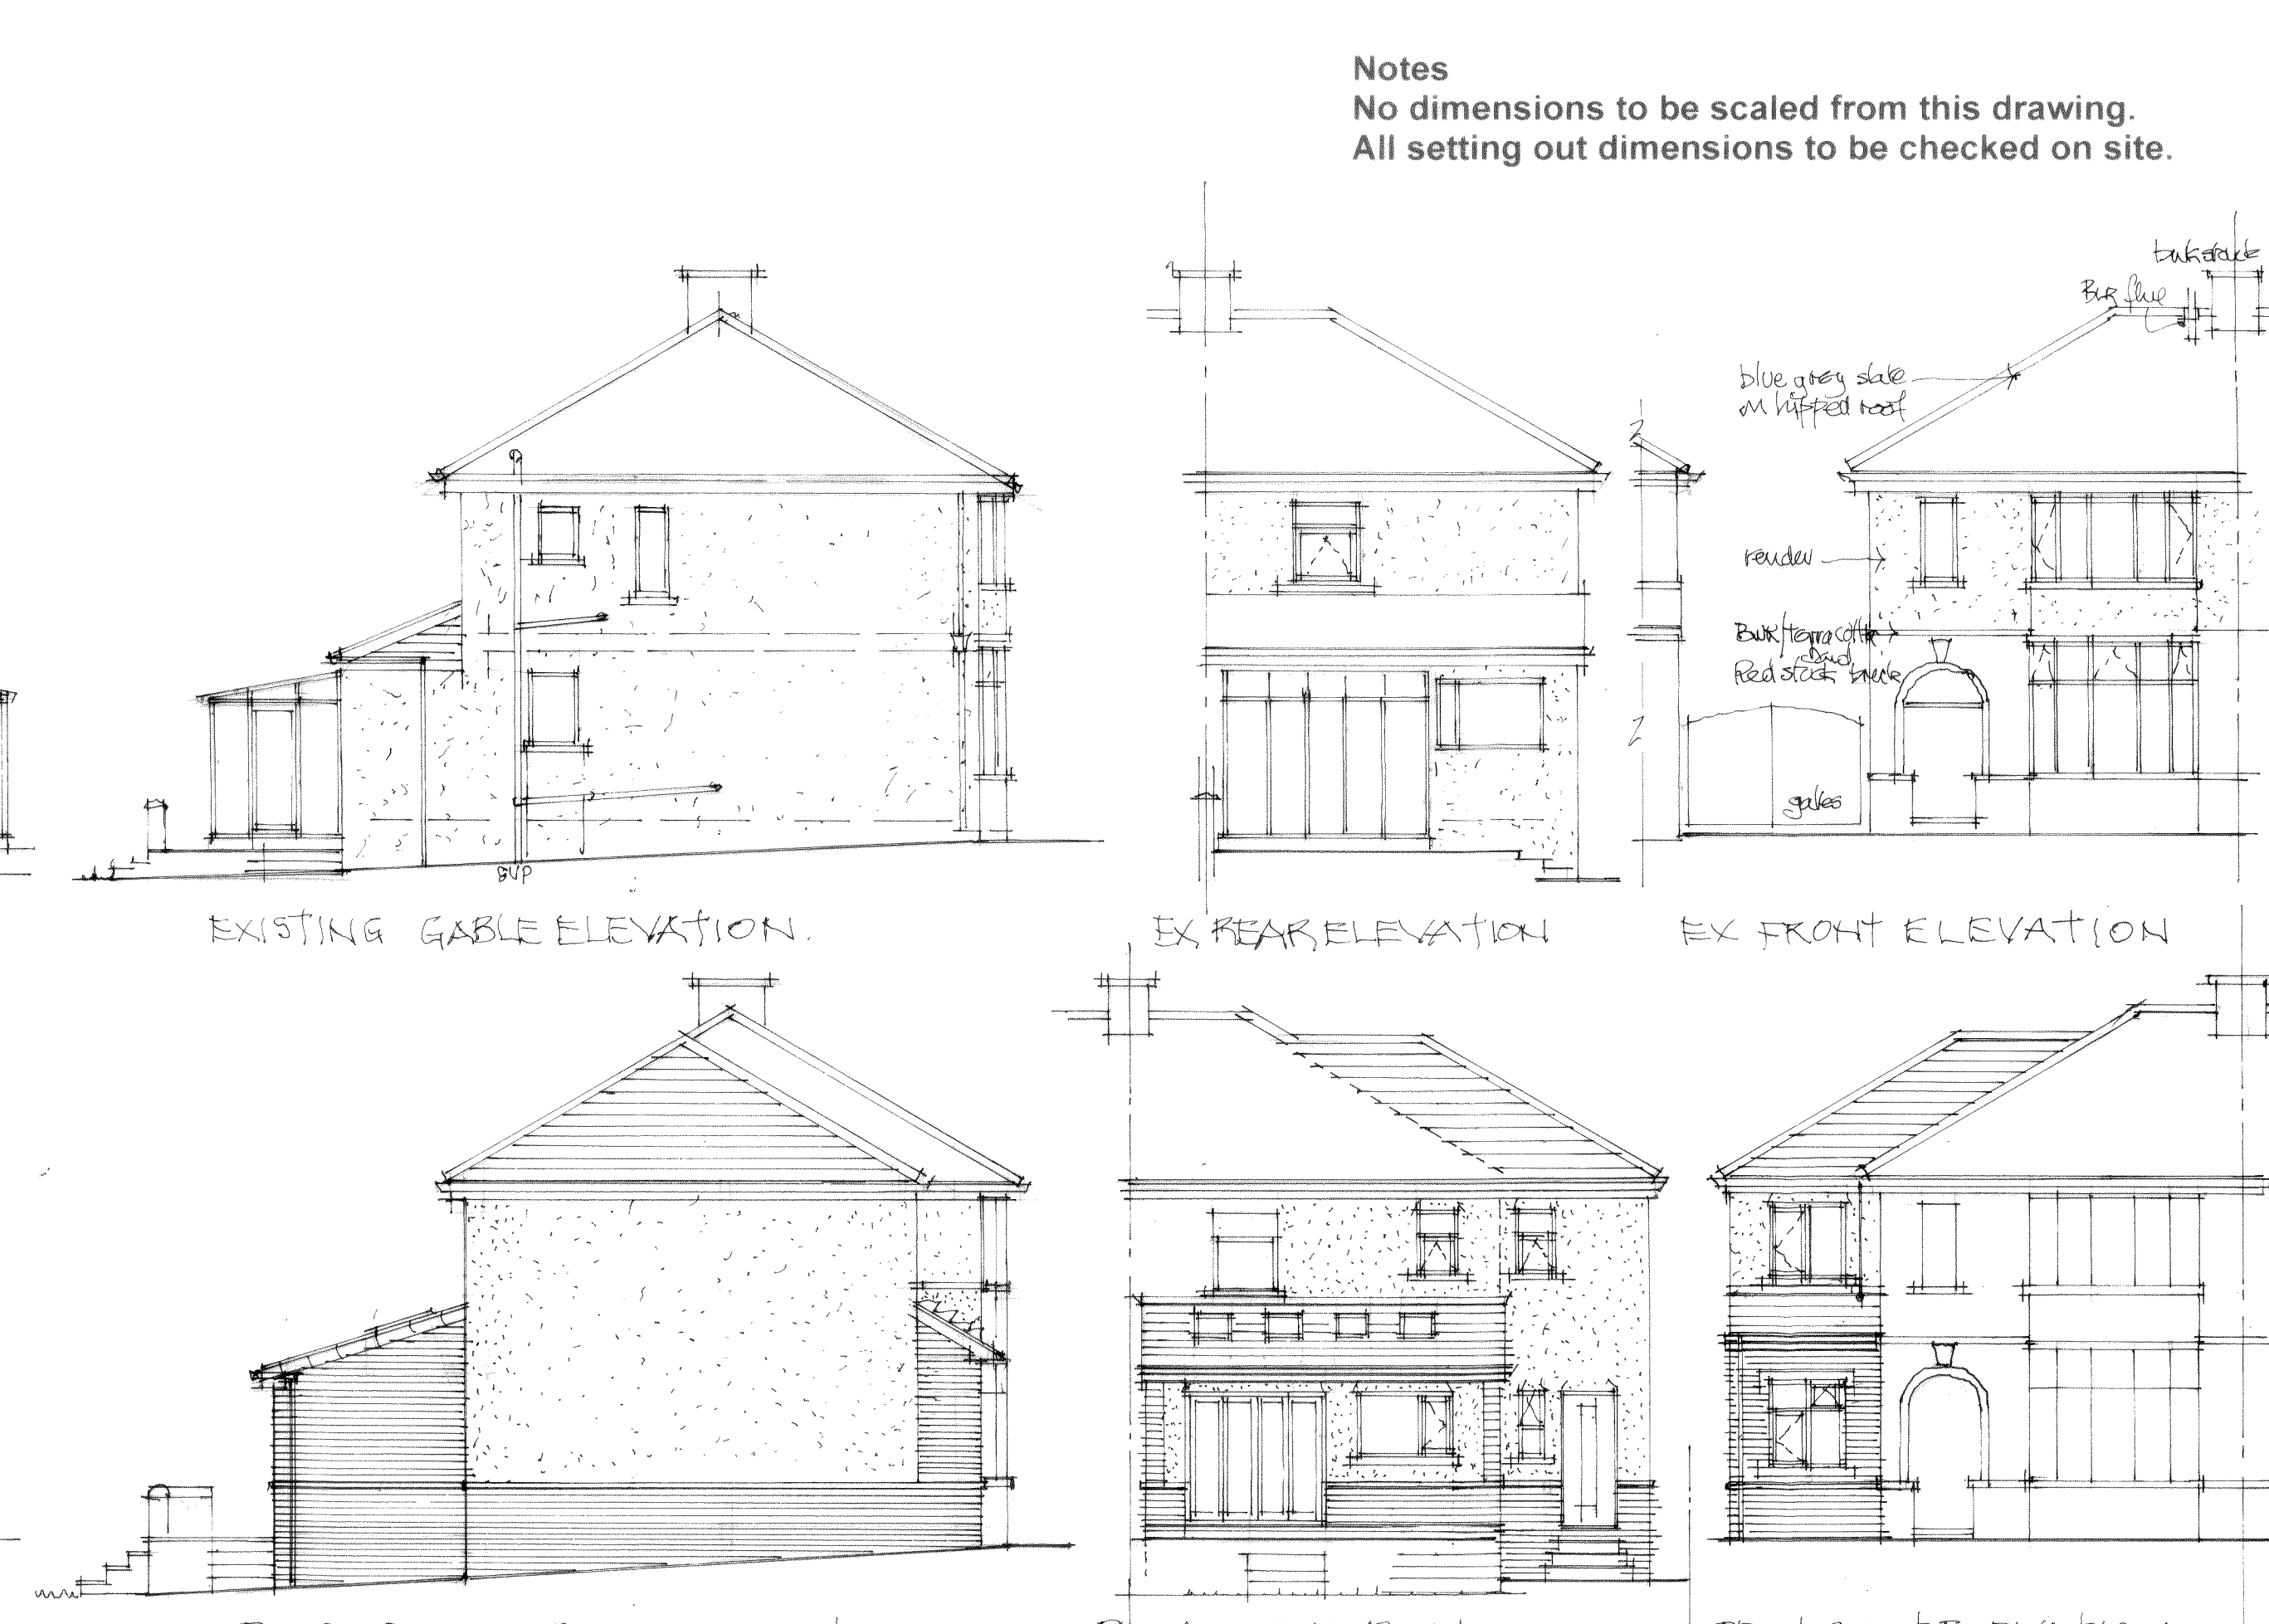
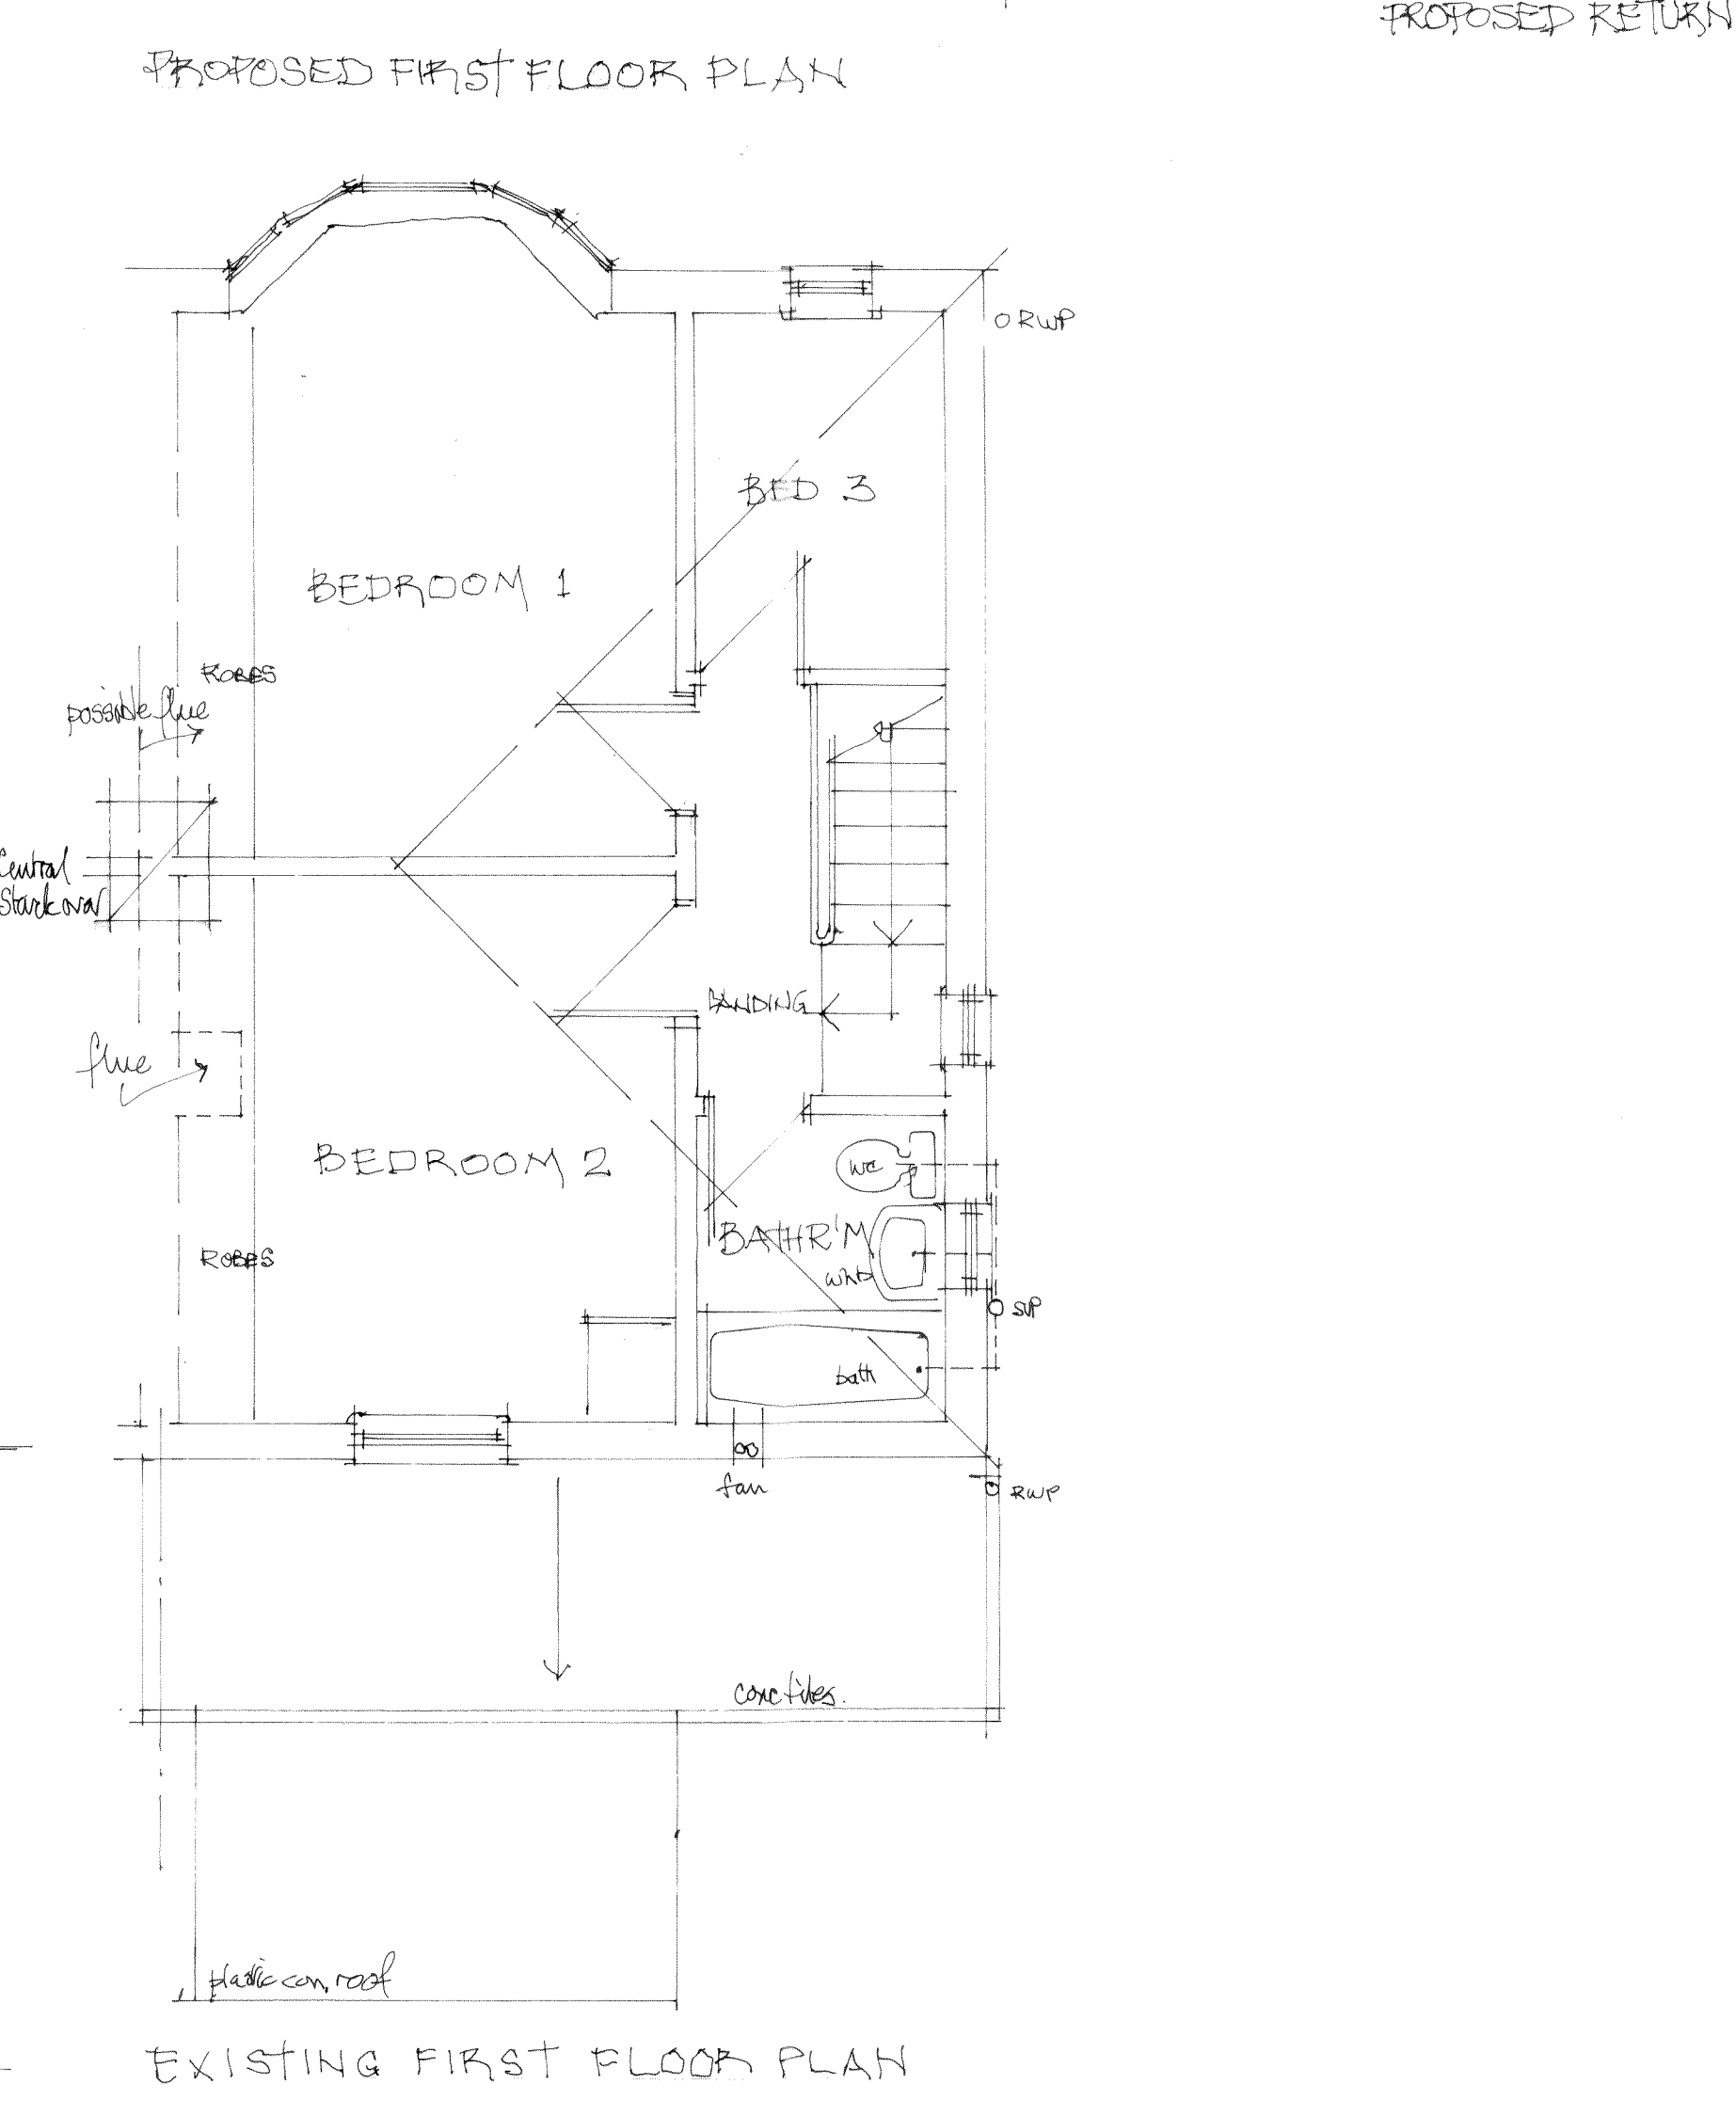
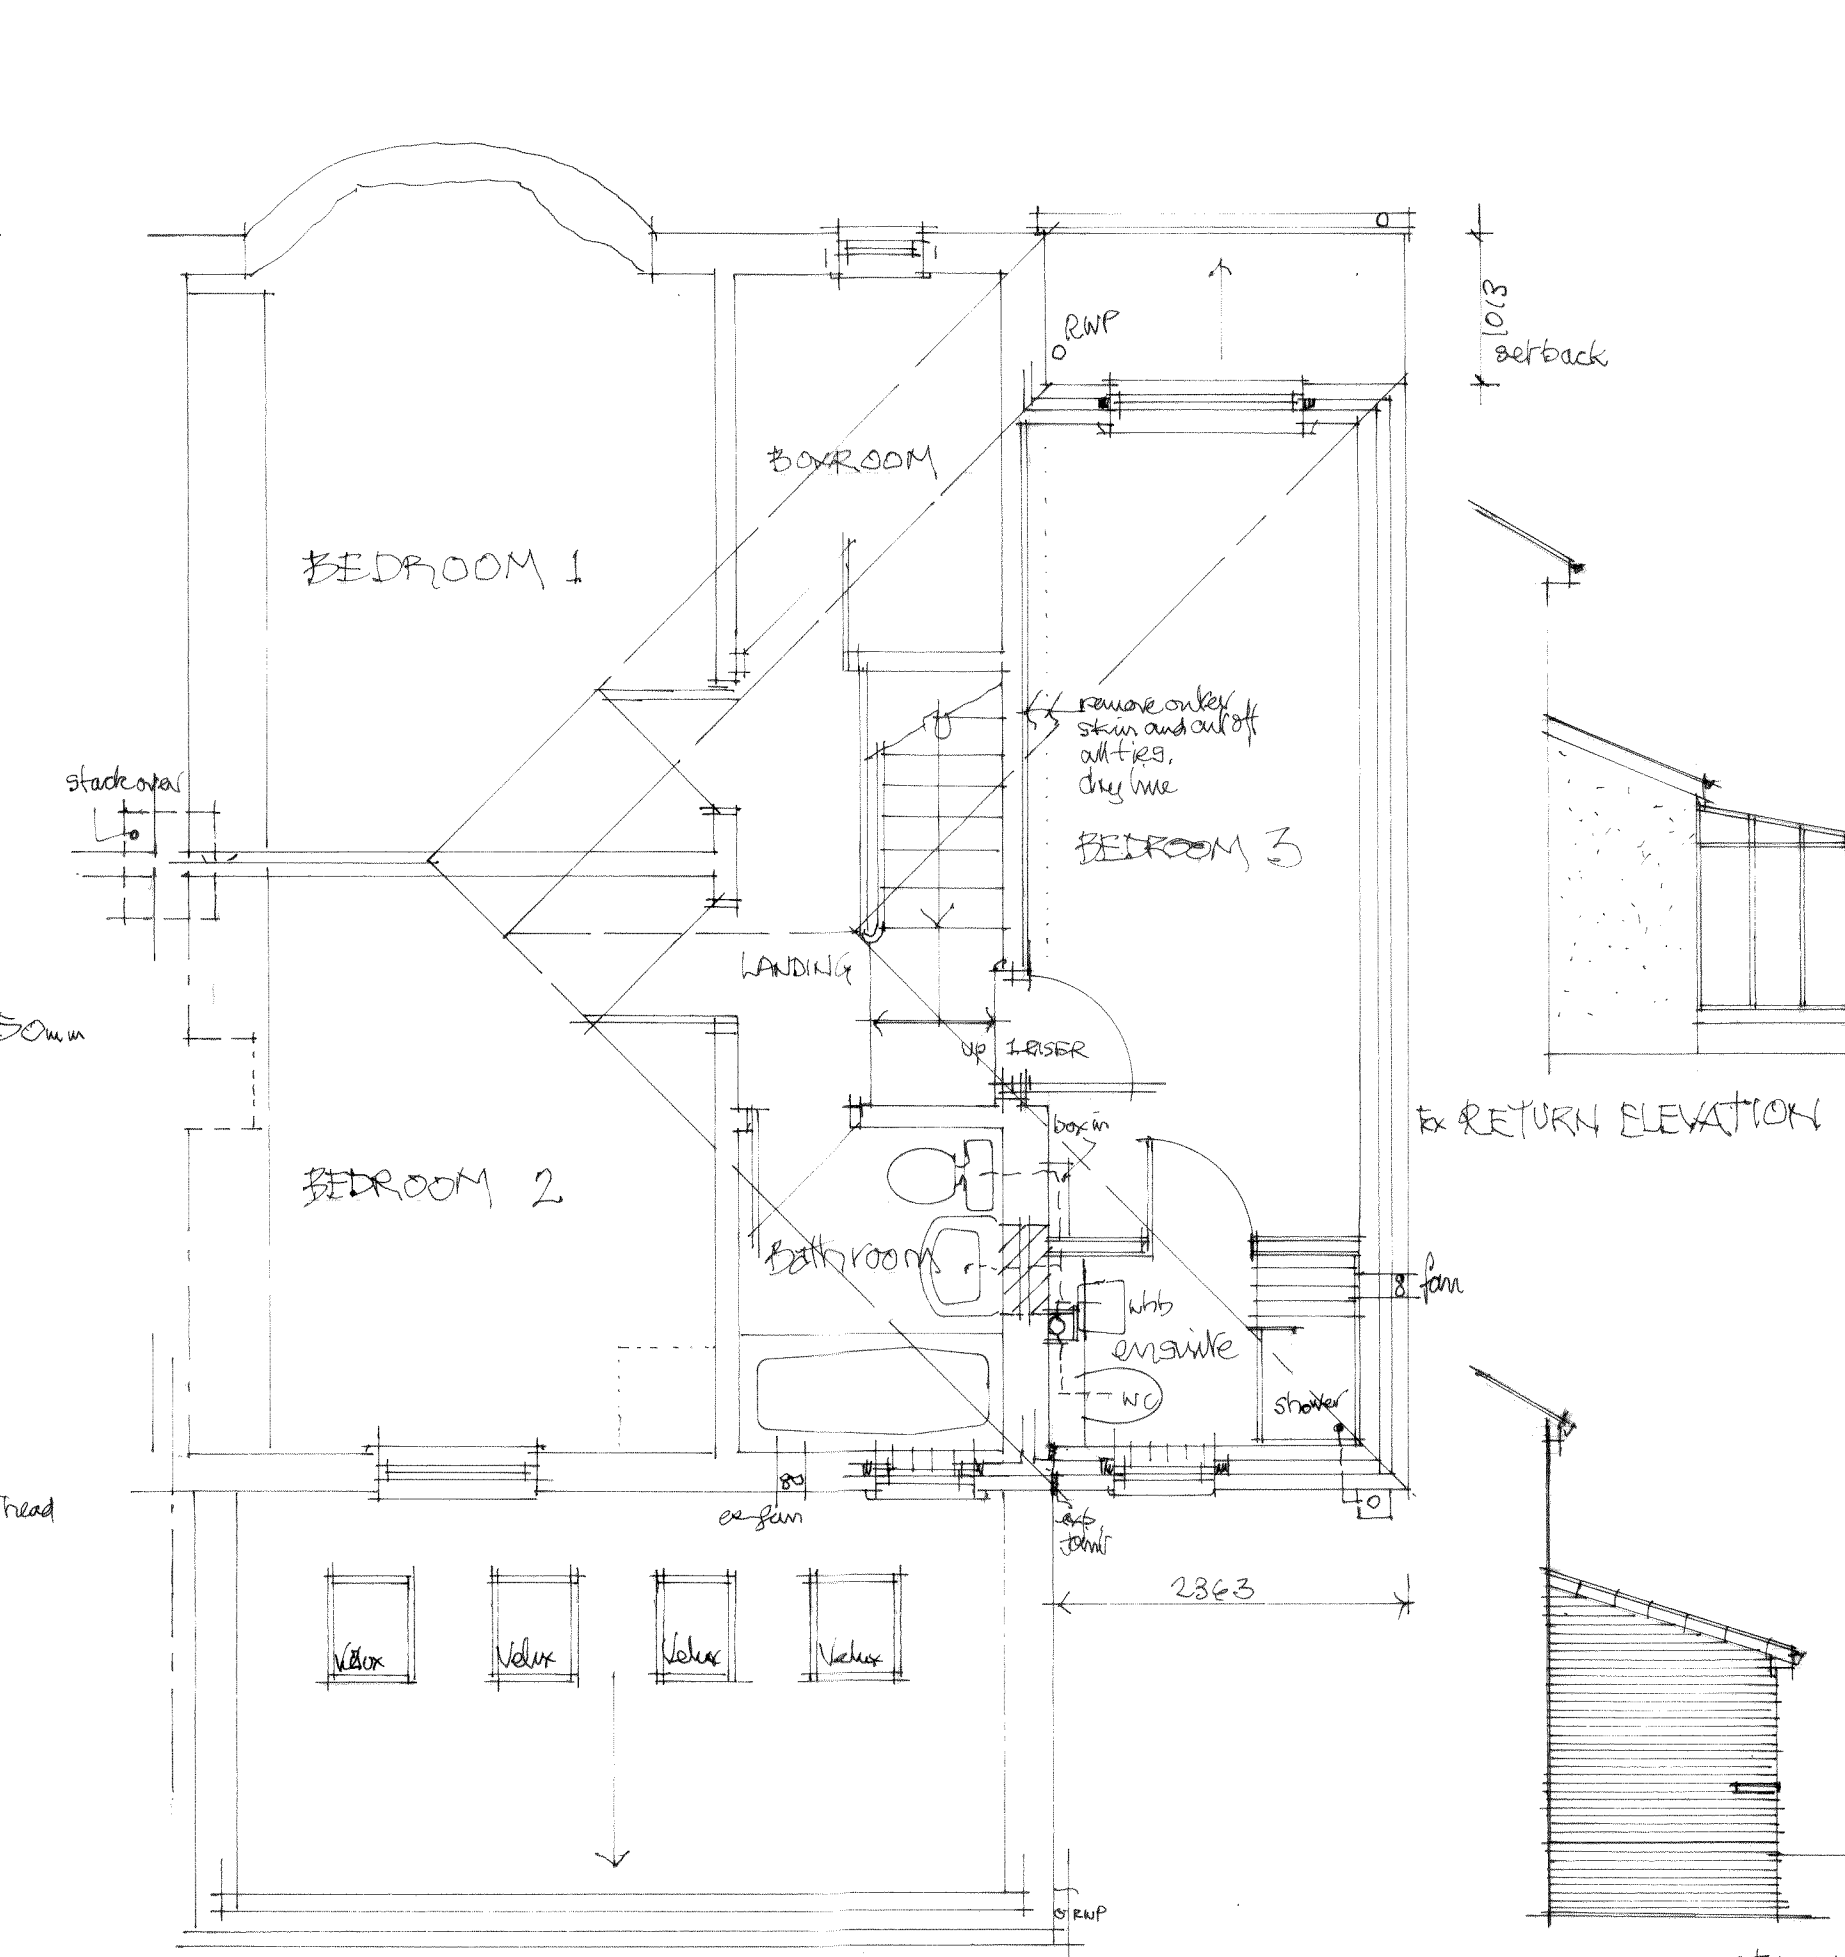
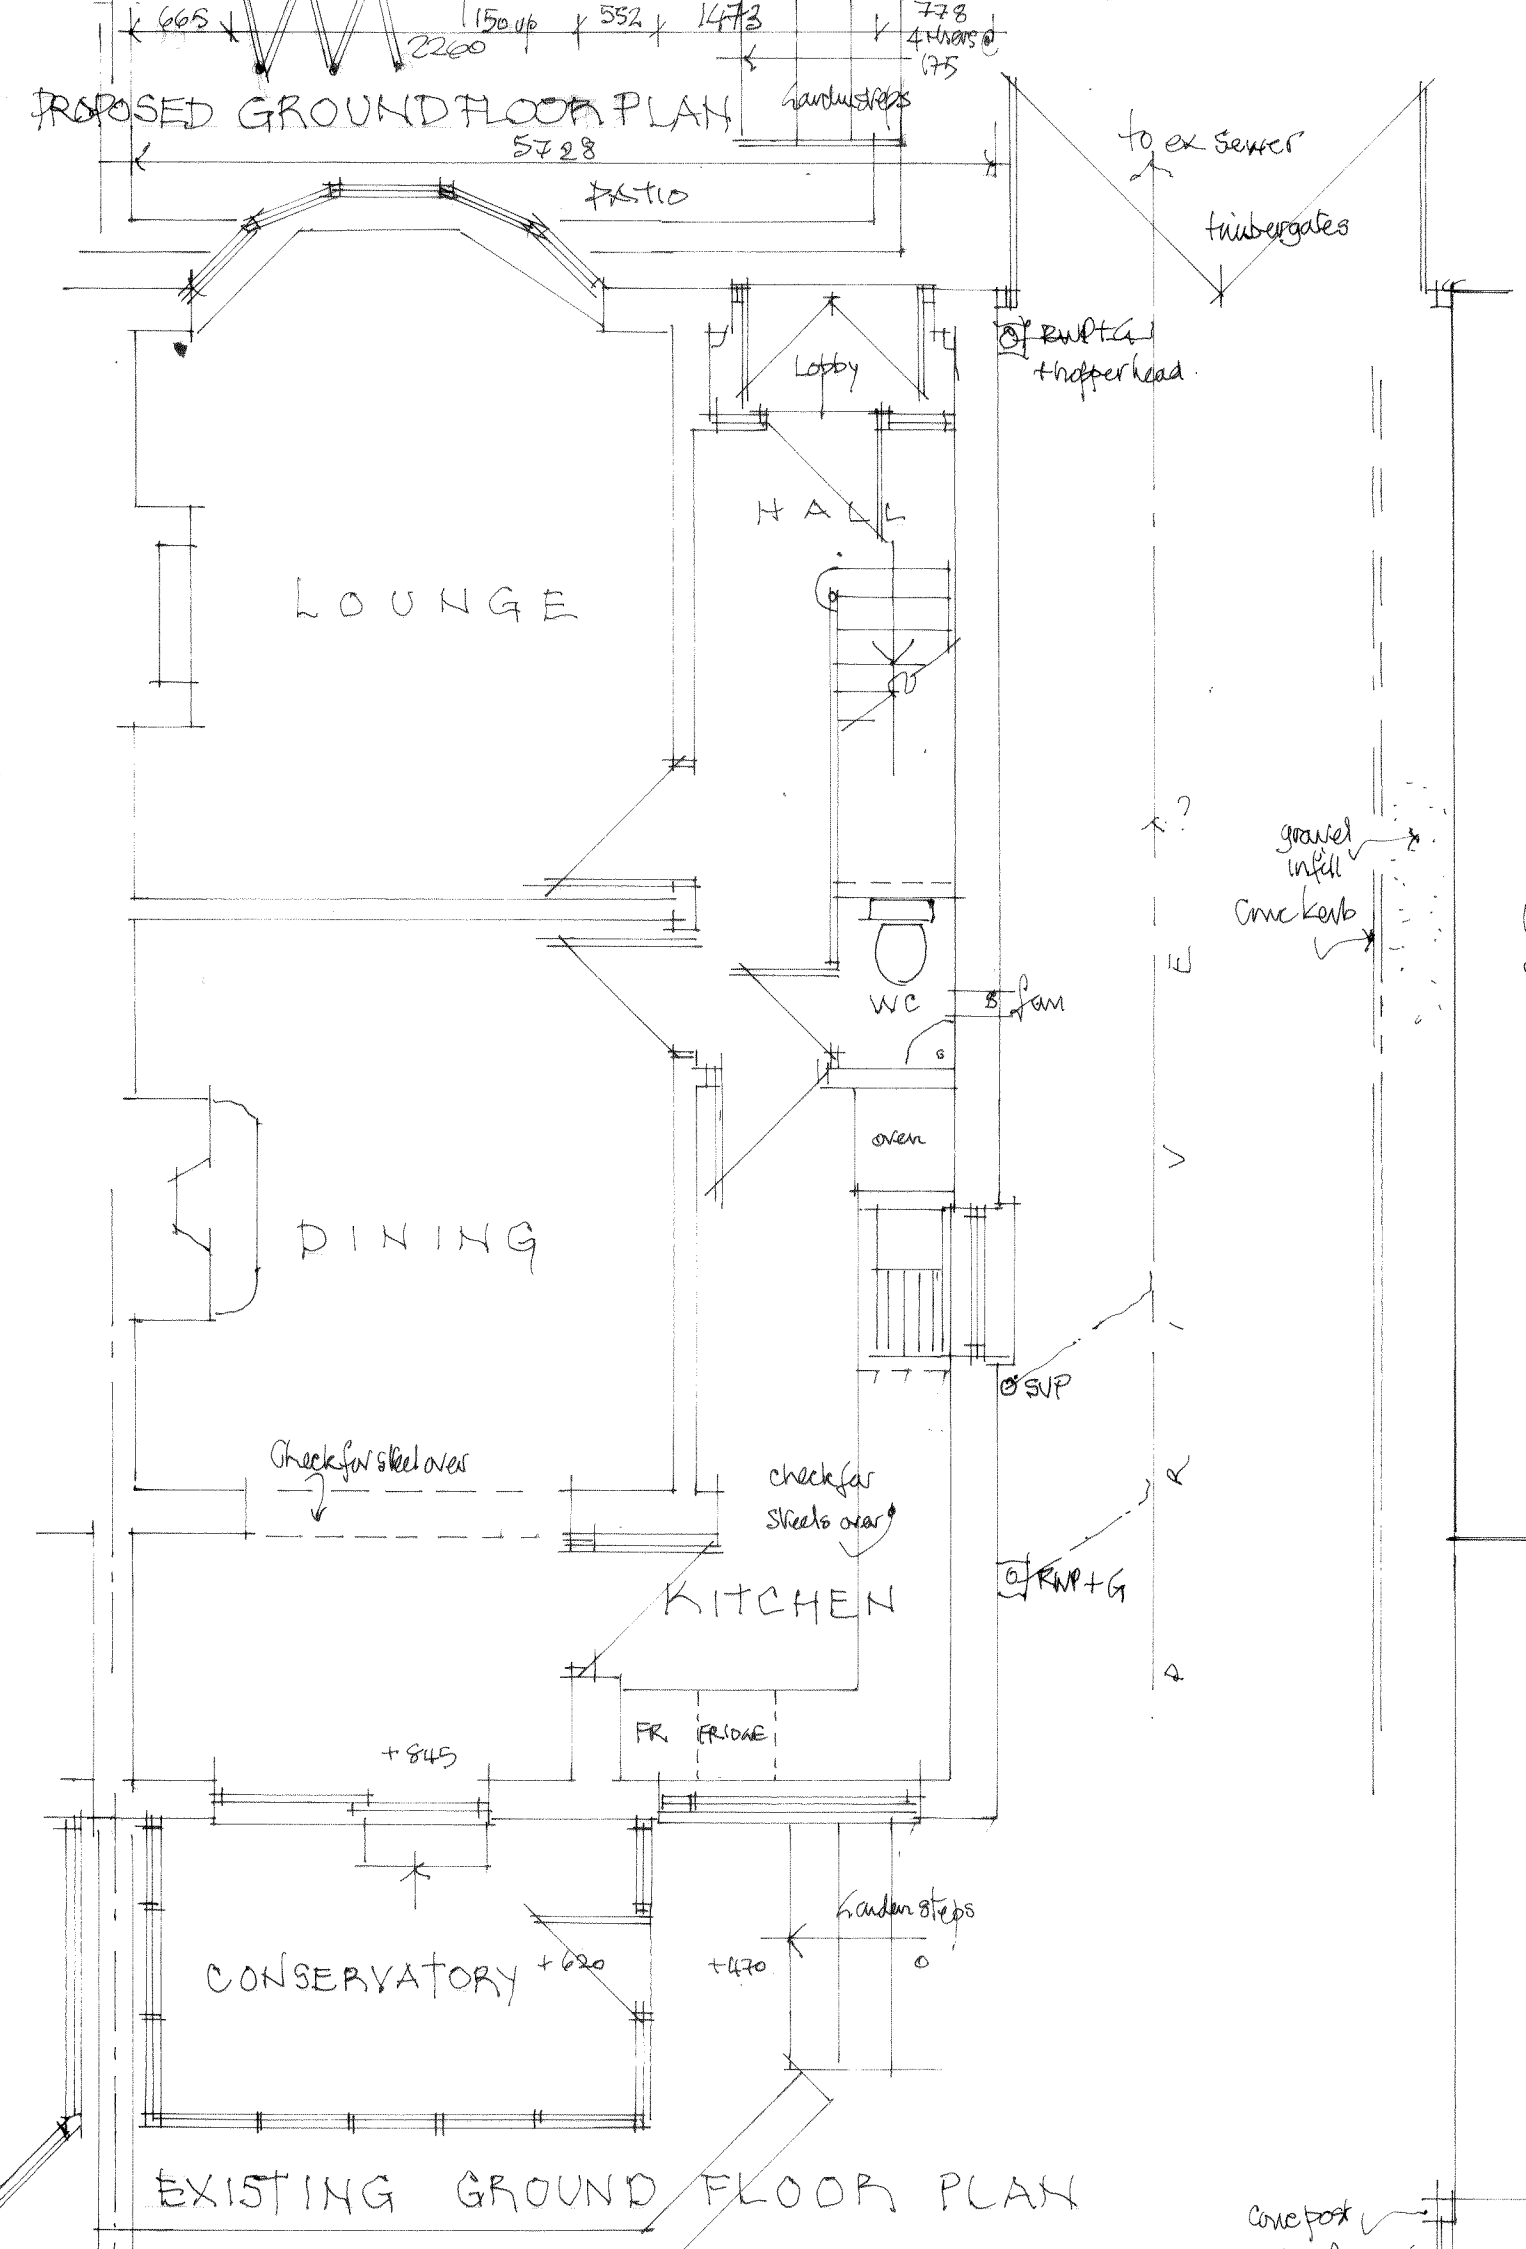


Notes
No dimensions to be scaled from this drawing.
All setting out dimensions to be checked on site.

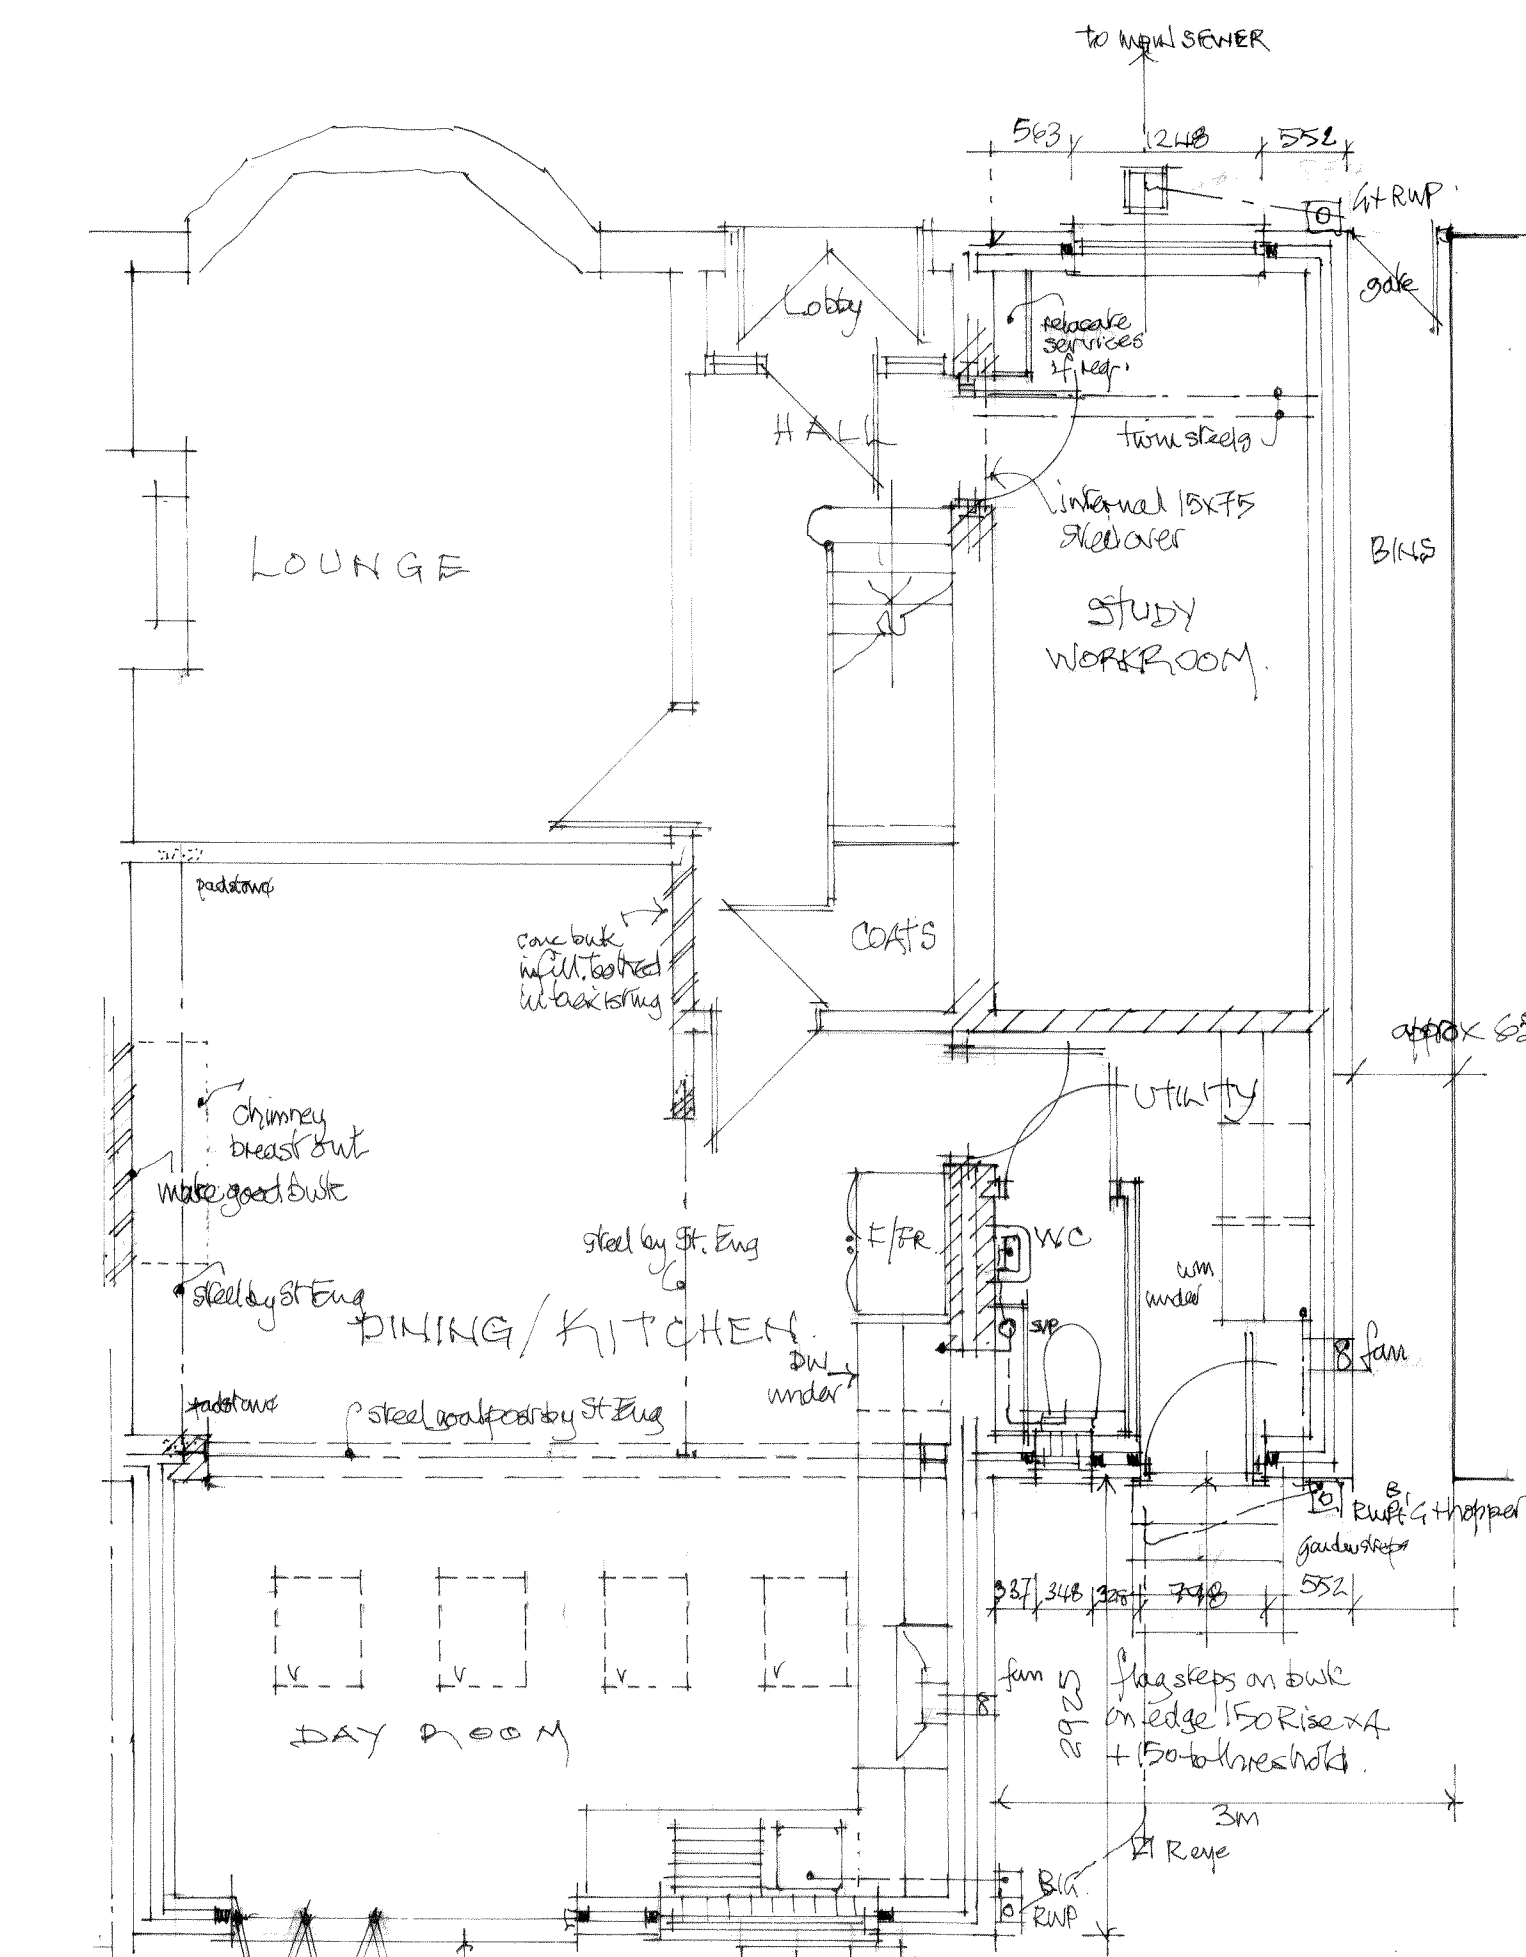

Job Title
DOMESTIC EXTENSIONS & ALTERATIONS at
853, WALTERSLEY ROAD, BURY, BL9 5LE
for
MR. A. and MRS. V. MELIA.


Davenport and Flinn
Planning & Design Consultants, Surveyors

Chartered
Architects

3A Hamnett Street Hyde SK14 2EX

0161 368 3064

Drawing Title
EXISTING and PROPOSED

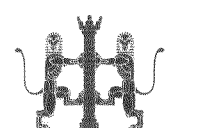

Date FEB 23 Scale 1:50/100 Job No 6472 Drg No. 1 Rev