

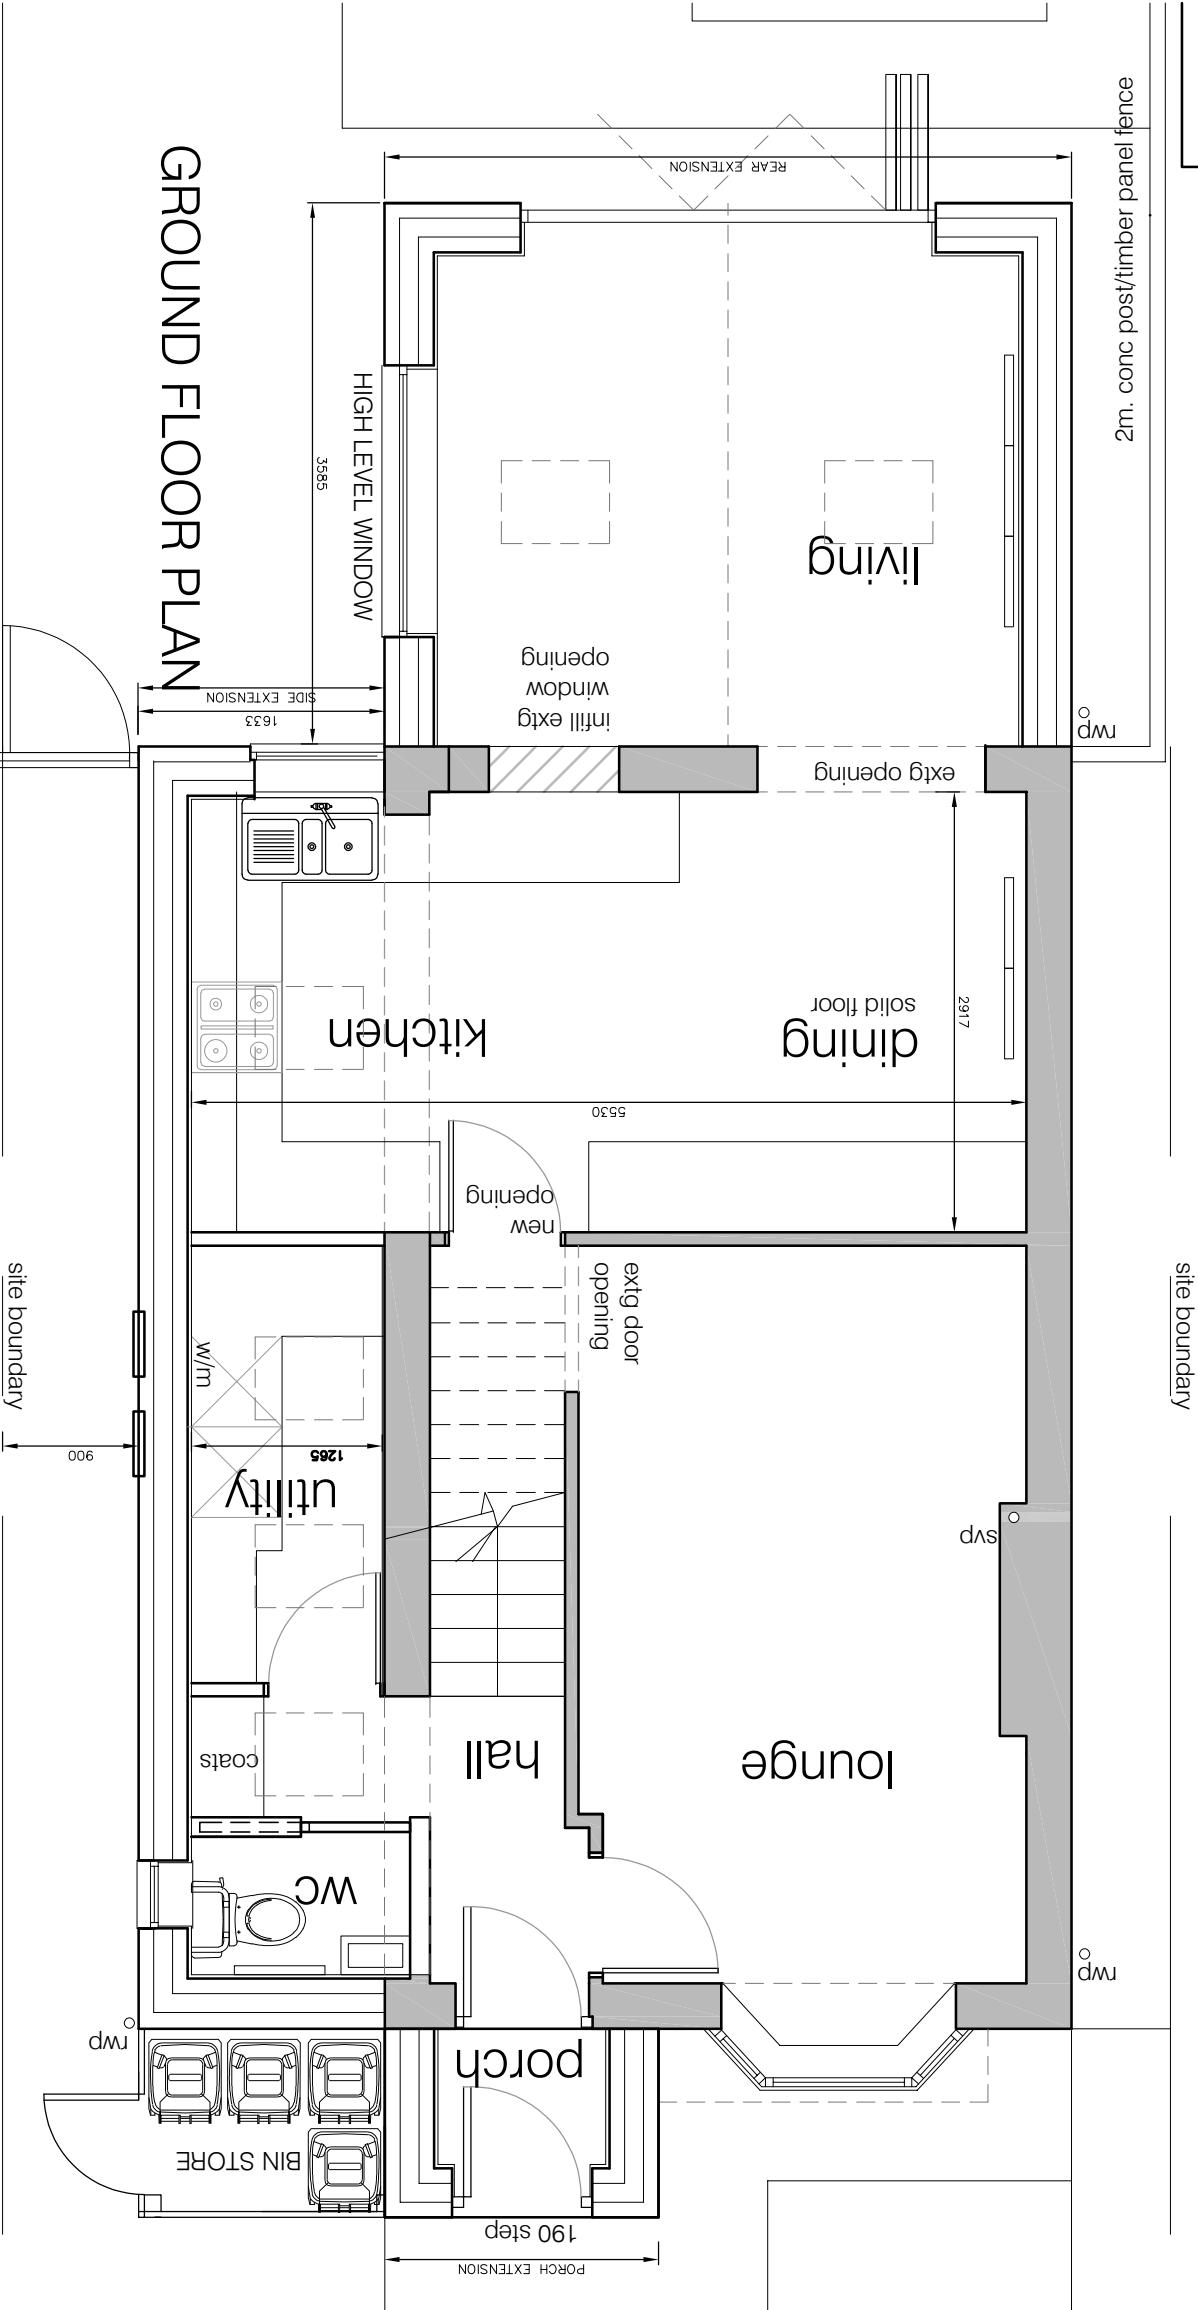


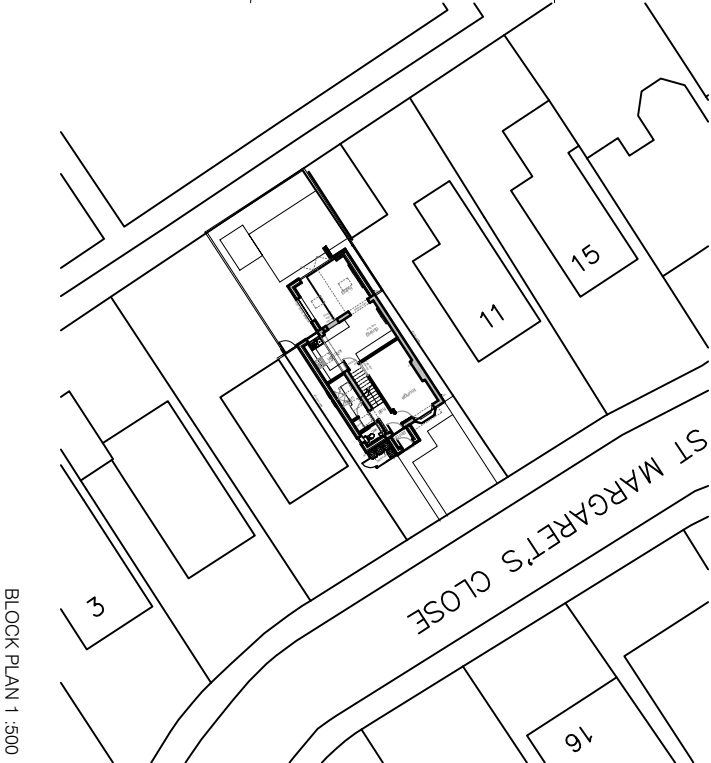


GROUND FLOOR PLAN

2m. conc post/timber panel fence

NO.7

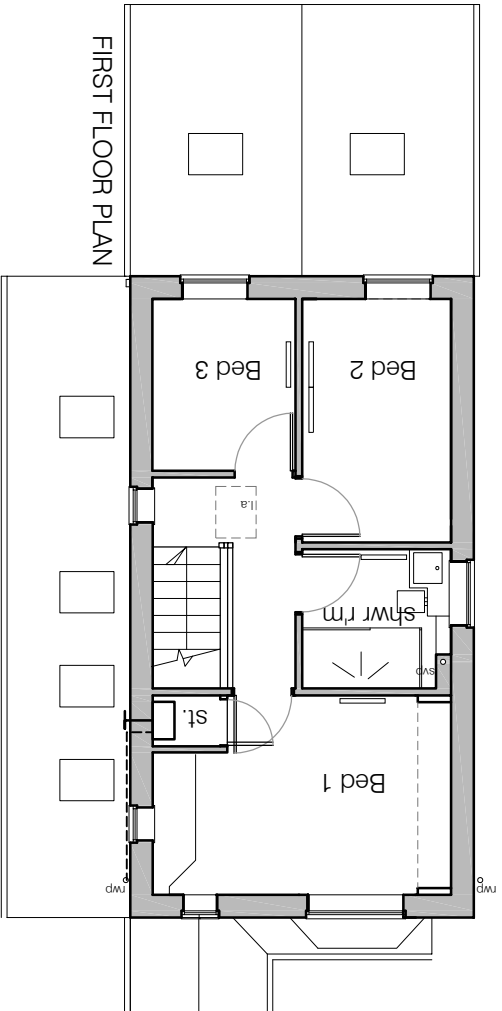

FIRST FLOOR PLAN

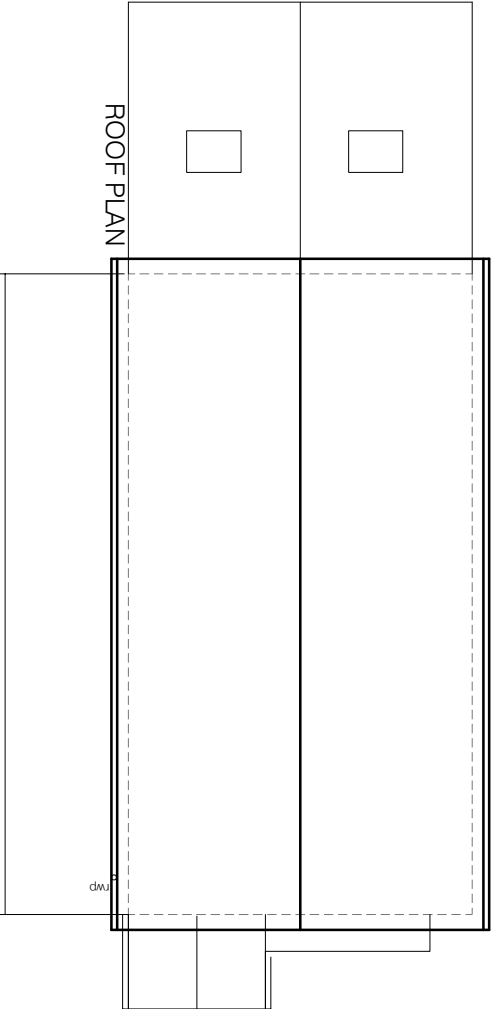

ROOF PLAN