


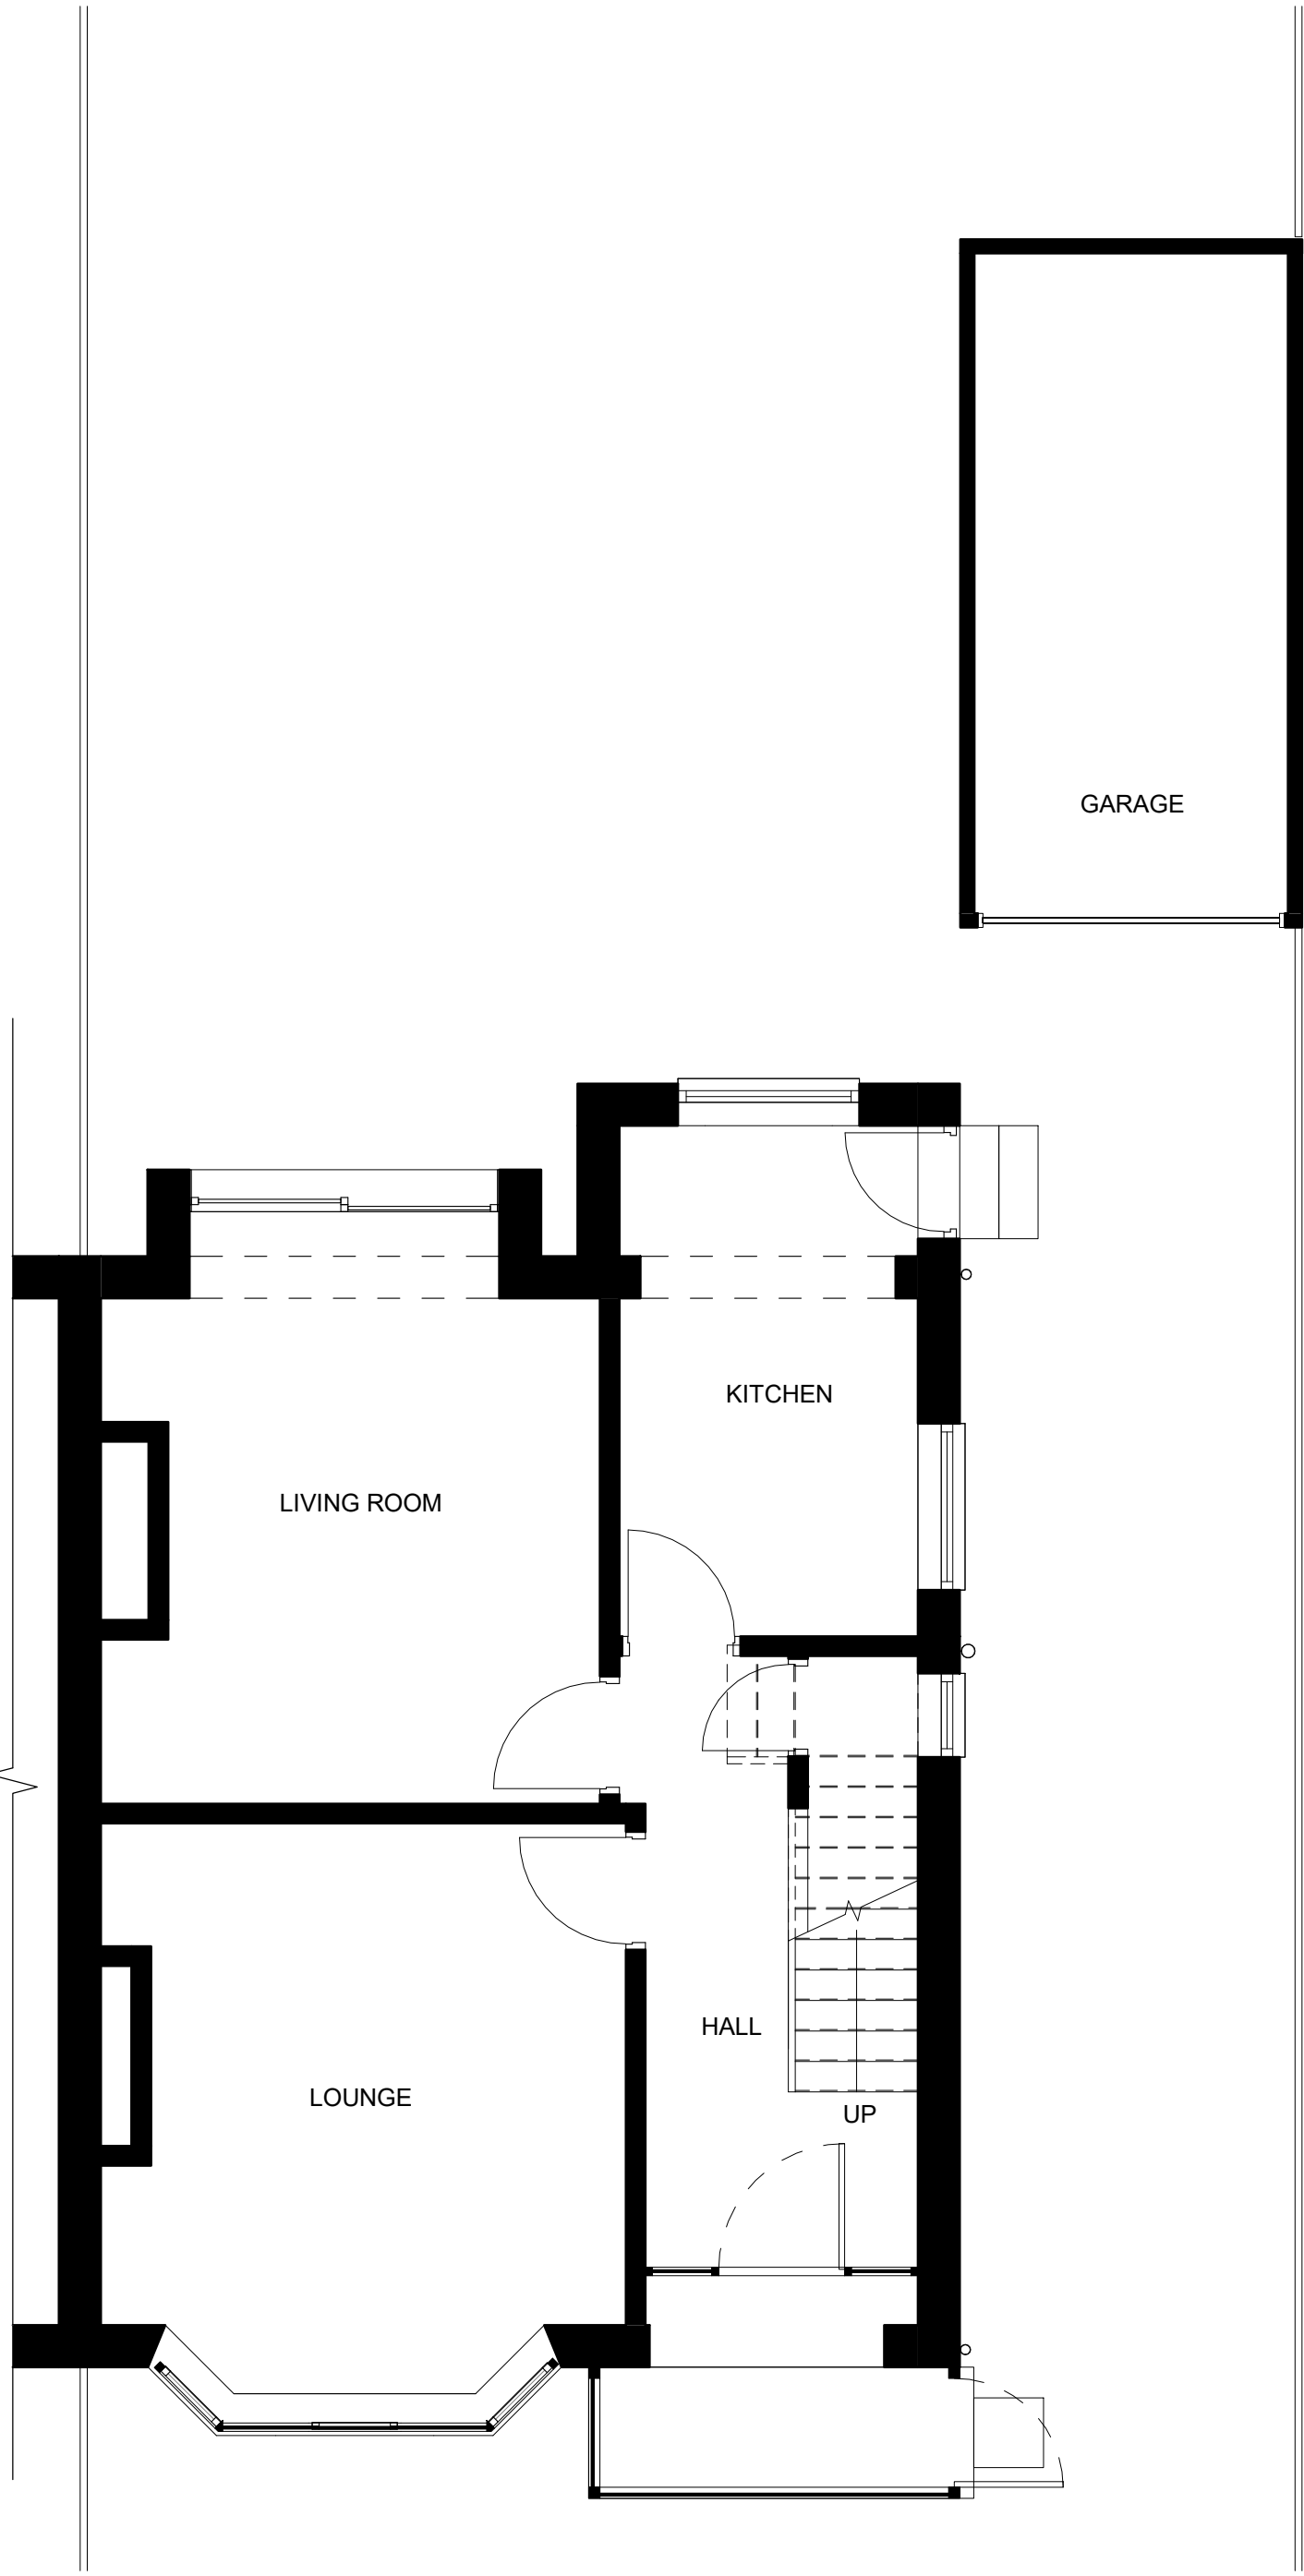


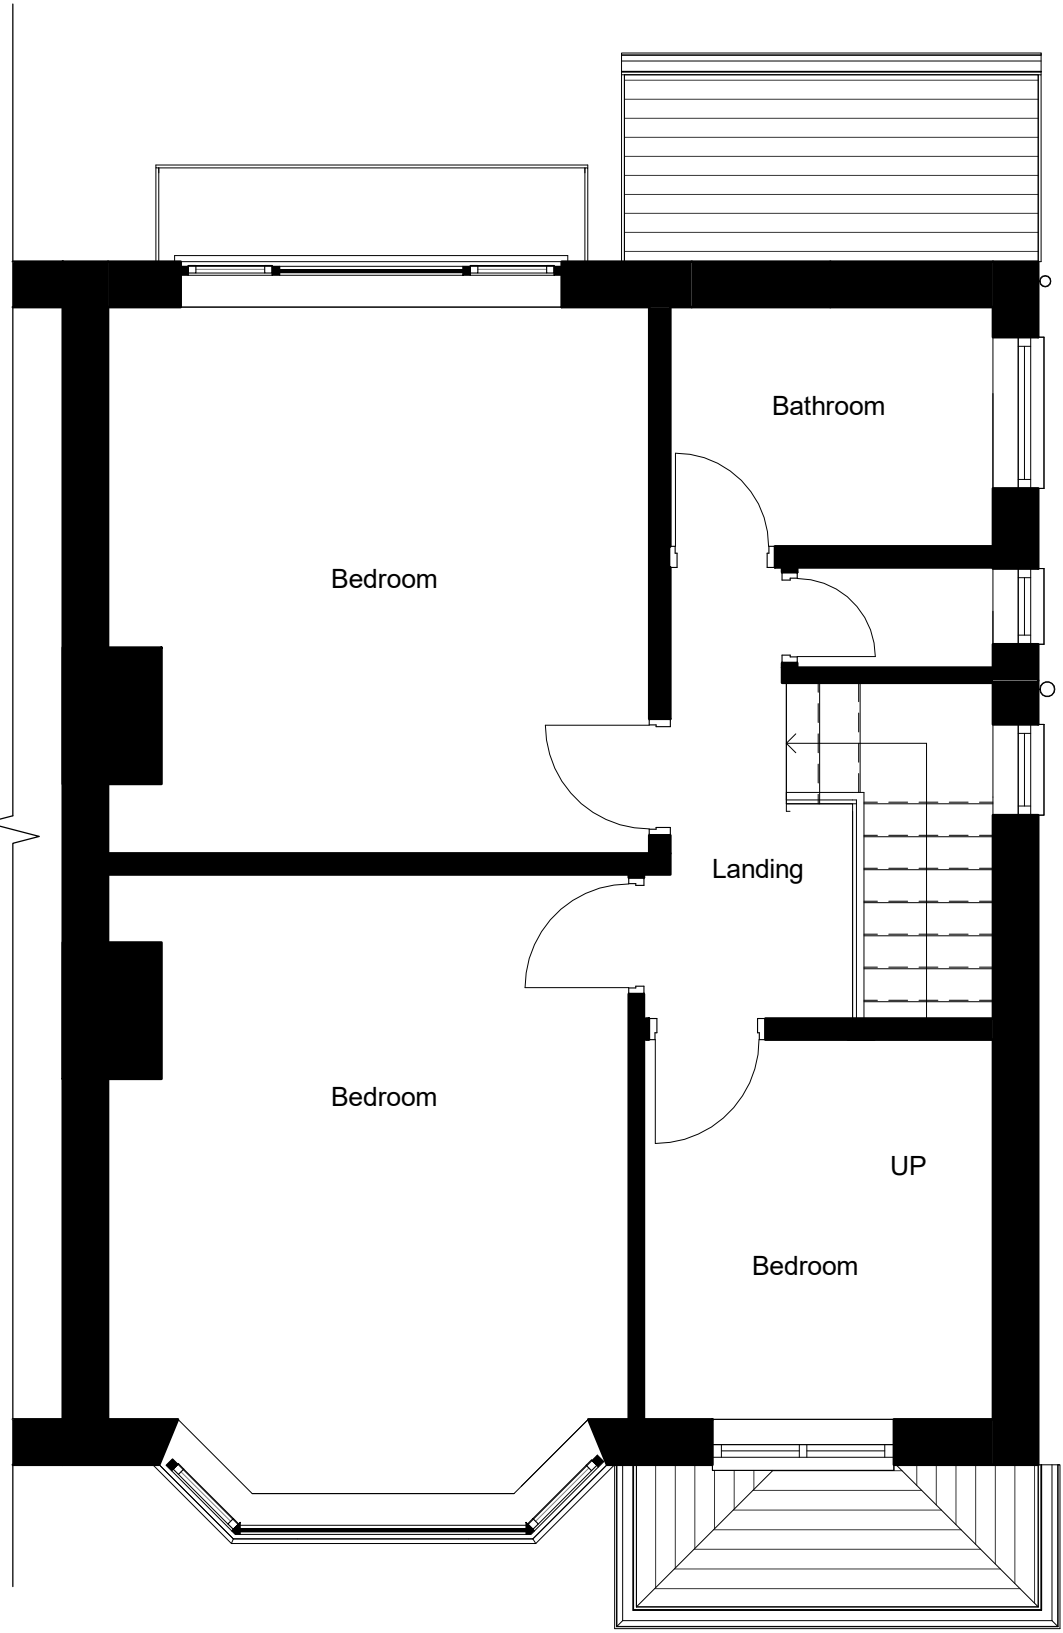


1. Level 0 - GA Existing
1 : 50

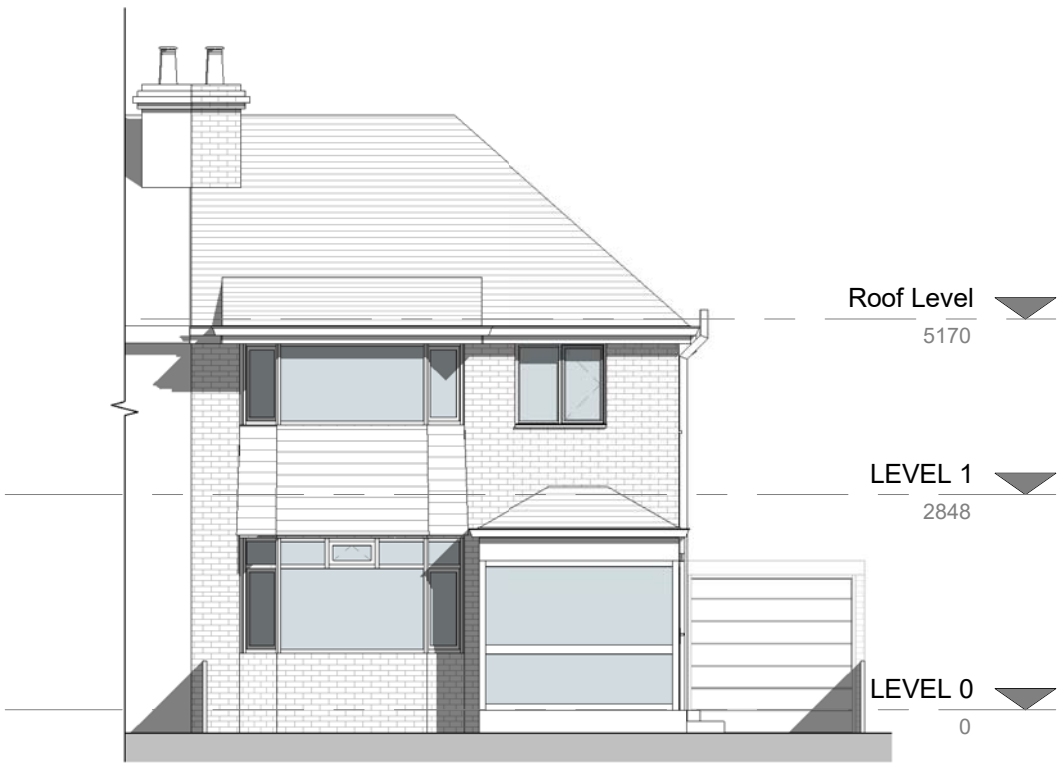


2. Level 1 - GA Existing
1 : 50

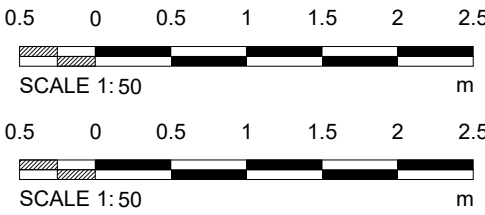

3. Front - Existing
1 : 100

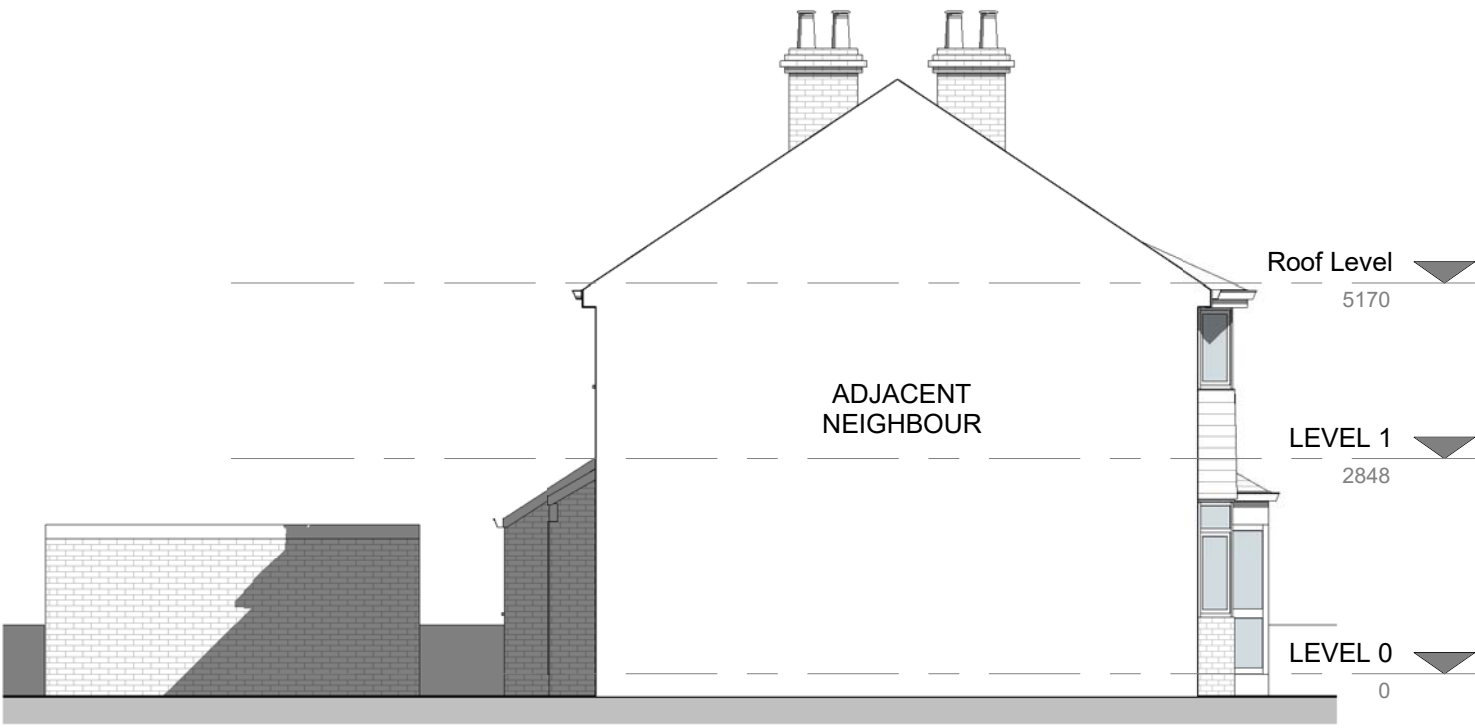

4. Left Side - Existing
1 : 100

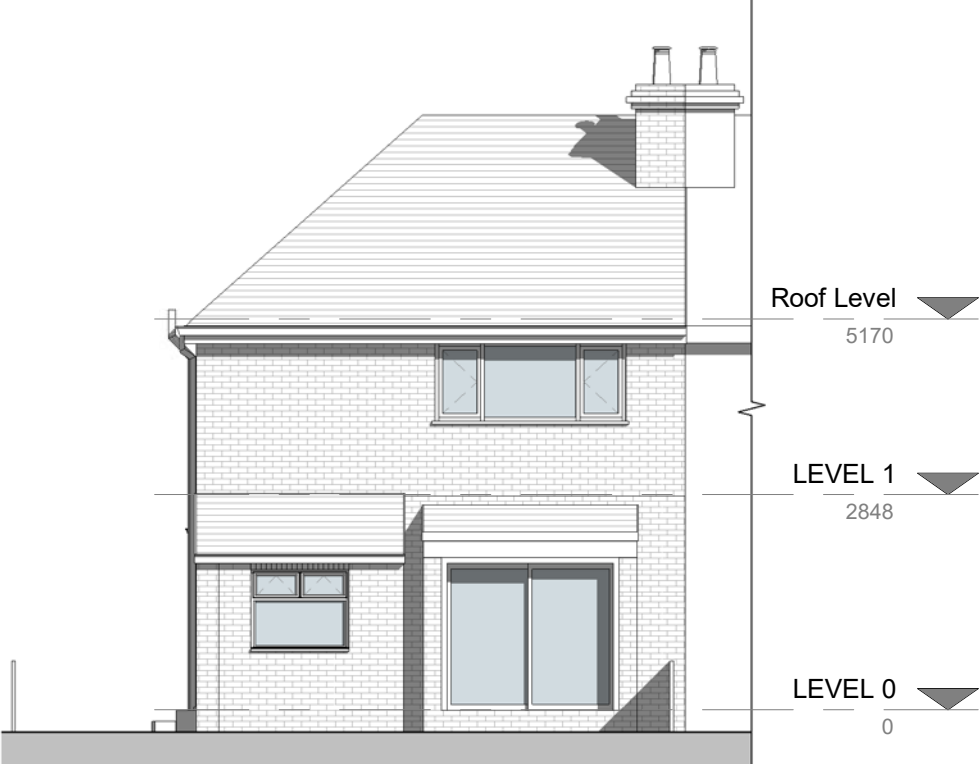

5. Rear - Existing
1 : 100



6. Right Side - Existing
1 : 100

S1	ISSUED FOR B.REGS		AG	
NO.	REVISION		DRAWN	DATE
CLIENT				
Beeston Grove				
PROJECT				
Beeston Grove				
TITLE				
Existing GA Plans and Elevations				
DRAWN BY		SCALE	DATE	
AG		As indicated@A2	16/07/2021 16:49:50	
 HOME DESIGN • BUILD				
PRELIMINARY ☐		TENDER ☐	CONSTRUCTION ☐	AS BUILT. ☐
DRAWING No.			REV.	S1
003				