





3 Foundation Detail
1 : 50

All building works to be built fully within the curtilage of the site

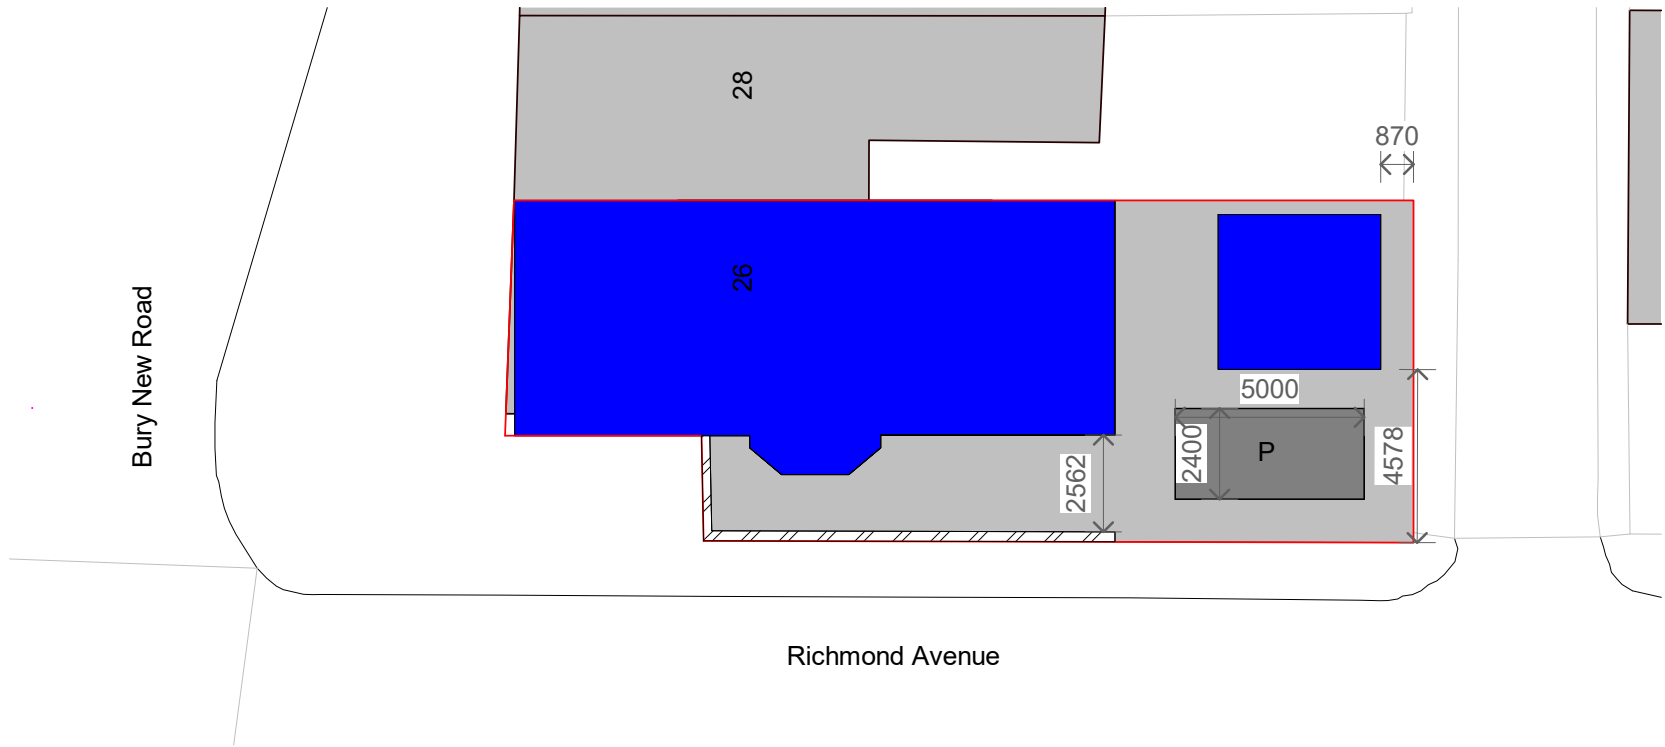

1 Site - Existing
1 : 200

Existing parking is not up to standard sizes for 2 spaces vertically only 1 space horizontally.

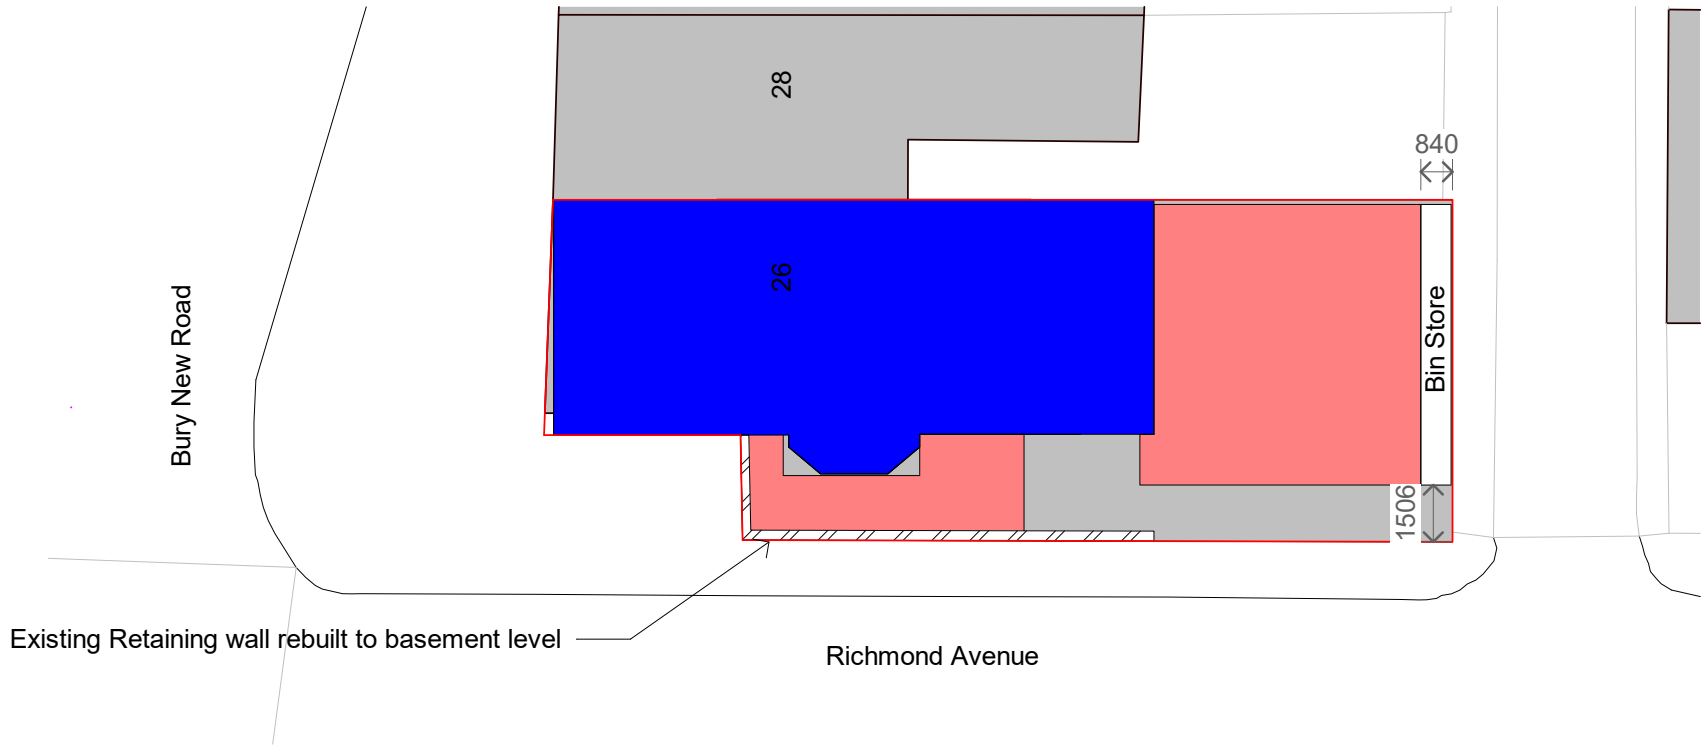

2 Site - Proposed
1 : 200

No parking is proposed for the new development - Loss of only 1 legal parking space.

PROJECT	26 Bury New Road, Prestwich	PROJECT NUMBER	GSS21003	DRAWING NUMBER	005	REV	1	1	Details added	21/03/2022
TITLE	Site - Existing and Proposed	DRAWN BY	TP	DATE	18/02/2022	SCALE (@ A1)	As indicated	No.	Description	Date
CLIENT	Mr Halpern							STATUS	PLANNING	

S T U D I O S

www.goldsketch.co.uk info@goldsketch.co.uk 0161 792 9595

NOTES

© COPYRIGHT : ALL RIGHTS RESERVED.
THIS DRAWING MUST NOT BE REPRODUCED WITHOUT PRIOR WRITTEN CONSENT.
DRAWING TO BE USED FOR THE STATUS INDICATED ONLY.
ALL DIMENSIONS AND SETTING OUT SHALL BE CHECKED AND CONFIRMED ON SITE. ANY DISCREPANCIES TO BE REPORTED TO THE DESIGNER PRIOR TO THE COMMENCEMENT OF ANY WORK. ALL WORK AND MATERIALS TO BE IN ACCORDANCE WITH CURRENT STATUTORY LEGISLATION, RELEVANT CODES OF PRACTICE AND BRITISH STANDARDS. ALL DIMENSIONS ON THIS DRAWING ARE IN MILLIMETRES (UNLESS OTHERWISE STATED).