


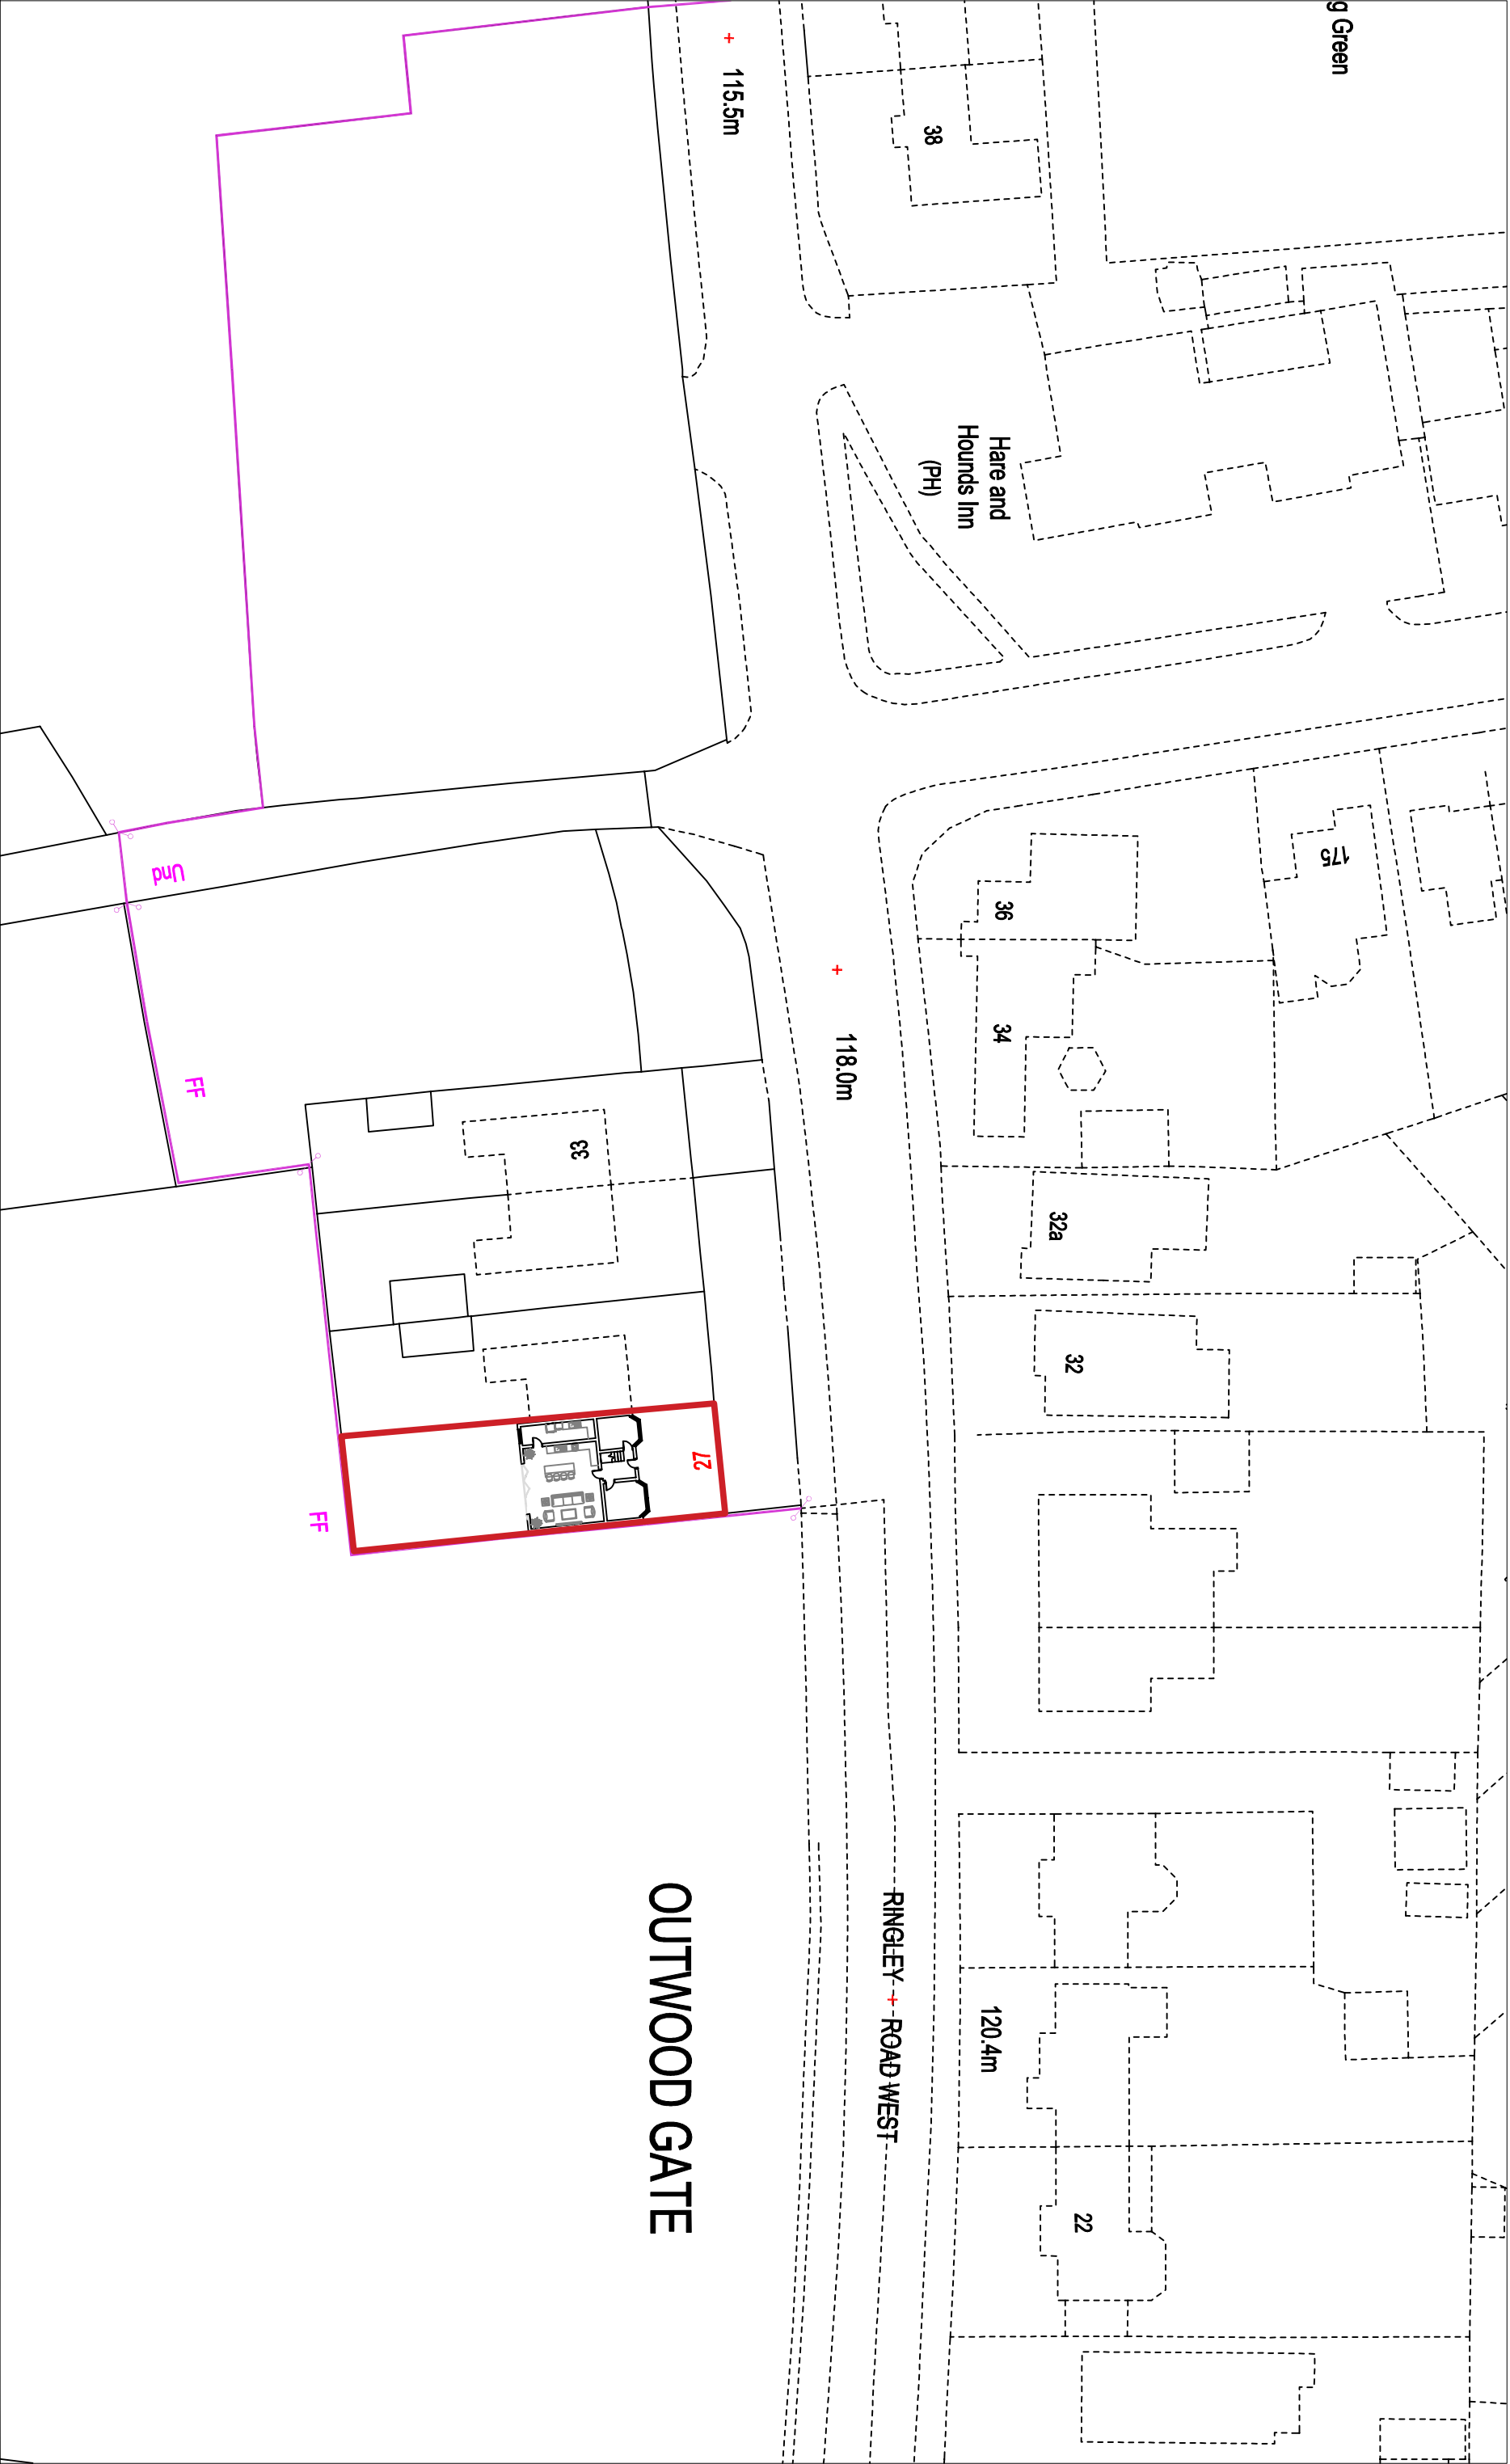

CLIENT:

27RINGLEYROAD

TK Architectural Services

Rev.

AMENDMENT DESCRIPTION

DATE

27RINGLEYROAD

SITEPLAN

PROPOSED

SCALE

1:50

DRAWN

DRAWN

JOB-DRAWING No.

DW/GNO

REVISION

A

ALL RIGHTS RESERVED. NO REPRODUCTION UNLESS WRITTEN CONSENT GIVEN

PRINT REDUCTION BAR | A3 SHEET

0 10 20 30 40 50mm

D: 07887297078
W: tmkarm@ahm.co.uk
R: 58 Reddy Lane