





1. Front - Proposed  
1 : 50

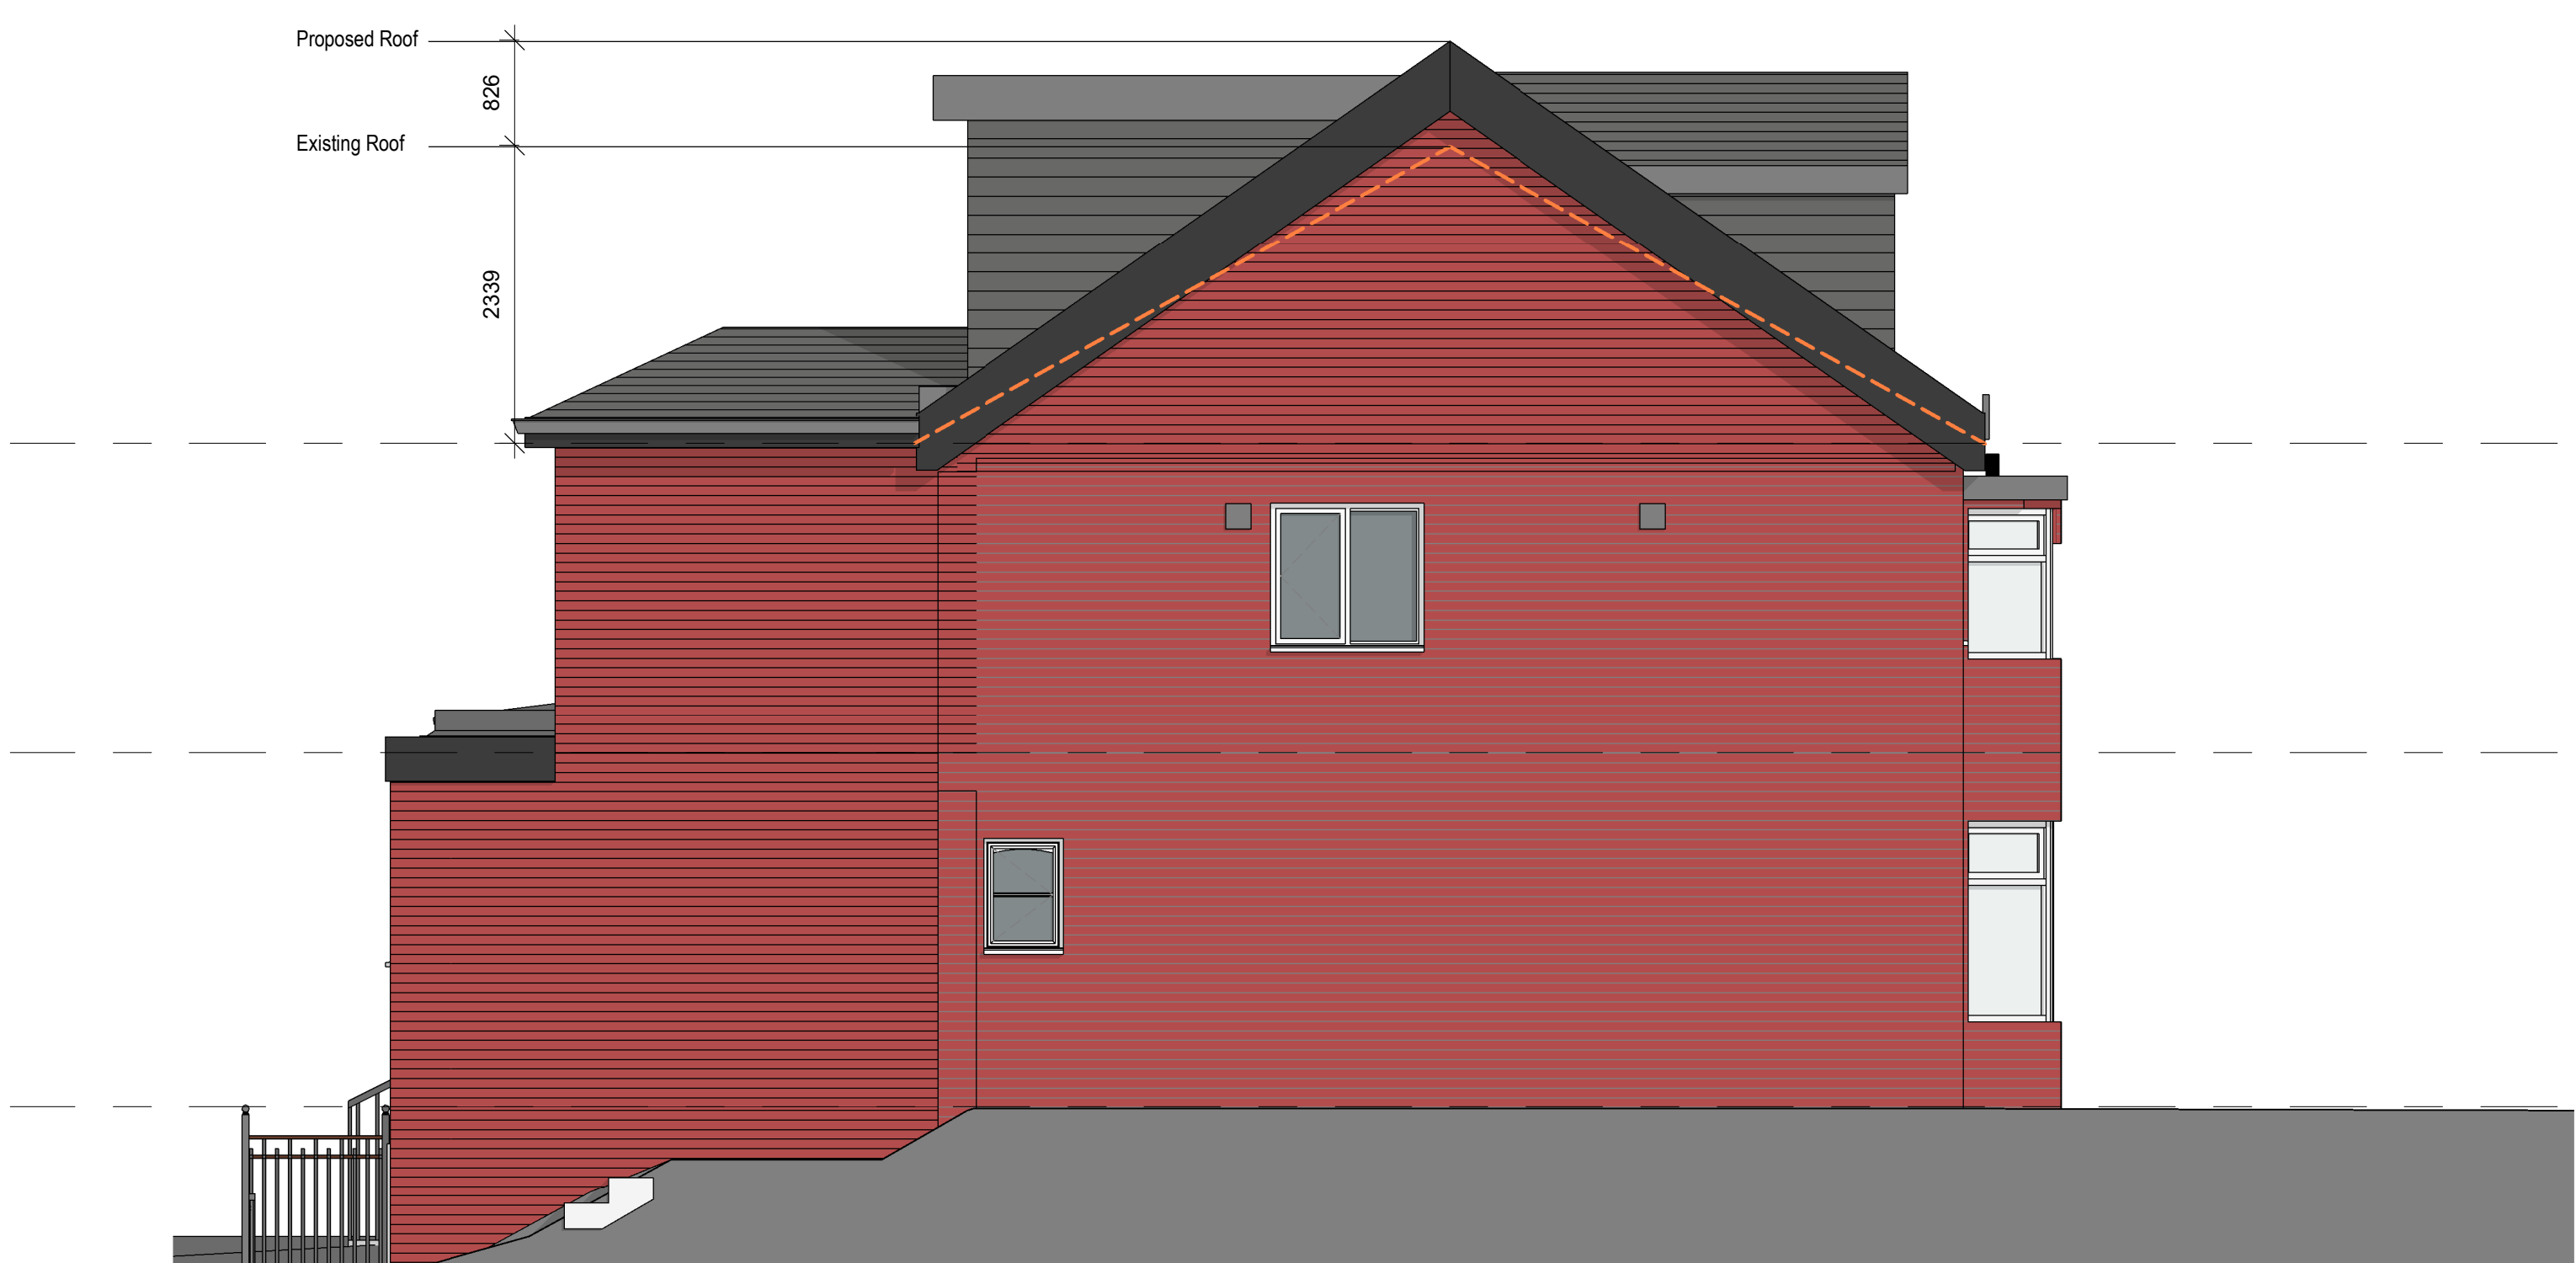


2. Left Side - Proposed  
1 : 50



3. Rear - Proposed  
1 : 50

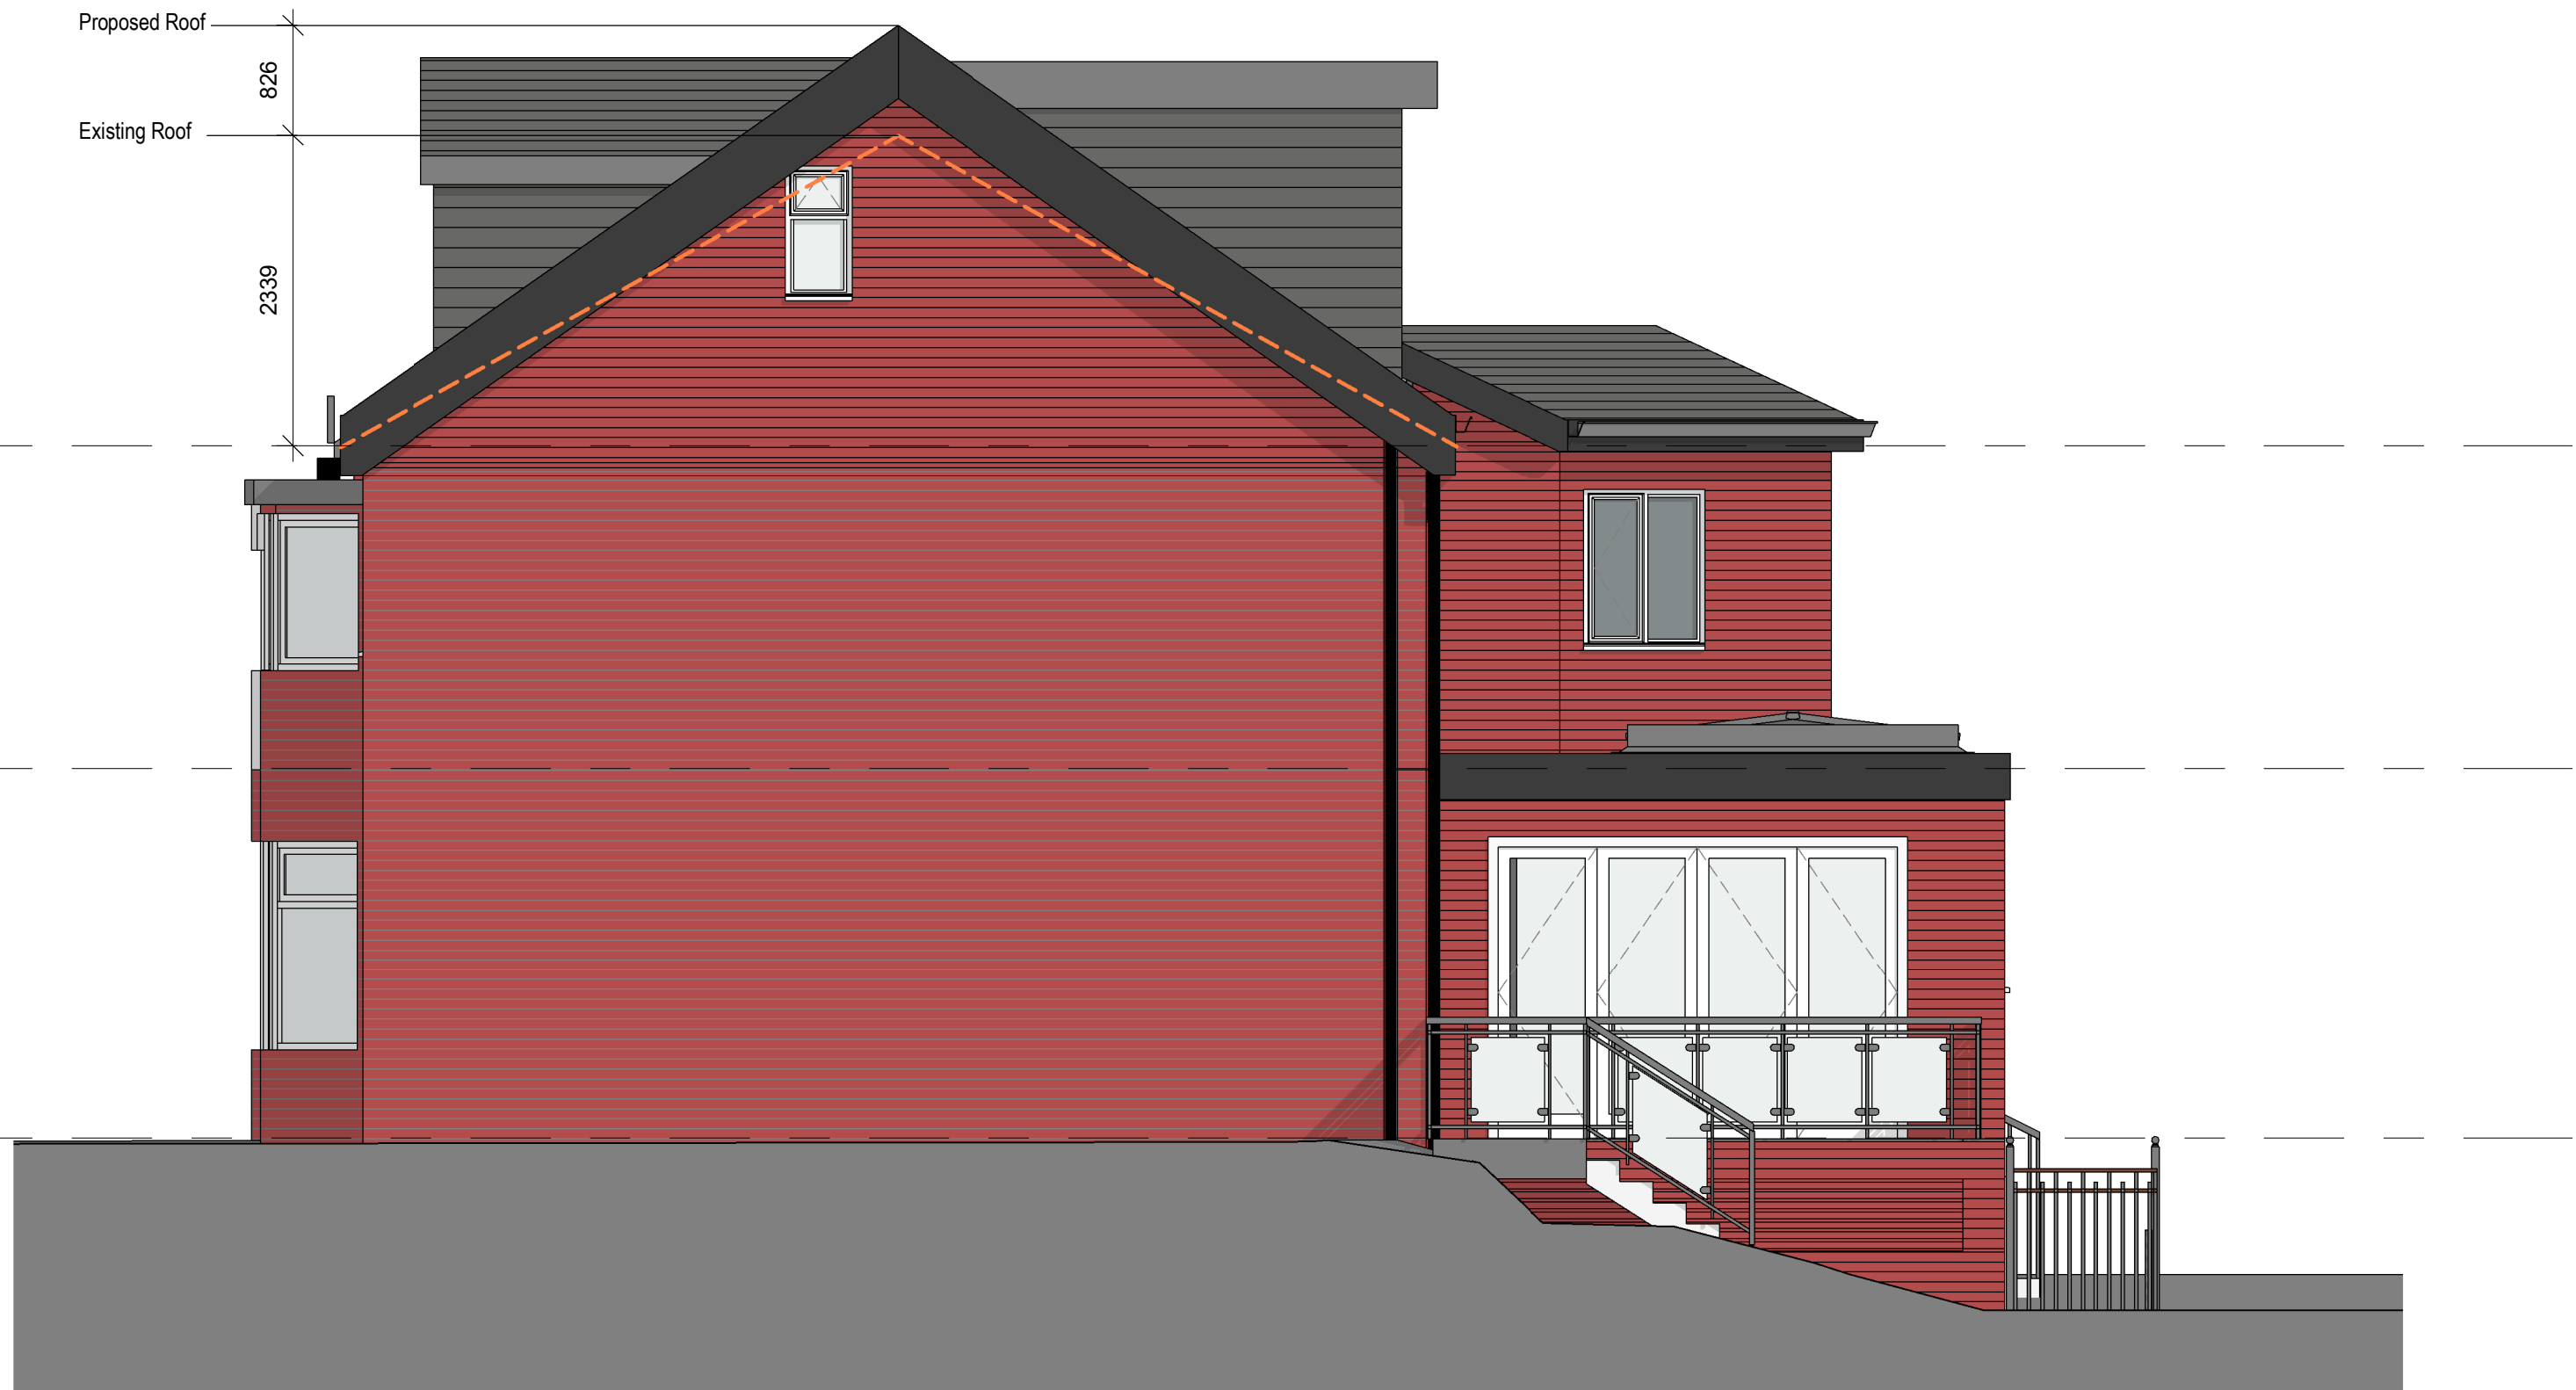

4. Right Side - Proposed  
1 : 50

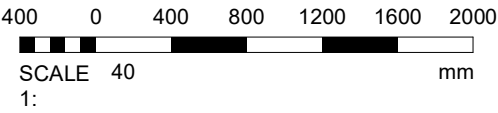

|         |                     |            |        |             |   |             |      |
|---------|---------------------|------------|--------|-------------|---|-------------|------|
| PROJECT | 144 Albert Avenue   | SCALE @ A1 | 1 : 50 | DATE        | 14 FEB 2022   | DRAWN BY    | YM   |
| CLIENT  | Mr M Hassel         | STATUS     | Client | PROJECT NO. | DA22011.   | DRAWING NO. | 004. |
| TITLE   | Proposed Elevations | REV        | 3      | NOTES       | DISCLAIMER: ALL RIGHTS RESERVED. THIS DRAWING MUST NOT BE REPRODUCED WITHOUT WRITTEN CONSENT. ALL DIMENSIONS AND MATERIALS SHALL BE CHECKED AND CONFIRMED IN THE FIELD AND CORRECTED TO BE SHOWN ON THE DRAWING. THE DRAWING SHALL BE ACCORDANCE WITH THE CURRENT STATUTORY REGULATION, RELEVANT CODES OF PRACTICE AND PREVIOUS AGREEMENTS. ALL DIMENSIONS ON THIS DRAWING ARE IN MILLIMETERS UNLESS OTHERWISE STATED. |             |      |