



NOTE
Please refer to accompanying NDSS schedule for apartment compliance

KEY

			PUBLIC RIGHT OF WAY
			EXISTING FOUL WATER PIPE WITH 6M EASEMENT
			EXISTING SURFACE WATER PIPE WITH 6M EASEMENT
			EXISTING FOUL WATER PIPE TO BE CLOSED OFF AND ABANDONED

- mck** commercial design
architecture | building surveying | urban design
- burnaby villa ■ 48 watling street road ■ fulwood ■ preston ■ pr2 8bp
tel: 01772 774510 fax: 01772 774511 email mck@mckassociates.co.uk
-
- Our Ref.

Project Title
FORMER FAIRWAYS LODGE
GEORGE STREET
PRESTWICH

Ordinance Survey © Crown Copyright 2023. All rights reserved. Licence number 100022432

Scale@A1 **1:200** Date **25/01/24**


Drawn **GO** Checked **PS**

Drawing No.

NO - 2953 - 03 - AC - PL06 PL3

Division	Project No.	Stage	Discipline	Number	Revision
----------	-------------	-------	------------	--------	----------

© McCarthy & Stone Retirement Lifestyles Limited
all dimensions to be checked on site prior to commencement of work and any discrepancy shall be immediately reported and resolved prior to work commencing, this drawing is to be read in conjunction with all relevant drawings and specifications relating to the job whether or not indicated on this drawing.
copyright reserved to mck associates ltd, and this drawing may not be used or reproduced without prior written consent.

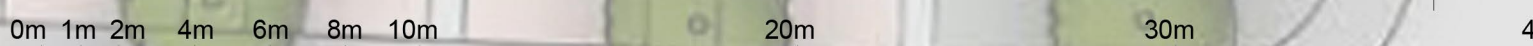

1 : 200