
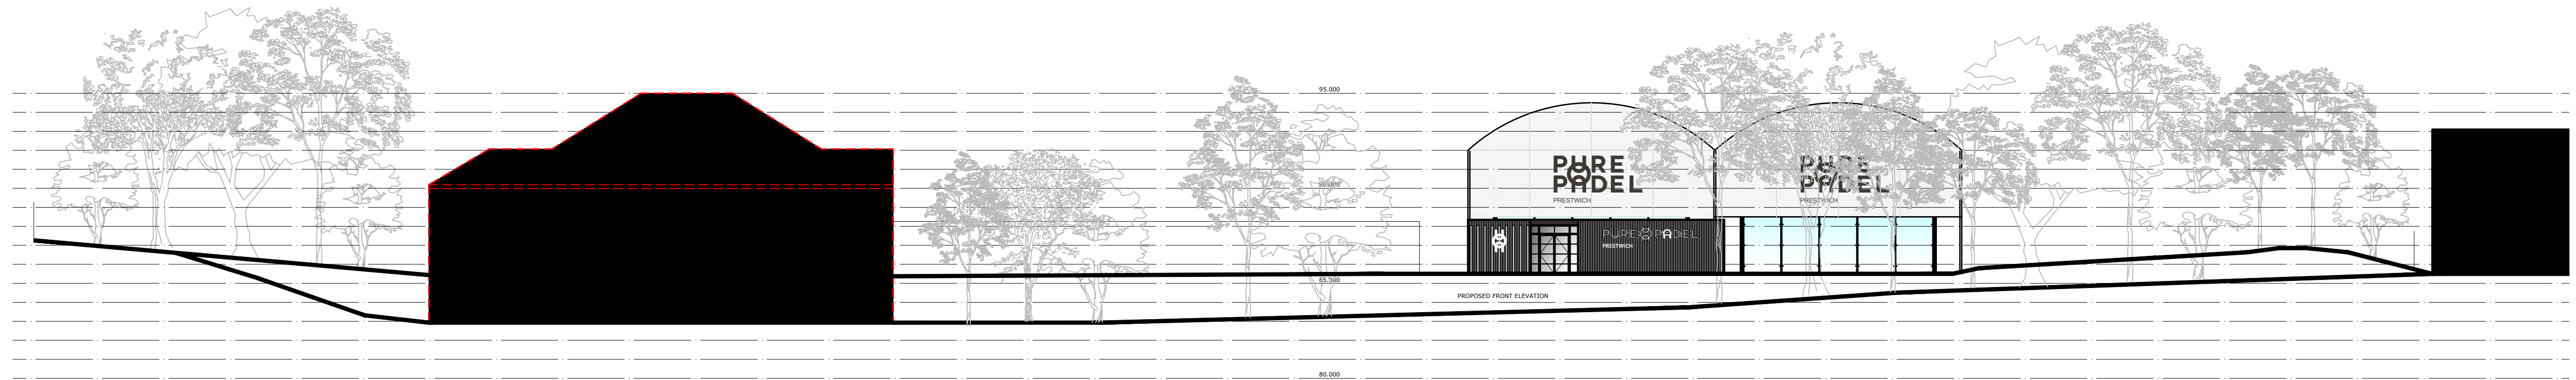
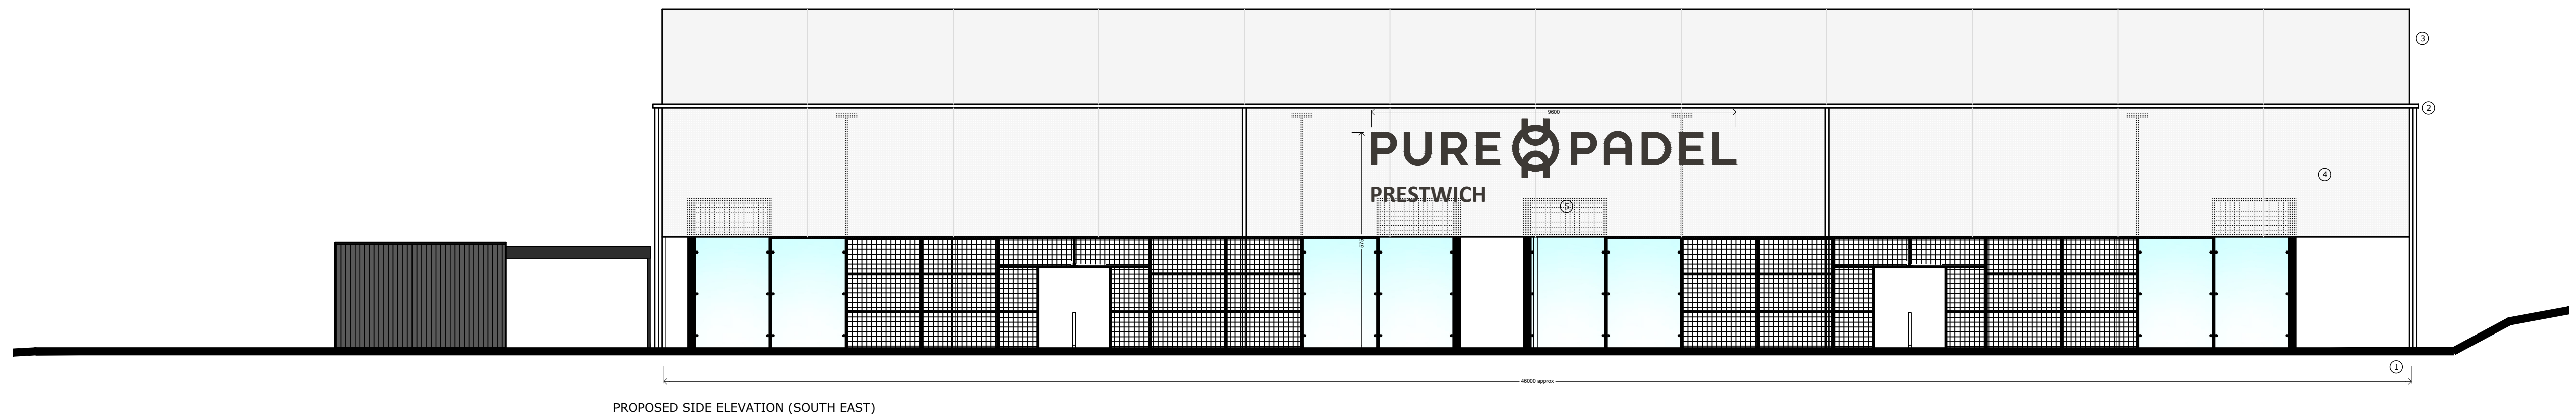
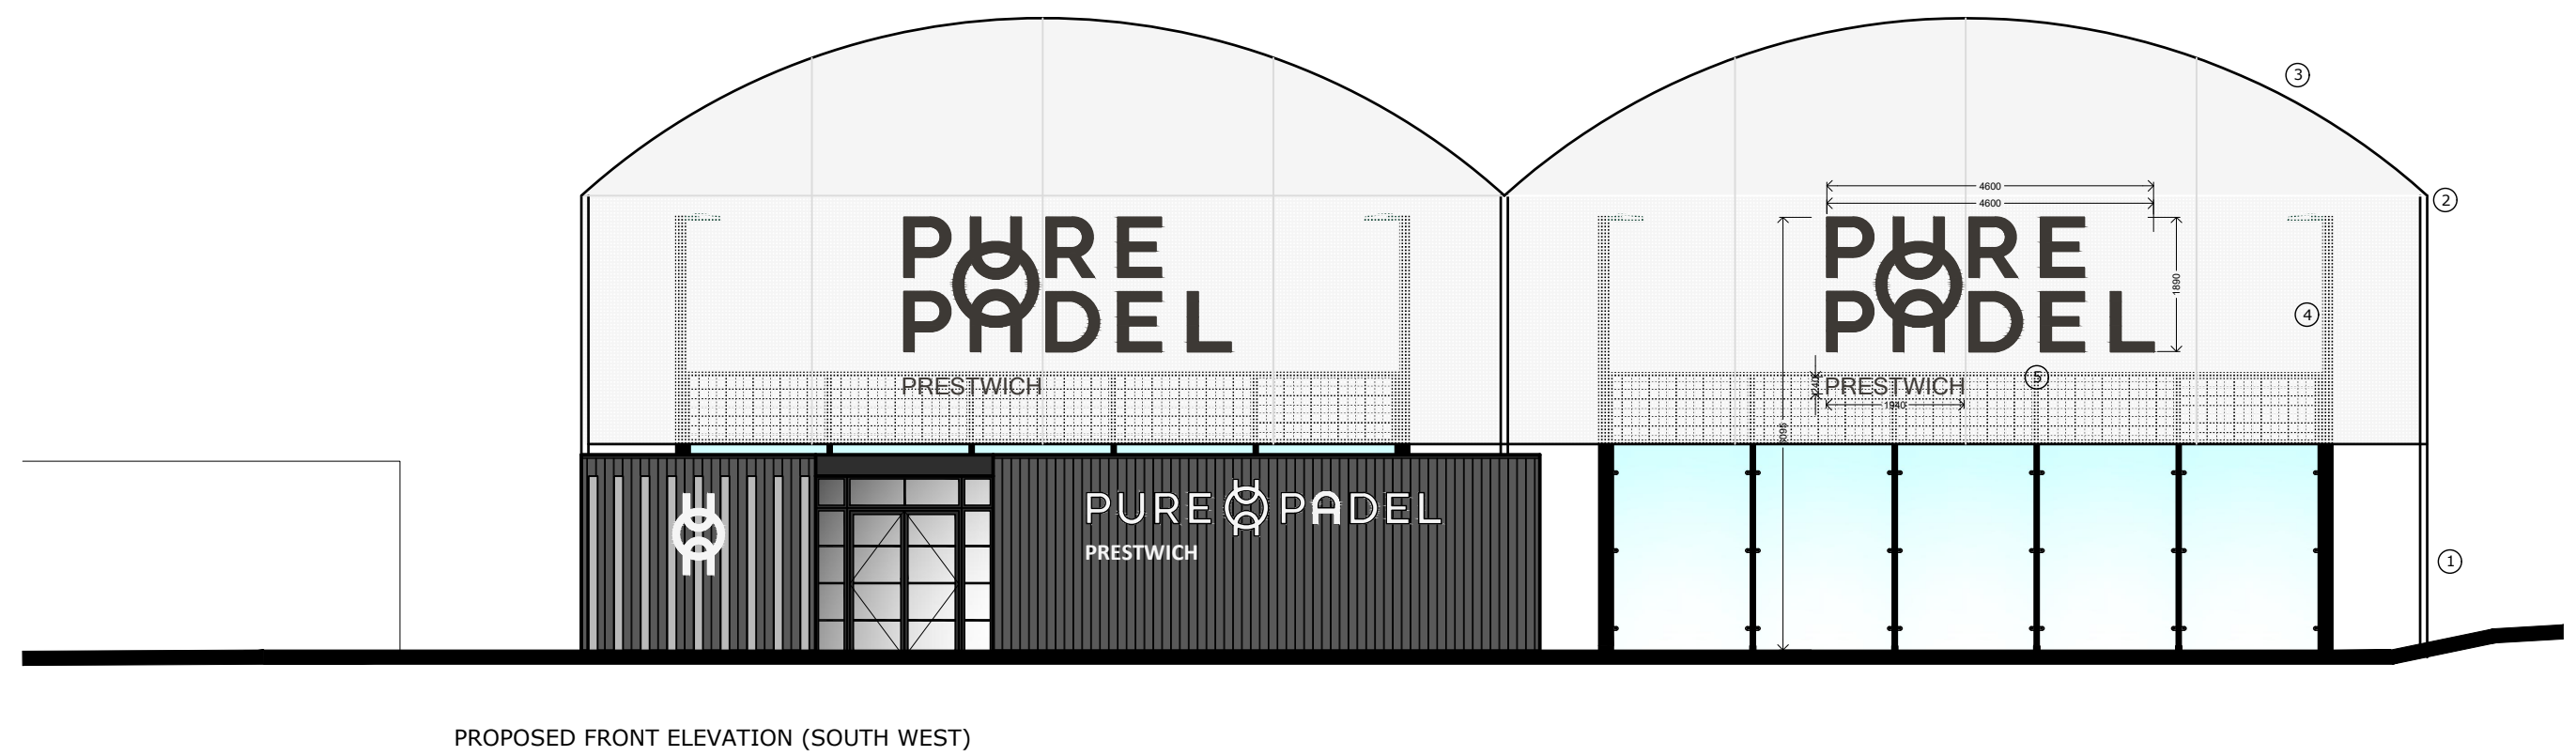


CANOPY MATERIALS SCHEDULE	
①	- Lightweight steel frame structure - colour dark grey
②	- Aluminium powder coated gutters and rainwater pipes - colour dark grey
③	- Opal 60 translucent canopy cover to barrel vault and gables
④	- Lightweight mesh sides down to 3.0m
⑤	- Screen printed 'Pure Padel' sign applied to mesh

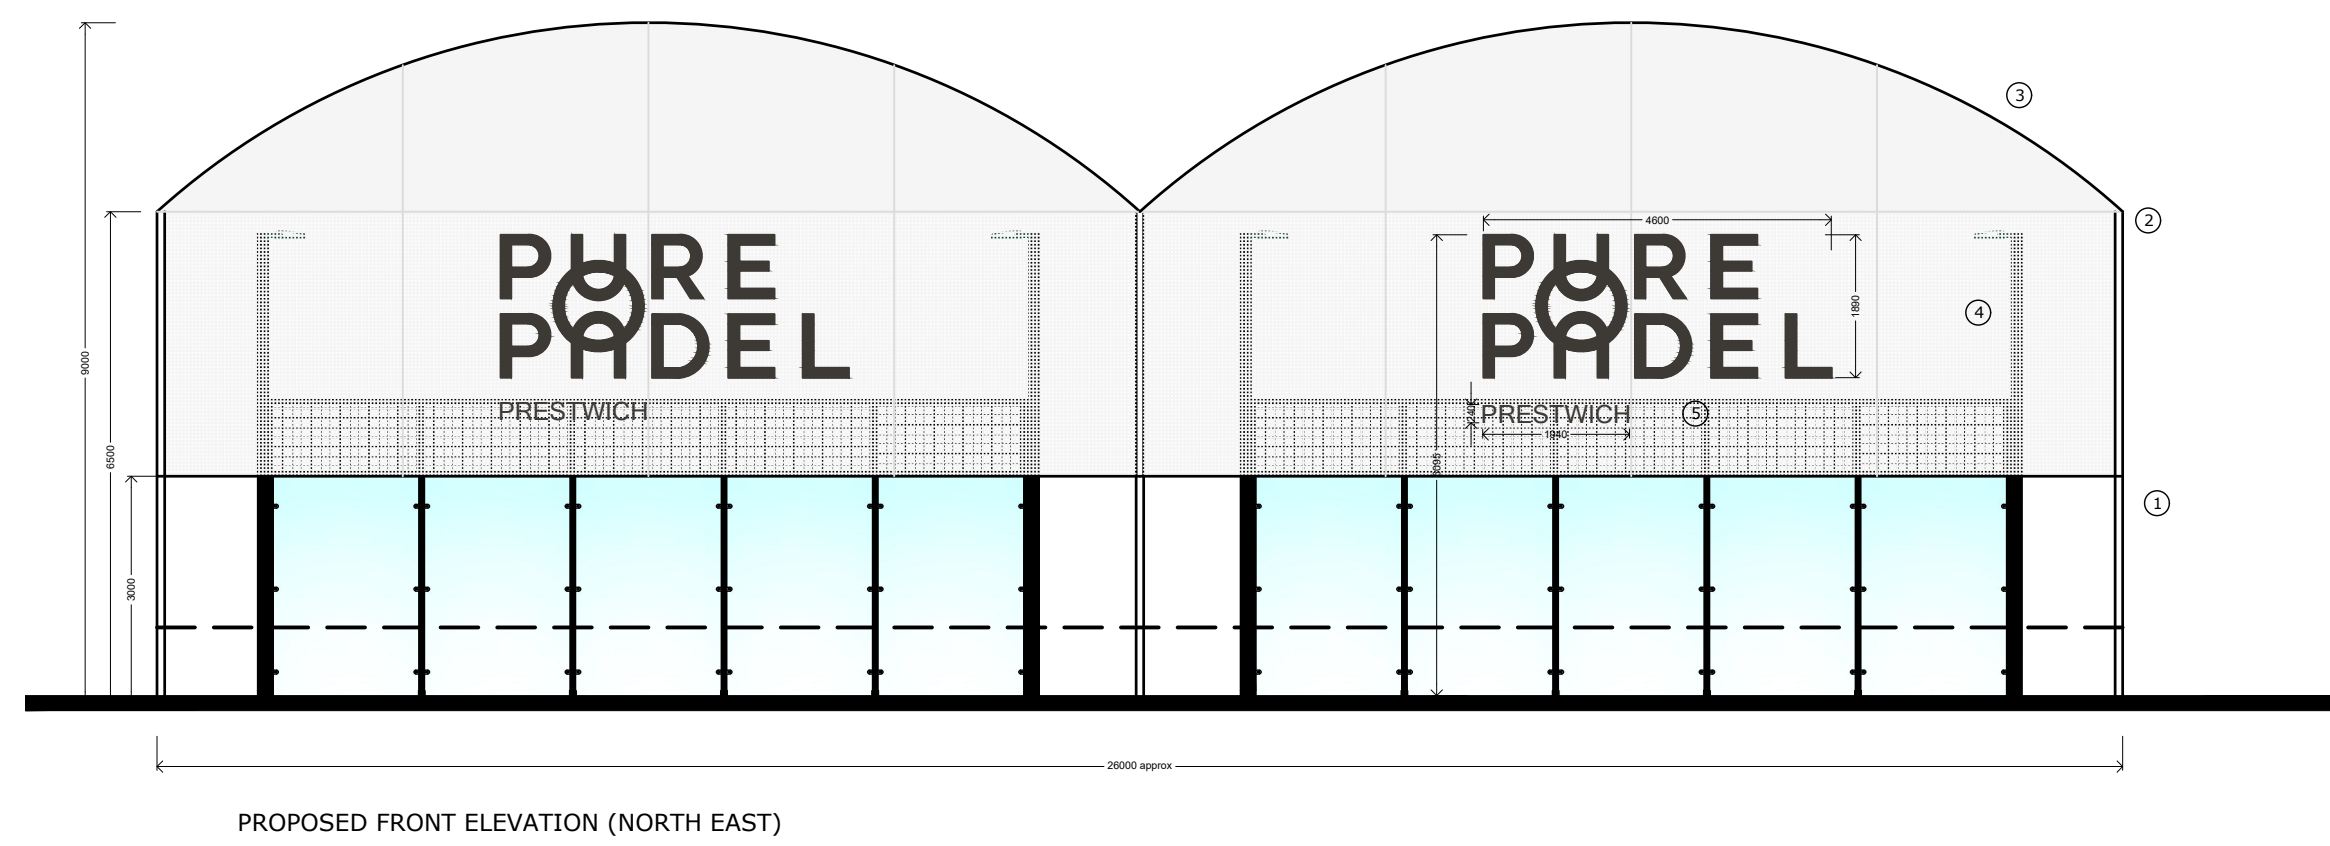


MACCABI, MANCHESTER

PROPOSED ELEVATIONS

1:100, 1:200 at A1

DWG No: PL-10G

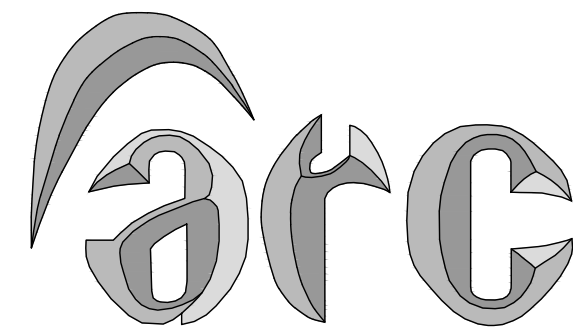

26A Victoria Road - Hale -
Altrincham - Cheshire - WA15 9AD
t: 0161 928 4433
w: arcdesignservices.net
e: sales@arcdesignservices.net

All levels and dimensions to be checked on site by contractor prior to commencement. Any variations to be reported to the Arc Design Services Ltd. This drawing is to be read in conjunction with all others relating to the project and all information derived accordingly; any anomalies to be reported to the Arc Design Services Ltd. Do not scale from this drawing. Use figured dimensions only. Work shown on this drawing to be carried out in accordance with current British Standards and Codes of Practice.

© Copyright to Arc Design Services Ltd. The information shown on this drawing shall not be reproduced or copied in any form without prior written consent from Arc Design Services Ltd.

