
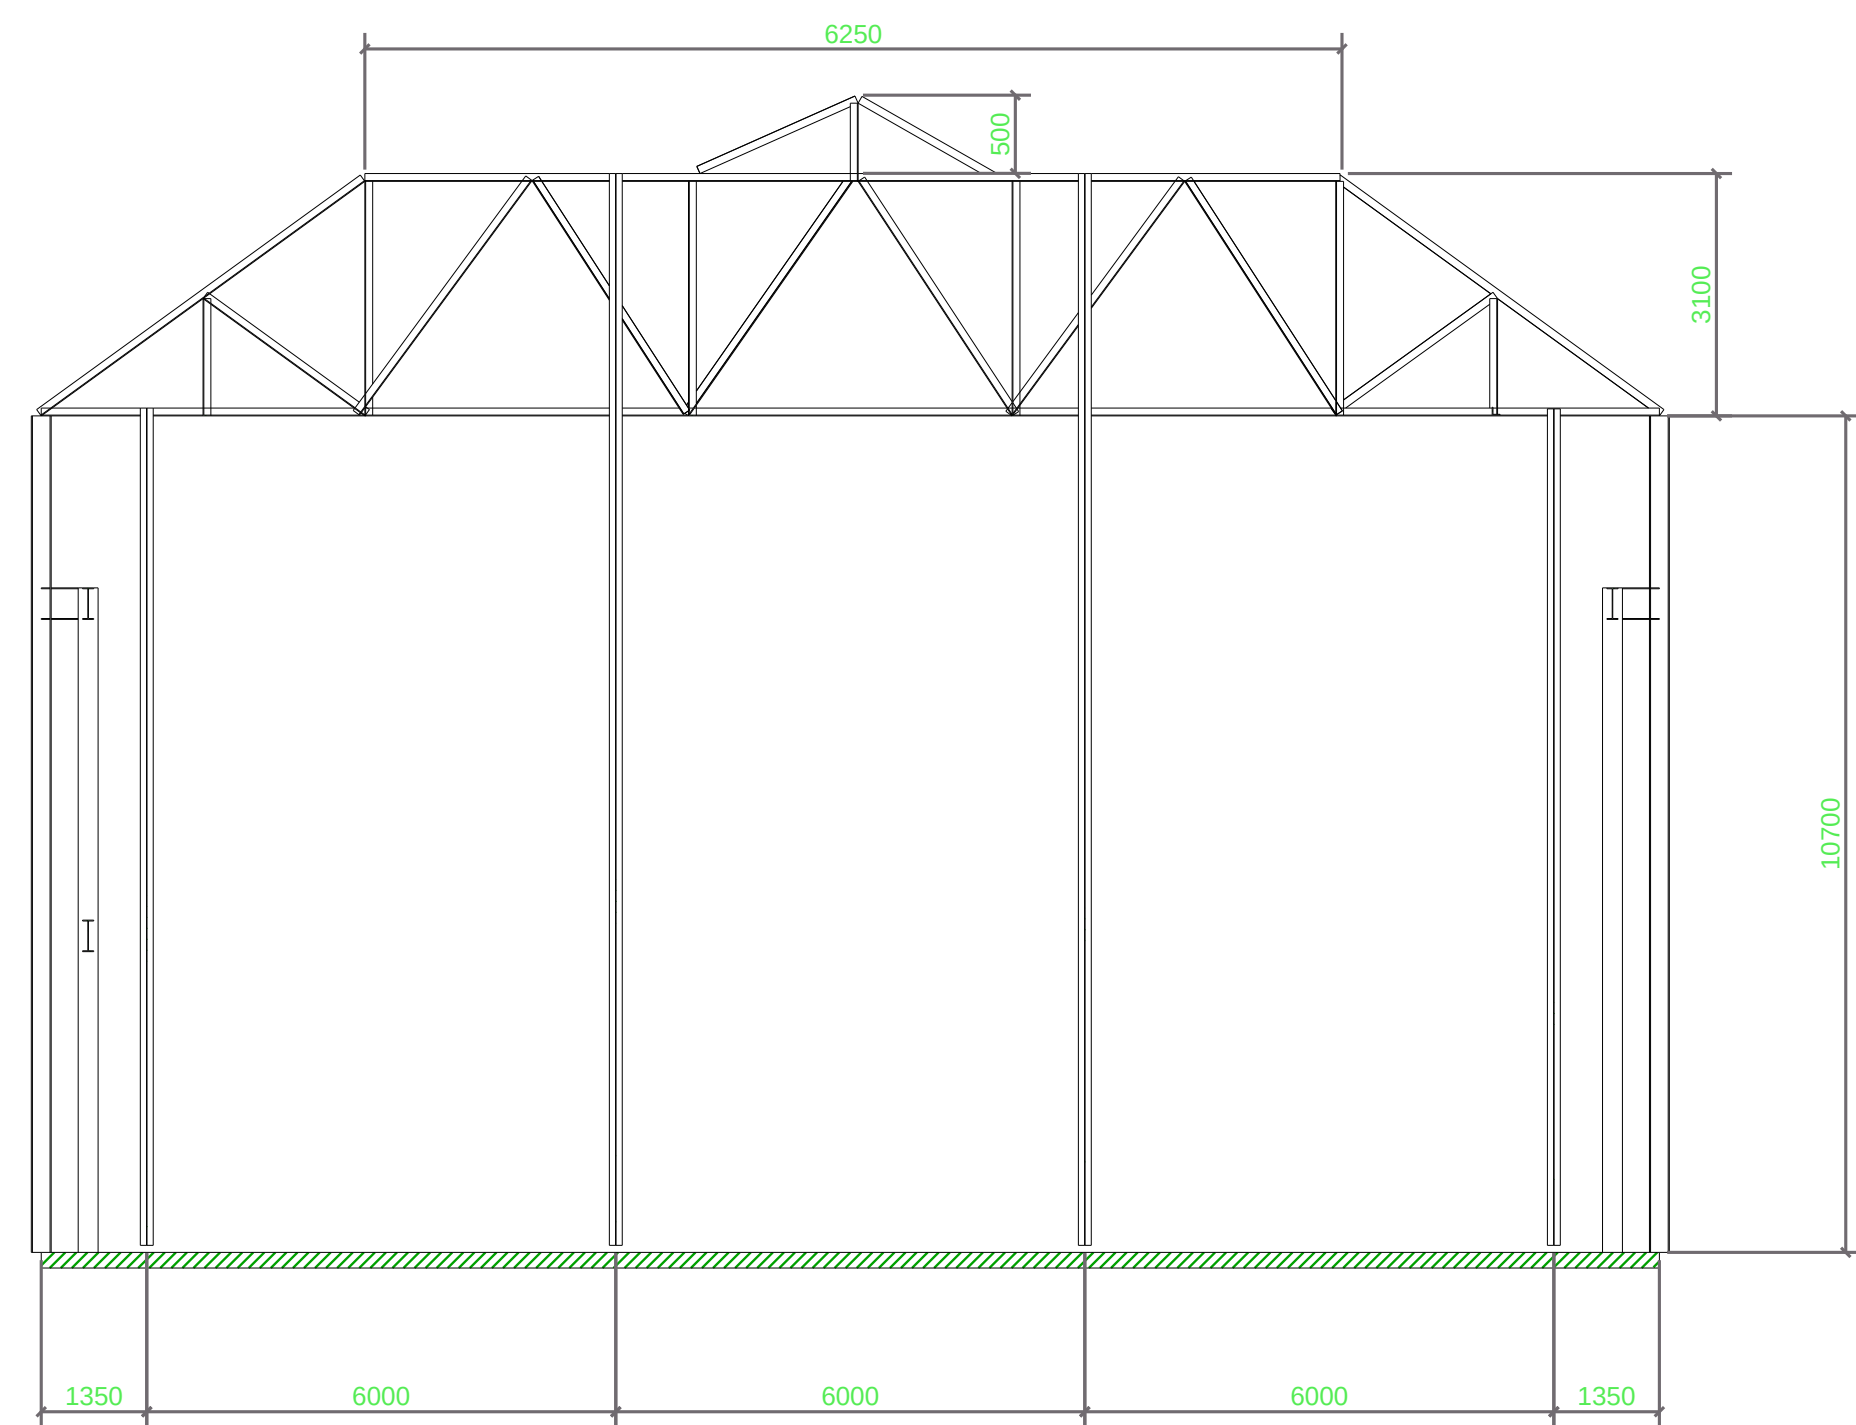


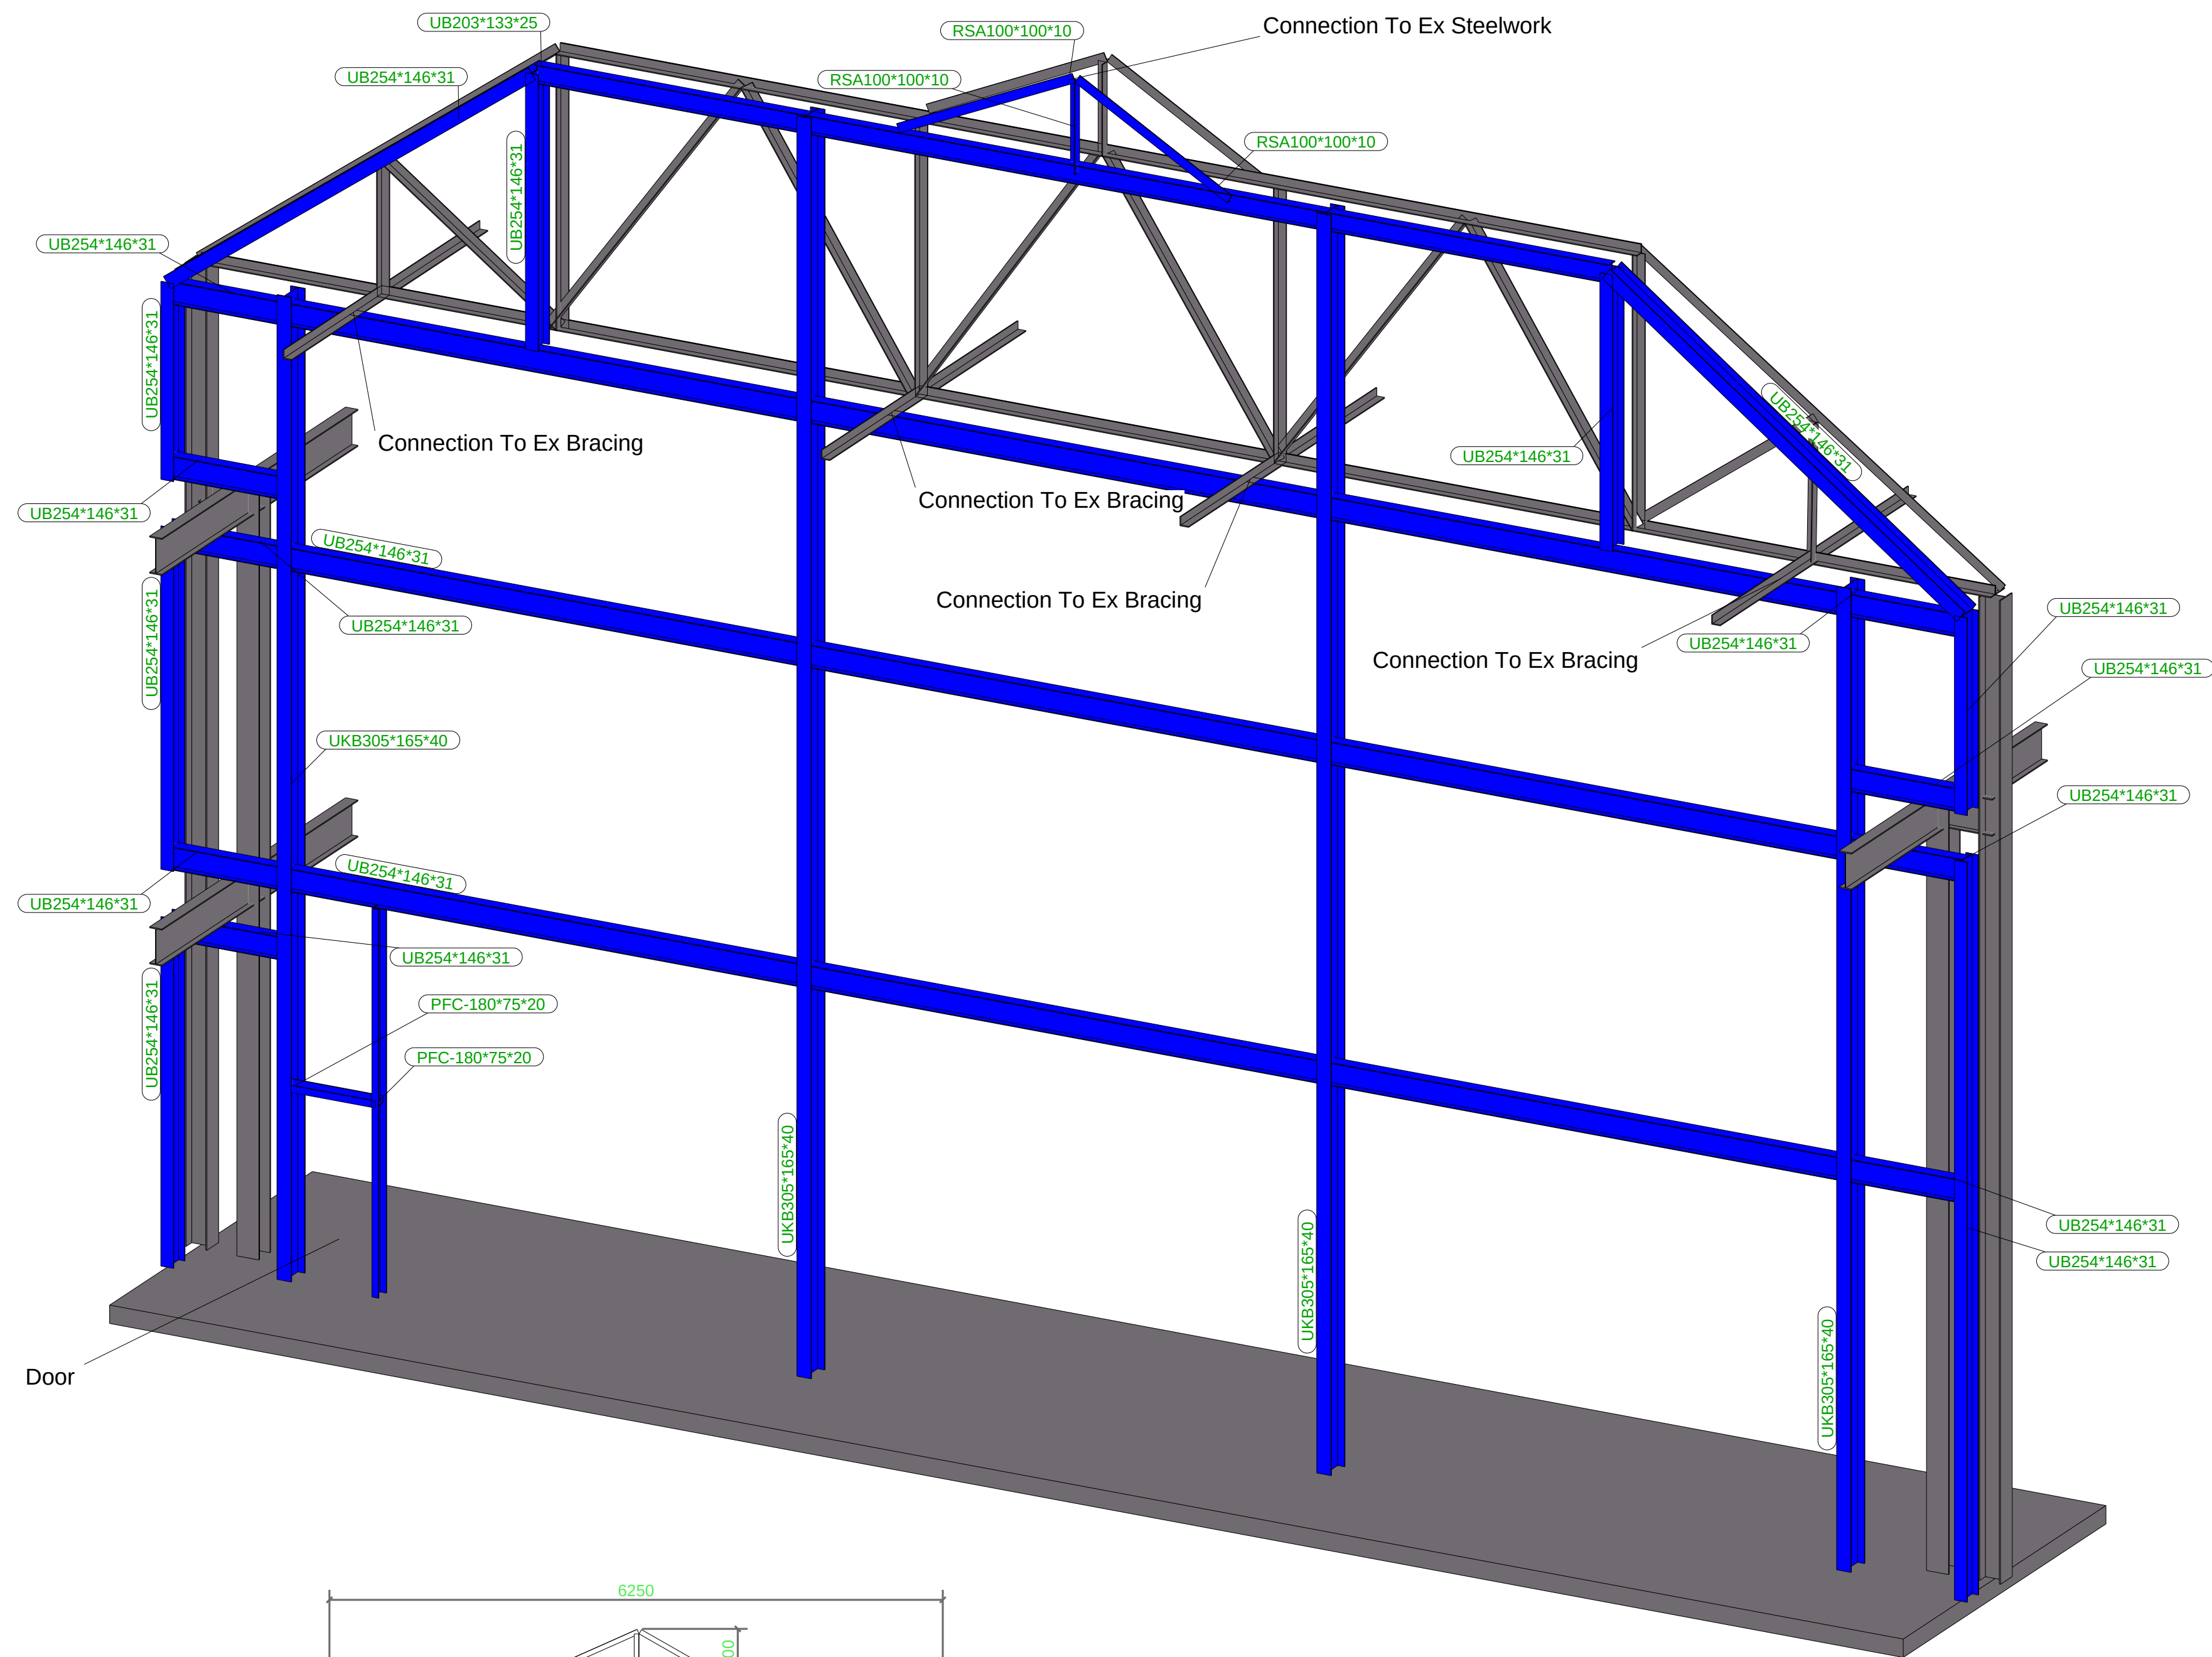

Grid 1

3d

- Notes
1. ALL DIMENSIONS ARE IN MILLIMETRES UNLESS NOTED OTHERWISE.
 2. ENGINEERING DRAWINGS ARE TO BE READ IN CONJUNCTION RELEVANT SPECIFICATIONS.
 3. ALL MEASUREMENTS ARE TO BE CHECKED ON SITE BY THE CONTRACTOR.

CDM

Notes below are additional to hazards/risks normally associated with this type of work

These notes are based on the use of experienced and competent contractors carrying out the work using an approved safe method of working

T1	Tender	KI	01.02.2021	KI	01.02.2021
REV	MARK	By	Date	By	Date
		CREATED		CHECKED	



Client
Total Steelwork

Site

Project
Wallwork Heat Treatment Partition

Drawing Title
3D GA Partition Support Steelwork

Status :	Tender	Date:	01.02.2021
Scale at A1:	1:50 1:75	Job Number:	
Drawn By:	KI	Drawing Number:	Tender
Checked By:	KI	Revision:	T1