
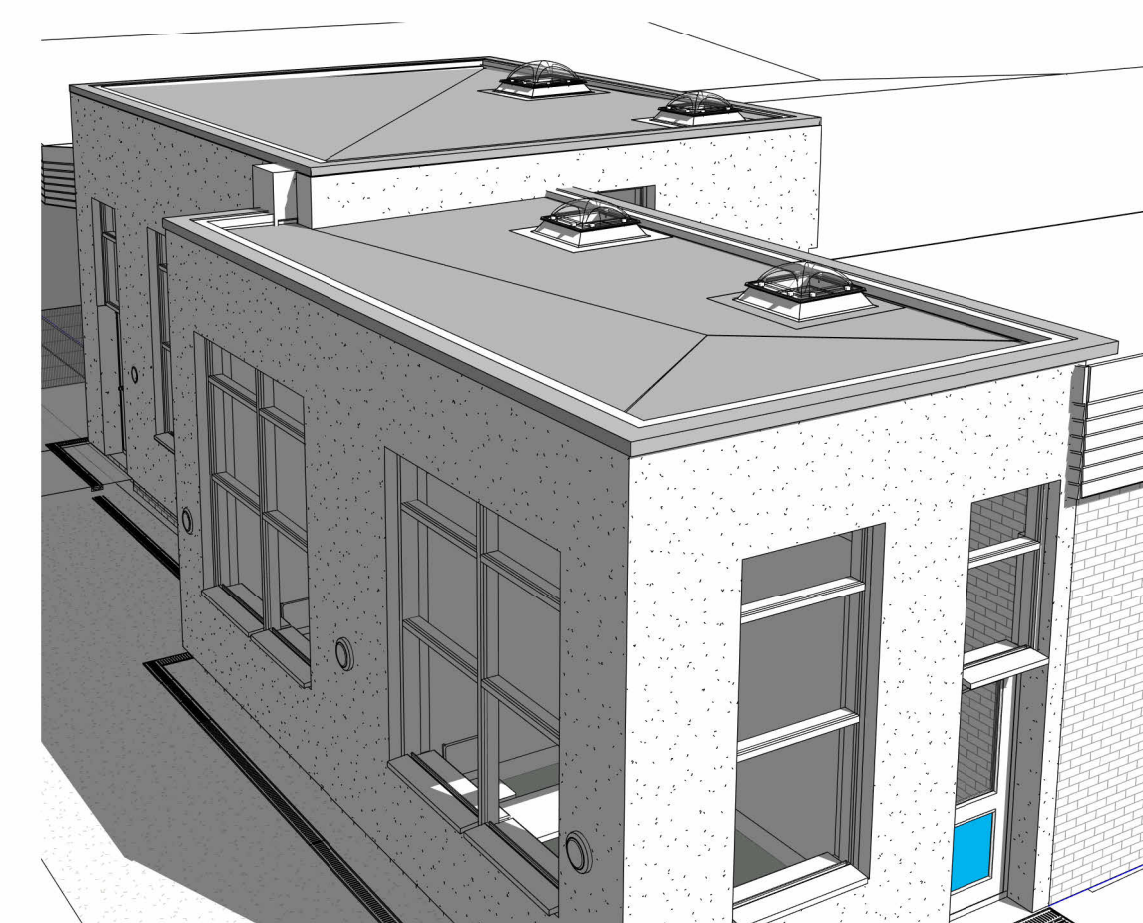
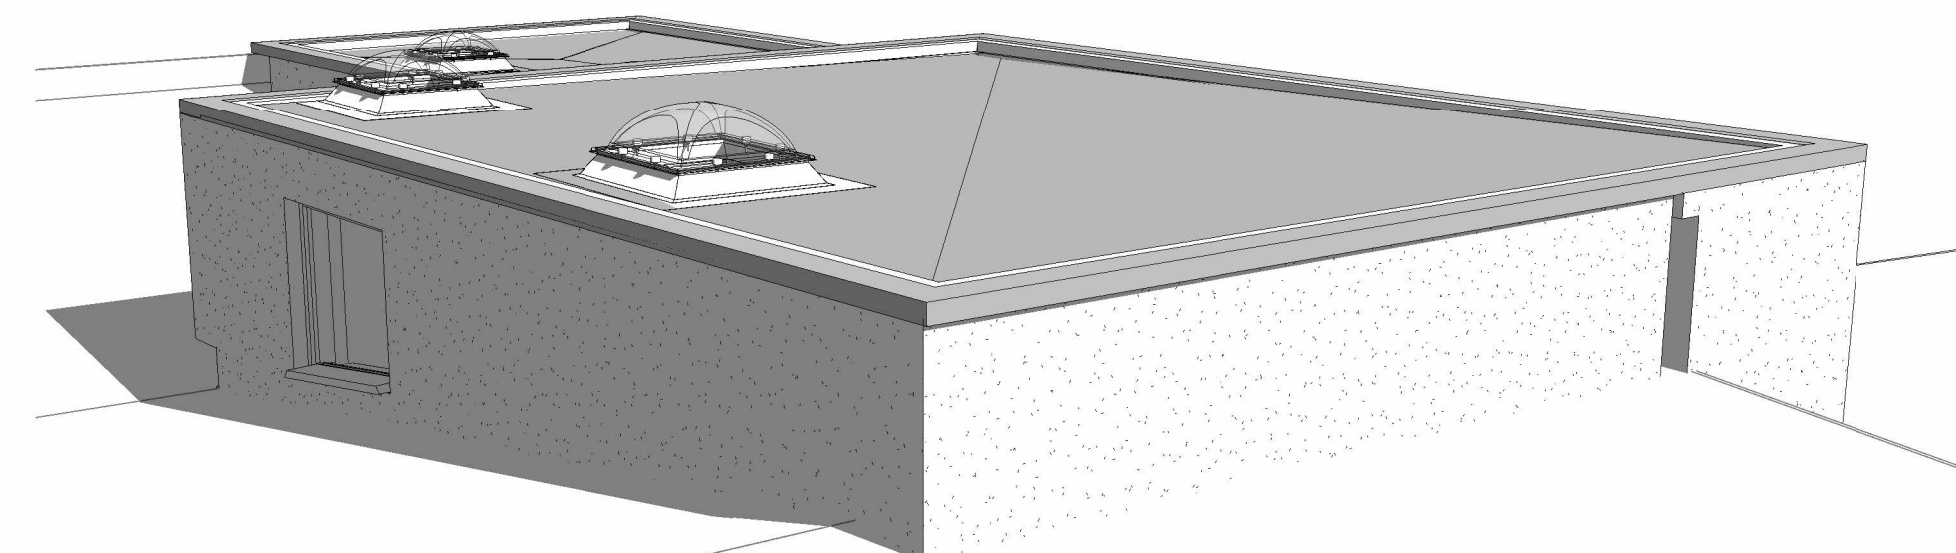
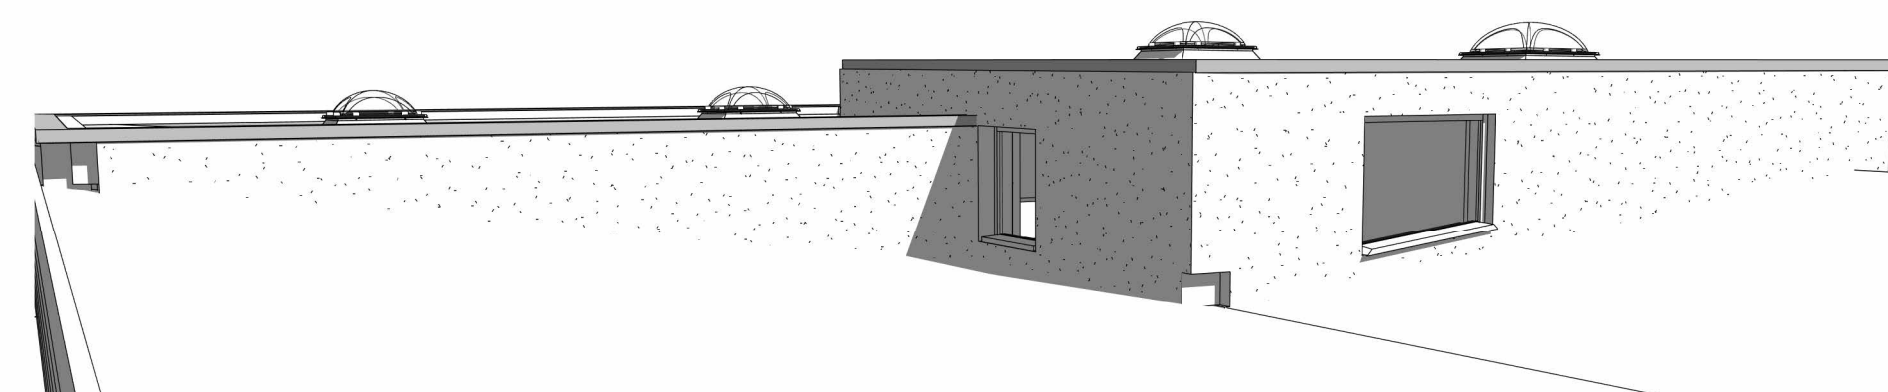
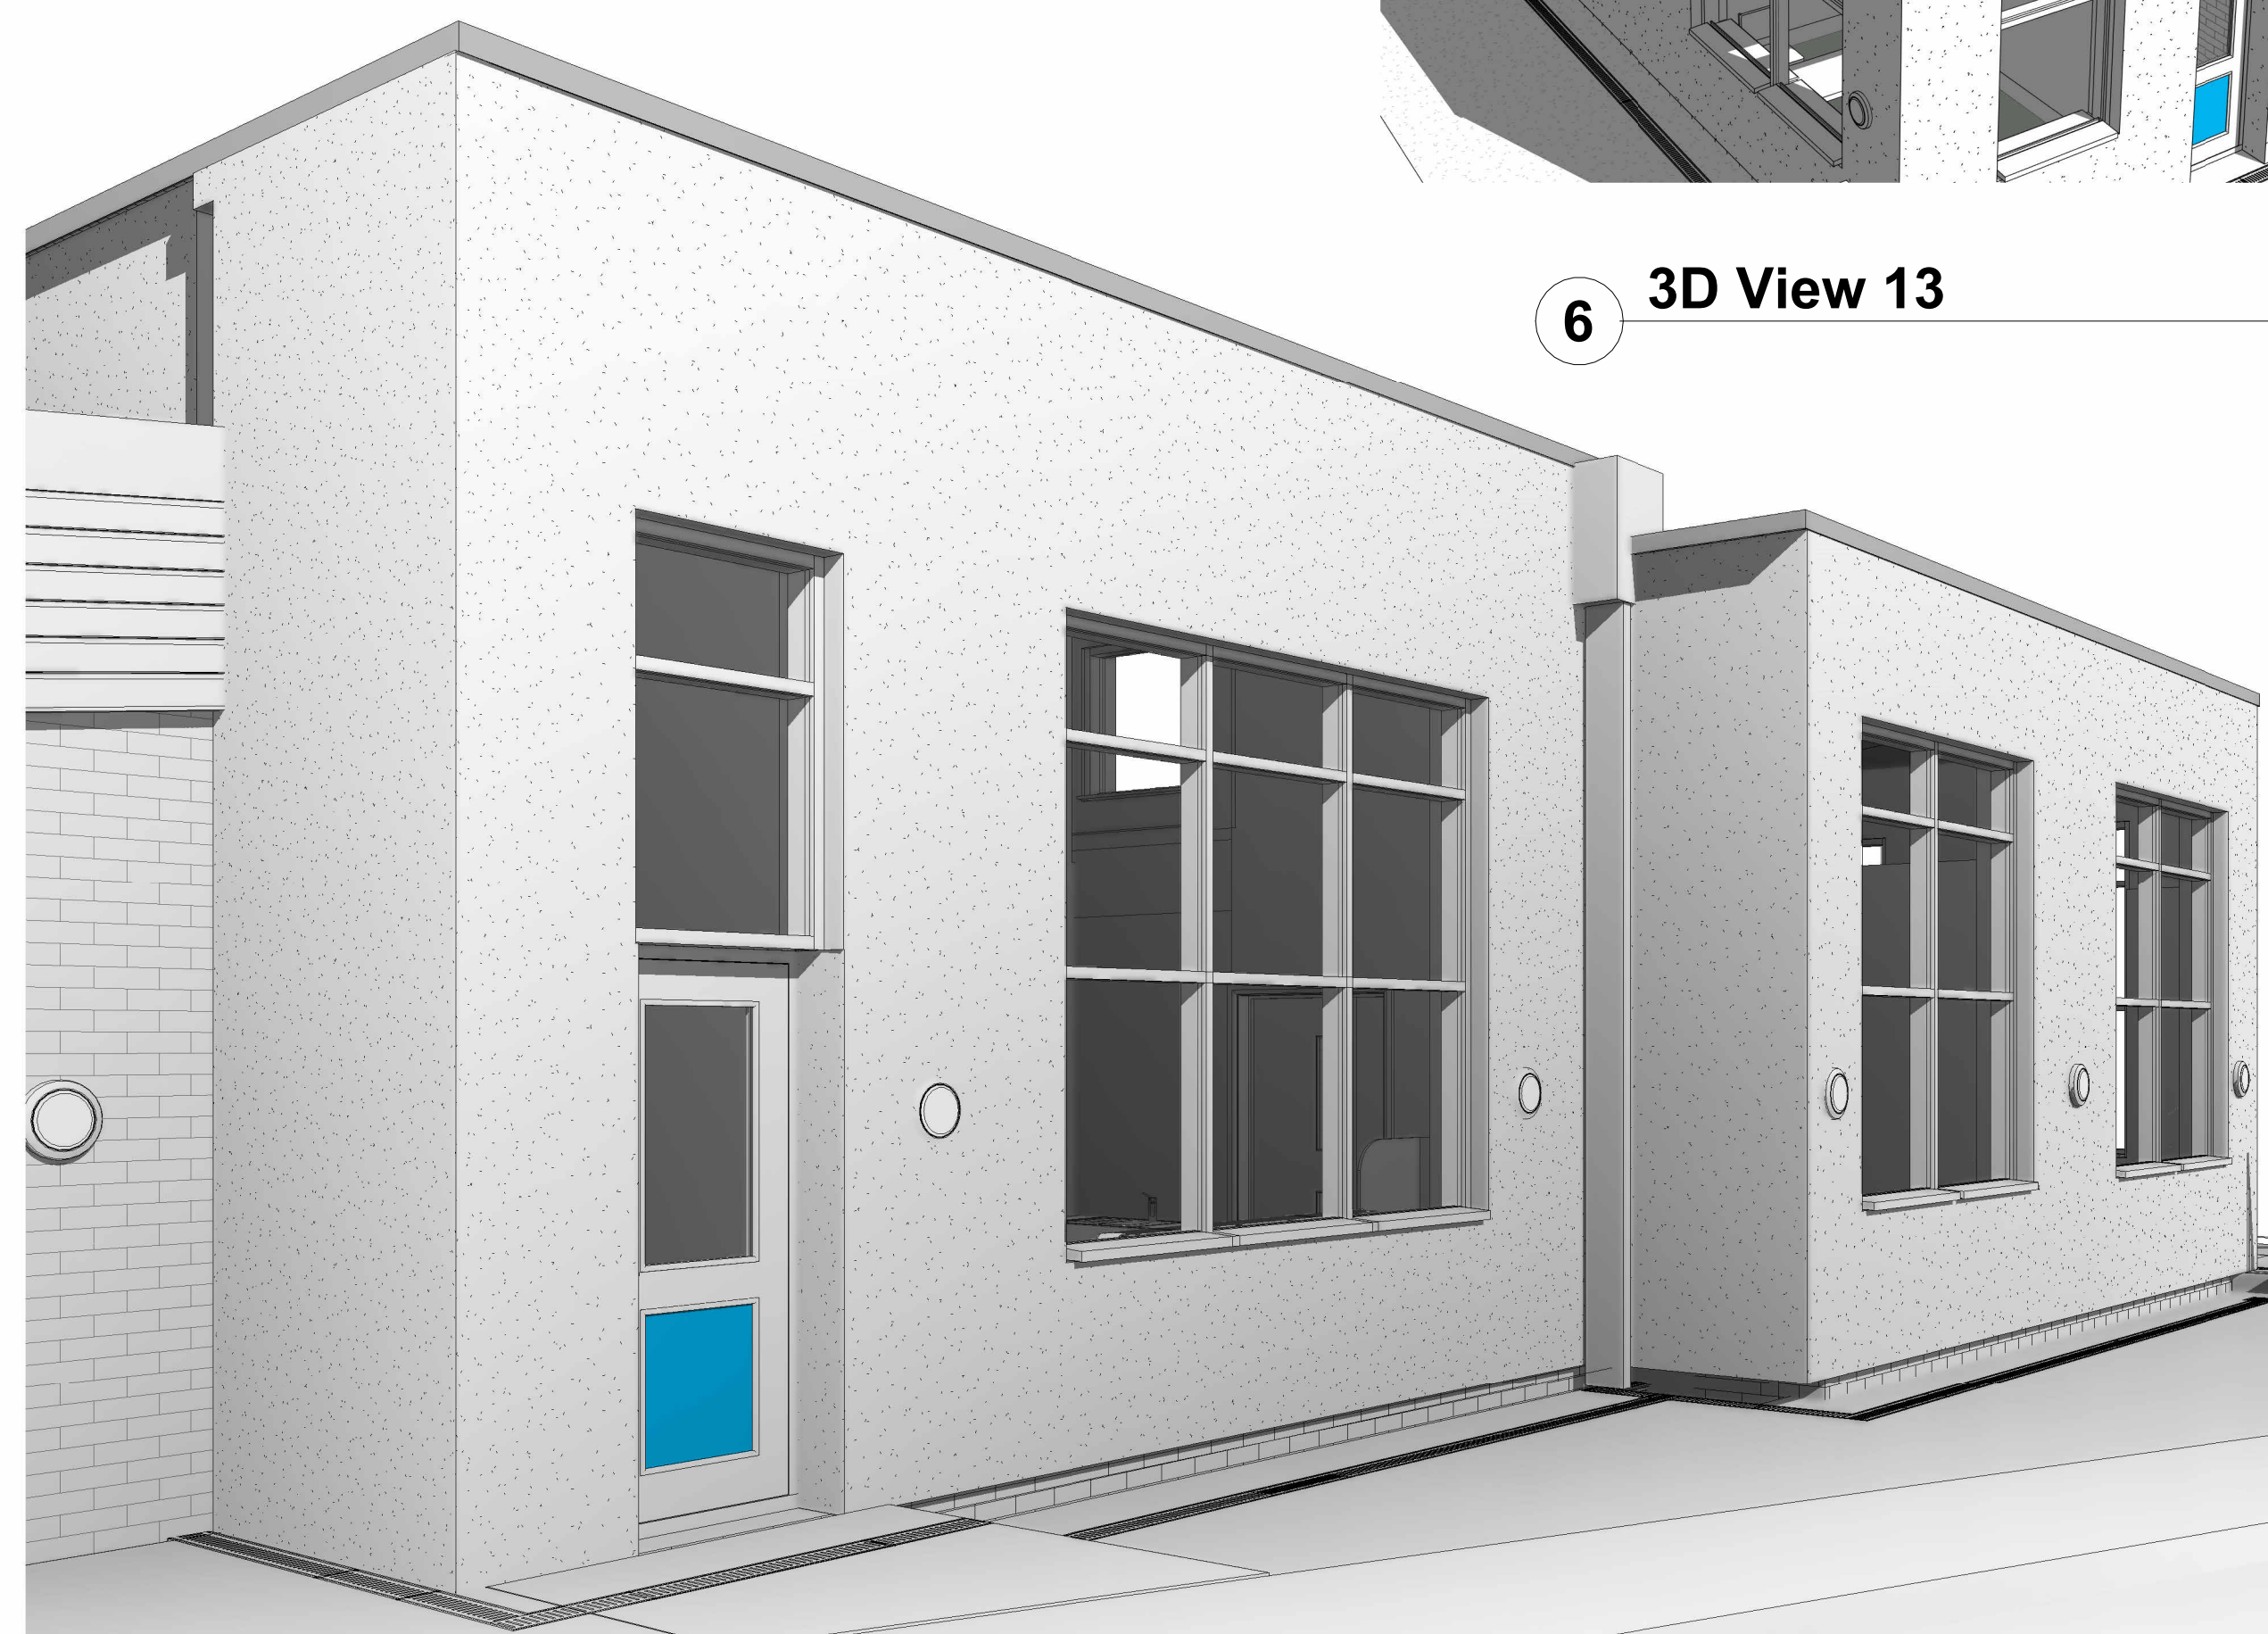


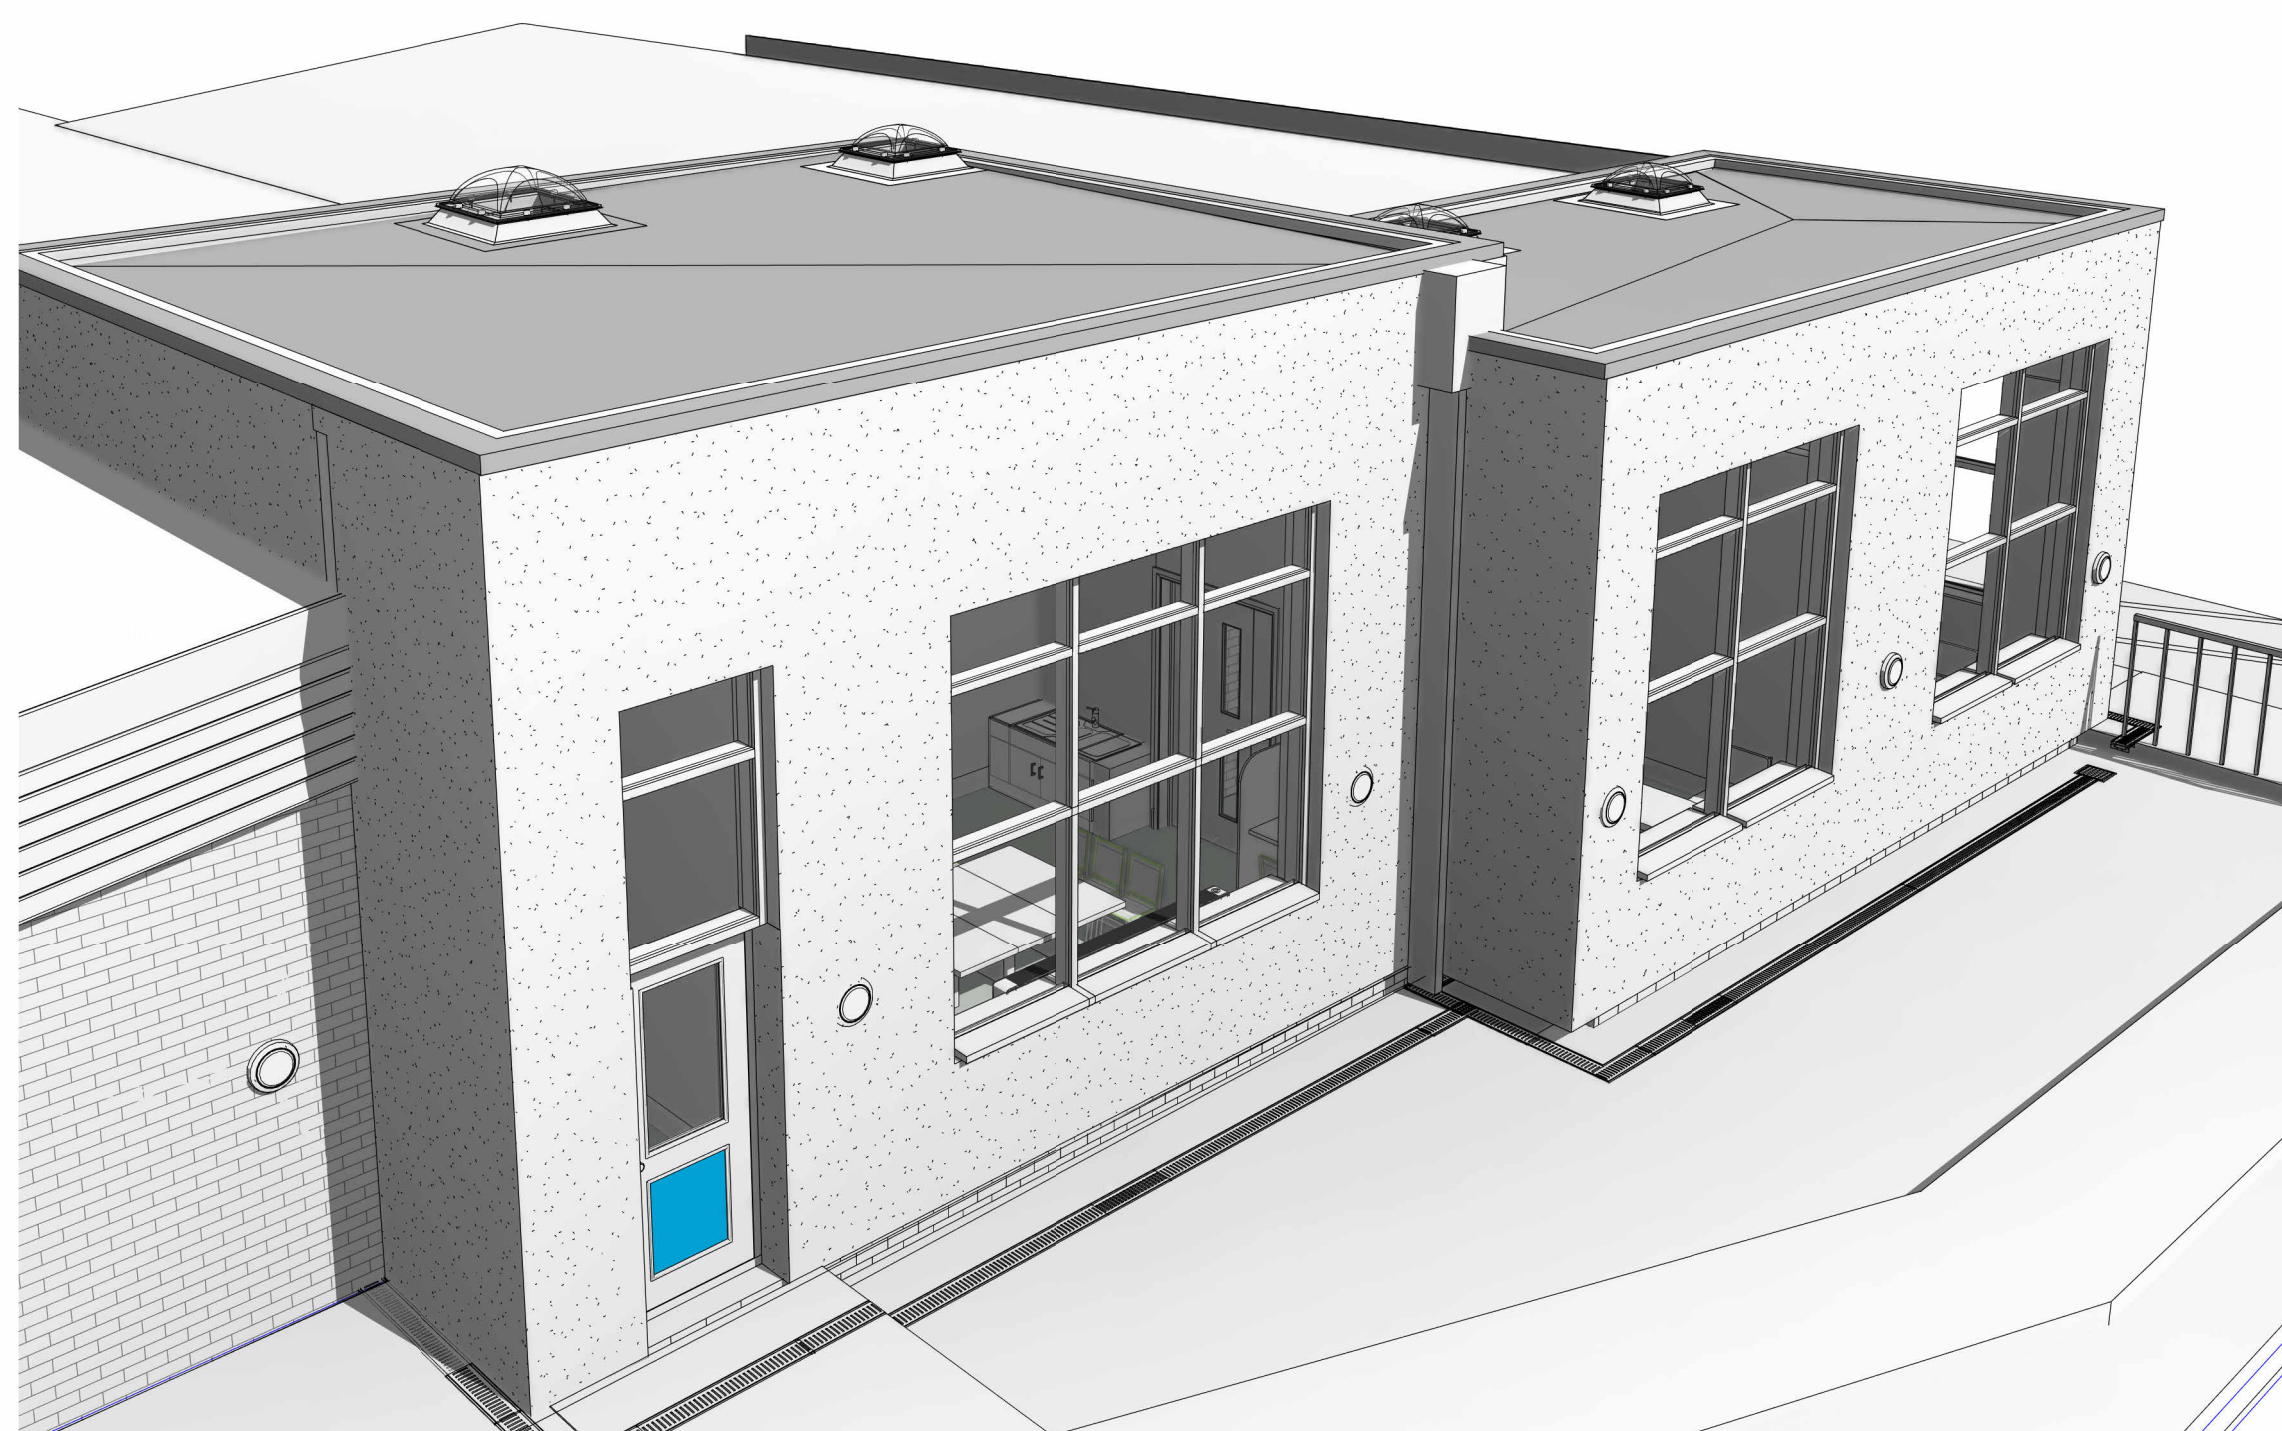

This design/document has been prepared by Bury MBC Architectural Services. It should not, without prior permission, be used for any use other than the use originally intended.

Department of
Operations
Architectural Services

Bury
COUNCIL

Second Floor,
3 Knowsley
Place,
Duke Street,
Bury, Lancs
BL9 0EJ

Tel: 0161 253 5390
Fax: 0161 253 6193
Web:
www.bury.gov.uk

Bury | Prestwich | Radcliffe | Ramsbottom | Tottington | Whitefield

[illegible]

CODE	SUITABILITY DESCRIPTION
STATUS	PURPOSE OF ISSUE

PROJECT

CHANTLERS PRIMARY SCHOOL BURY
AVE - EXETENSION - PHASE 2 -
SPECIAL EDUCATIONAL NEEDS UNIT
EXTENSION

	TITLE
--	-------

PROPOSED EXTERNAL 3D VISUALS

CLIENT	
--------	--

CHILDREN SERVICES

DRAWN BY Author	CHECKED BY Checker	DATE 09/21/22
SCALE (@ A1)		PROJECT NUMBER 22305
DRAWING NUMBER A122		REV