




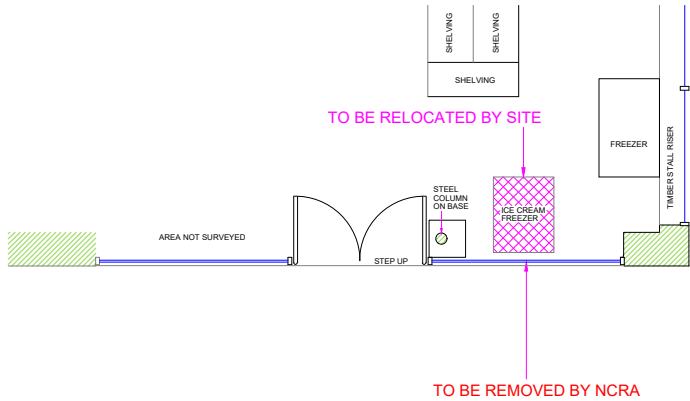



EXISTING (PART) PLAN

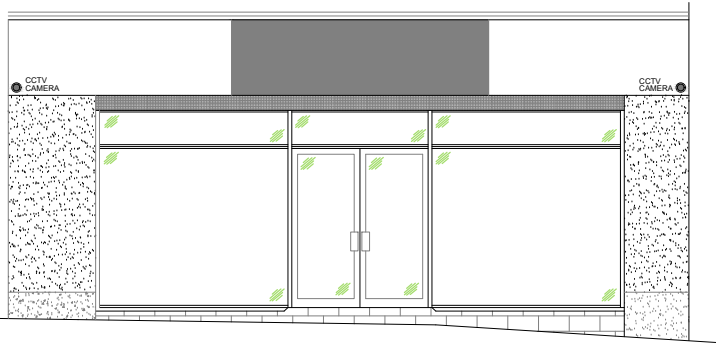


EXISTING ELEVATION

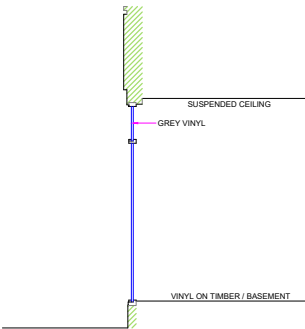


EXISTING SECTION VIEW A-A

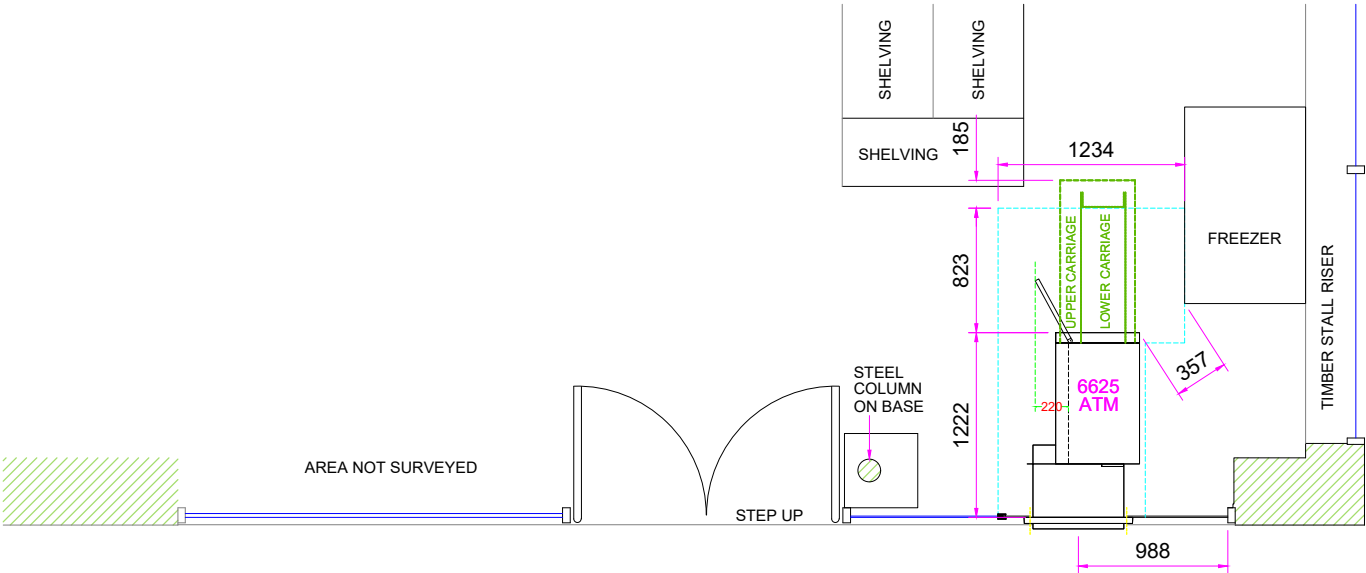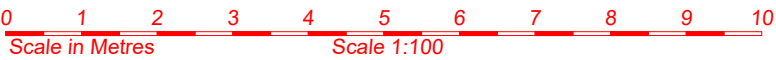

PROPOSED (PART) PLAN

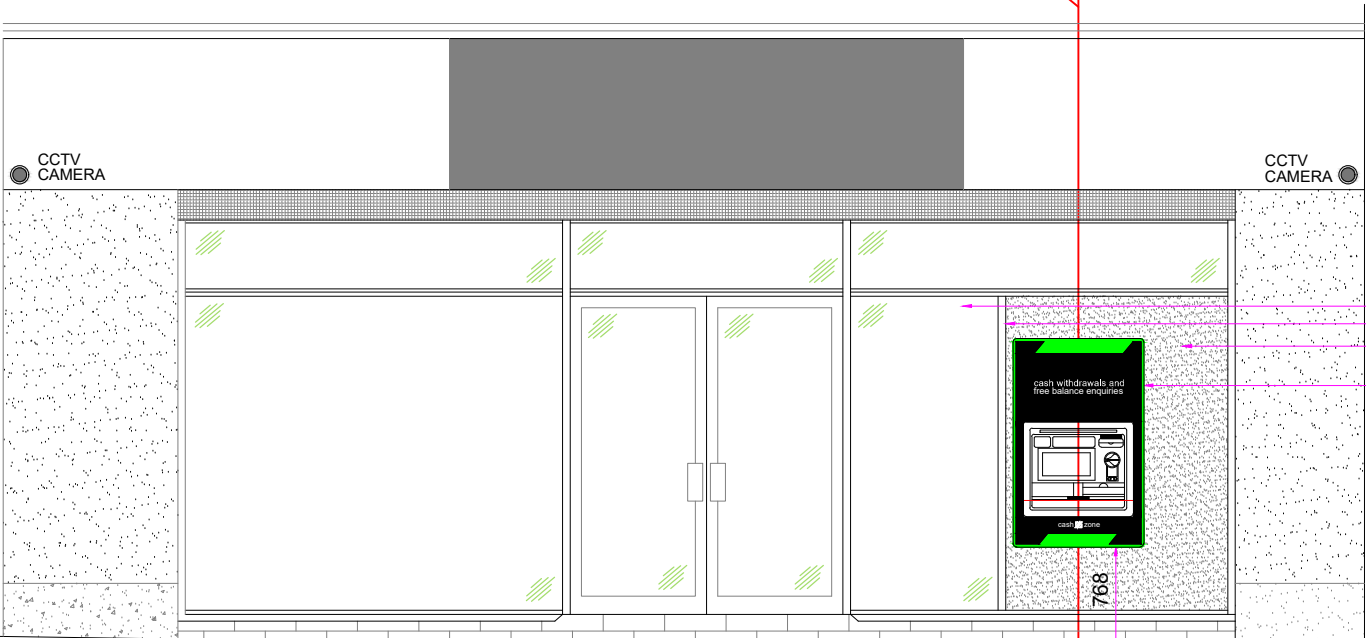

PROPOSED ELEVATION

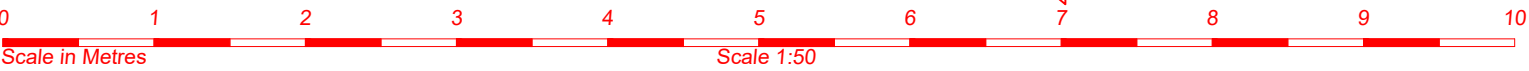

DO NOT SCALE EXCEPT FOR PLANNING AND BUILDING REGULATION PURPOSES

GENERAL NOTES

LIGHTING :-
ALL LIGHTING TO BE POSITIONED TO AVOID DIRECT GLARE ON THE EYES OF THE USER AND UNWANTED REFLECTIONS FROM THE SCREEN OR OPERATING FEATURES. GLARE FROM LIGHTING TO BE AVOIDED.
SIGNAGE :-
ALL SIGNAGE TO CONFORM TO BS 8300:2001 SECTIONS 9.2.2 LOCATION & DESIGN OF SIGNS & INFORMATION AND 9.2.3 VISUAL SIGNS.
ALL NEW GLAZING CONFORMS TO BS 6206.
ALL ELECTRICAL WORK CONFORMS TO BS 7671.

IT IS ASSUMED THAT ALL PRELIMINARY WORKS CARRIED OUT / CONTRACTED BY THE SITE OWNER (SHOULD THEY BE REQUIRED BY THE PROJECT) ARE COMPLETED IN ACCORDANCE WITH CURRENT BUILDING REGULATIONS 2010 AND AMENDMENTS THEREAFTER

SITE NOTES

FLOOR CONSTRUCTION: VINYL ON TIMBER / BASEMENT

TTW INSTALL
REMOVE EXISTING LARGE GLAZING PANEL

INSTALL: NEW GLAZING PANEL TO L/H/S, PRESSURE PLATE, GREY LAMINATE PANEL TO R/H/S, 26MM FLOOR PLATE, ATM, ELECTRICS - NEW DIS. BOARD AND ILLUMINATED SIGNAGE
MAKE GOOD INTERNAL APERTURE WITH WHITE PLASTIC TRIM
INSTALL FIRE LINED FLOOR SUPPORT
POSSIBLE EARTH BONDING TO WATER SERVICE REQUIRED


NOTE:
- NO ASBESTOS REG. NCRA TO ARRANGE ASBESTOS SURVEY REQUIRED PRIOR TO FURTHER SURVEYS AND INVASIVE WORKS COMMENCING
- ALL PROPOSED ATM INSTALL WORKS MUST ALLOW FOR FULL ATM SERVICE CLEARANCE INC. FULL RACK OUT OF REAR DISPENSERS
- NO ATM ENCLOSURE INSTALLED AS STATED BY CASH ZONE
- NON-STANDARD KEY NO. 5 DIMENSION
- CASH ZONE REQUESTED ILLUMINATED SIGNAGE
- SHOP HAS A BASEMENT / DESTRUCTIVE FLOOR SURVEY REQUIRED
- PARKING RESTRICTIONS APPLY / DOUBLE YELLOW LINES TO SHOP FRONT / ON STREET PARKING 25M TO L/H/S OF SHOP MAX. STAY 1HR / FREE PARKING TO R/H/S SIDE STREET (YORK STREET)

WORK TO BE CARRIED OUT BY SITE

PROVIDE FULL ACCESS FOR ASBESTOS SURVEY AND ANY ADDITIONAL SITE SURVEYS

PROVIDE CLEAR ACCESS TO BASEMENT FOR NCRA BUILDER TO INSTALL FLOOR SUPPORT UNDER ATM

RELOCATE 1 X ICE CREAM FREEZER

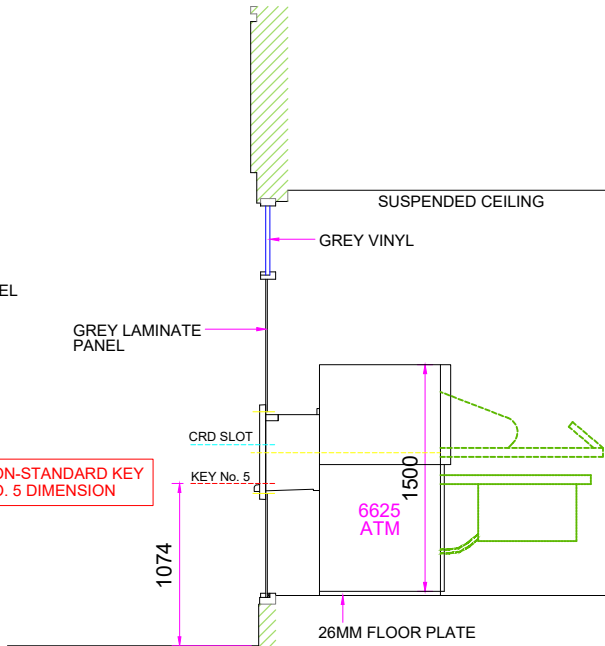

NON-STANDARD KEY NO. 5 DIMENSION

ROSE MINI MARKET
118 BURY NEW ROAD,
WHITEFIELD, MANCHESTER,
M45 6AD

TITLE
PROPOSED AUTOMATED TELLER MACHINE (ATM)
INSTALLATION FOR CASHZONE

DRAWN MAL DATE 07/04/25 SCALE VARIOUS @A3
REF/DRG No. E029055 SHEET REVISION 01
(WAS E028744)

04
03
02
01
ATM BEZEL CHANGED FROM ADVERT TO STANDARD AS CONFIRMED BY STAGING TEAM
25/07/25 KG
DATE BY DATE:-
SIGNED:-

drawing approval

NAME:-
POSITION:-
DATE:-
SIGNED:-



NCR ATLEOS