




GENERAL NOTES

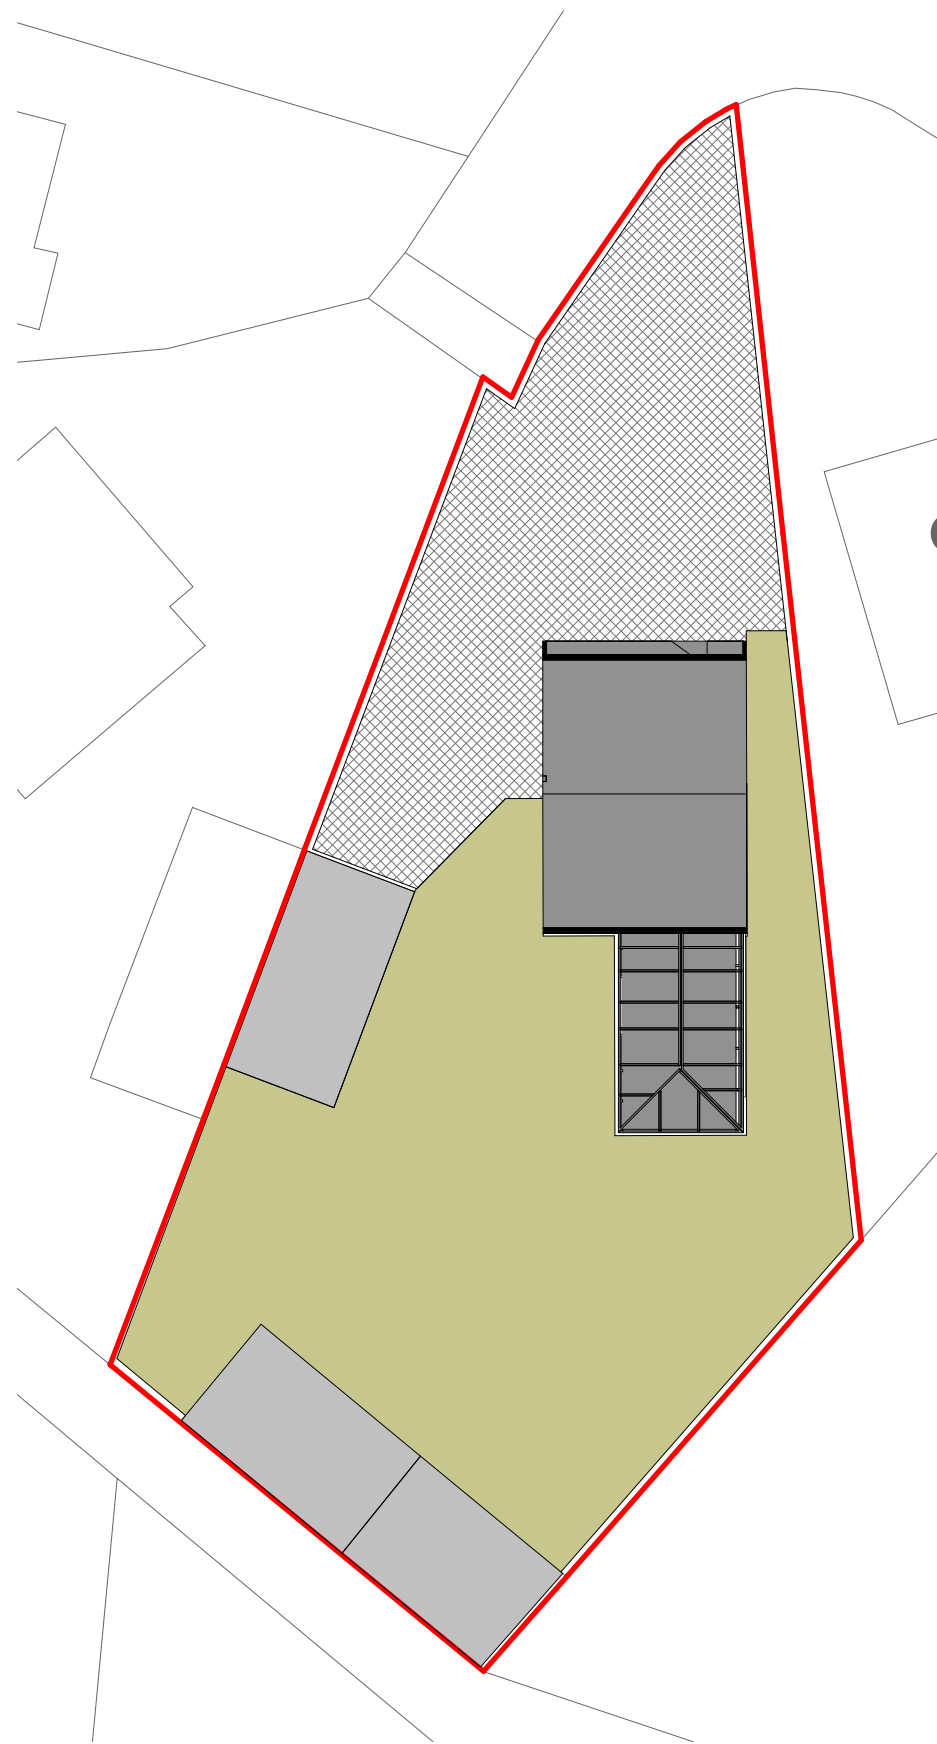

Existing Site Plan
1 : 200

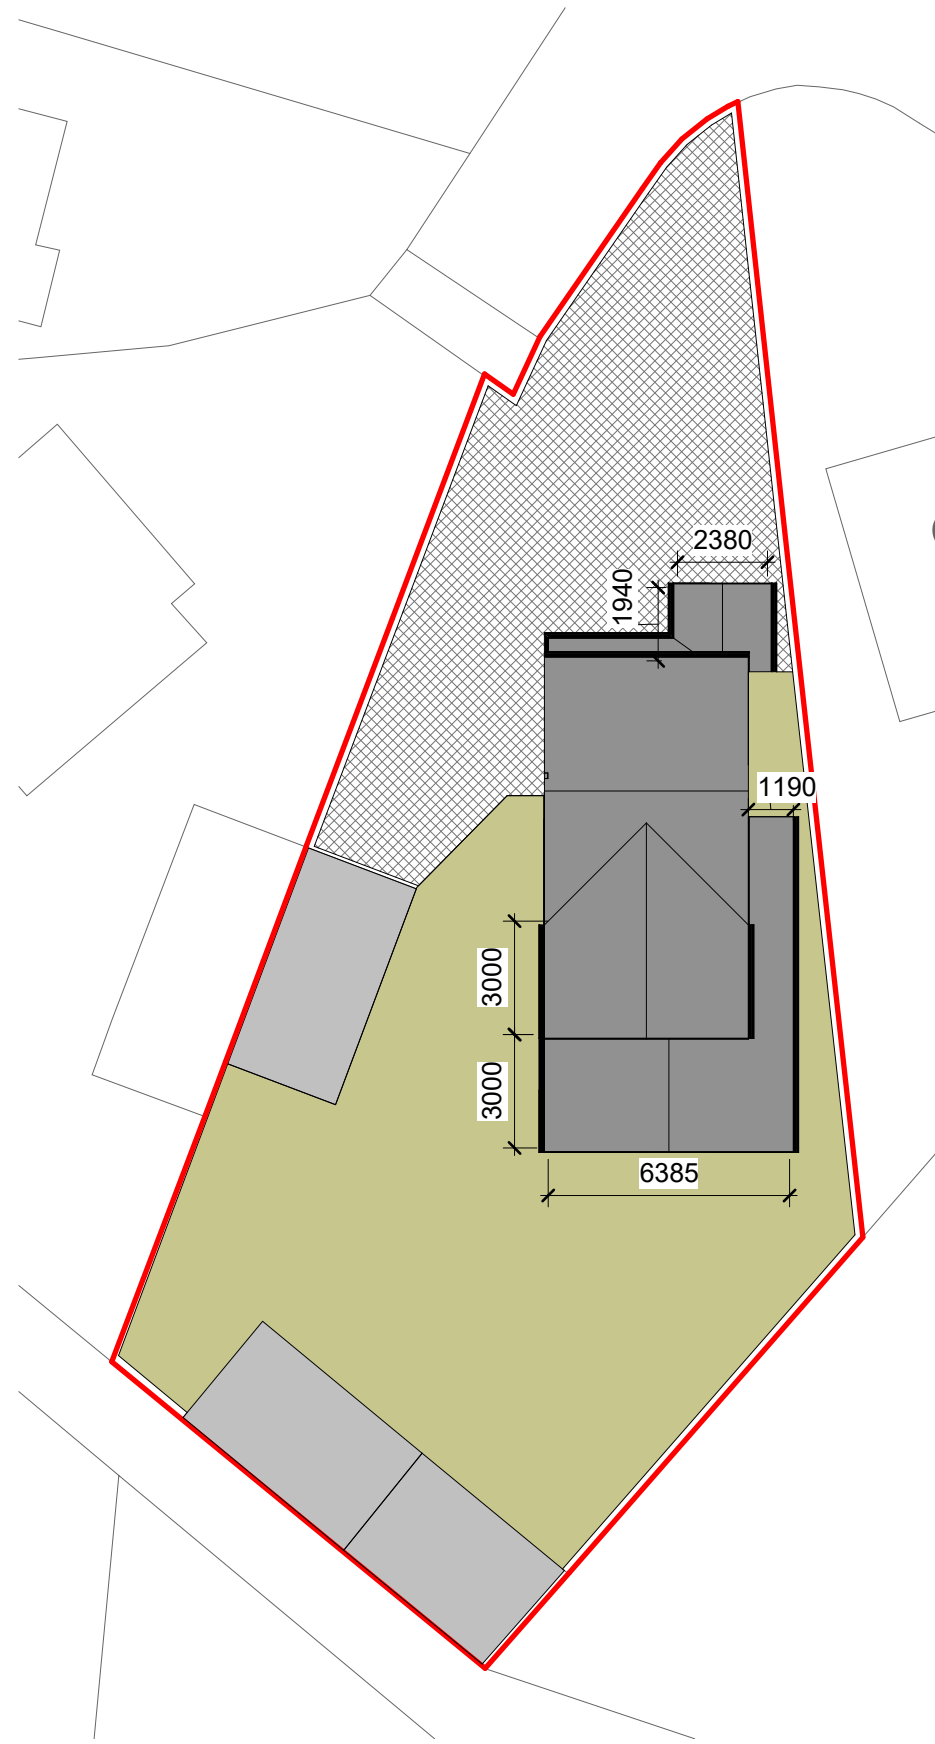


Proposed Site Plan
1 : 200

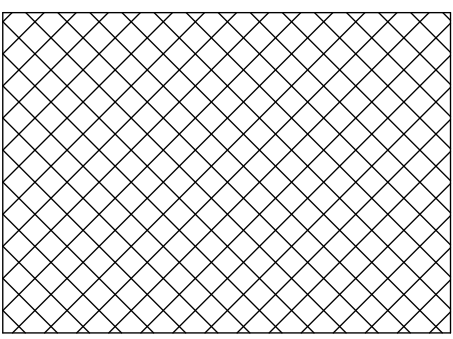

Drive and parking



Existing outbuilding

 


Garden




Dwelling roof area



Site boundary

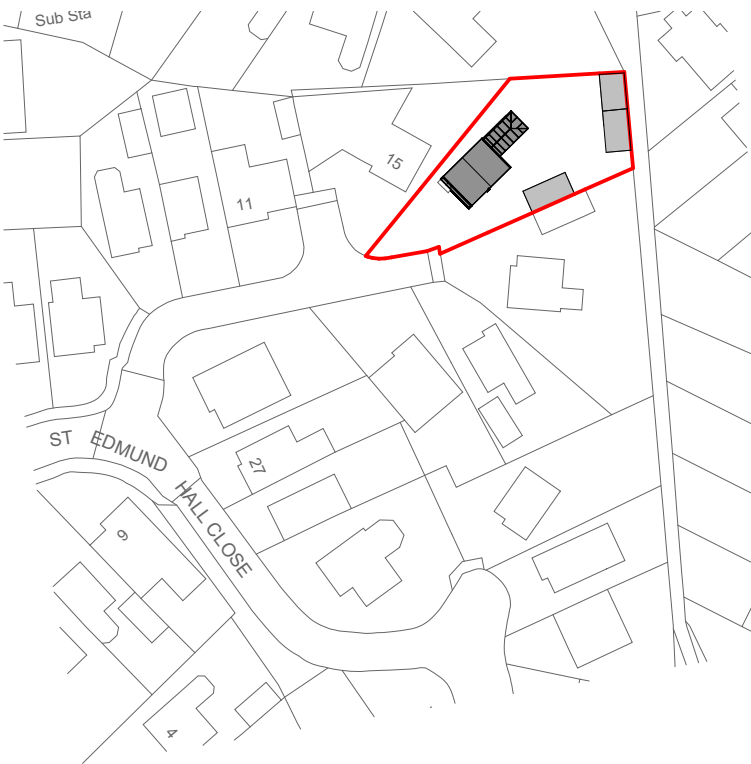

Site Location Plan
1 : 1000

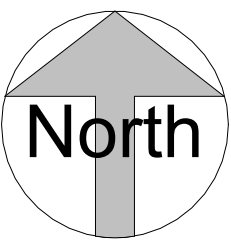

CLIENT
Mrs C McKeown
PROJECT NAME AND ADDRESS
**Domestic Extension
Edmund Hall Close**

Site Plans

PROJECT STATUS		SHEET
Planning		
DATE		
01/06/2024 14:00:12		
SCALE		A105
As indicated		