




PROPOSED SITE BLOCK PLAN 1:500

- NOTES**
- This drawing is copyright. No unauthorised copying of drawing without the express permission of the architect.
 - Do not scale from prints. Use figure dimensions only.
 - Contractors to check all dimensions on site prior to commencement of works.
 - All works to be carried out in accordance with current statutory Health and Safety Regulations.
 - This drawing is to be read in conjunction with all relevant consultants' and / or specialists' drawings / documents and any discrepancies or variations are to be notified to the architect before affected work commences.

REV.	AMENDMENTS	DATE
-		



EXISTING AERIAL VIEW 1:1250

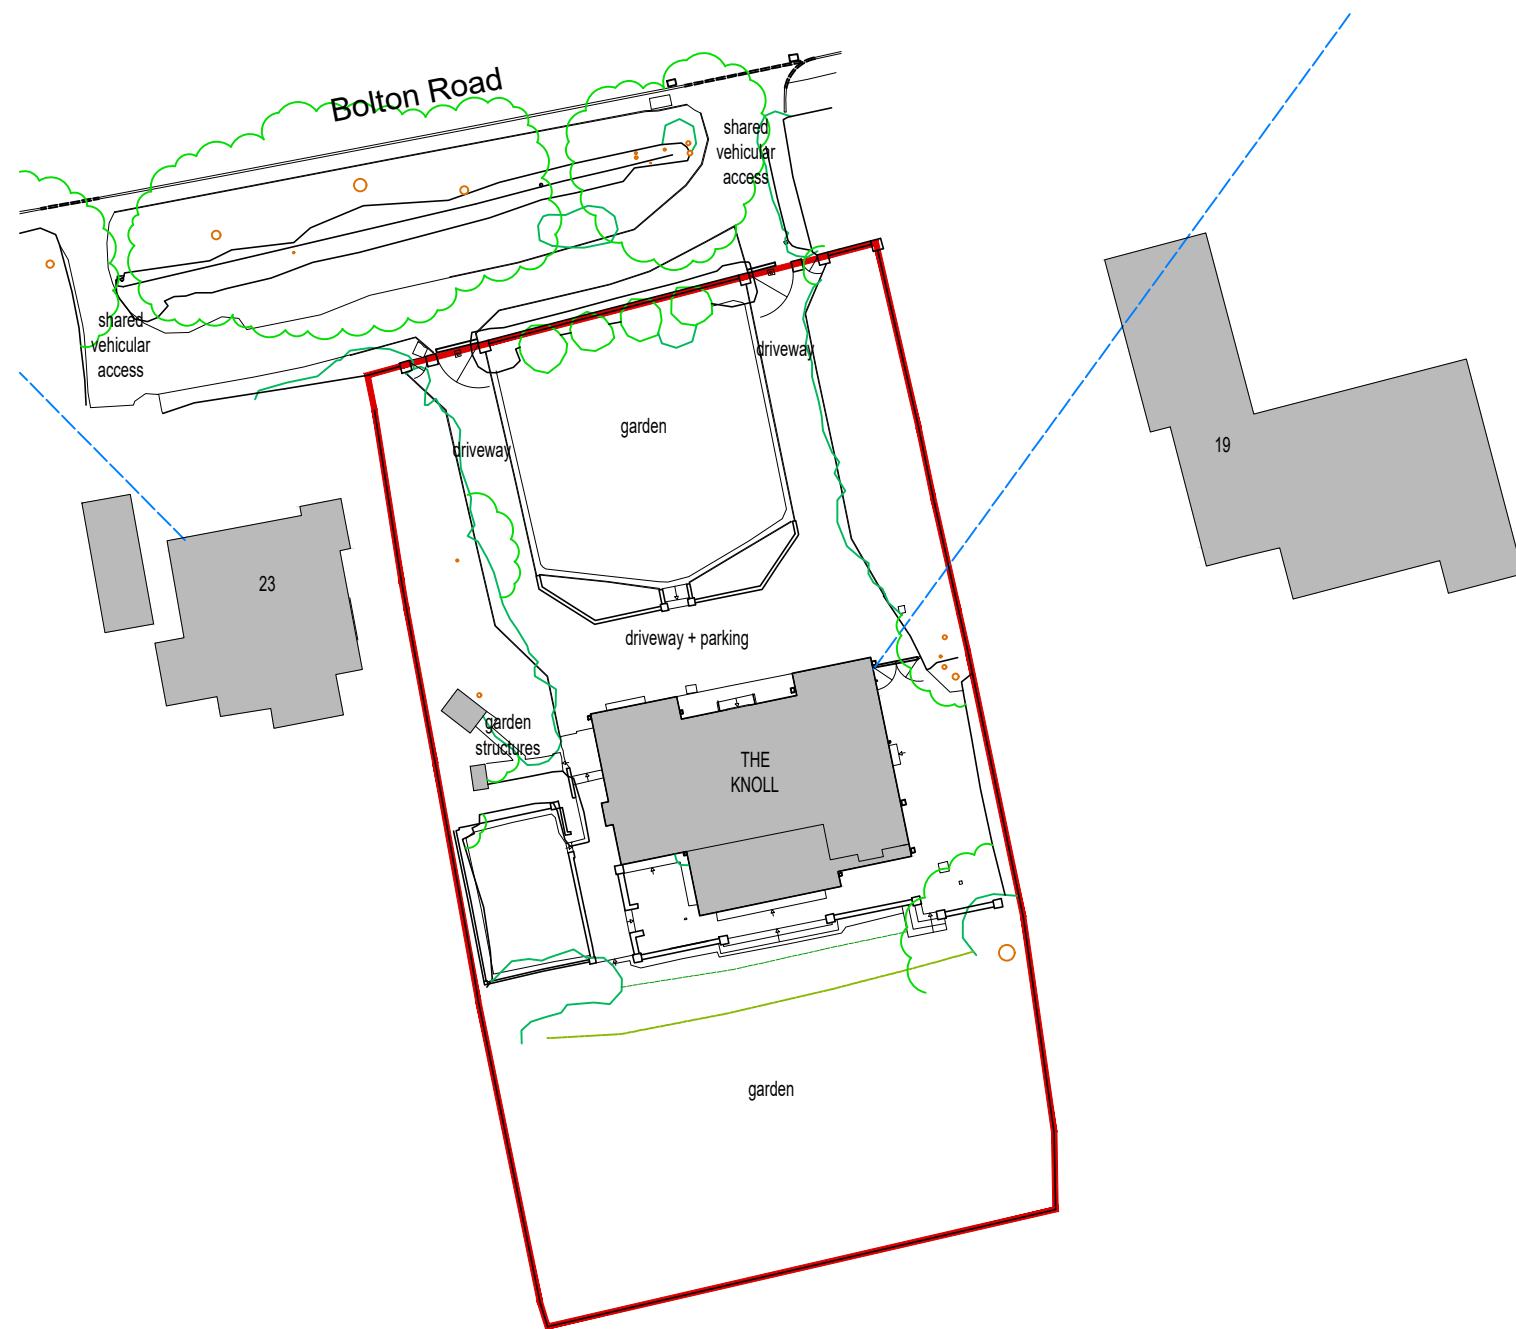

EXISTING SITE BLOCK PLAN 1:500

KEY

- existing structures
- site ownership boundary

Scale 1:500 @ A3

0 | 5 | 10 | 15 | 20 | 25 m

Project	PROPOSED GARDEN ROOM: THE KNOLL, BOLTON ROAD, HAWKSHAW
Drawing	EXISTING + PROPOSED SITE BLOCK PLANS
Client	MR & MRS SHORT
Dwn. By	CPS
Scale	1:500
Drg. No.	23.639.08
Drg. Size	A3
Date	MAY 2024

JOHN HOLT ARCHITECTS LTD.

3 MANCHESTER ROAD BURY LANCASHIRE BL9 0DR
TELEPHONE 0161 764 8314 E-MAIL mail@holtarchitects.co.uk

DO NOT SCALE DRAWING