





1. Street Elevation - Park Road - Existing
1 : 200

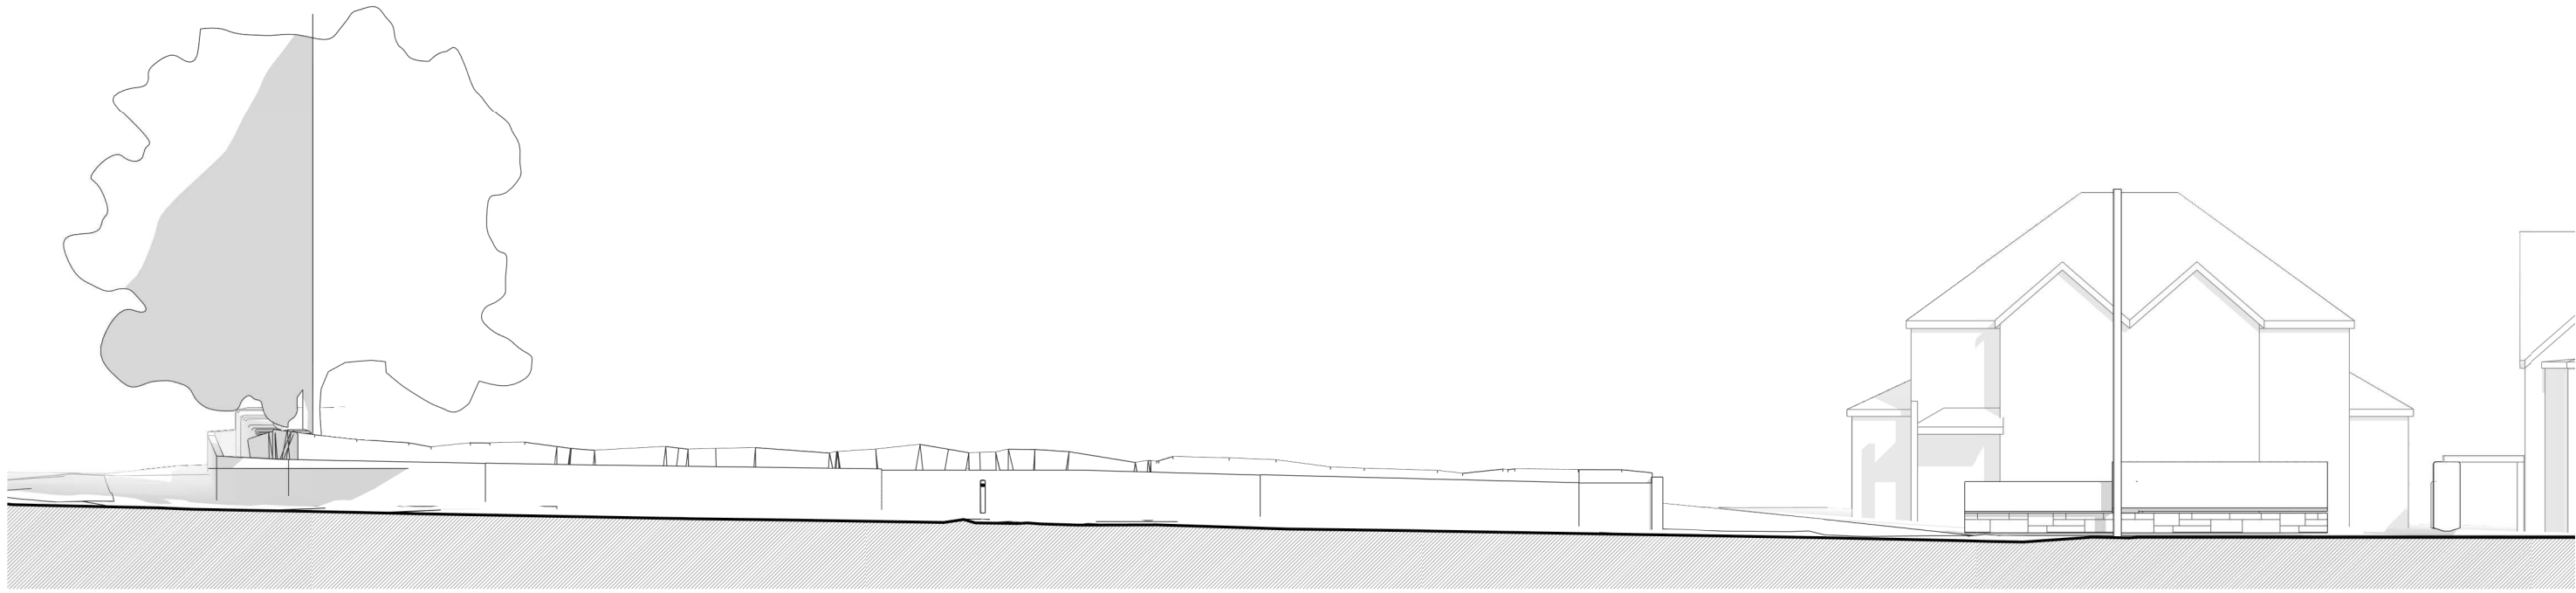


2. Street Elevation - Park Road - Proposed
1 : 200

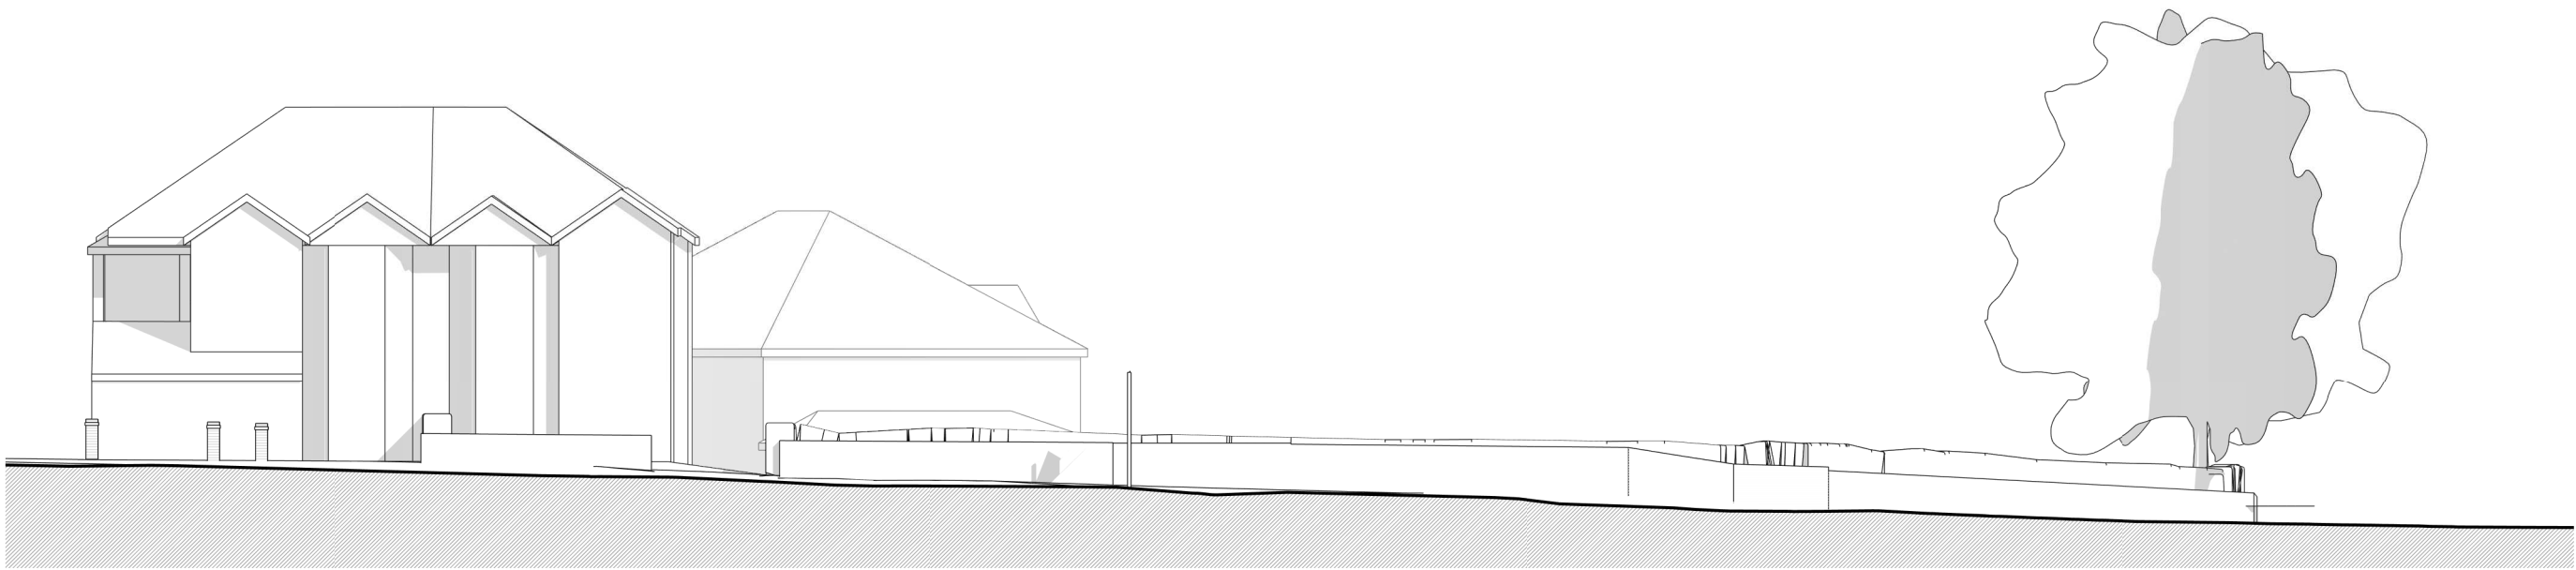

3. Street Elevation - Brooklands Road - Existing
1 : 200



4. Street Elevation - Brooklands Road - Proposed
1 : 200

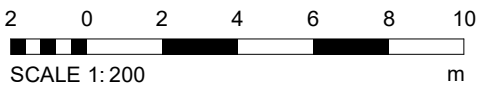

REV		DESCRIPTION	BY	DATE
PROJECT	72 Park Road - Site	SCALE @ A1 1 : 200	DATE 01 FEB 26	DRAWN BY CW
CLIENT	Mr S. Reichman	STATUS PLANNING		
TITLE	Street Elevations - Existing and Proposed	PROJECT NO. DA25043.2.	DRAWING NO. 003.	REV.
		NOTES		
		THIS DRAWING MUST NOT BE REPRODUCED WITHOUT PRIOR WRITTEN CONSENT OF DEBTAL ARCHITECTURE. ALL DIMENSIONS AND MATERIALS TO BE USED FOR THE CONSTRUCTION OF THE PROPOSED DEVELOPMENT SHALL BE IN ACCORDANCE WITH THE CURRENT STATUTORY LEGISLATION, RELEVANT CODES OF PRACTICE AND PREVIOUS AGREEMENTS. ALL DIMENSIONS ON THIS DRAWING ARE IN MILLIMETRES UNLESS OTHERWISE STATED.		