


4. Front - Proposed
1 : 100



5. Left Side - Proposed
1 : 100

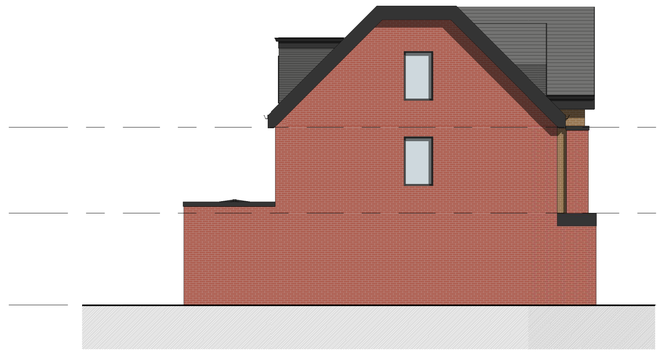

8. 3D View - Front




6. Rear - Proposed
1 : 100




7. Right Side - Proposed
1 : 100




10. 3D View - Back

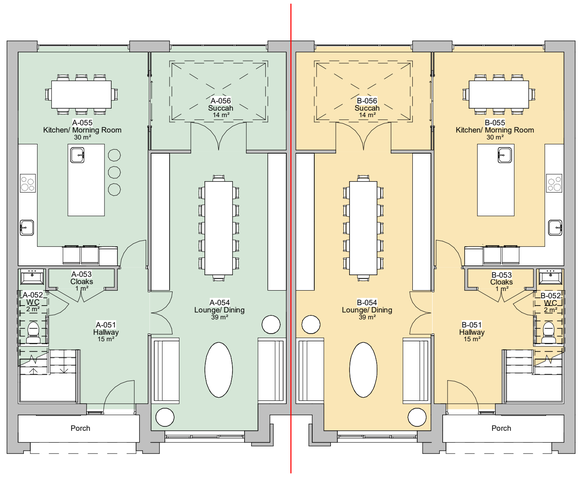

1. Level 0 - GA Proposed
1 : 100

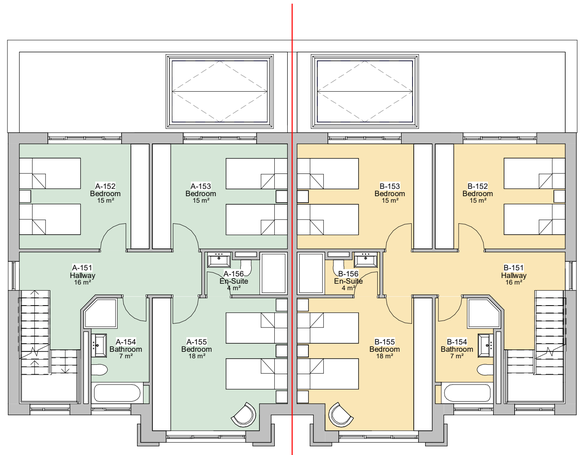

2. Level 1 - GA Proposed
1 : 100

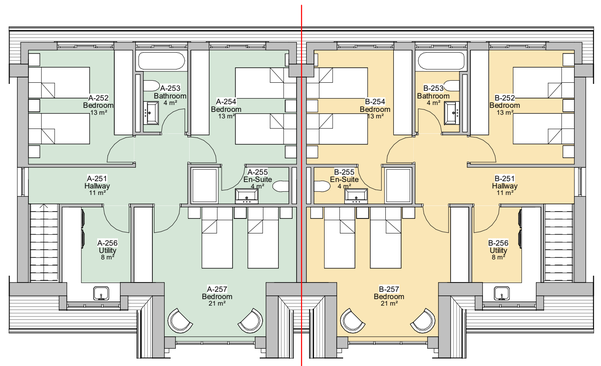

3. Level 2 - GA Proposed
1 : 100

House A - 259 m²

House B - 259 m²

1 0 1 2 3 4 5
SCALE 1: 100 m

REV.	DESCRIPTION	BY	DATE
1	Amendments	CW	17/11/25

PROJECT: 72 Park Road - Semi Detached	SCALE @ A1: As indicated	DATE: 12 SEP 25 — DRAWN BY: CW
CLIENT: Mr S. Reichman	STATUS: PLANNING	
TITLE: Proposed GA Plans and Elevations	PROJECT NO.: DA25043. — DRAWING NO.: 001. — REV.: 1	

DEBTAL ARCHITECTURE
www.debtal.co.uk

NOTES

(C)COPYRIGHT - ALL RIGHTS RESERVED
THIS DRAWING MUST NOT BE REPRODUCED WITHOUT PERMISSION
DRAWING TO BE USED FOR THE STATUS INDICATED ONLY
ALL DIMENSIONS AND SETTING OUT SHALL BE CHECKED AND CONFIRMED ON SITE
ANY DISCREPANCIES TO BE REPORTED TO THE DESIGNER PRIOR TO THE COMMENCEMENT OF ANY WORK. ALL WORK AND MATERIALS TO BE IN ACCORDANCE WITH THE CURRENT BUILDING REGULATIONS, CODES OF PRACTICE AND BRITISH STANDARDS. ALL DIMENSIONS ON THIS DRAWING ARE IN MILLIMETRES (UNLESS OTHERWISE STATED).