





4. Front - Proposed
1 : 100

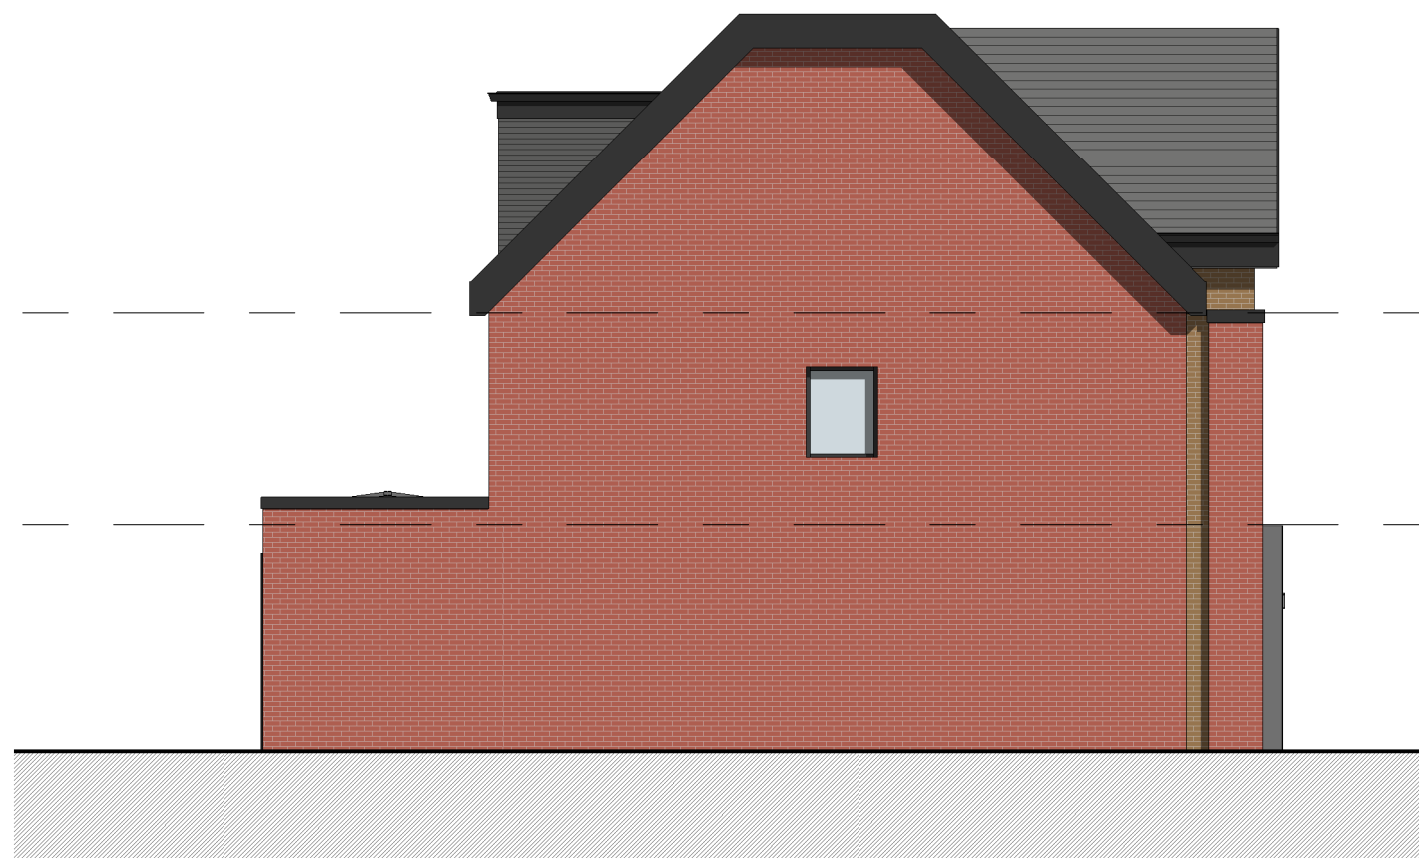


5. Left Side - Proposed
1 : 100




6. Rear - Proposed
1 : 100

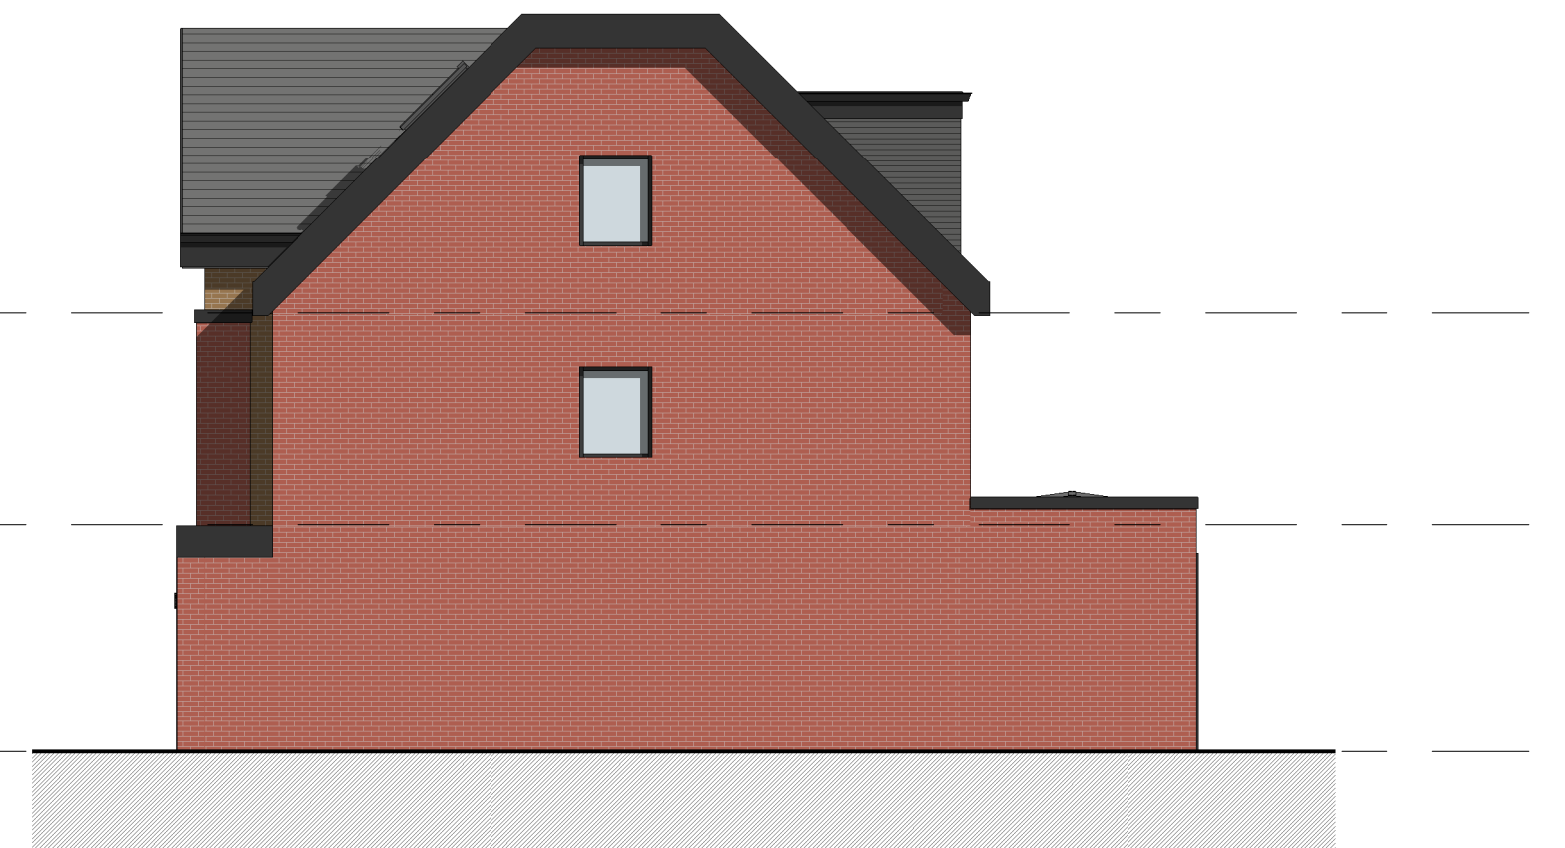


7. Right Side - Proposed
1 : 100

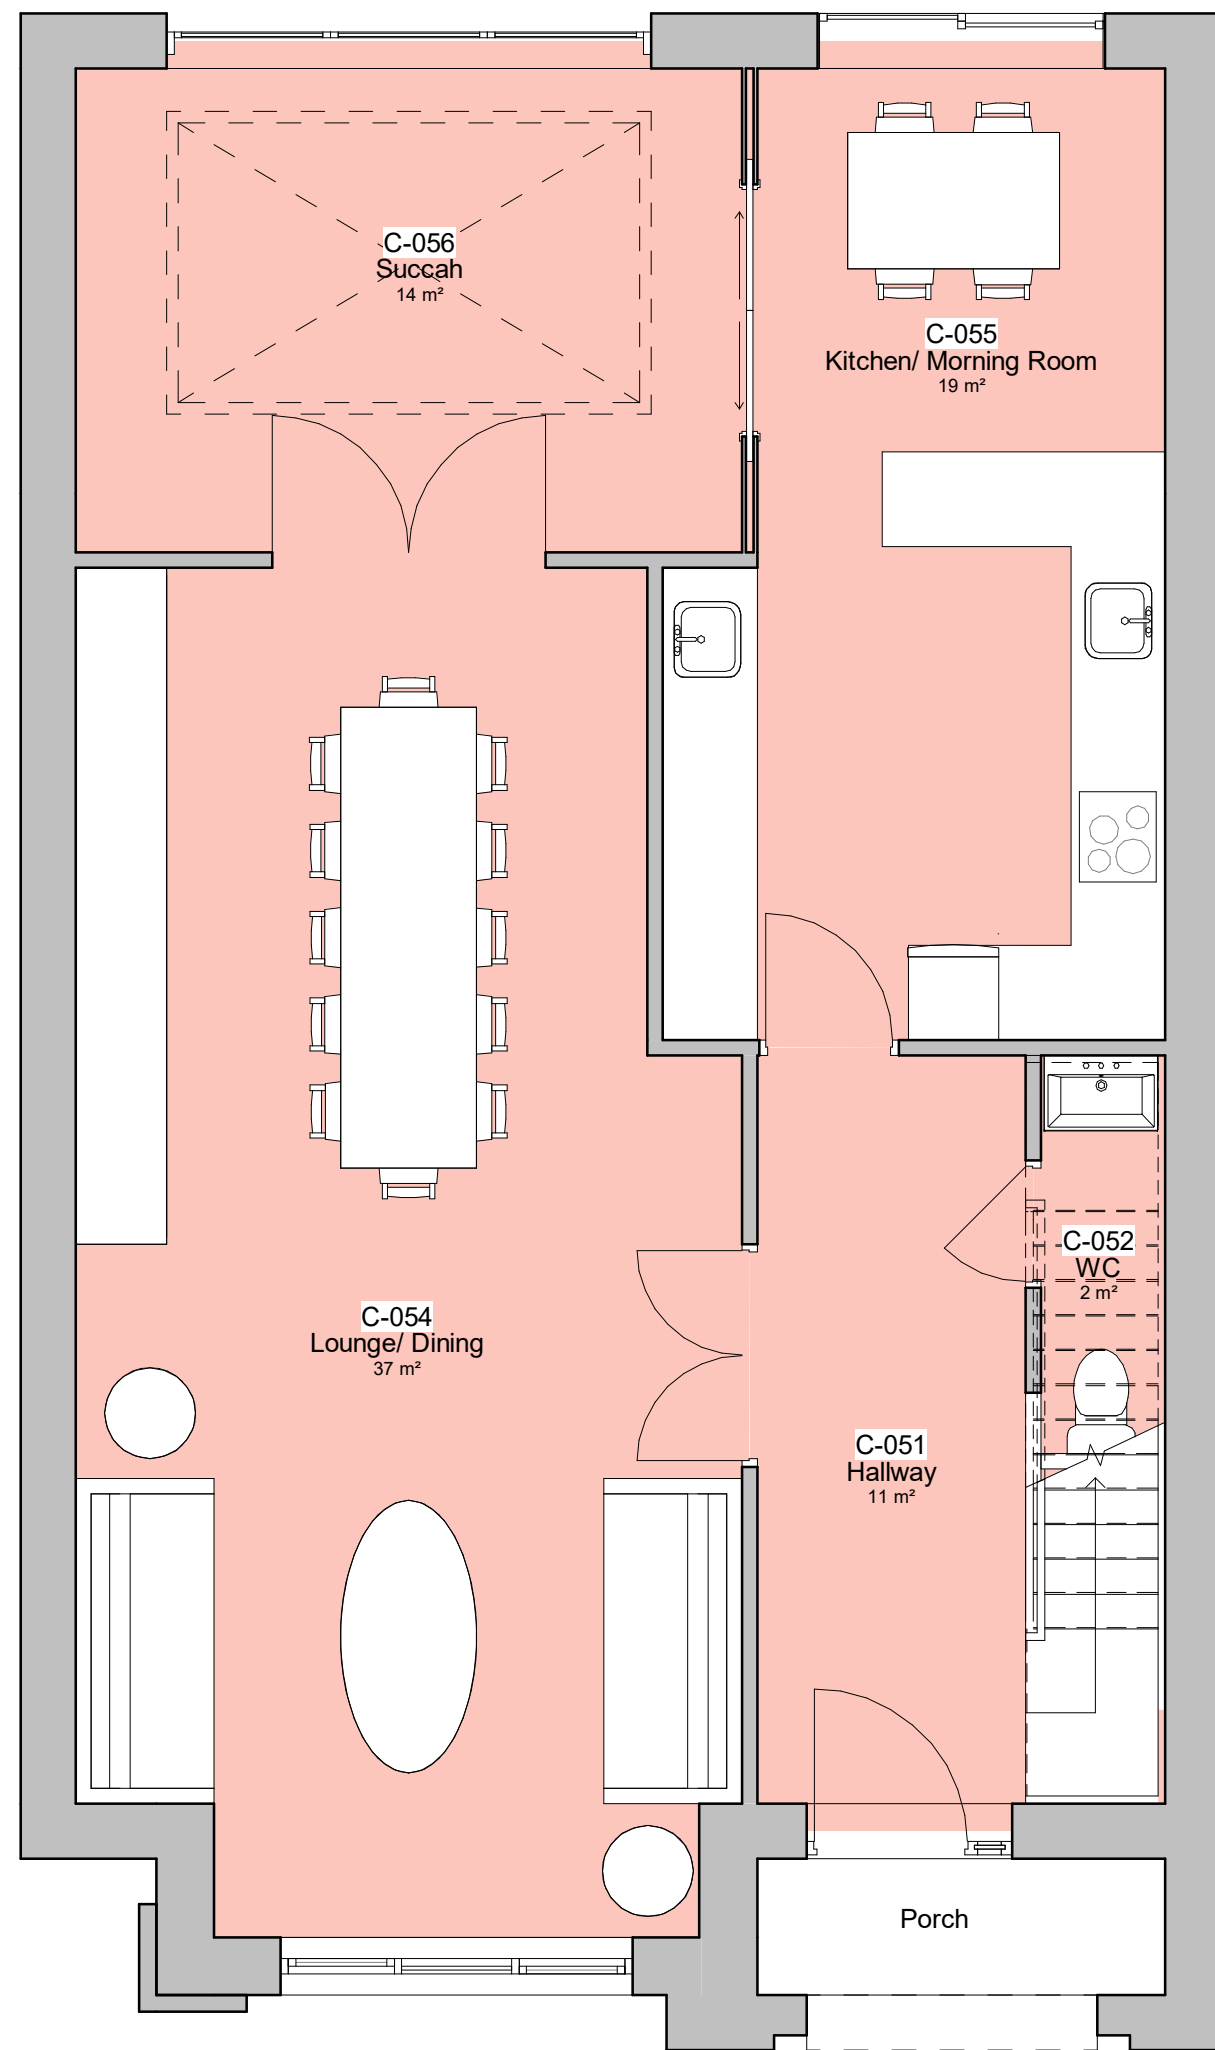

1. Level 0 - GA Proposed
1 : 50

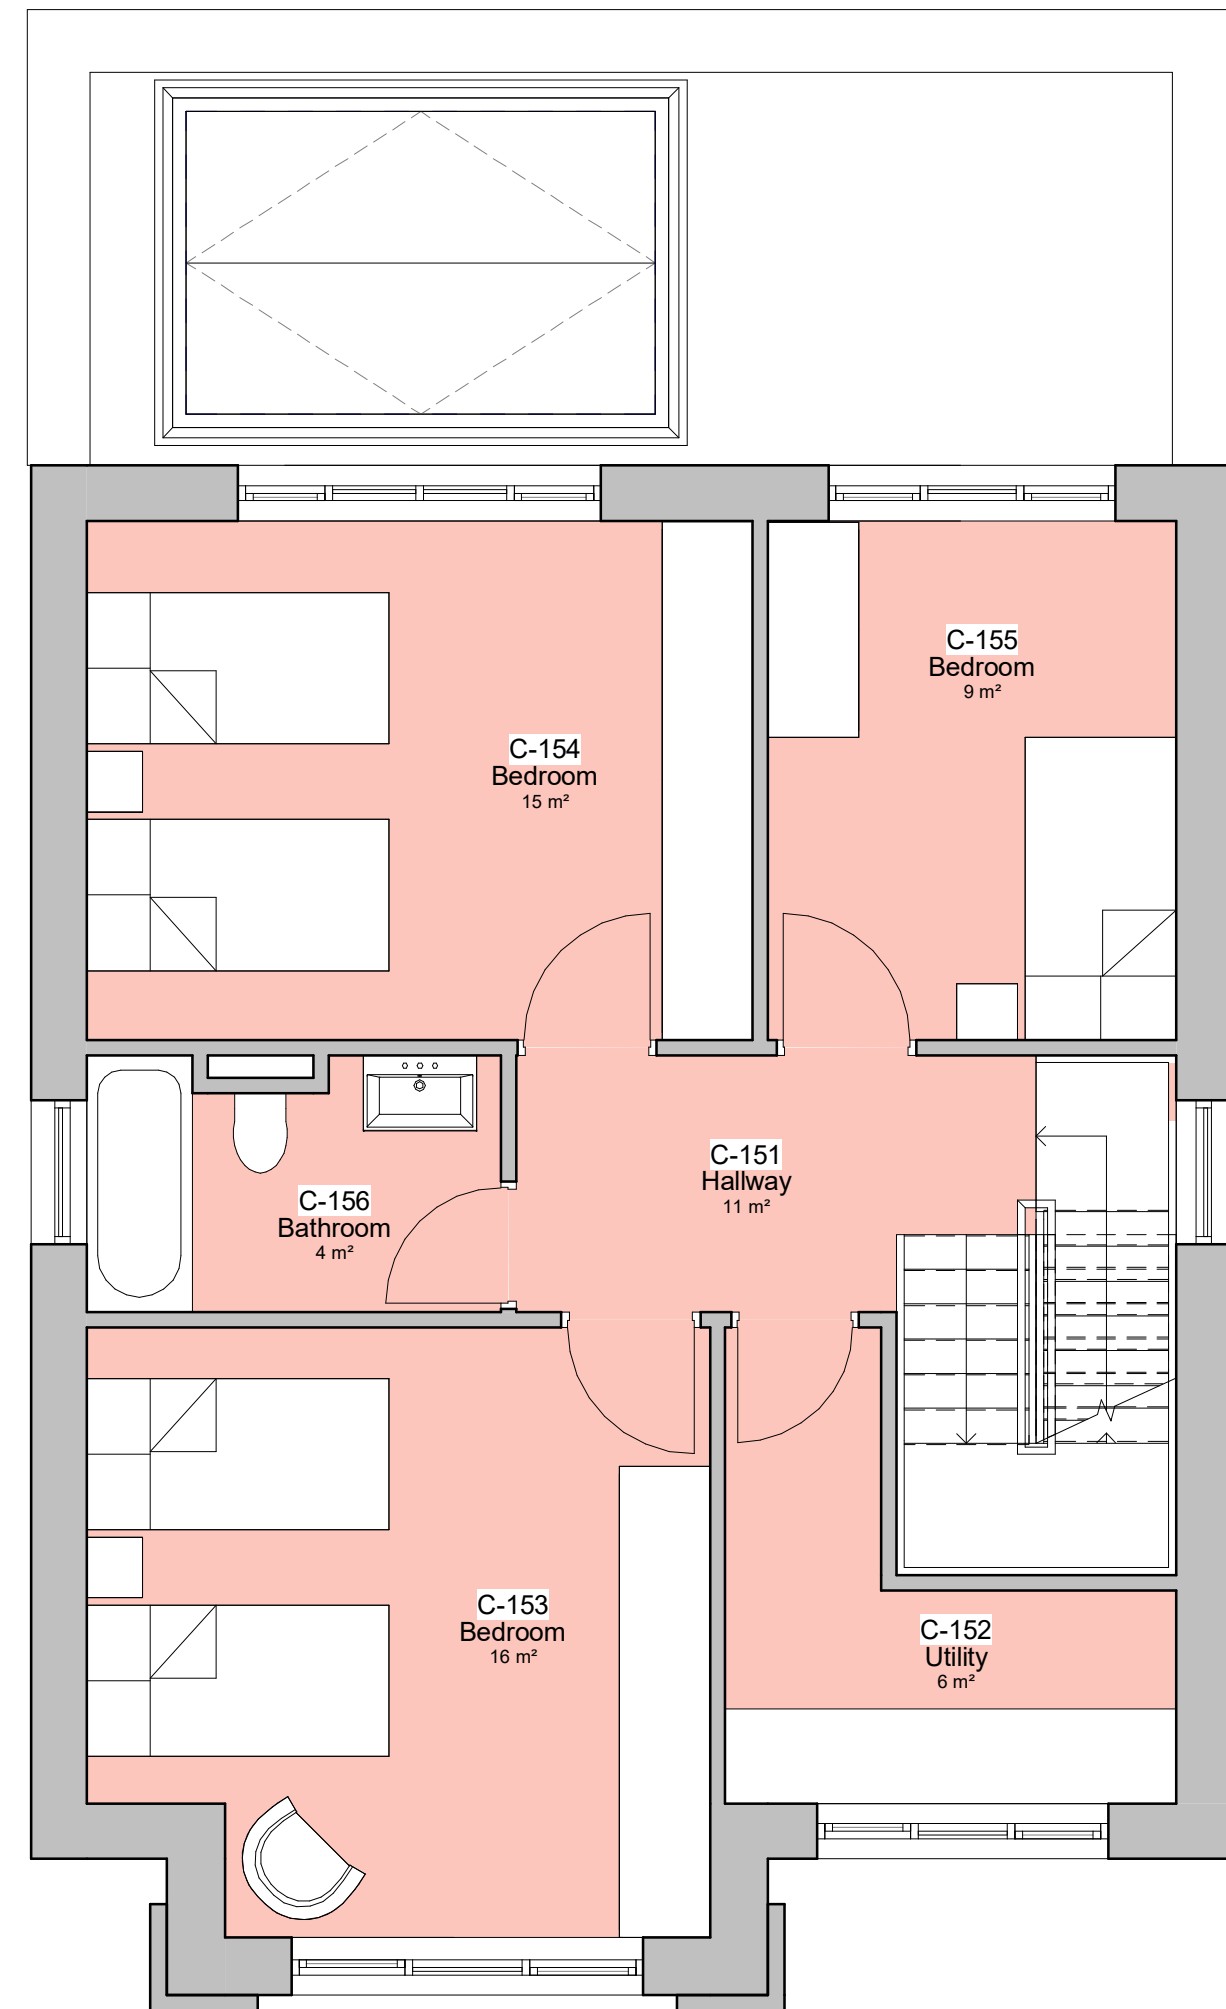

2. Level 1 - GA Proposed
1 : 50

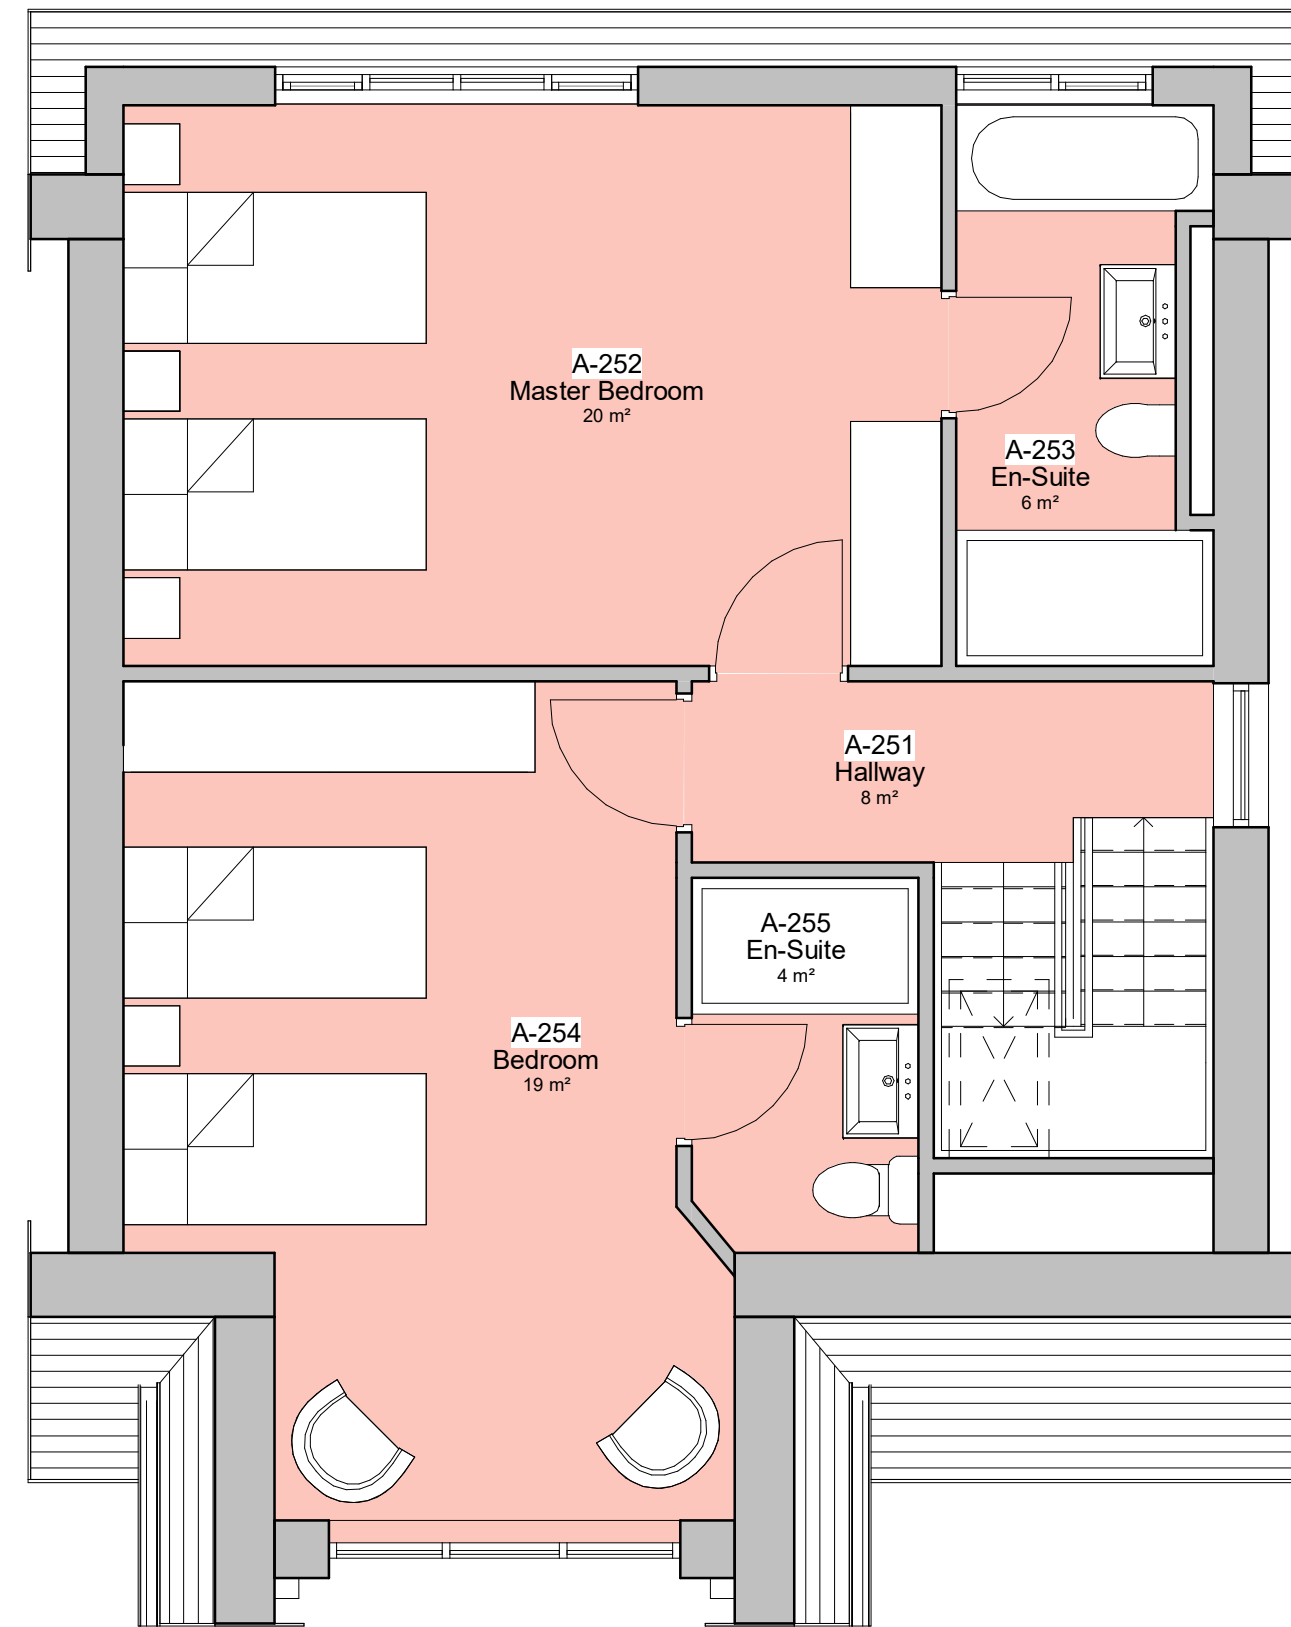

3. Level 2 - GA Proposed
1 : 50



8. 3D View - Front



10. 3D View - Back

House C - 210 m²

1 0 1 2 3 4 5
SCALE 1:100 m

PROJECT	REV	DESCRIPTION	DATE	BY	DATE
72 Park Road - Detached	SCALE B A1	As indicated	18 NOV 25	CW	
CLIENT	Mr S. Reichman	STATUS	PLANNING		
TITLE	Proposed GA Plans and Elevations	PROJECT NO.	DA25043.1.	DRAWING NO.	001.
		NOTES			
		DISCLAIMER: ALL RIGHTS RESERVED. THIS DRAWING MUST NOT BE REPRODUCED WITHOUT PRIOR WRITTEN CONSENT. ALL DIMENSIONS AND MATERIALS SHALL BE AS SHOWN ON THE DRAWING. ANY CHANGES TO THE DRAWING SHALL BE APPROVED BY THE ARCHITECT. THE ARCHITECT SHALL BE RESPONSIBLE FOR THE ACCURACY OF THE INFORMATION PROVIDED. THE ARCHITECT SHALL NOT BE RESPONSIBLE FOR THE ACCURACY OF THE INFORMATION PROVIDED BY OTHERS. 

DA DEBTAL
ARCHITECTURE
www.debtal.co.uk