



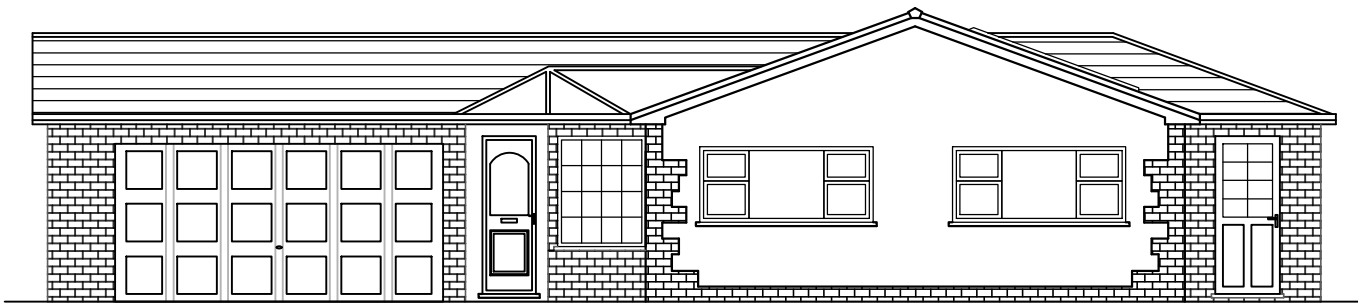


Existing Front Elevation

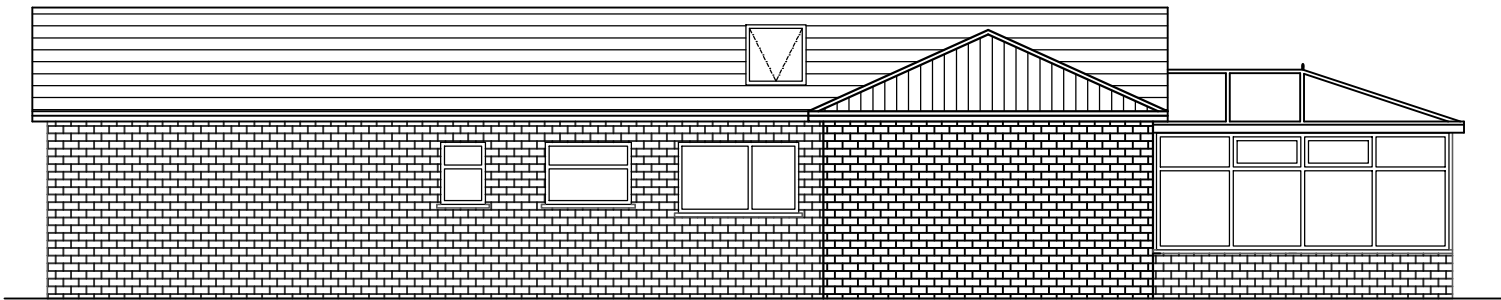

Existing Side Elevation



Existing Side Elevation

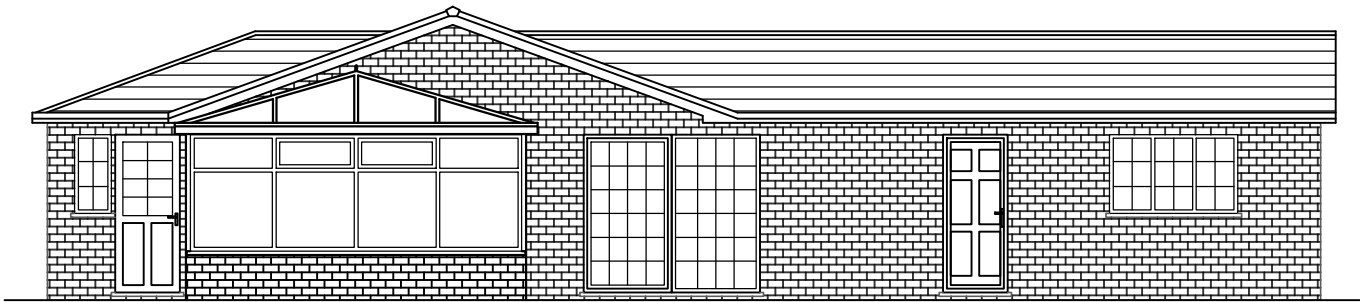

Existing Rear Elevation

General Notes

No.	Revision/Issue	Date

Firm Name and Address

 **Mason and Marlowe**

Mason and Marlowe Ltd.
Project Managers and Quantity Surveyors

**5 Piccadilly Place,
Manchester, M1 3BR**

Project Name and Address

**46 Sergeants Lane
Whitefield, Manchester
M45 7TS**

Project	Sheet
Date 08/06/2022	A3
Scale 1/100	