


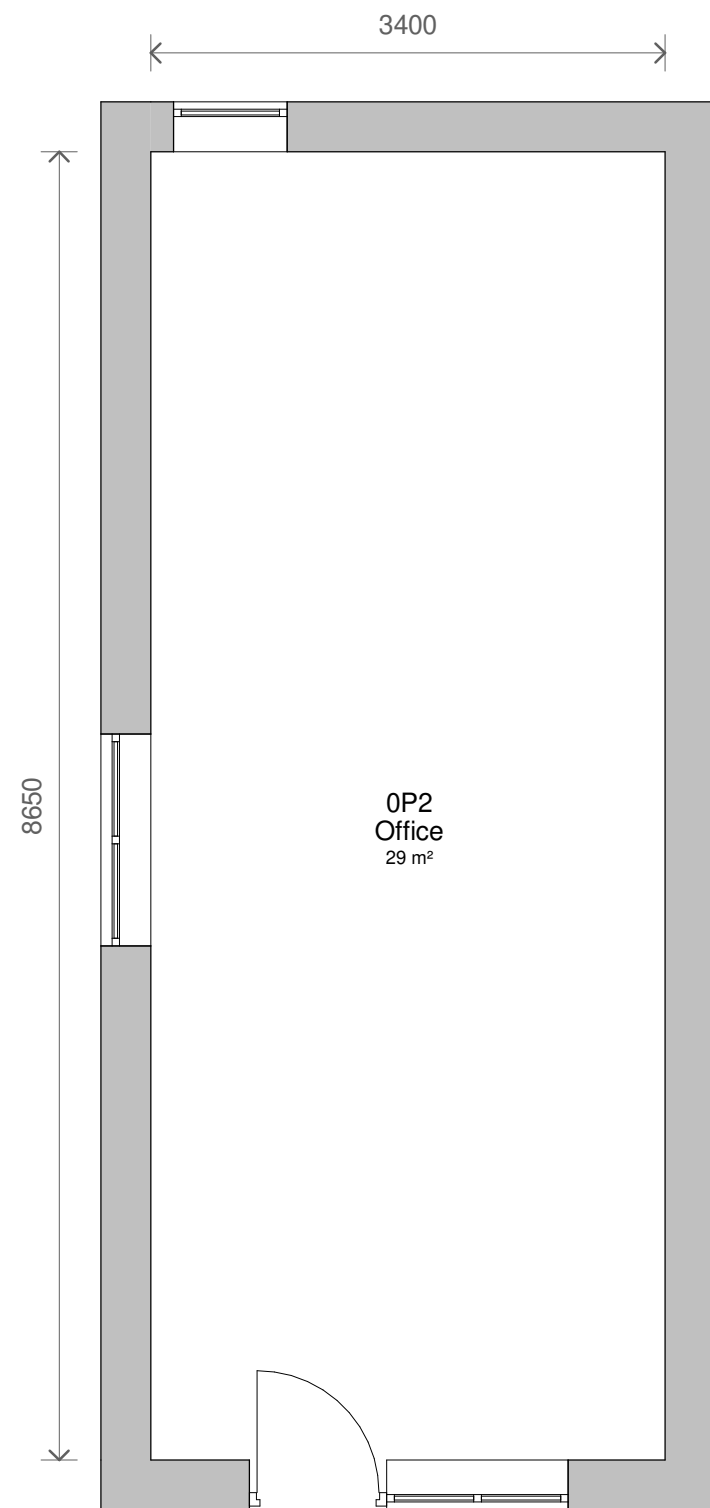


1 Level 0 - Proposed
1 : 50




LEVEL 0
0




2 Front - Proposed
1 : 100

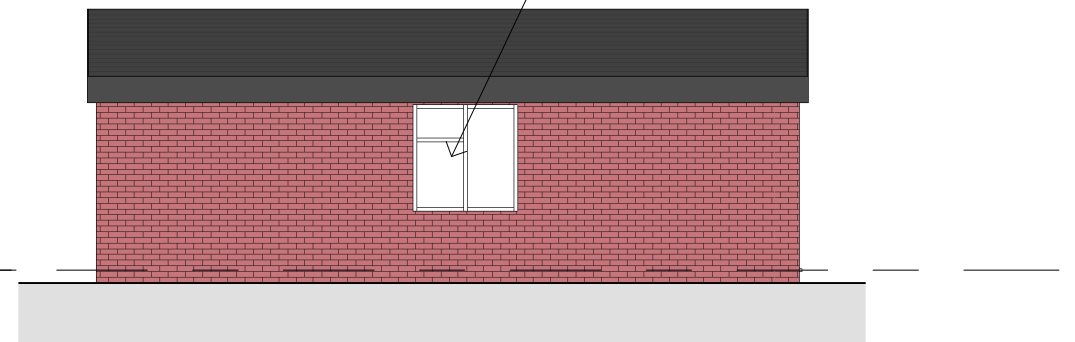


3 Left Side - Proposed
1 : 100

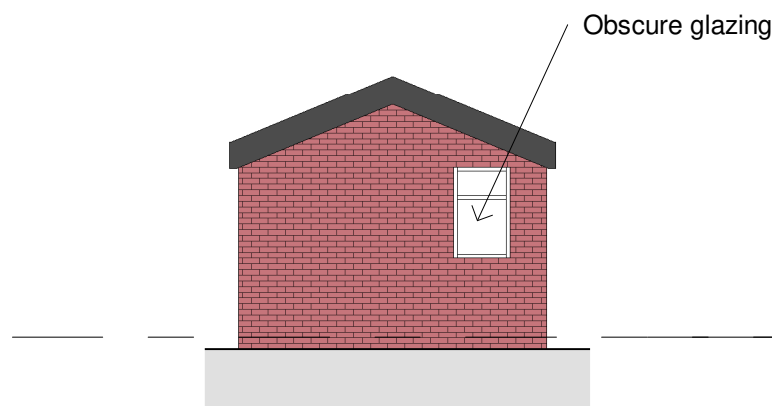

4 Rear - Proposed
1 : 100

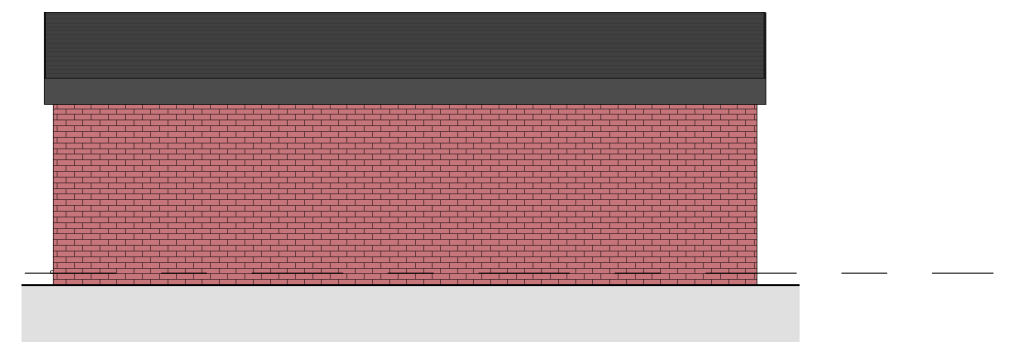

5 Right Side - Proposed
1 : 100

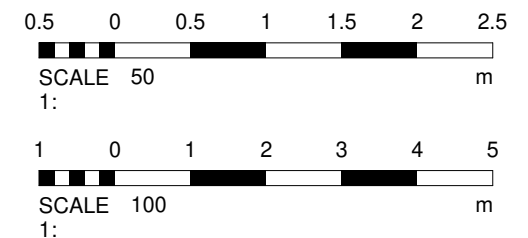

PROJECT	26 Fairway	PROJECT NUMBER	GSS22037.1A	DRAWING NUMBER	003	REV			
TITLE	Proposed Plans and Elevations	DRAWN BY	GJ	CHECKED BY	SG	DATE	13/04/2022	SCALE (@ A1)	As indicated
CLIENT	Mw(CL)Foundation							No.	Description
								Date	
								STATUS	PLANNING

GOLD SKETCH

S T U D I O S

www.goldsketch.co.uk info@goldsketch.co.uk 0161 792 9595

NOTES

© COPYRIGHT : ALL RIGHTS RESERVED.
THIS DRAWING MUST NOT BE REPRODUCED WITHOUT PRIOR WRITTEN CONSENT.
DRAWING TO BE USED FOR THE STATUS INDICATED ONLY.
ALL DIMENSIONS AND SETTING OUT SHALL BE CHECKED AND CONFIRMED ON SITE. ANY DISCREPANCIES TO BE REPORTED TO THE DESIGNER
PRIOR TO THE COMMENCEMENT OF ANY WORK. ALL WORK AND MATERIALS TO BE IN ACCORDANCE WITH CURRENT STATUTORY LEGISLATION,
RELEVANT CODES OF PRACTICE AND BRITISH STANDARDS. ALL DIMENSIONS ON THIS DRAWING ARE IN MILLIMETRES (UNLESS OTHERWISE
STATED).