
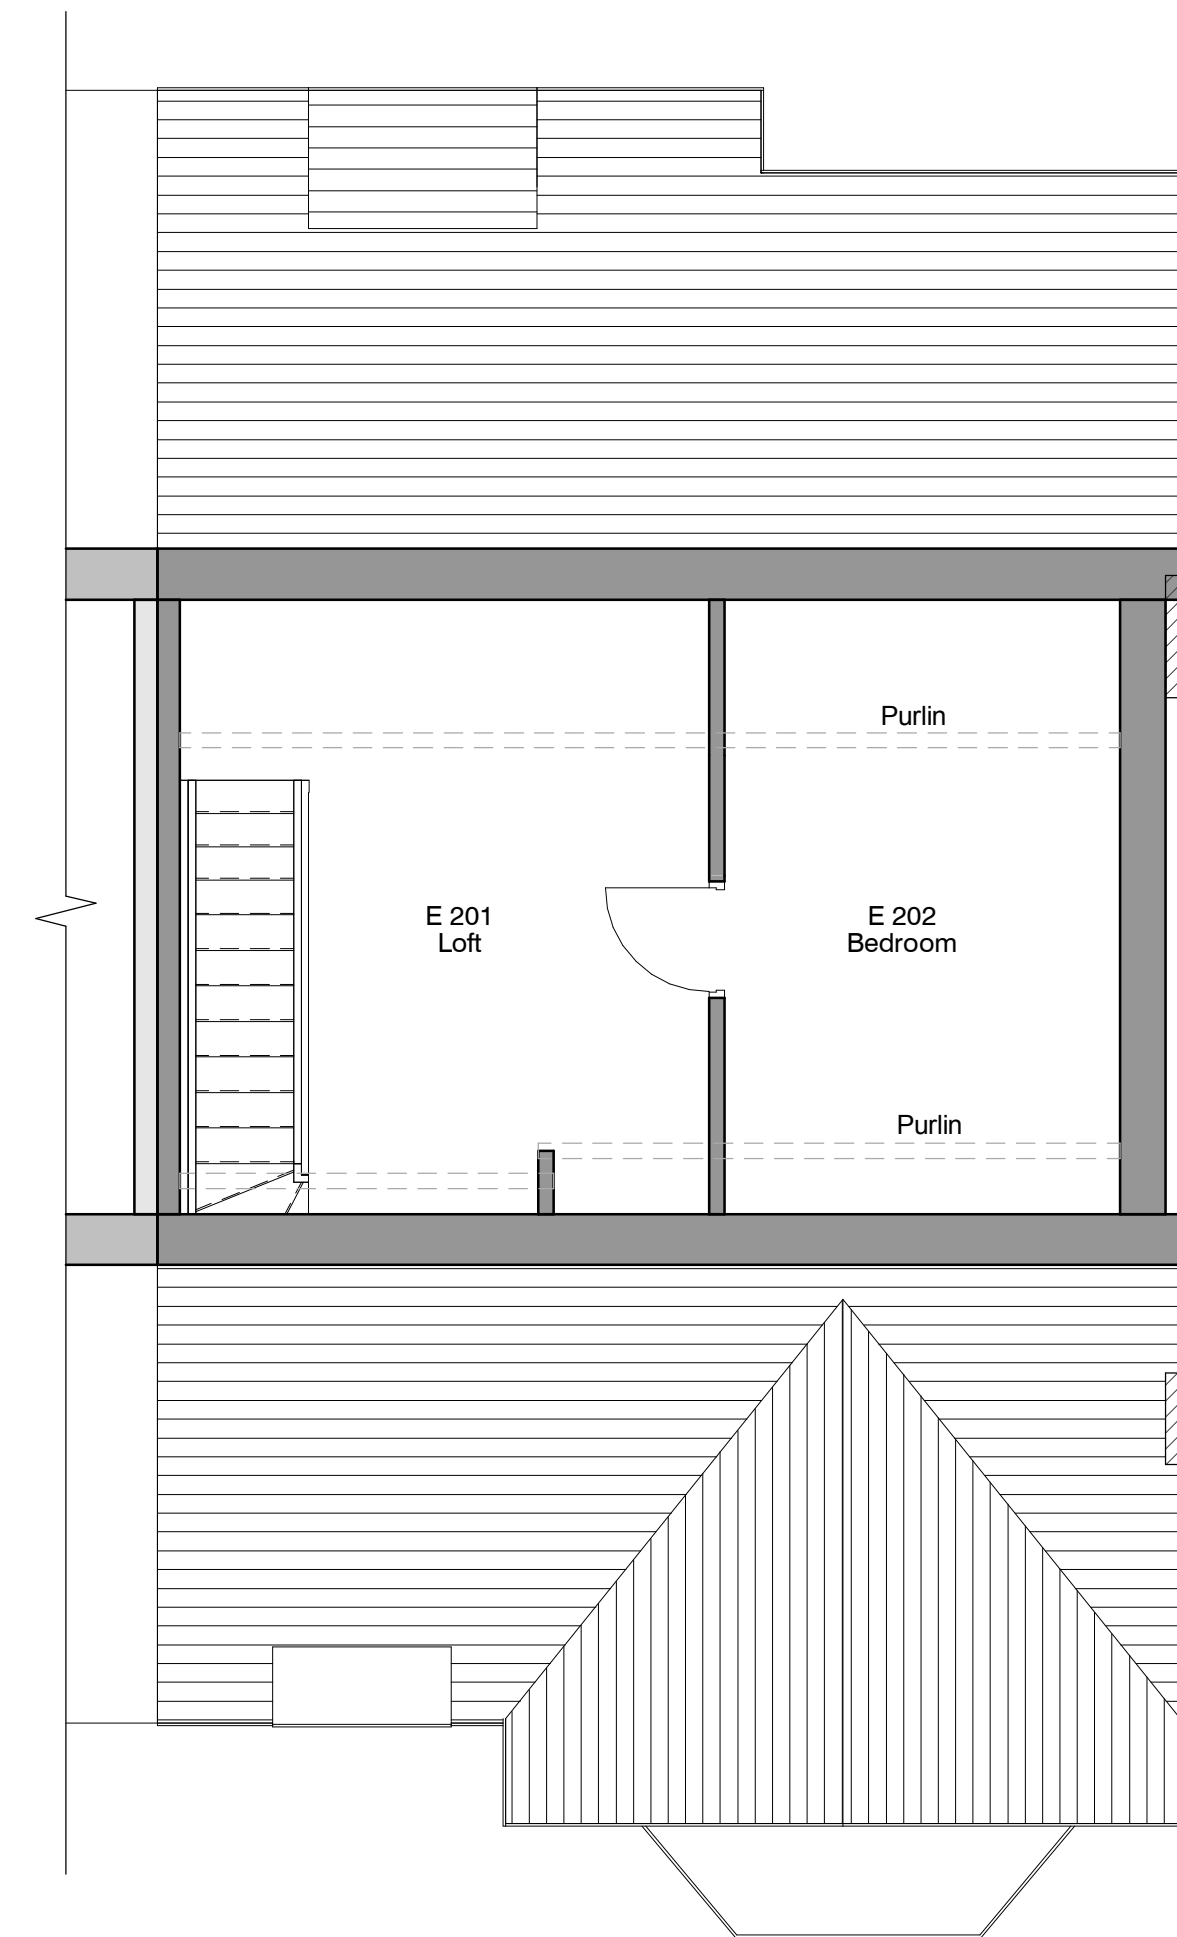
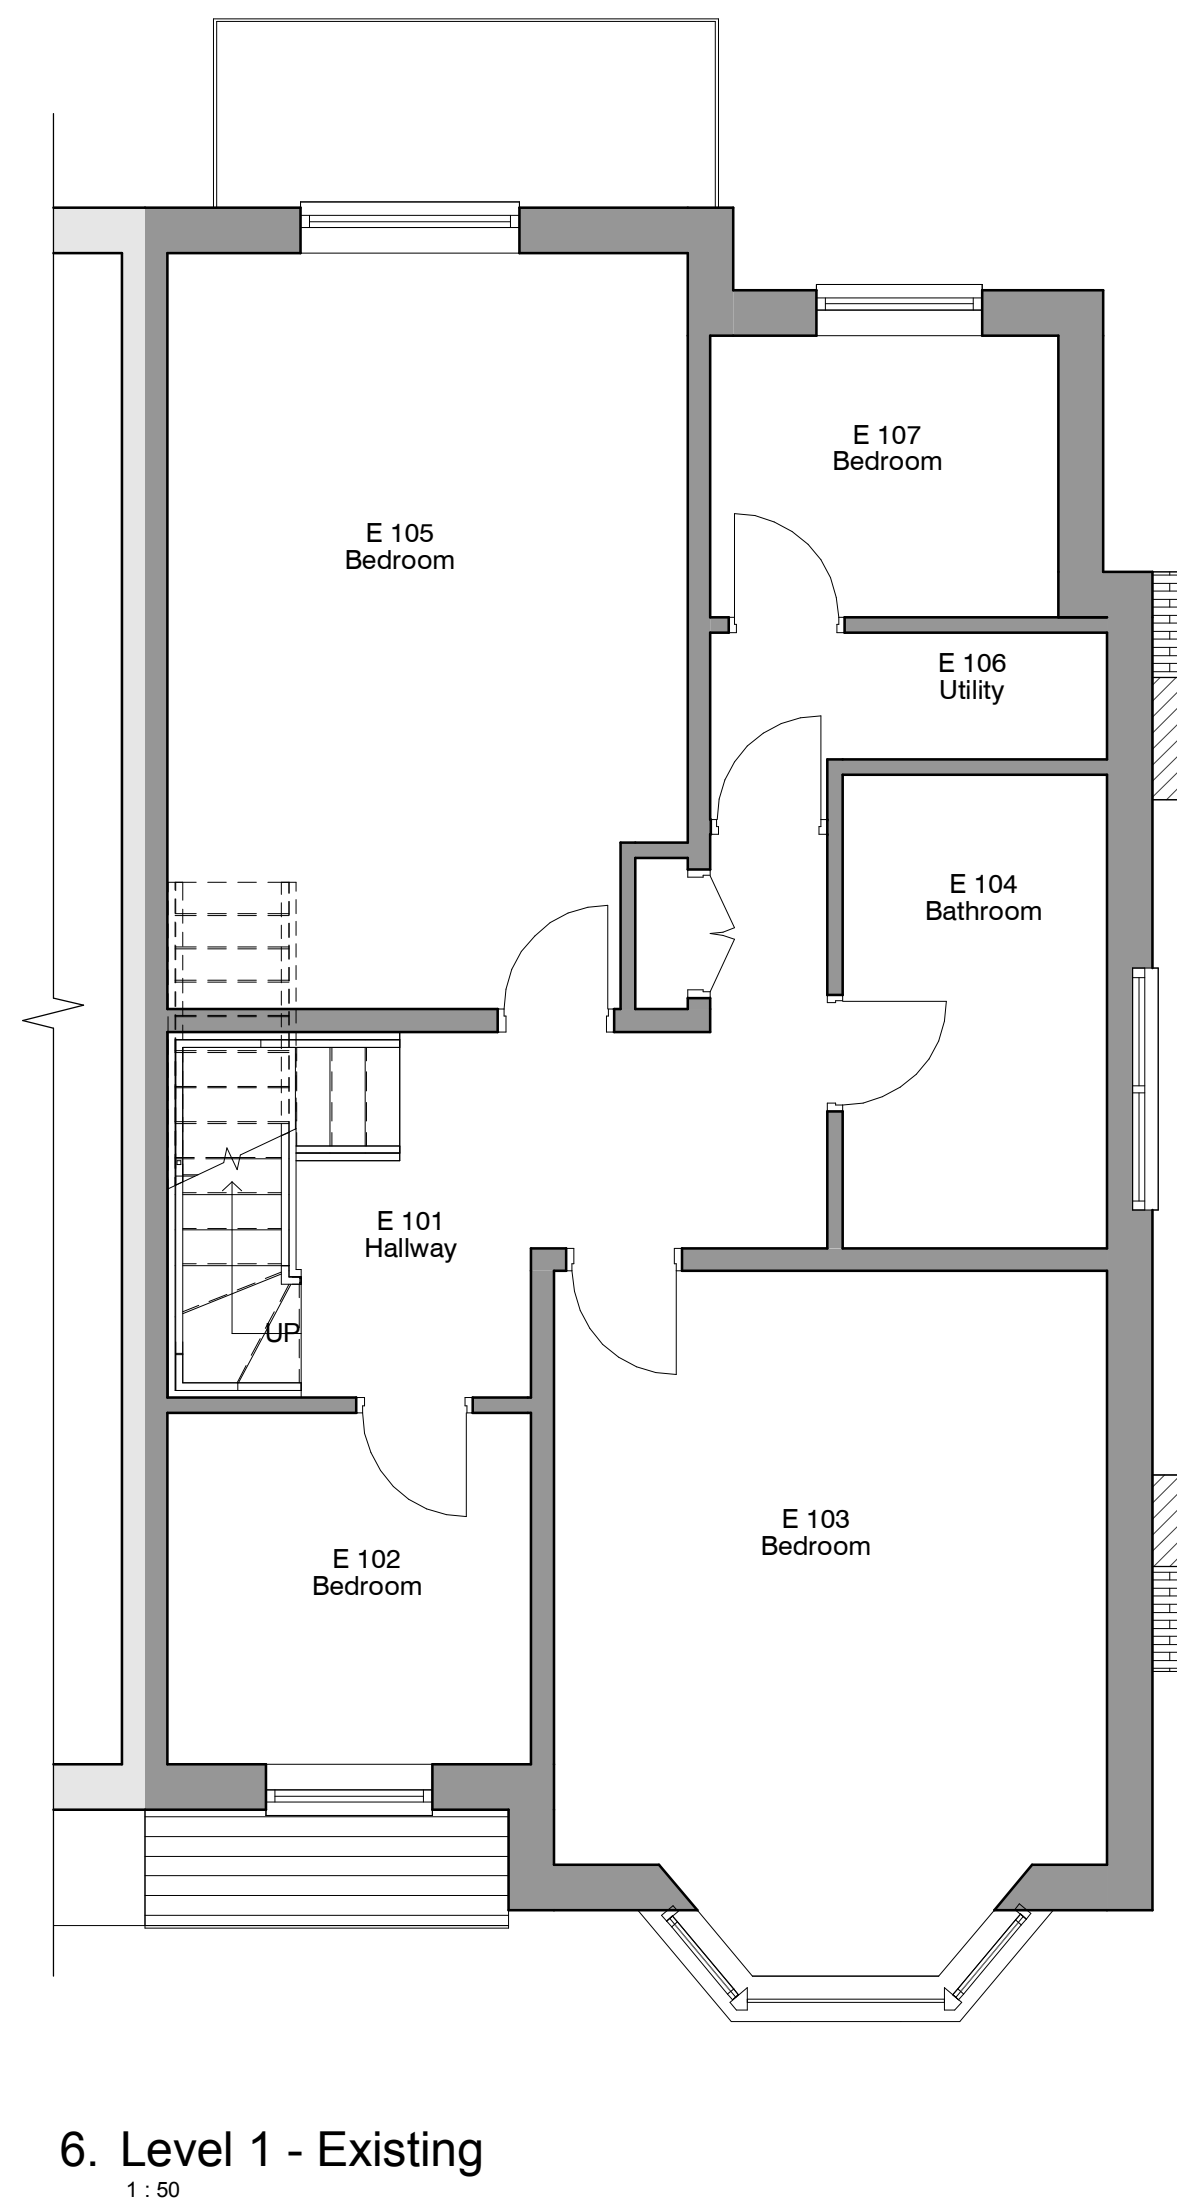
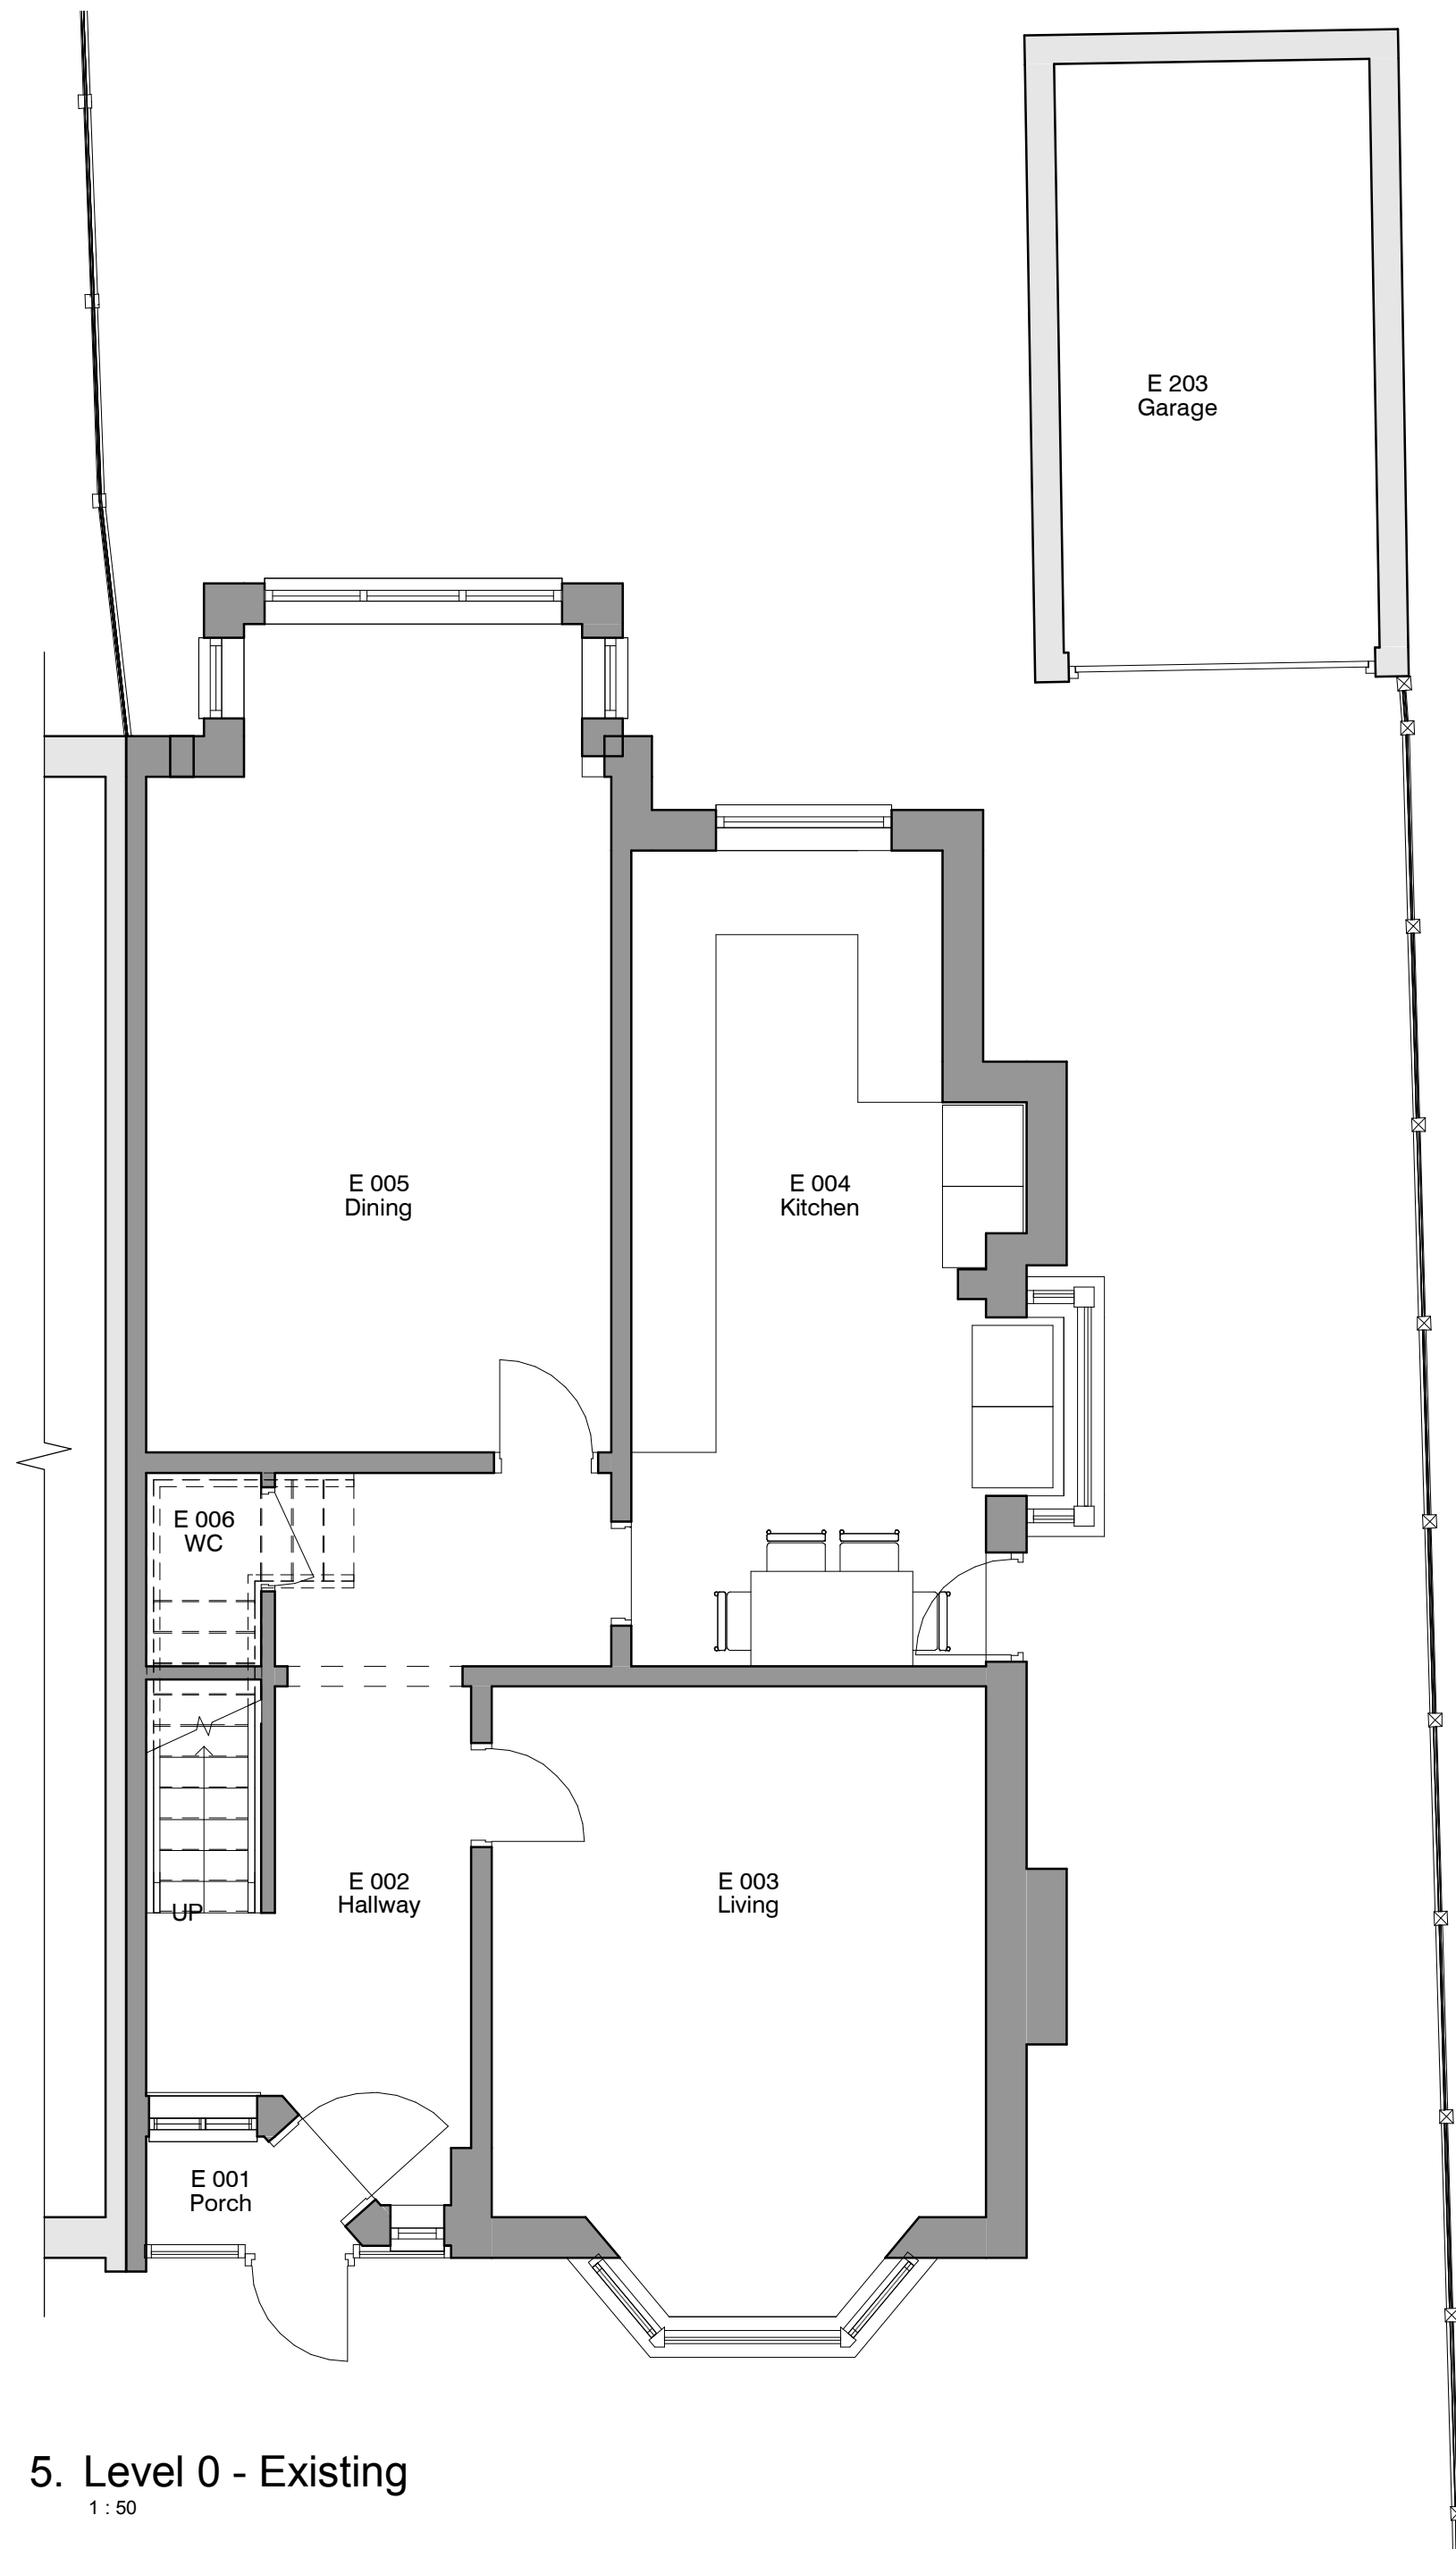


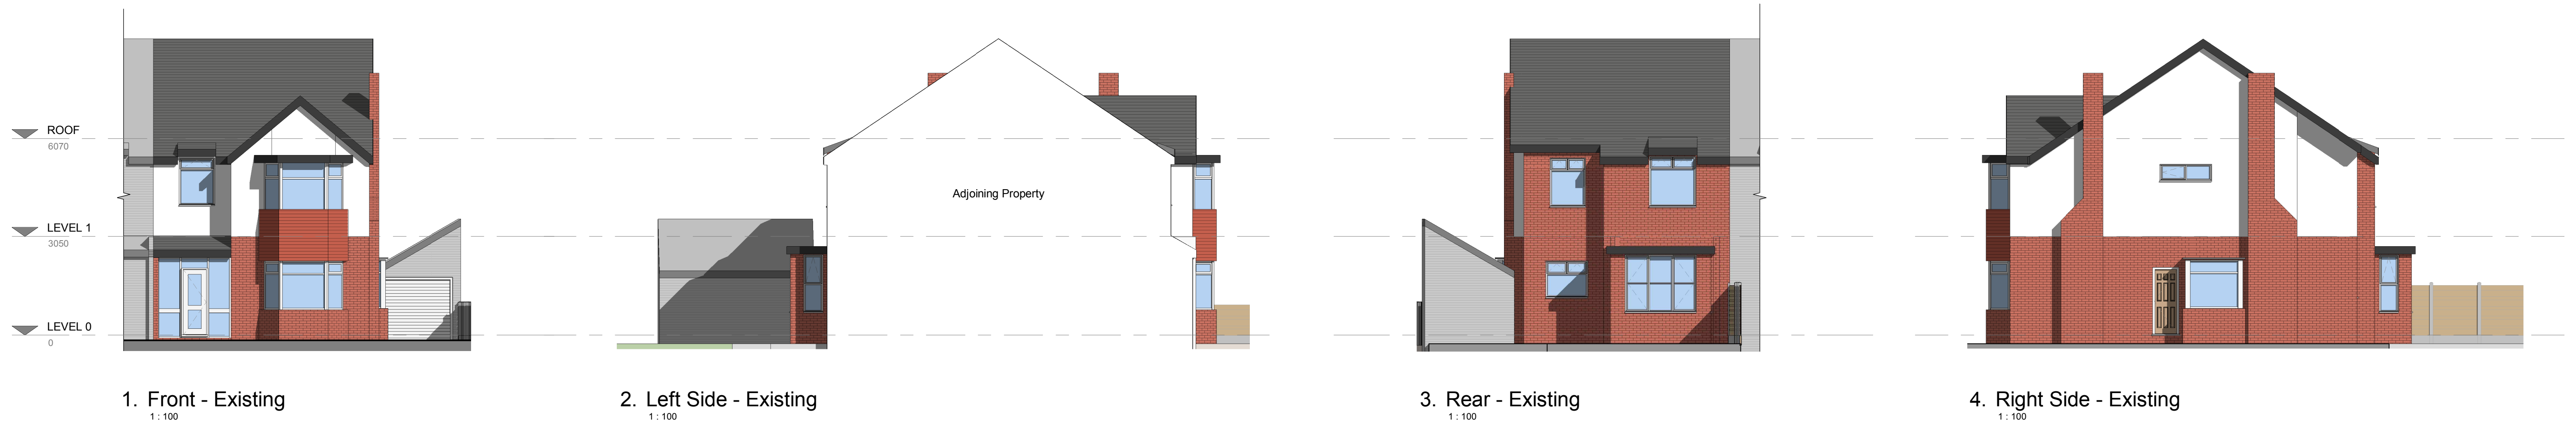

0.5 0 0.5 1 1.5 2 2.5
SCALE 1:50 m

1 0 1 2 3 4 5
SCALE 1:100 m

REV	DESCRIPTION	BY	DATE
 RADNOR ARCHITECTURE PLANNING & DESIGN office@radnorarchitecture.co.uk			
PROJECT 64 Park Road, Prestwich			
PROJECT NO.		RA2502	
CLIENT		Prys	
DATE		30 MAY 2025	
DRAWN BY		ER	
TITLE		Existing Plans and Elevations	
SHEET NO. 002.		REV.	
SCALE @ A1		As indicated	
NOTES © COPYRIGHT. ALL RIGHTS RESERVED. NO PART OF THIS PUBLICATION MAY BE REPRODUCED, EITHER WHOLLY OR IN PART, WITHOUT THE WRITTEN PERMISSION OF THE DESIGNER. ALL DIMENSIONS AND DETAILS SHOWN ARE TO BE TAKEN AS INDICATED ON THE DRAWING. THE DESIGNER'S RESPONSIBILITY IS TO THE CLIENT AND NOT TO THE USER. THE USER SHALL BE RESPONSIBLE FOR OBTAINING ALL NECESSARY STATUTORY LEGISLATION, REGULATORY CODES OF PRACTICE AND DESIGN STANDARDS. ALL DIMENSIONS ON THIS DRAWING ARE UNLESS OTHERWISE SPECIFIED IN METRIC UNITS.			