




1. Front - Proposed
1 : 100

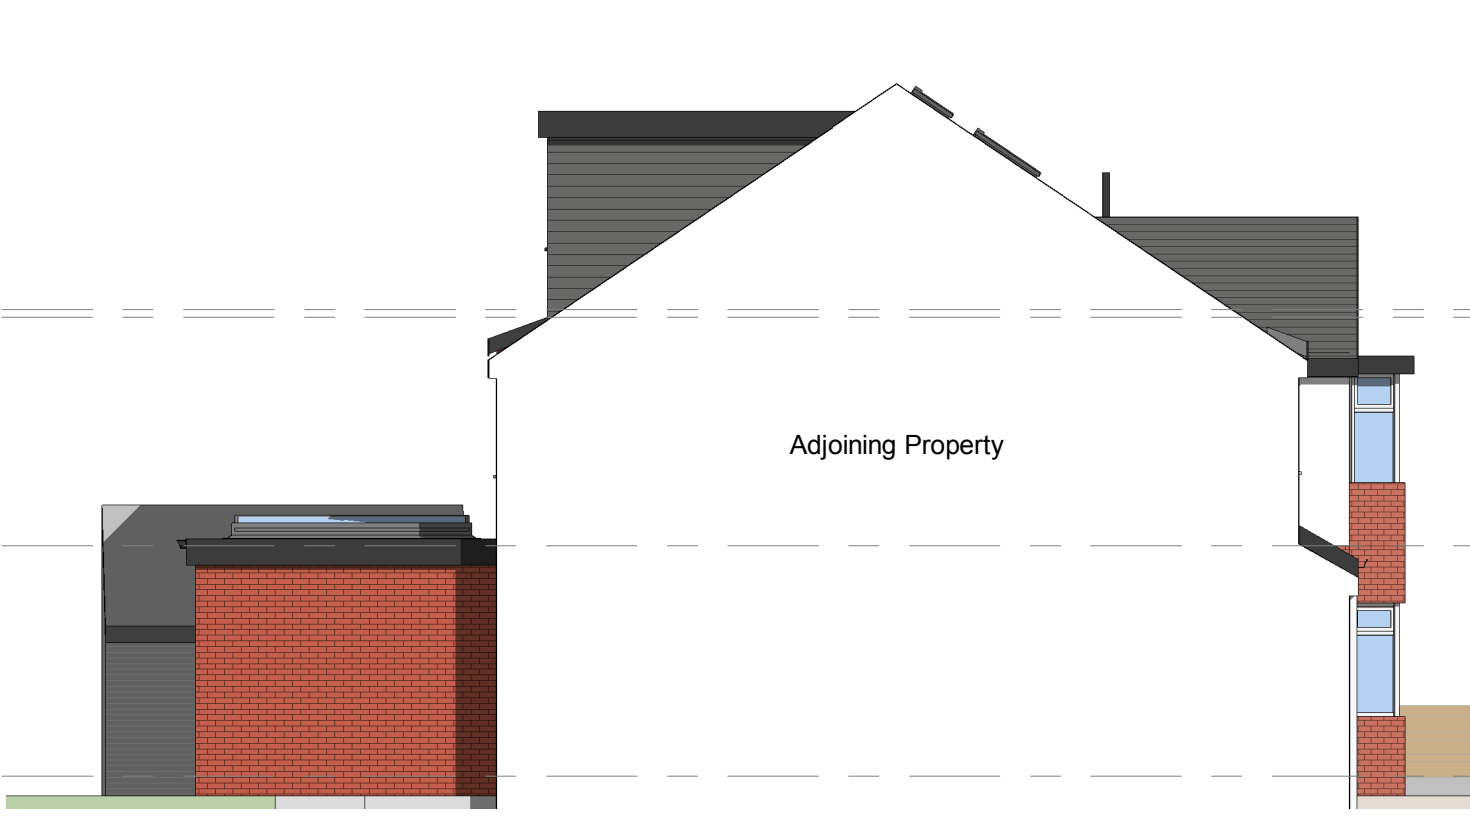


2. Left Side - Proposed
1 : 100




3. Rear - Proposed
1 : 100




4. Right Side - Proposed
1 : 100

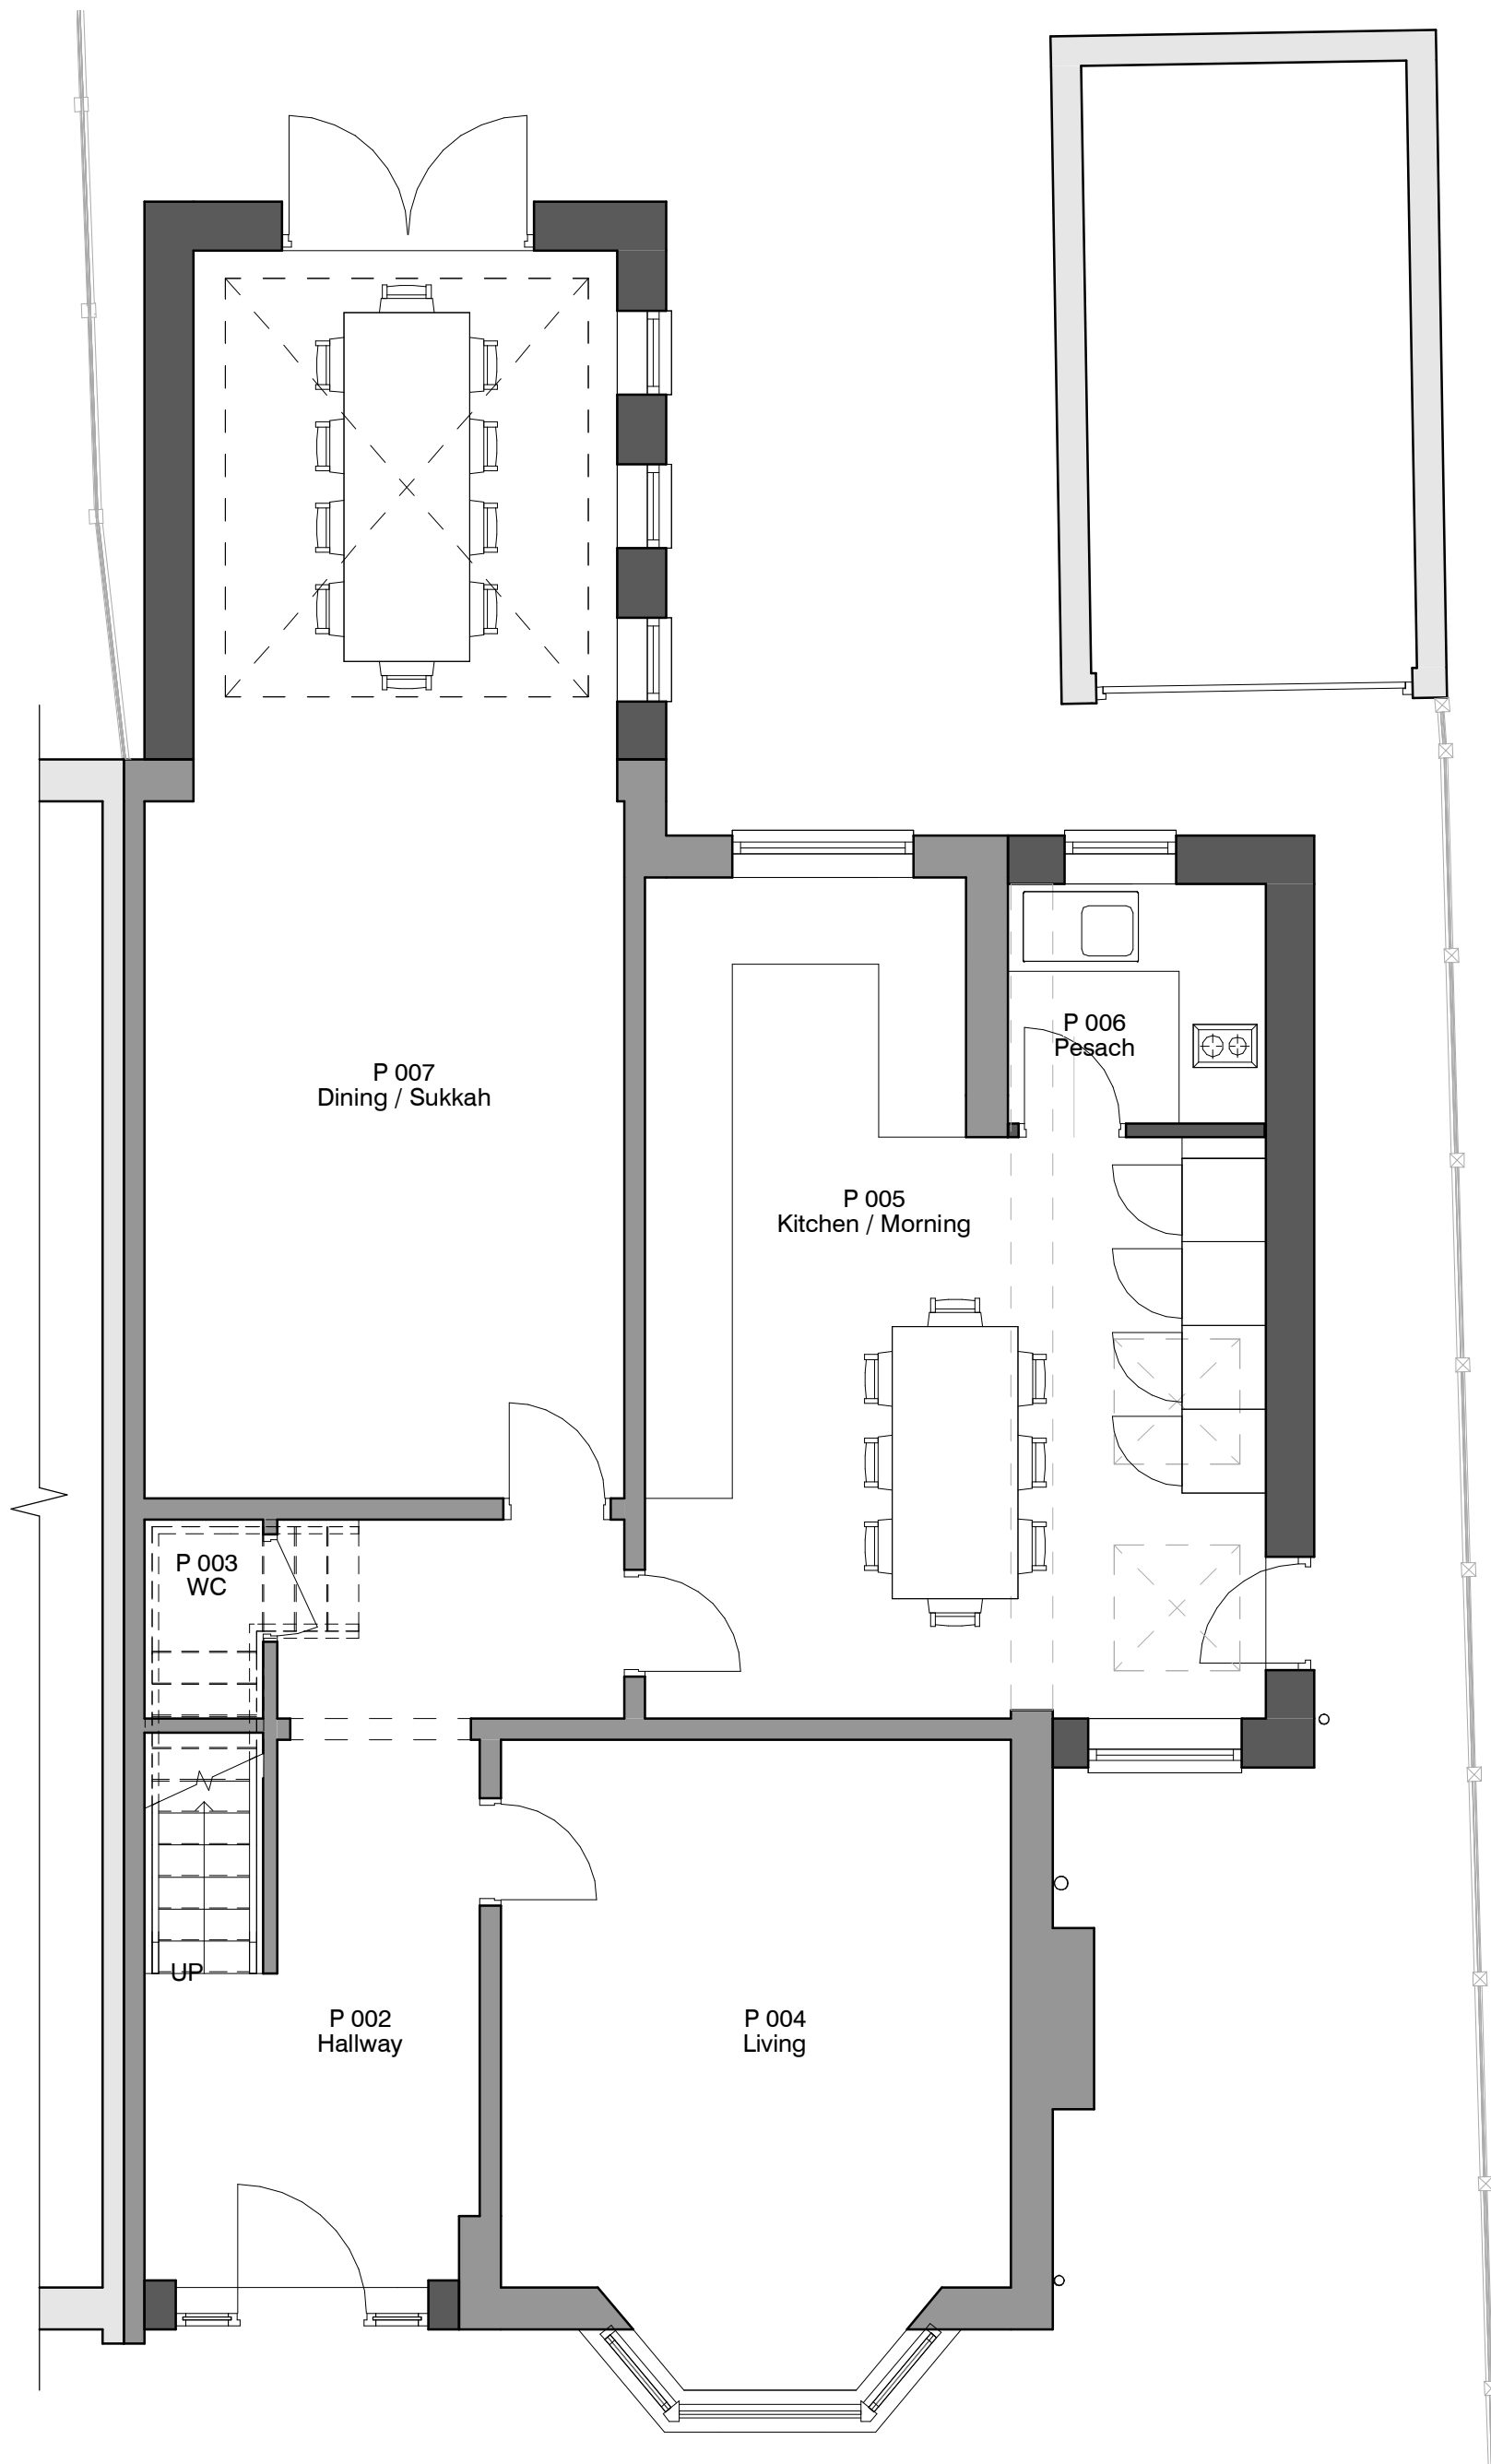


5. Level 0 - Proposed
1 : 50

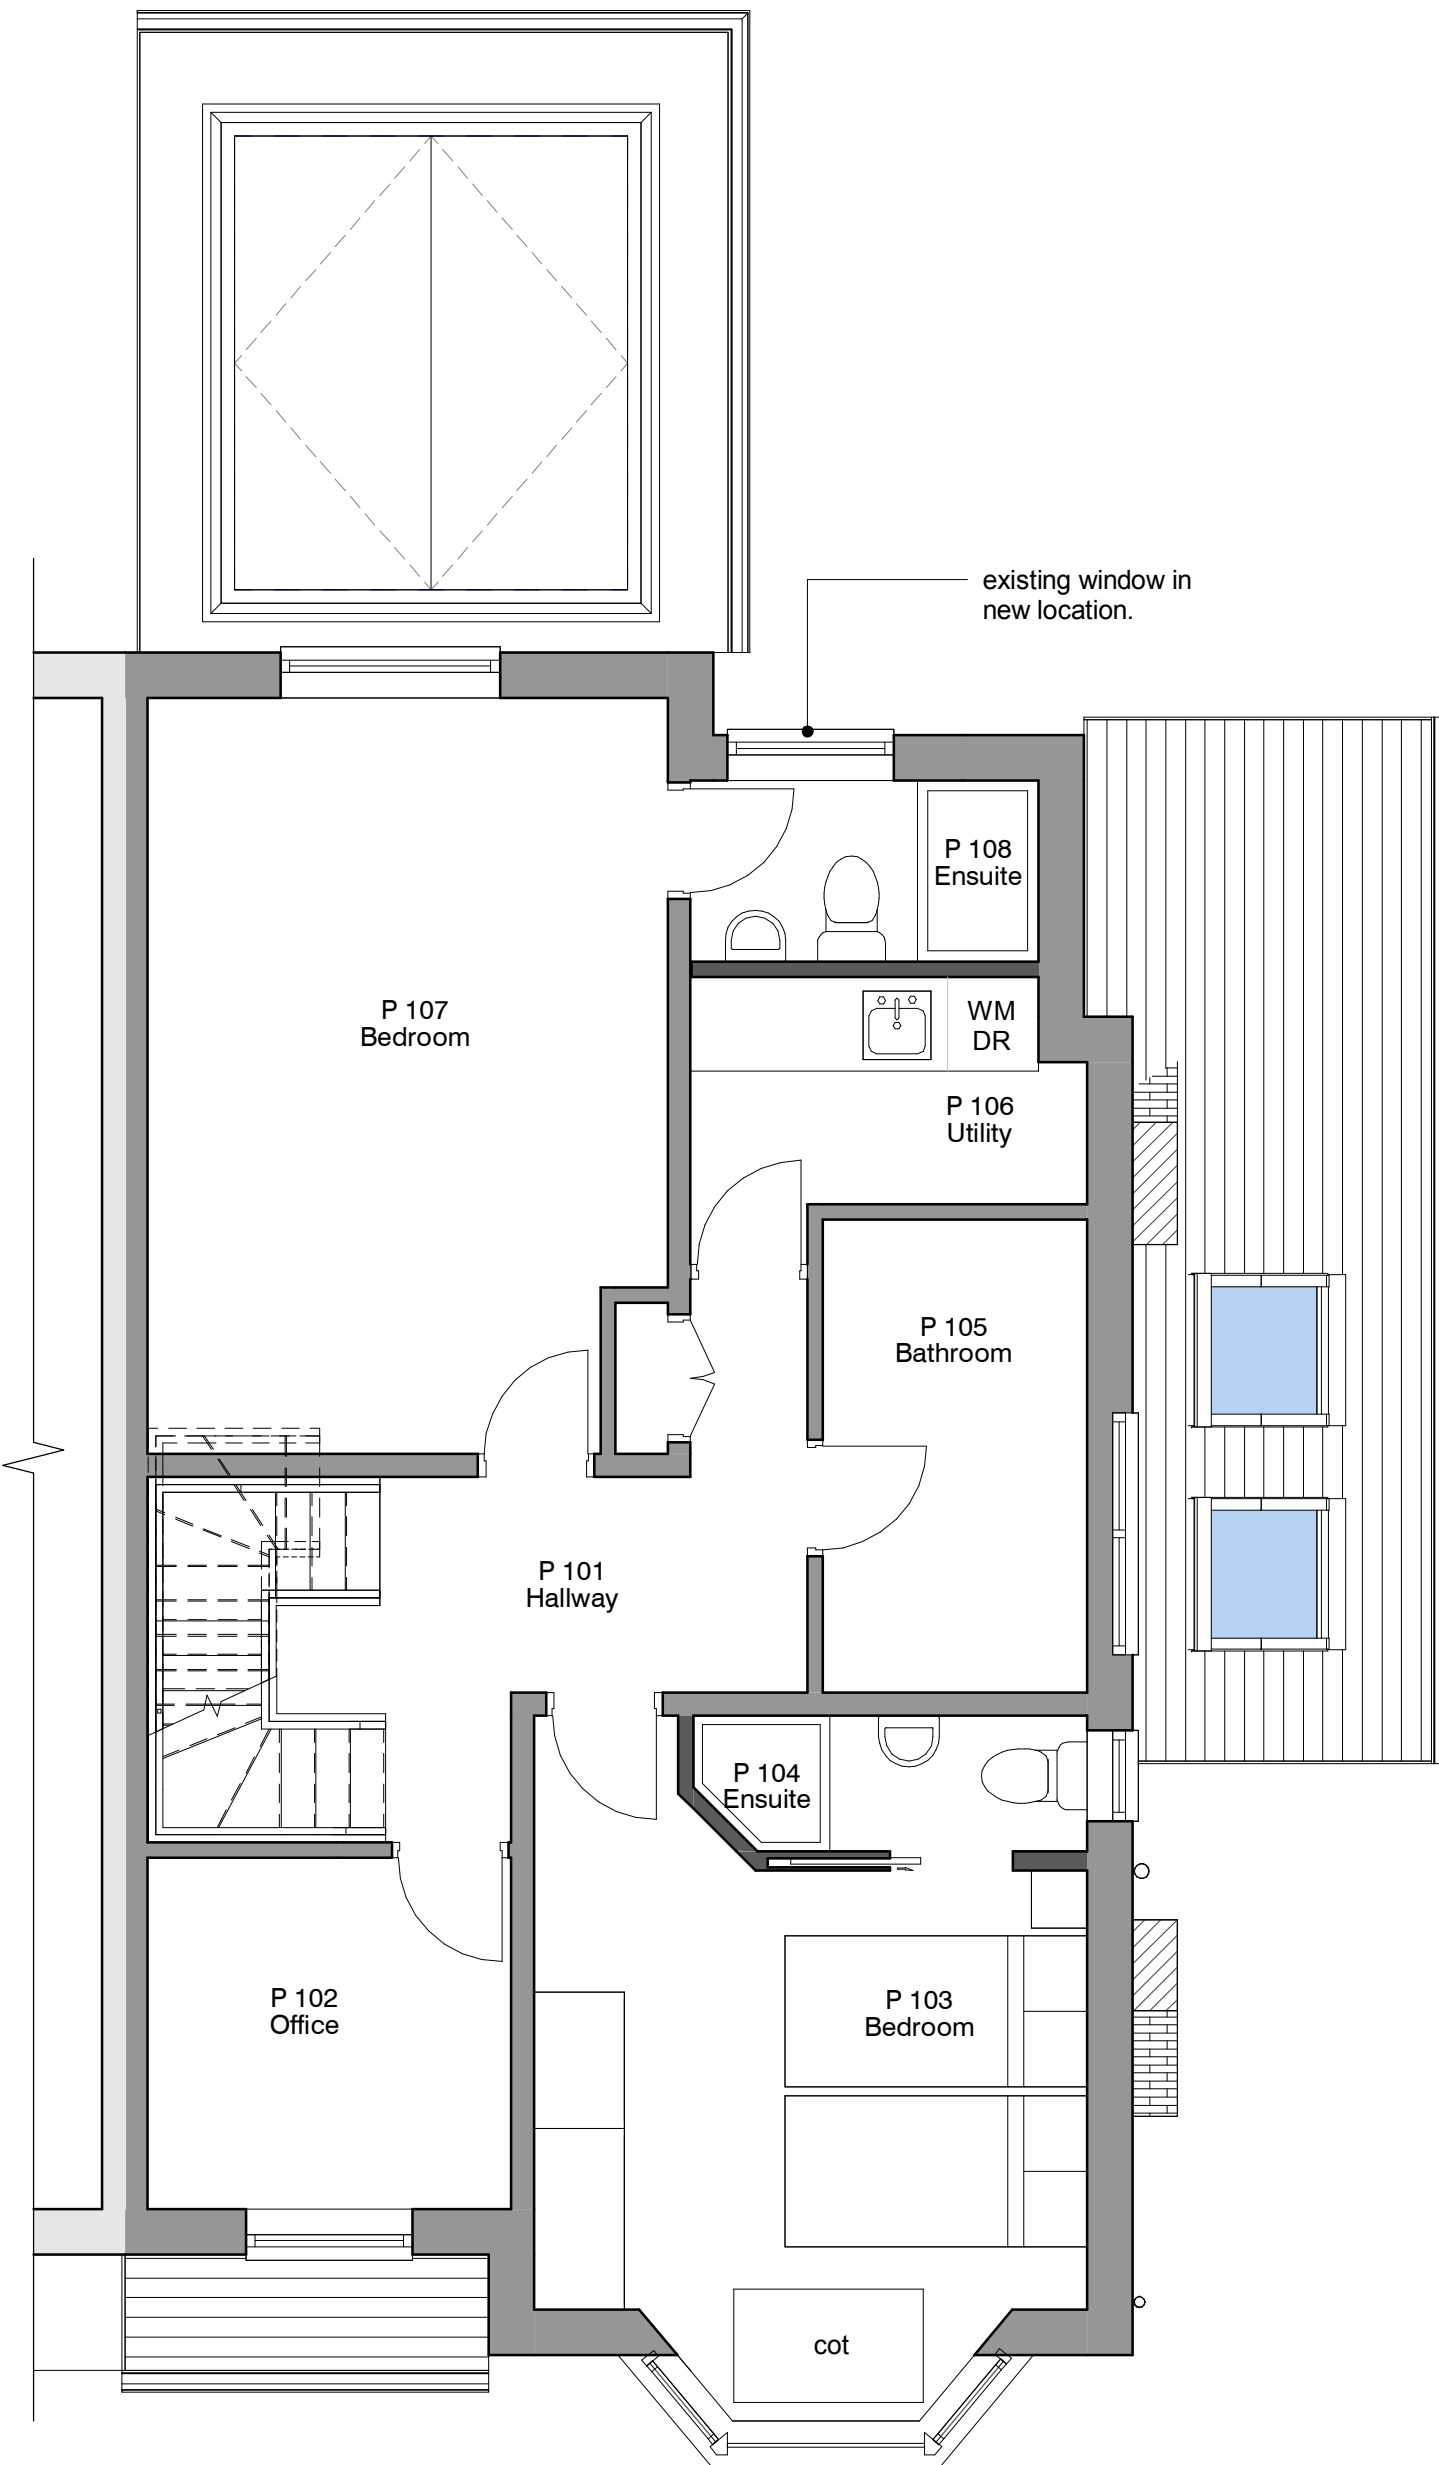

6. Level 1 - Proposed
1 : 50

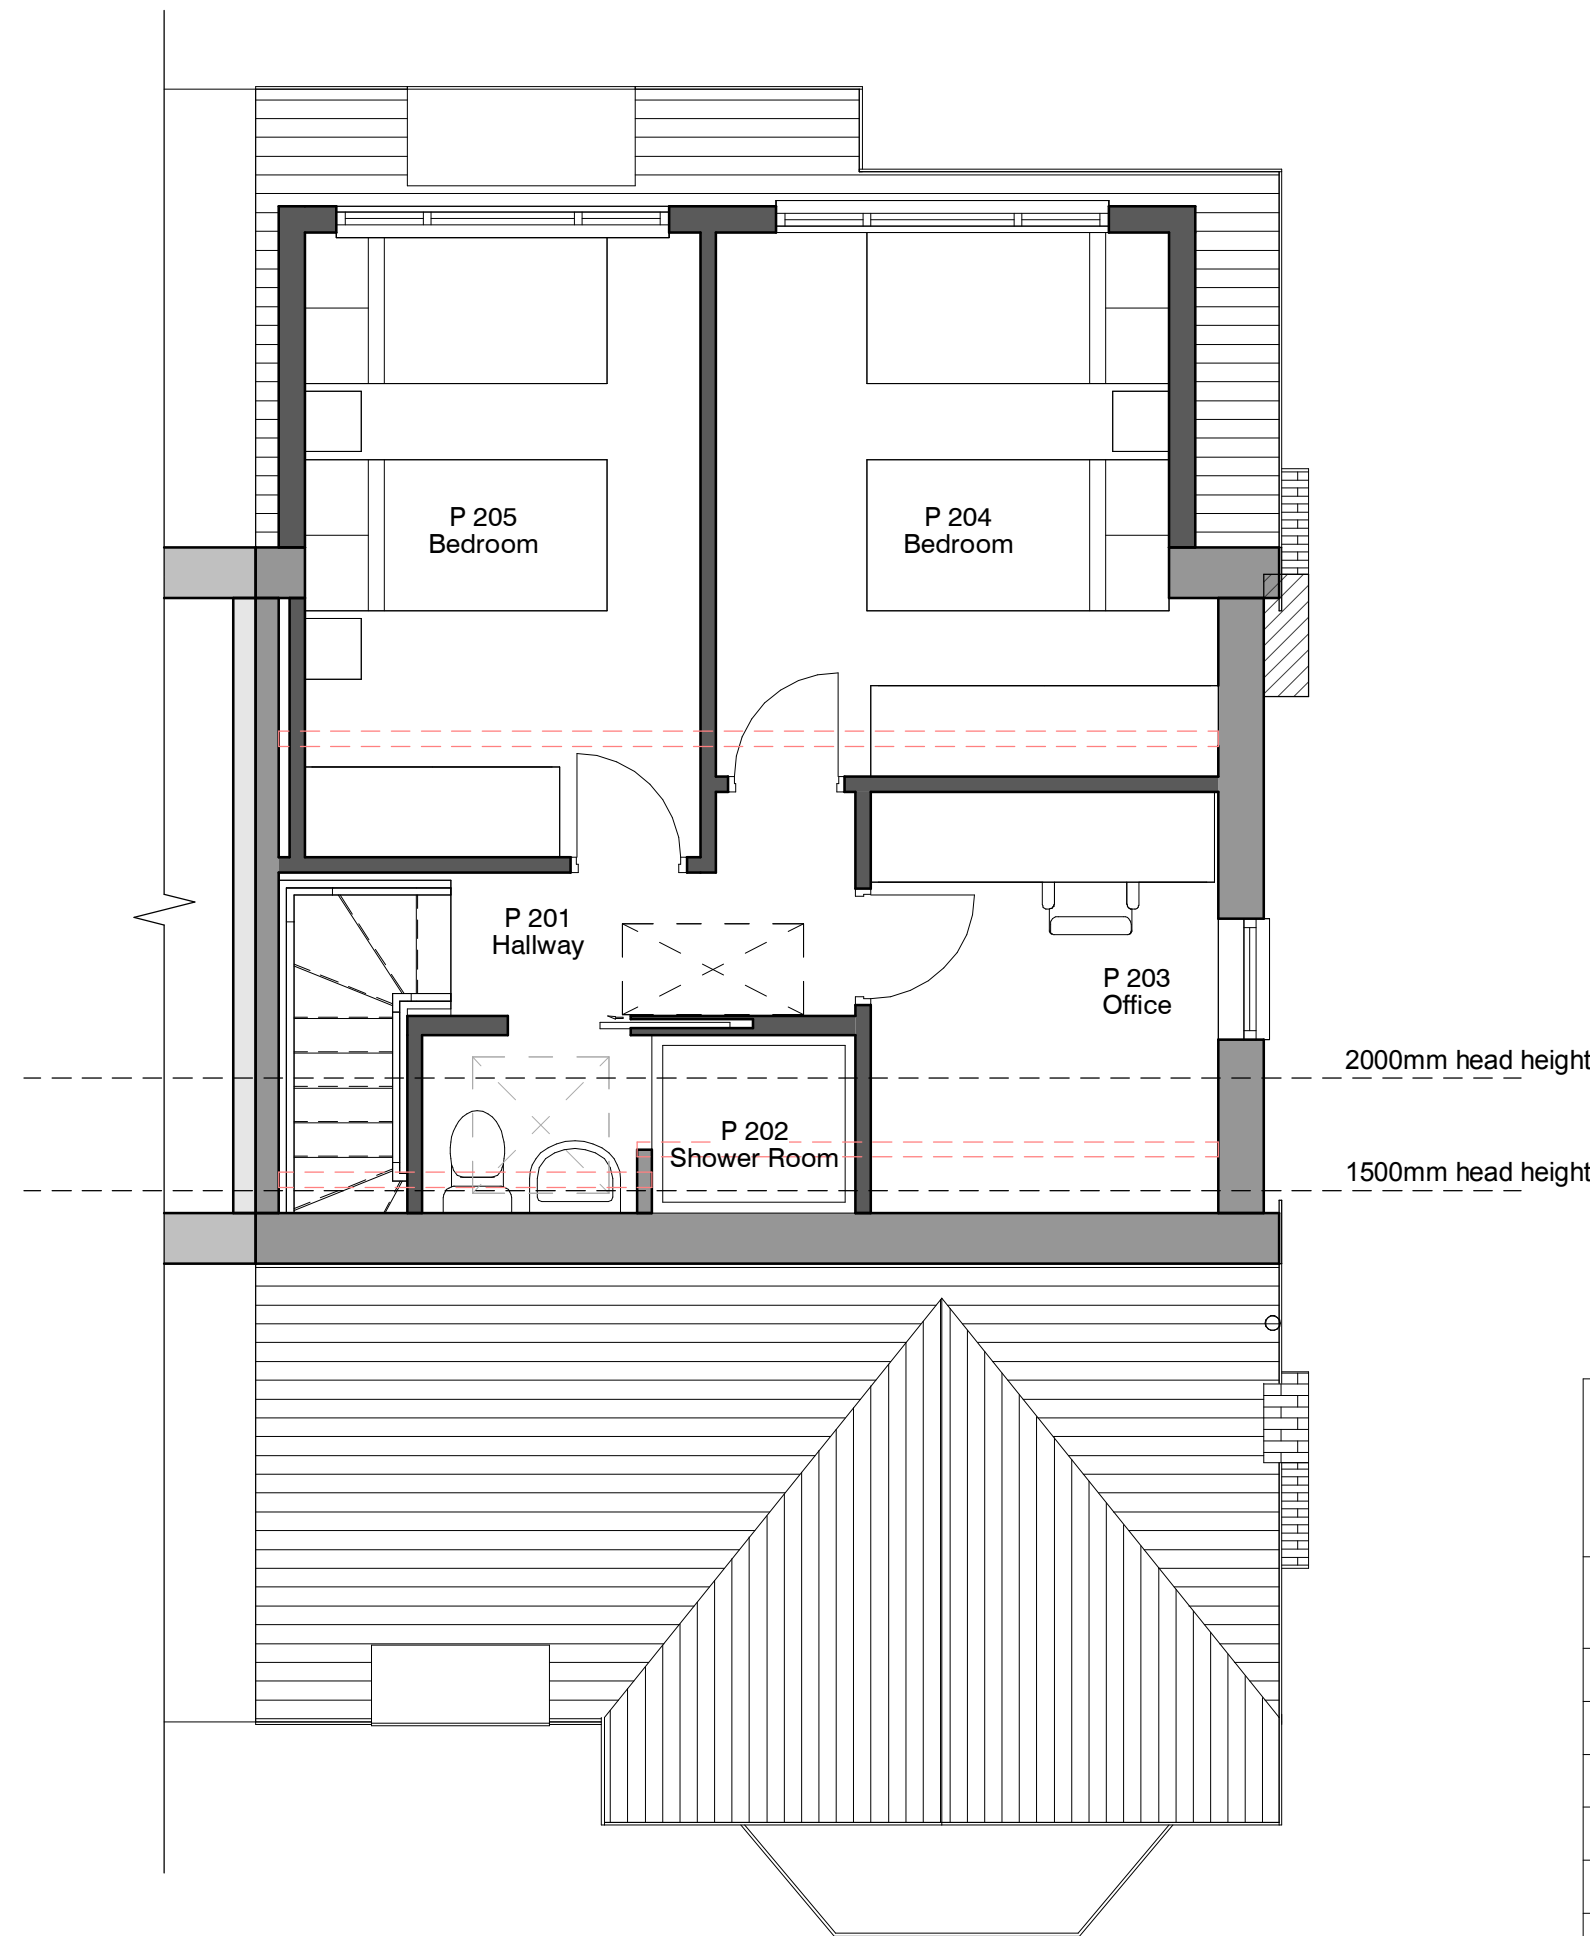

7. Level 2 New - Proposed
1 : 50

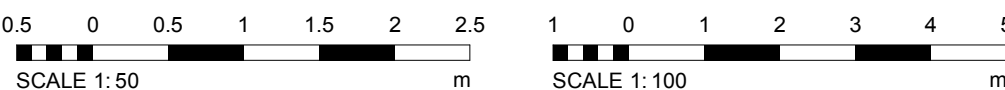

1	Layer amendments	01.05.25
REV	DESCRIPTION	BY DATE
 office@radnorarchitecture.co.uk		
PROJECT 64 Park Road, Prestwich		
PROJECT NO.		RA2502
CLIENT		Phye
DATE		30 MAY 2025
DRAWN BY		ER
TITLE Proposed Plans and Elevations		
SHEET NO. 003.		REV. 1
SCALE @ A1		As indicated
NOTES © COPYRIGHT. ALL RIGHTS RESERVED. NO PART OF THIS PUBLICATION MAY BE REPRODUCED, EITHER WHOLLY OR IN PART, WITHOUT THE WRITTEN PERMISSION OF RADNOR ARCHITECTURE. THE DESIGN, AS DEVELOPED AND SET OUT HERE, IS THE PROPERTY OF RADNOR ARCHITECTURE. IT IS TO BE USED ONLY FOR THE PROJECT AND SITE SPECIFIC TO THE COMMENCEMENT OF WORK AND IS NOT TO BE REPRODUCED OR USED FOR ANY OTHER PROJECT WITHOUT THE WRITTEN PERMISSION OF RADNOR ARCHITECTURE. STATUTORY LEGISLATION, BUILDING CODES OF PRACTICE AND DESIGN STANDARDS, ALL CONDITIONS OF THE DRAWING AND EVALUATION, UNLESS OTHERWISE SPECIFIED.		