


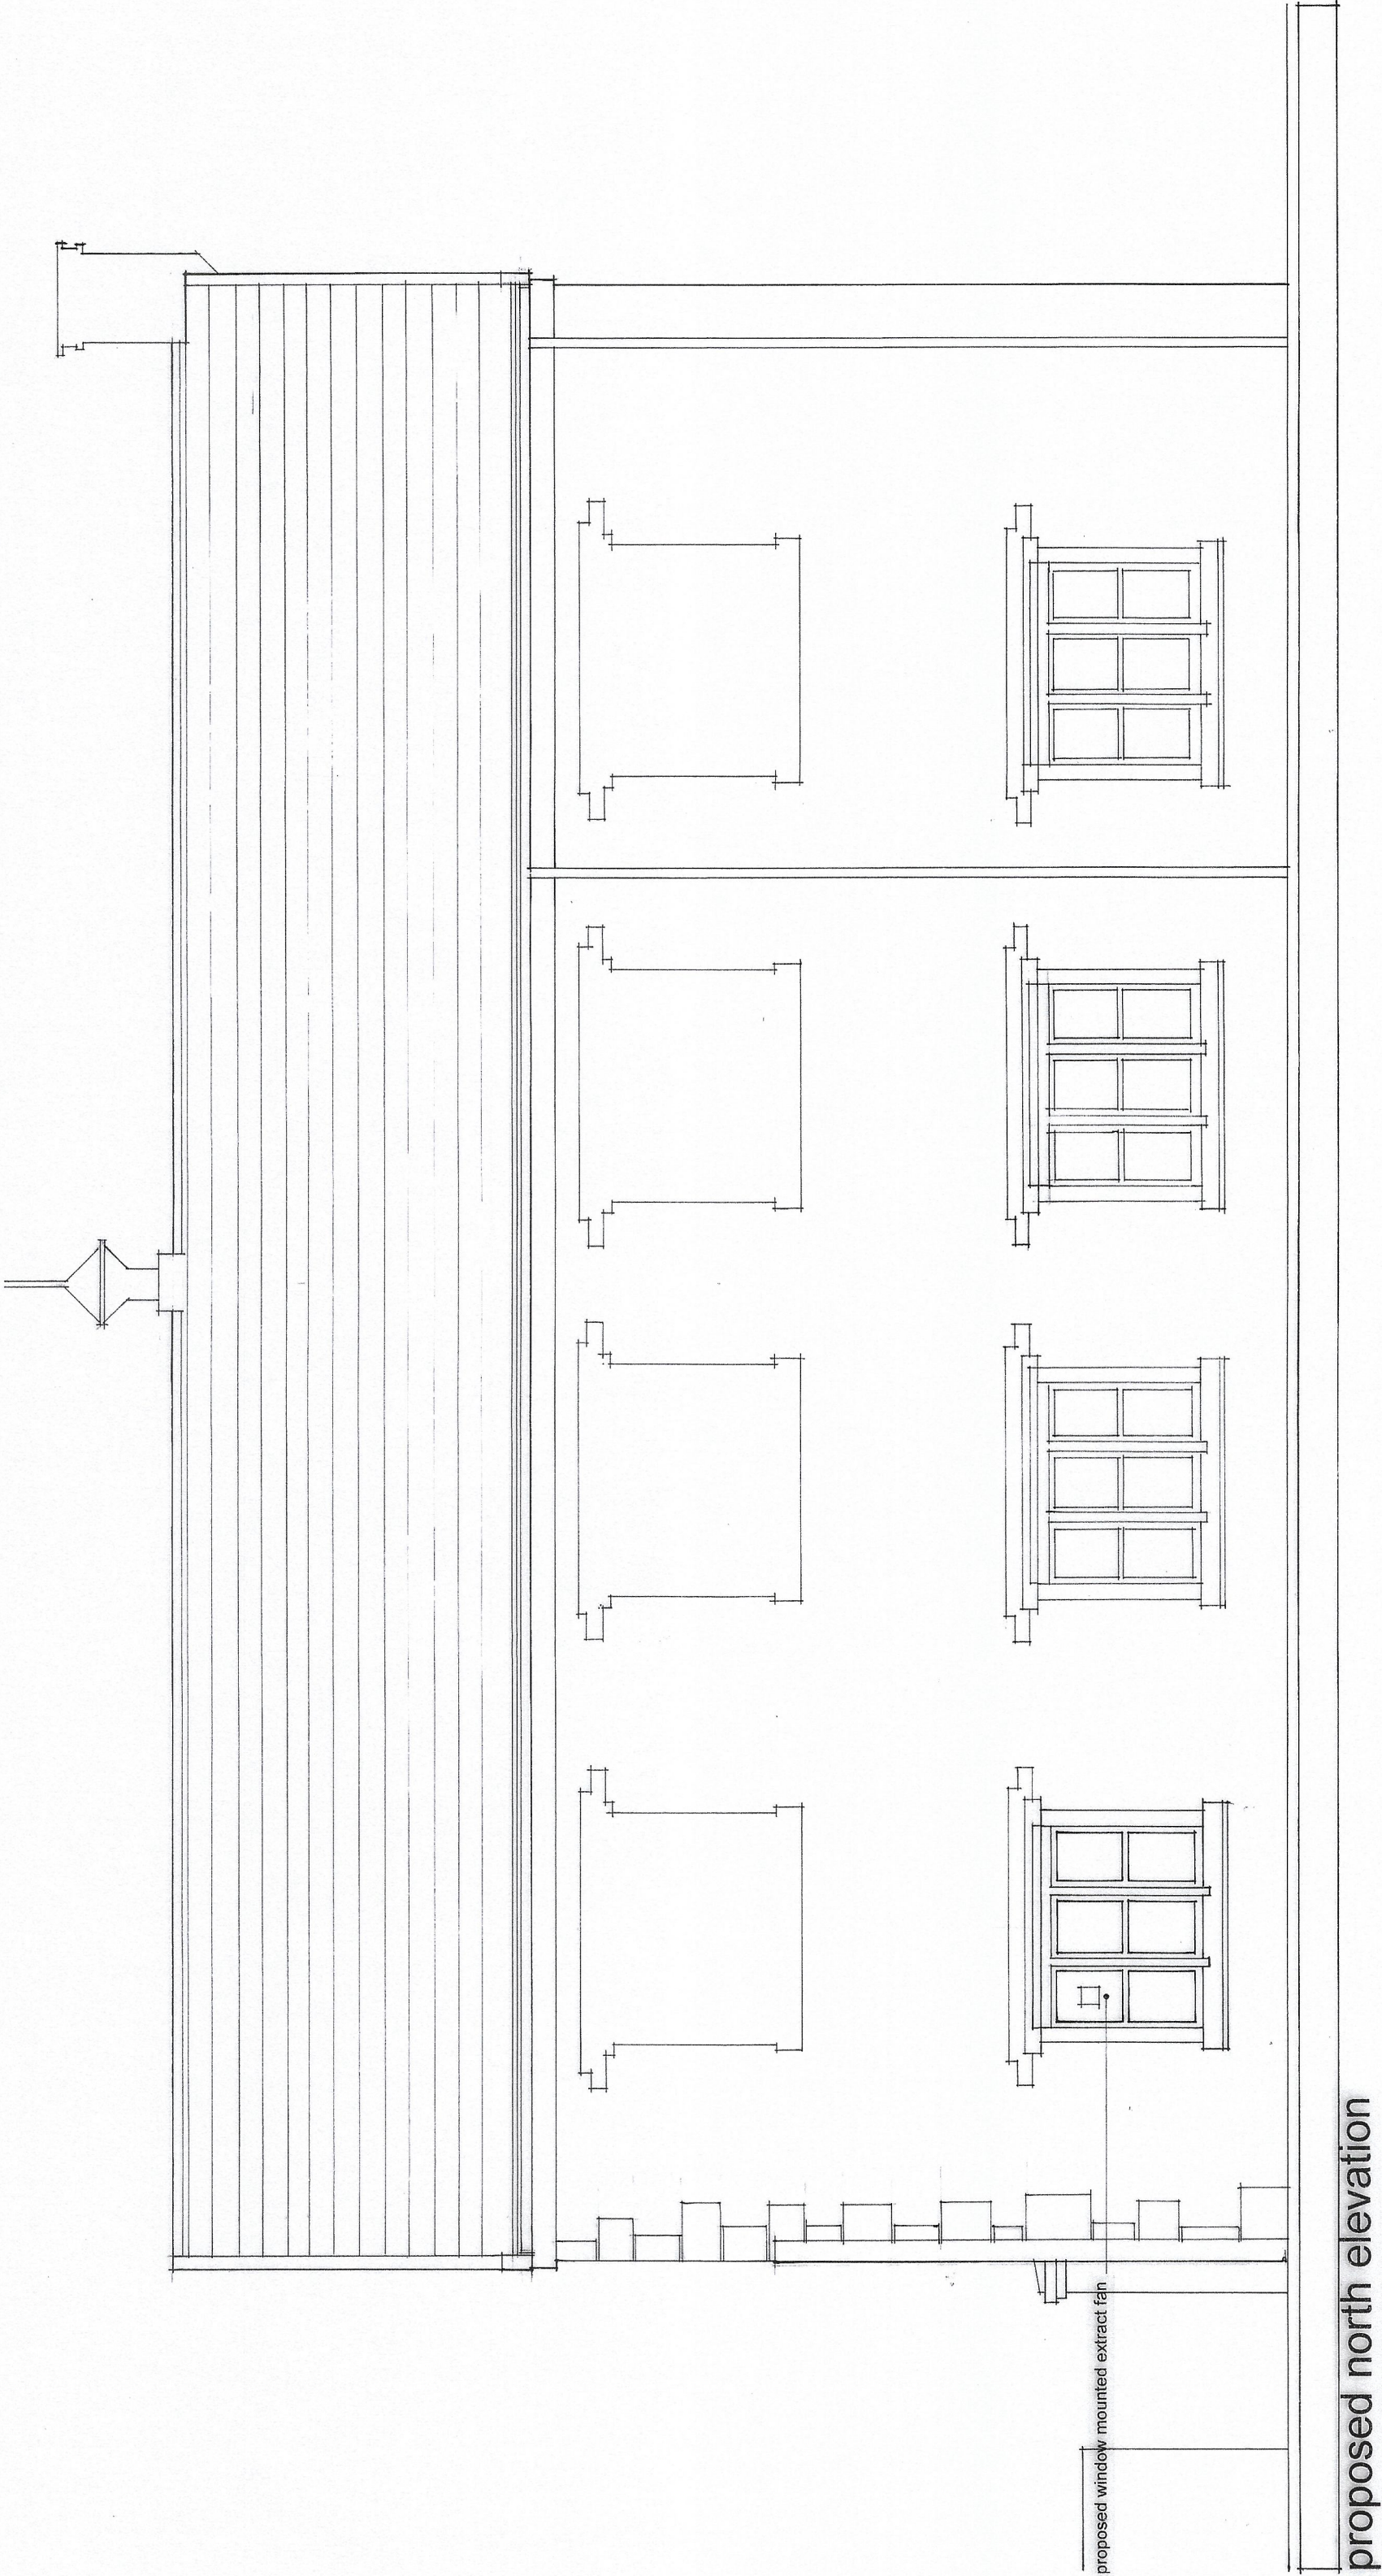

NOTES

- This drawing is copyright. No unauthorised copying of drawing without the express permission of the architect.
- Do not scale from prints. Use figure dimensions only.
- Contractors to check all dimensions on site prior to commencement of works.
- All works to be carried out in accordance with current statutory Health and Safety Regulations.
- This drawing is to be read in conjunction with all relevant consultants' and / or specialists' drawings / documents and any discrepancies or variations are to be notified to the architect before affected work commences.

REV. AMENDMENTS

DATE

Project	WC INSTALLATION: AINSWORTH UNITARIAN CHAPEL
Drawing	PROPOSED ELEVATION
Client	AINSWORTH UNITARIAN CHAPEL
Dwn. By	WJH
Scale	1: 50 @ A2
Dwg. No.	25/673.06
Dwg. Size	A2
Date	AUGUST 2025

JOHN HOLT ARCHITECTS LTD.

3 MANCHESTER ROAD BURY LANCASHIRE BL9 0DR
TELEPHONE 0161 764 8314 FACSIMILE 0161 764 6995
E-MAIL mail@johnholtarchitects.co.uk

DO NOT SCALE DRAWING