


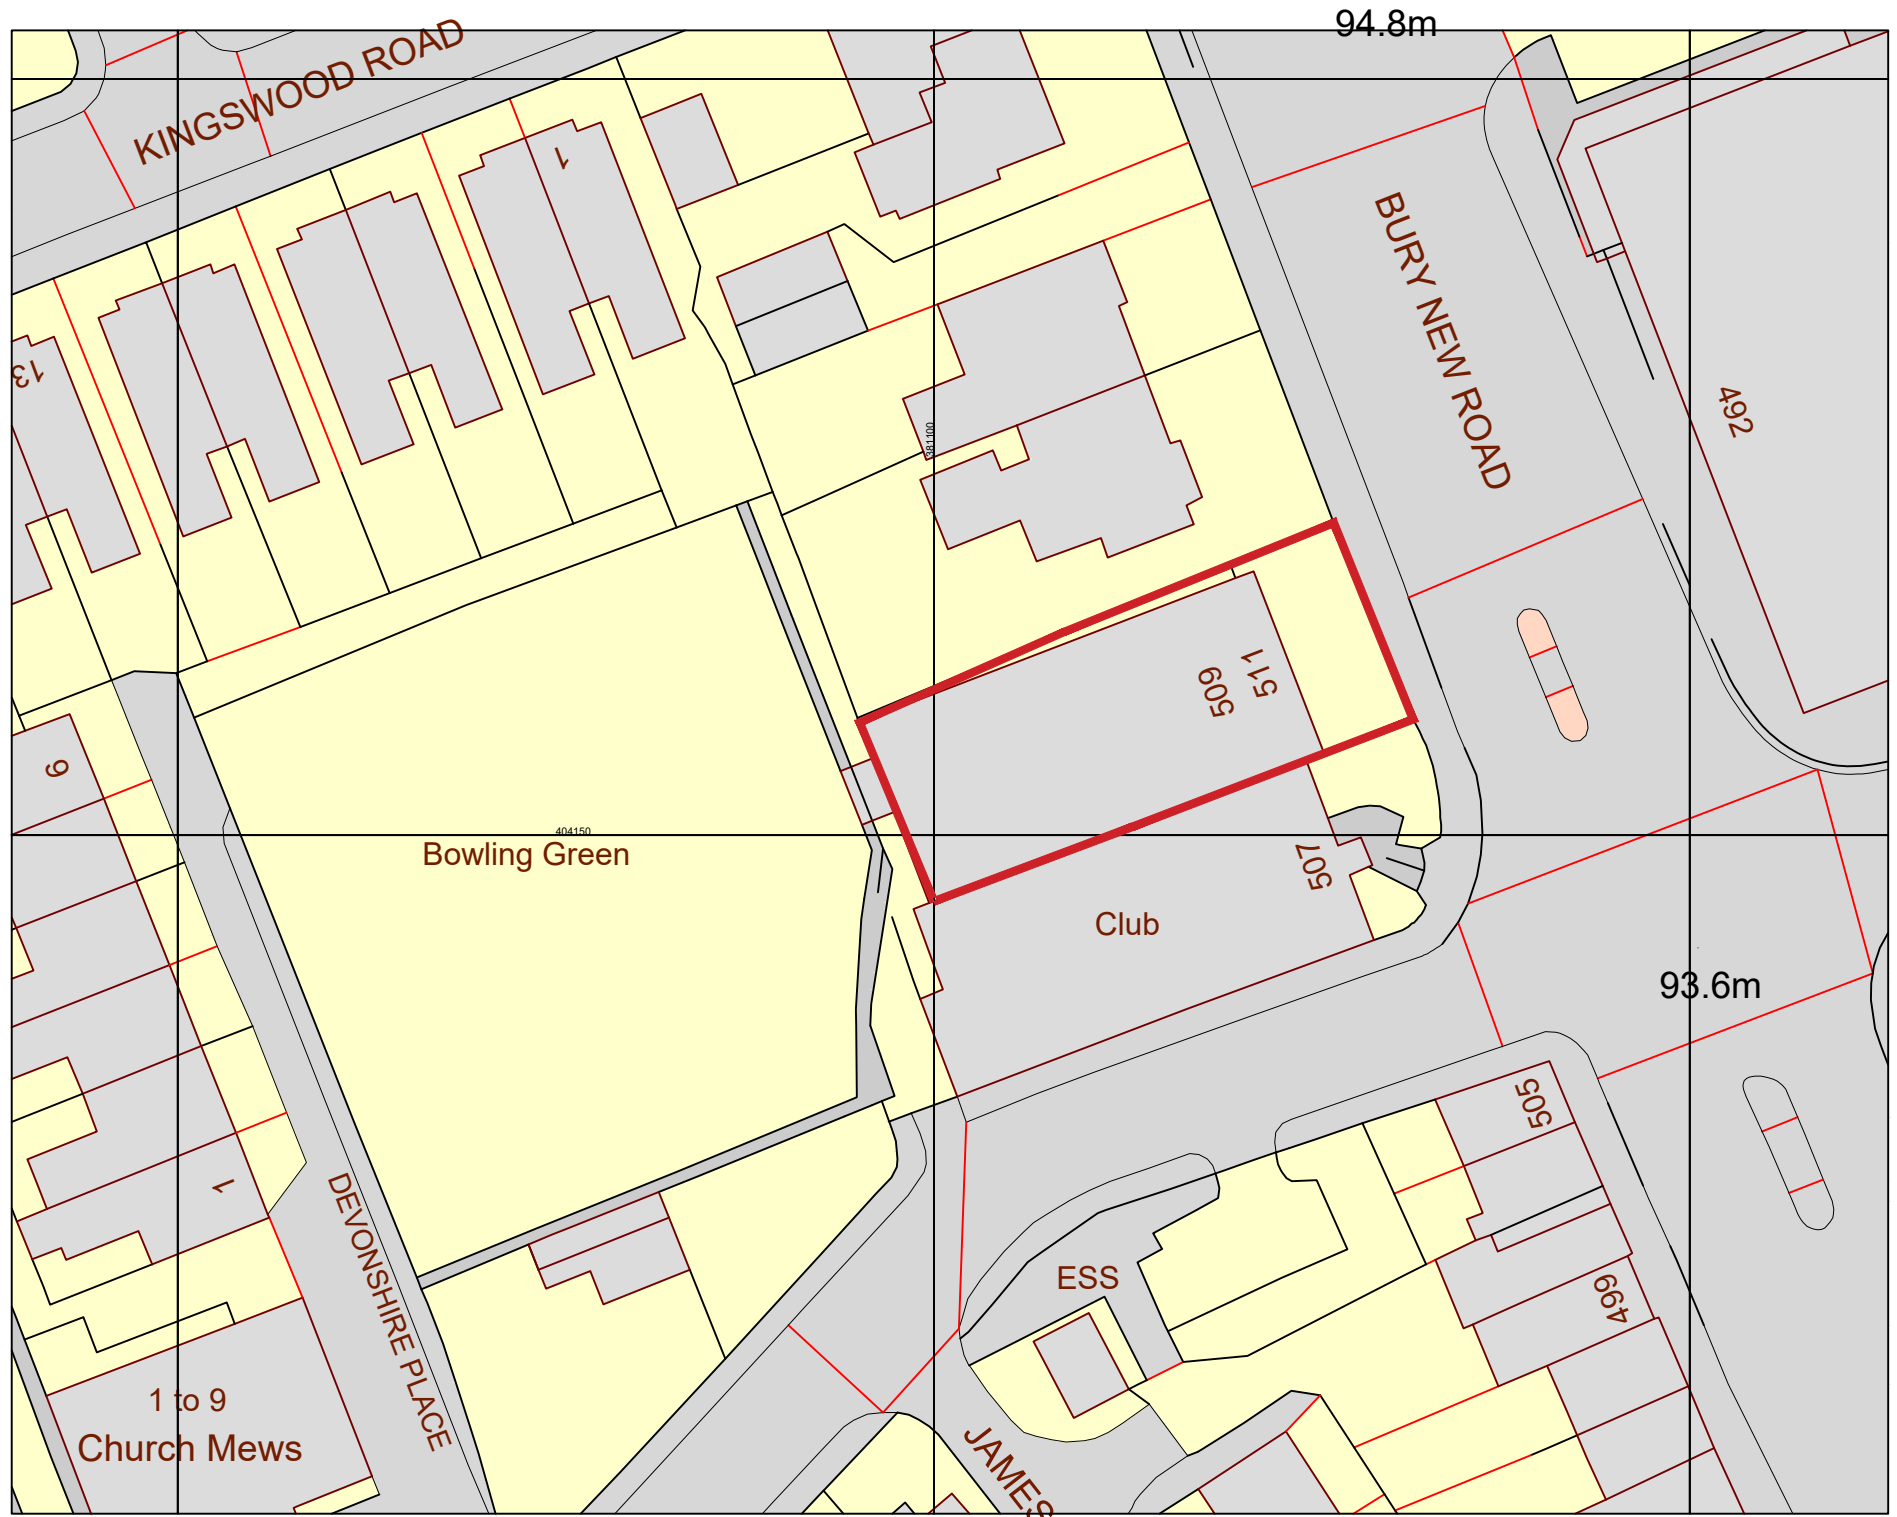

Ordnance Survey, (c) Crown Copyright 2023. All rights reserved. Licence number 100022432

All levels and dimensions must be checked on site by contractor prior to commencement of works. Any variations must be reported to JSA Design.
All information hereon in is the copyright of JSA Design.
Copying in full or in part is forbidden without the written permission from JSA Design.



Client

KENSINGTONS

Date	Aug 2023	Status	PLANNING
Drawn	RR	Checked	-
Scale	1:500	Size	A3
Rev.	Drawing No. 547 - 401		

Drawing Title

Block Plan

Project Title

Ikons
511 Bury New Rd, Prestwich, Manchester
M25 3AJ

JSA DESIGN