


15 Sedgley Park Road, M25 0BJ

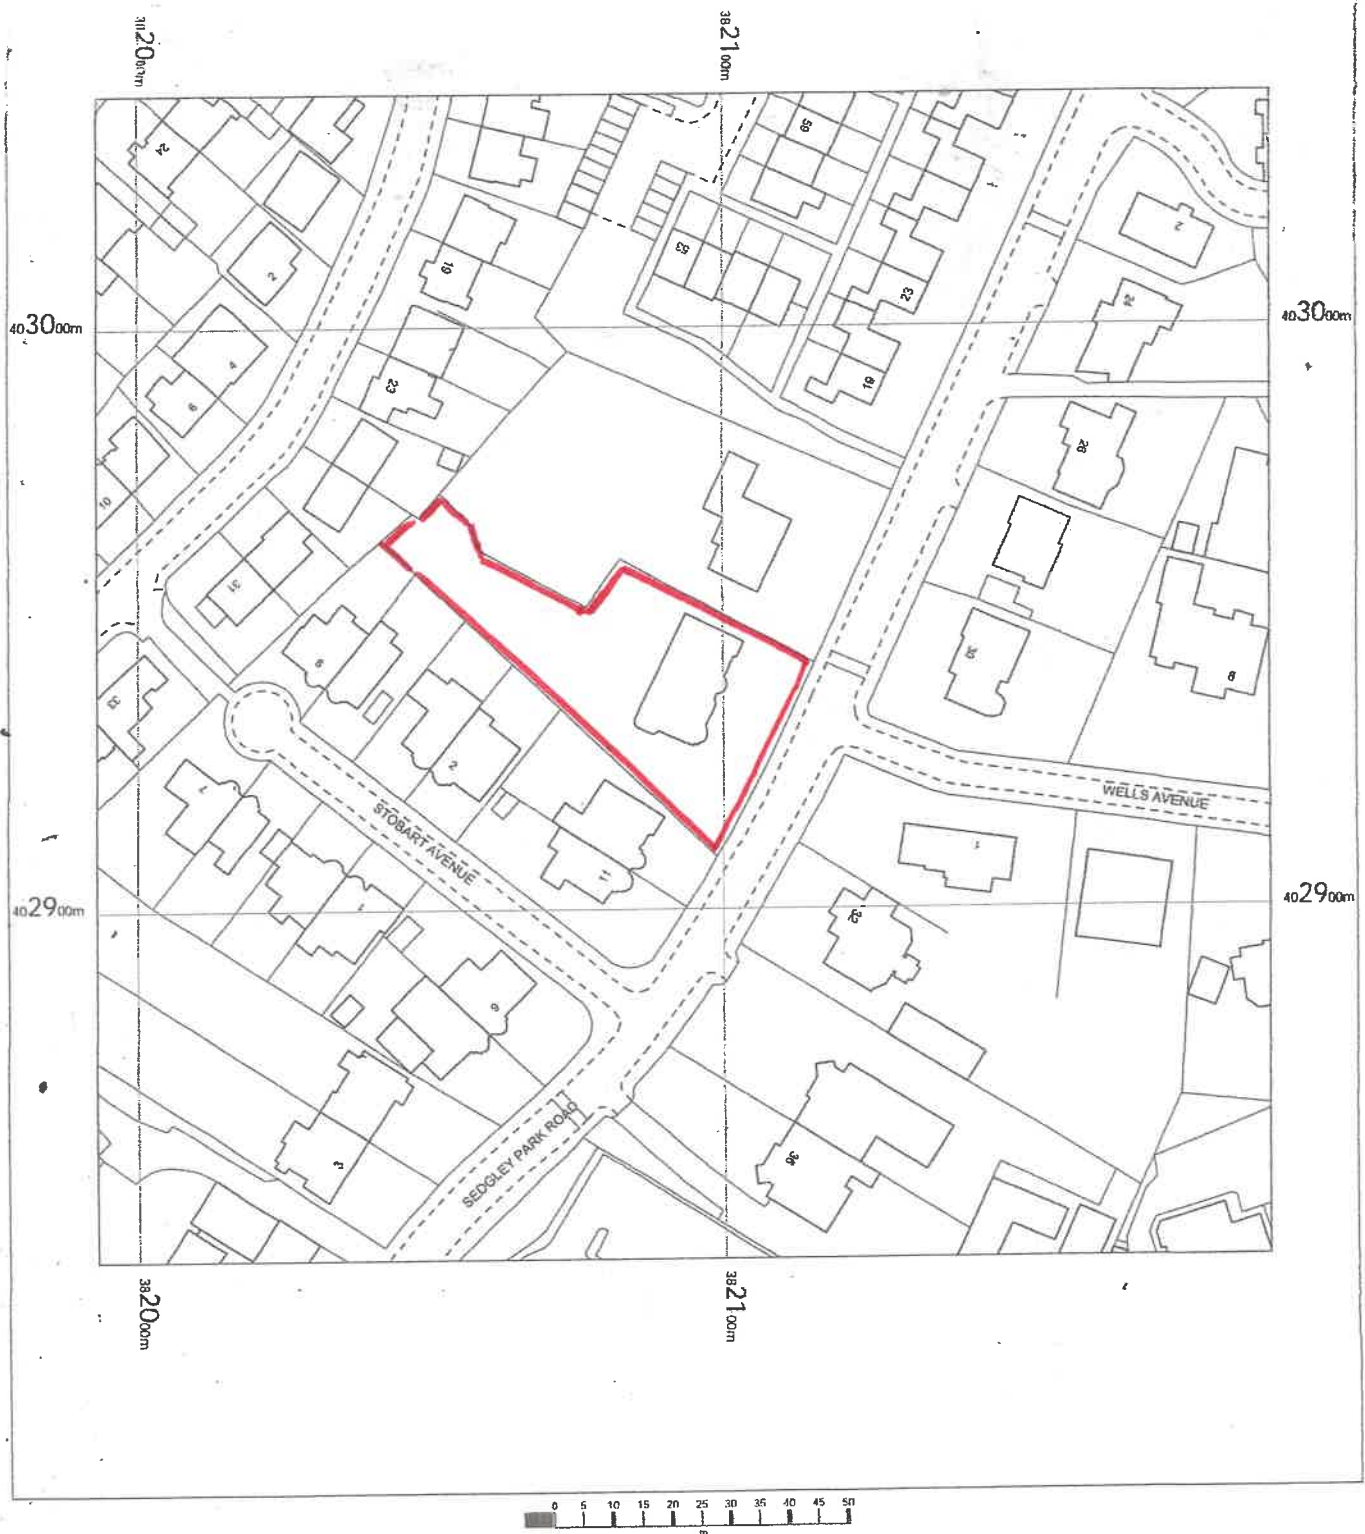

15 Sedgley Park Road,
Manchester,
Prestwich,
Bury
M25 0BJ

OS MasterMap 1250/2500/10000 scale
Monday, July 6, 2026, ID: MPMBW-01286429
www.blackwellmapping.co.uk

1:1250 scale print at A4, Centre: 382093 E, 402940 N

© Crown Copyright Ordnance Survey. Licence no.
100041041



BLACKWELL'S
MAPPING SERVICES
PERSONAL & PROFESSIONAL MAPPING
www.blackwellmapping.co.uk

TEL: 0800 151 2612
maps@blackwell.co.uk