

P L A N N I N G


REV	DESCRIPTION	DATE	BY	CHK	DATE
-	-	-	-	-	-
-	-	-	-	-	-
-	-	-	-	-	-




Image of closed boarded fencing



Image of black metal railing

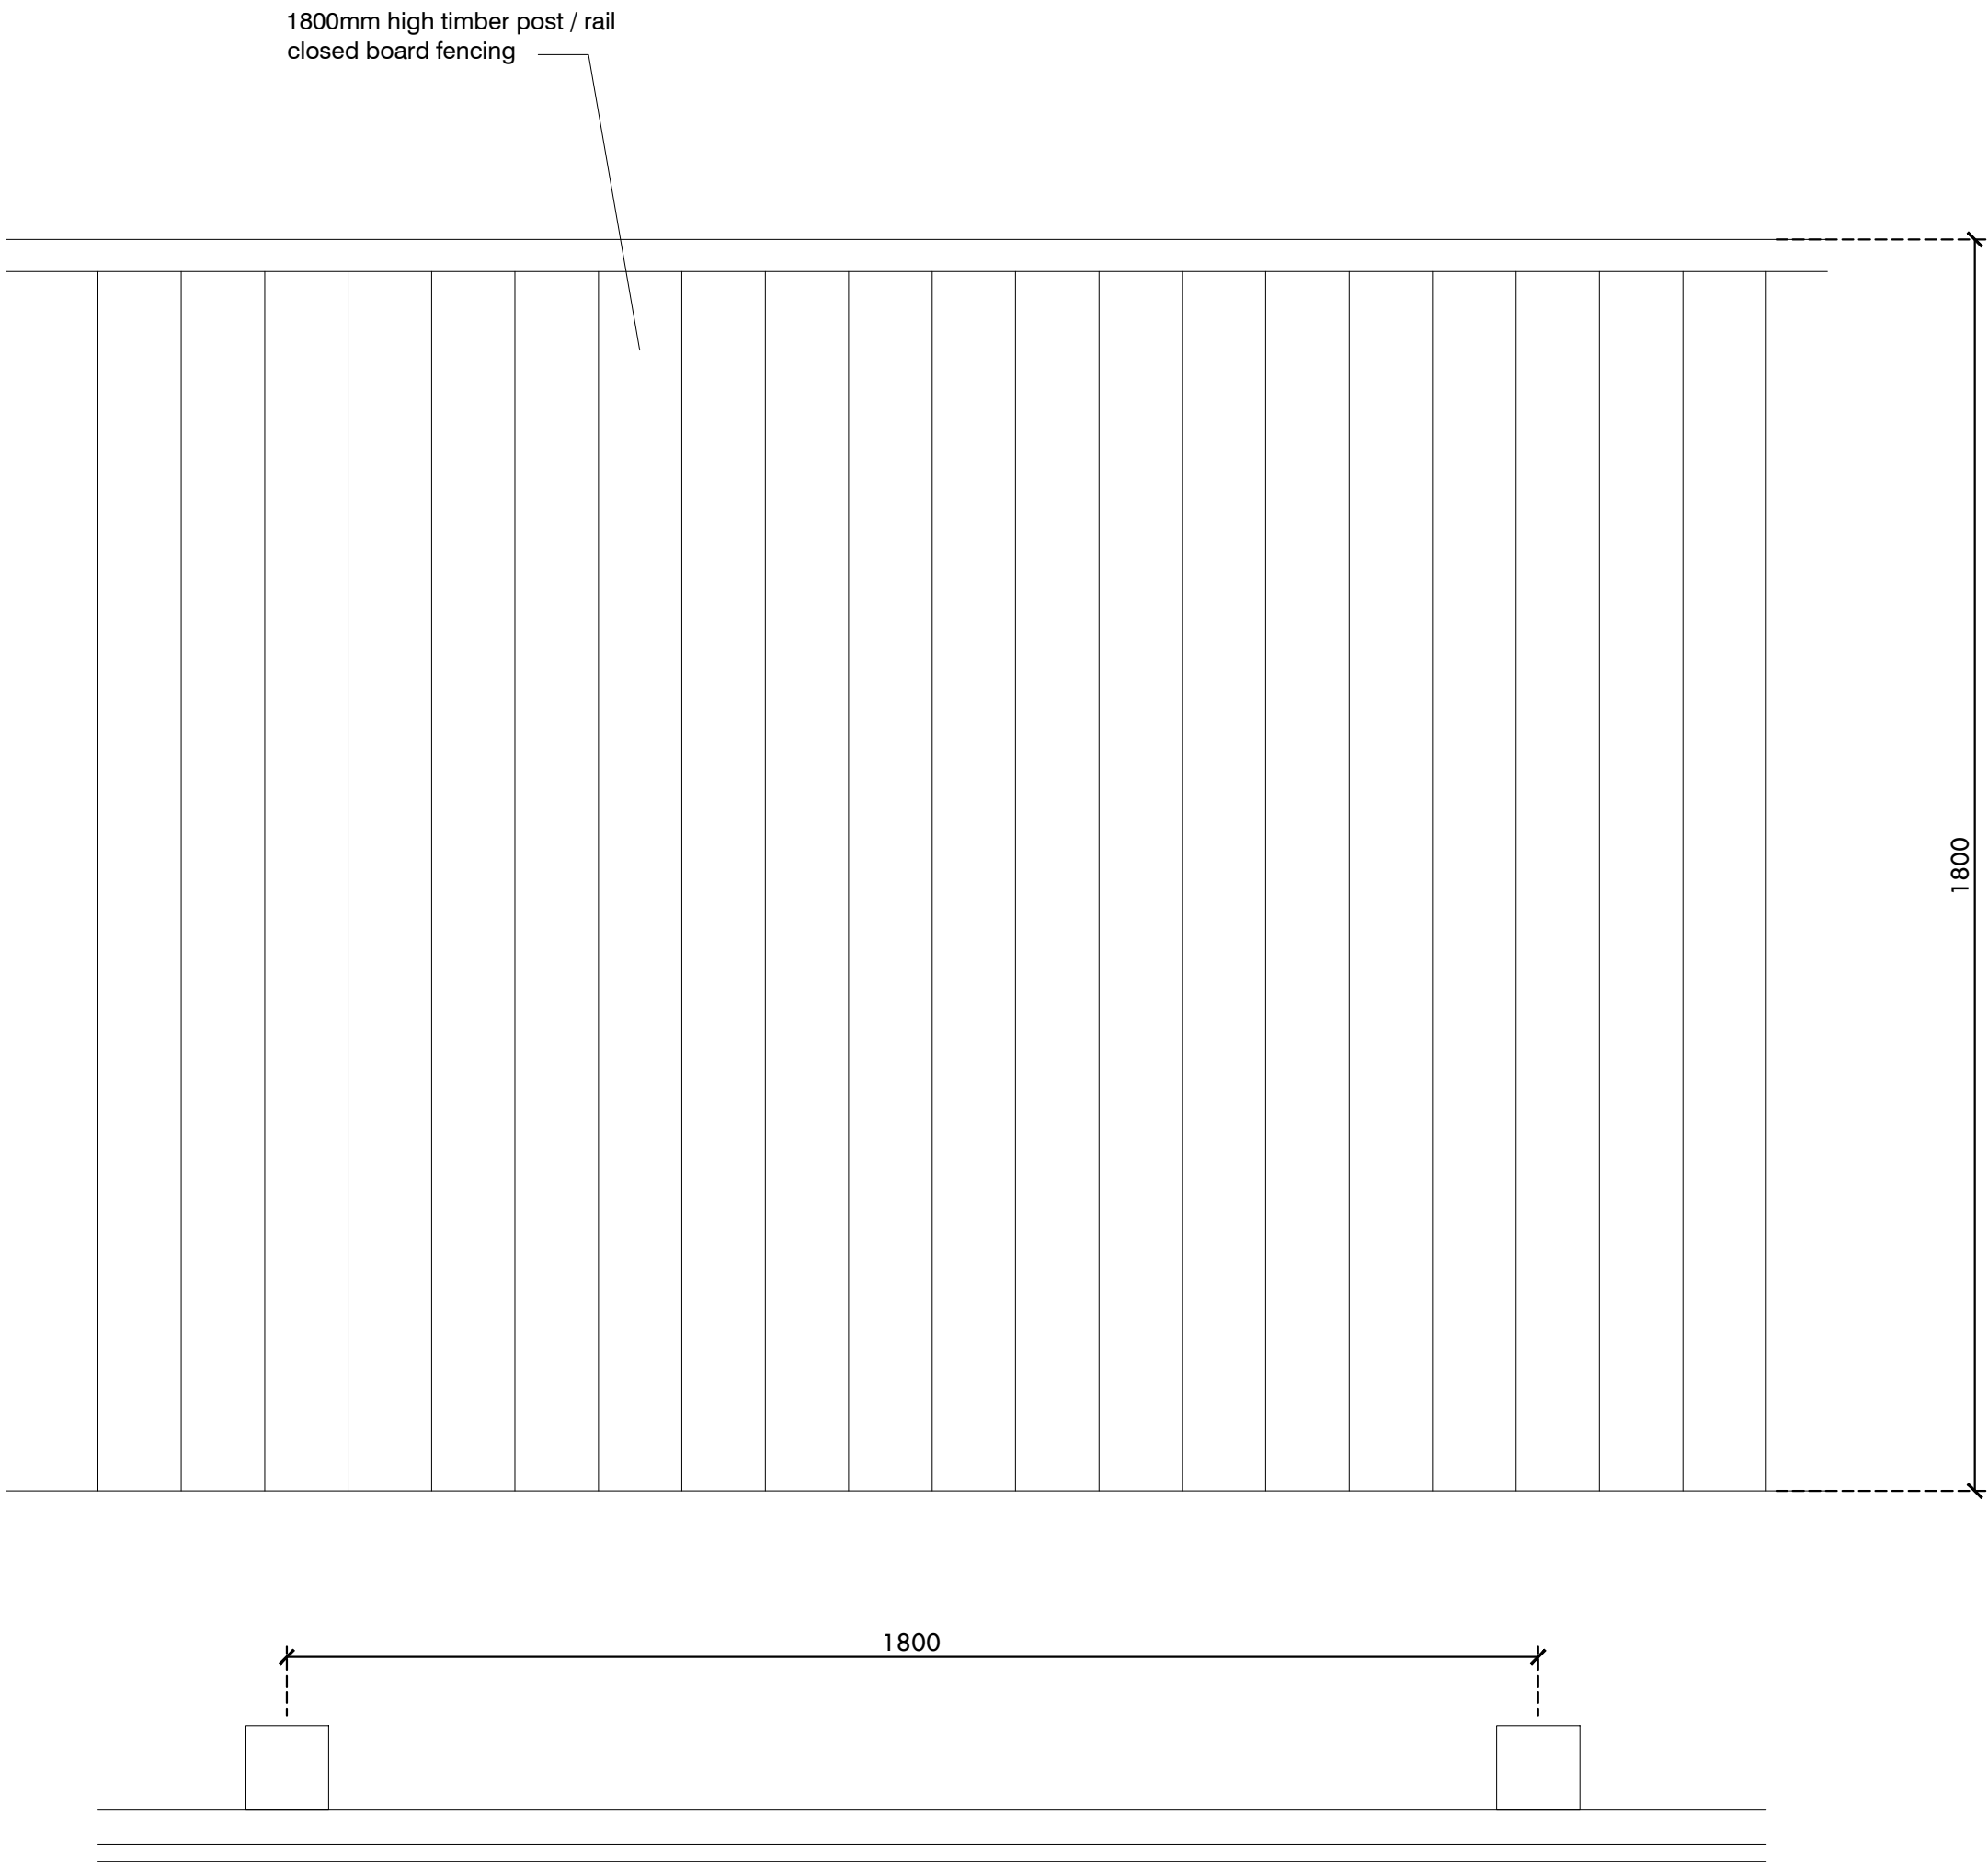

PART PLAN / SECTION SHOWING TYPICAL
CLOSED BOARD FENCING - REFER TO LANDSCAPE
ARCHITECTS DRAWINGS FOR LOCATION / EXTENT

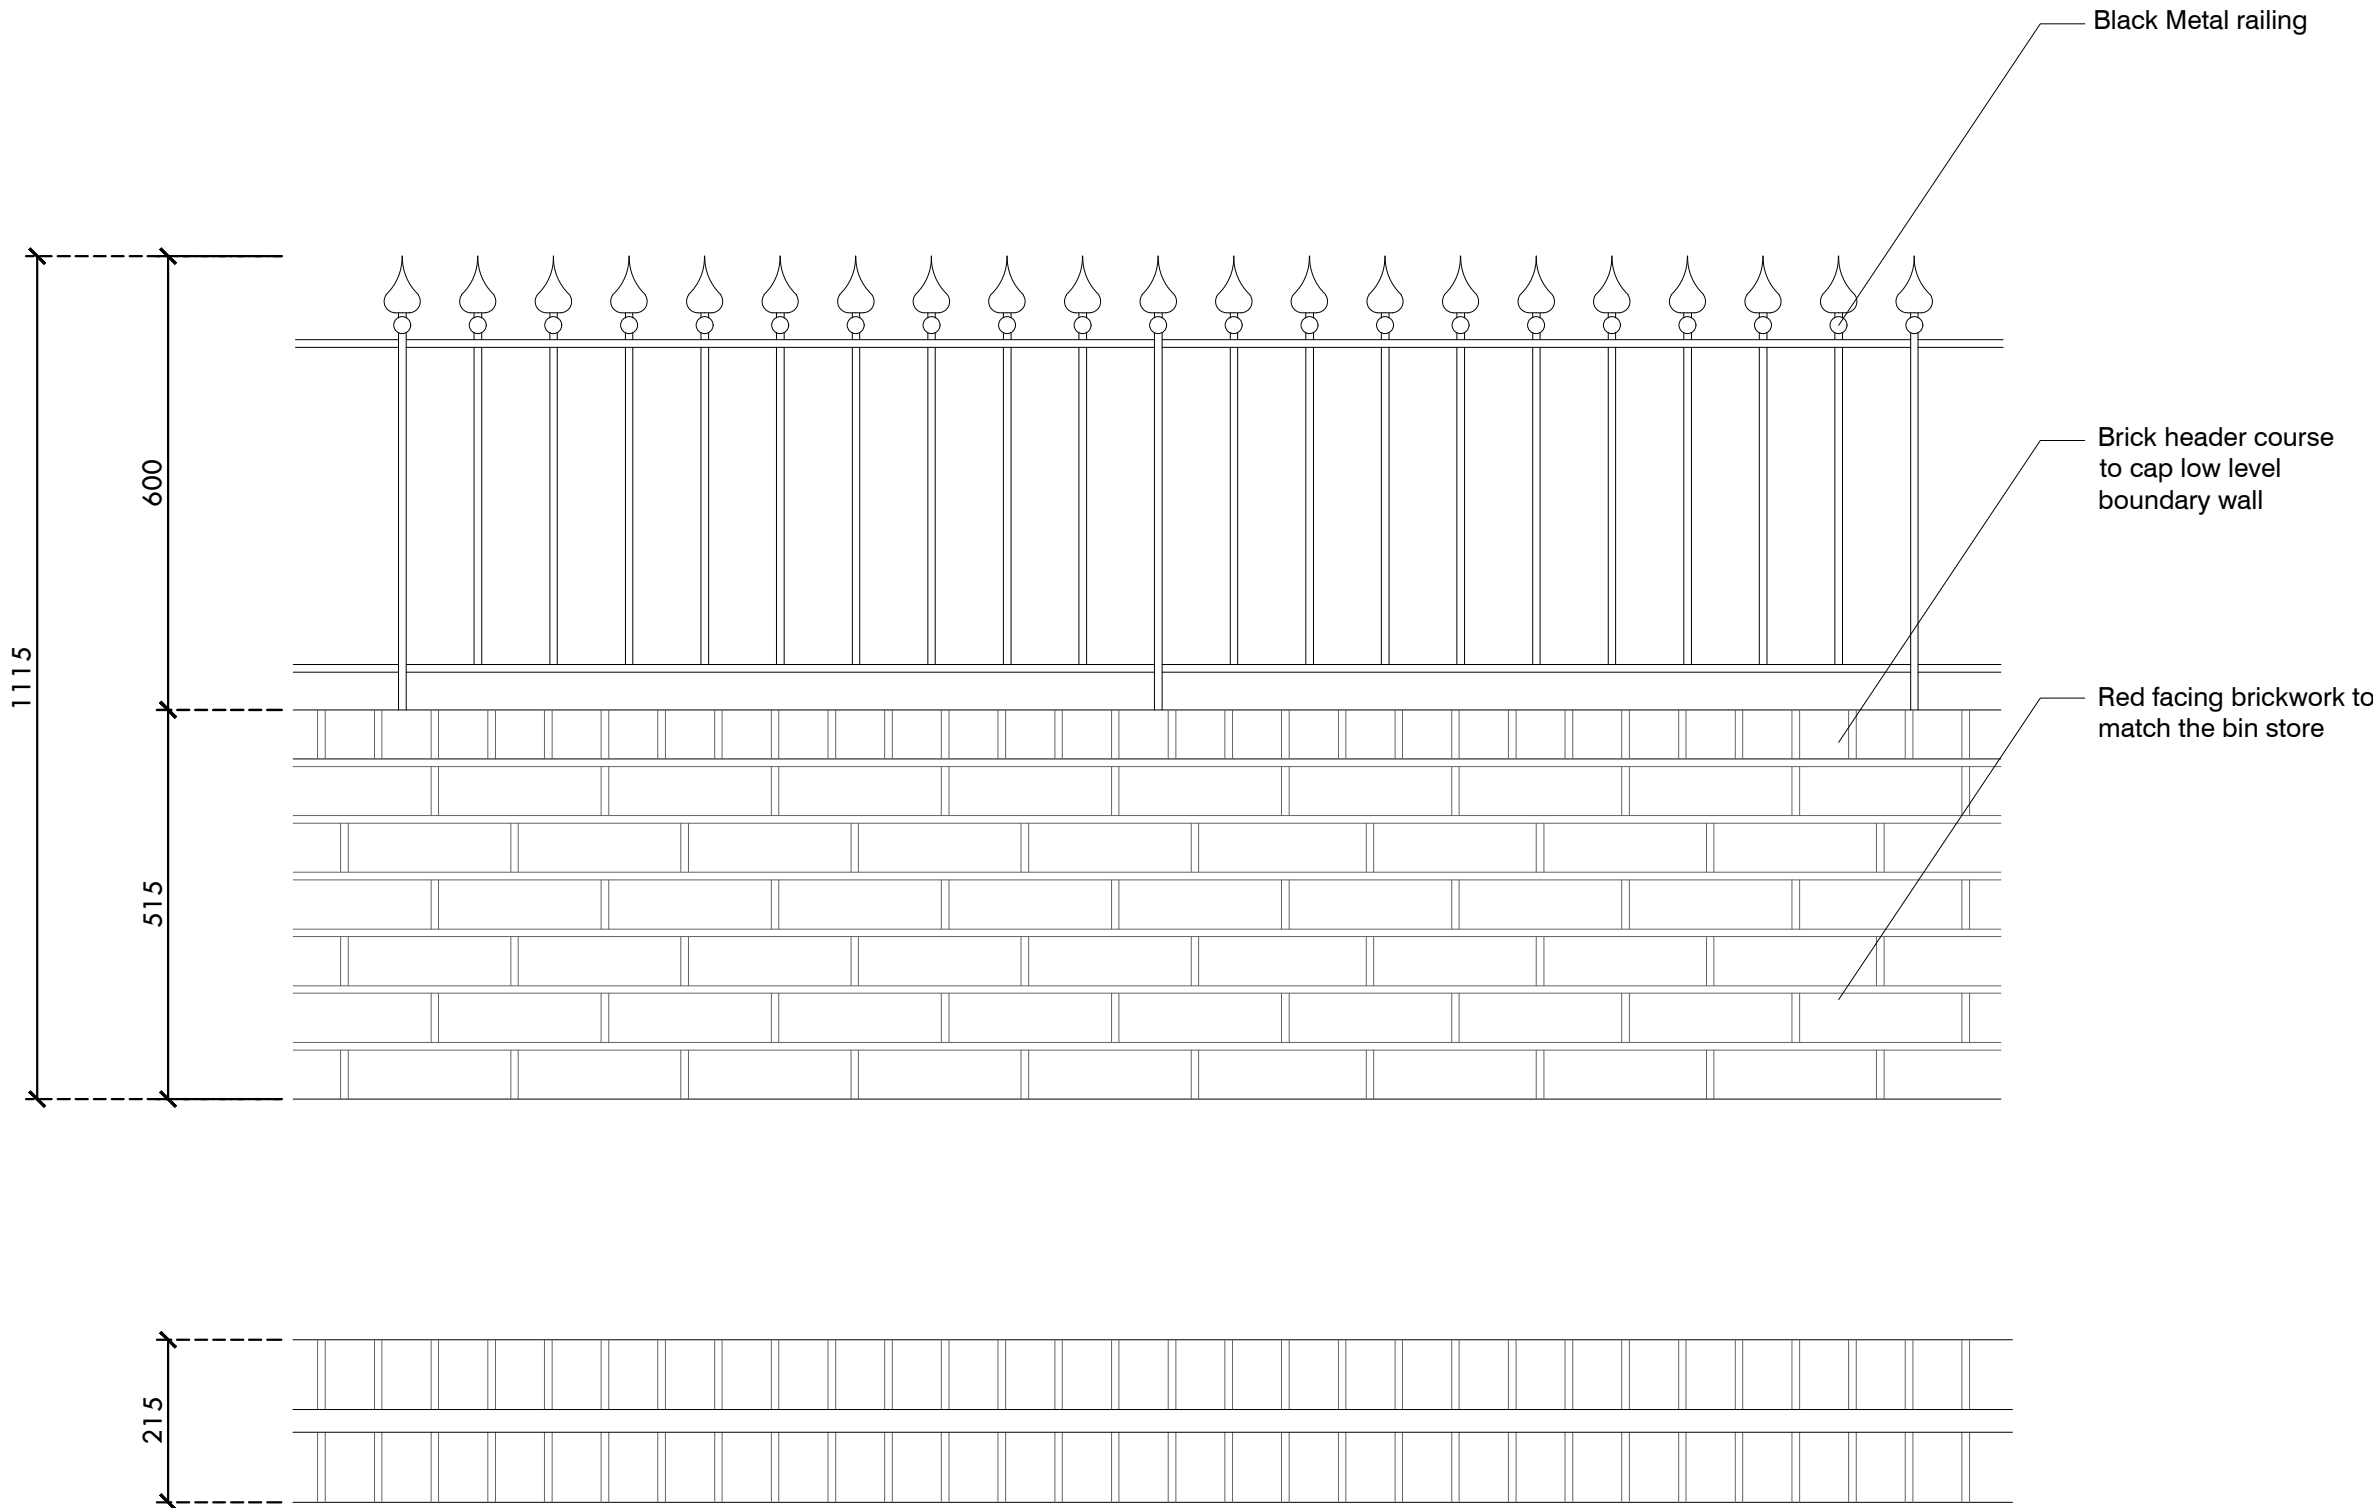

PART PLAN / SECTION SHOWING TYPICAL
BRICK BOUNDARY WALL WITH RAILING
REFER TO LANDSCAPE ARCHITECTS DRAWINGS
FOR LOCATION / EXTENT