


Burrs Country Park Proposed Sightlines

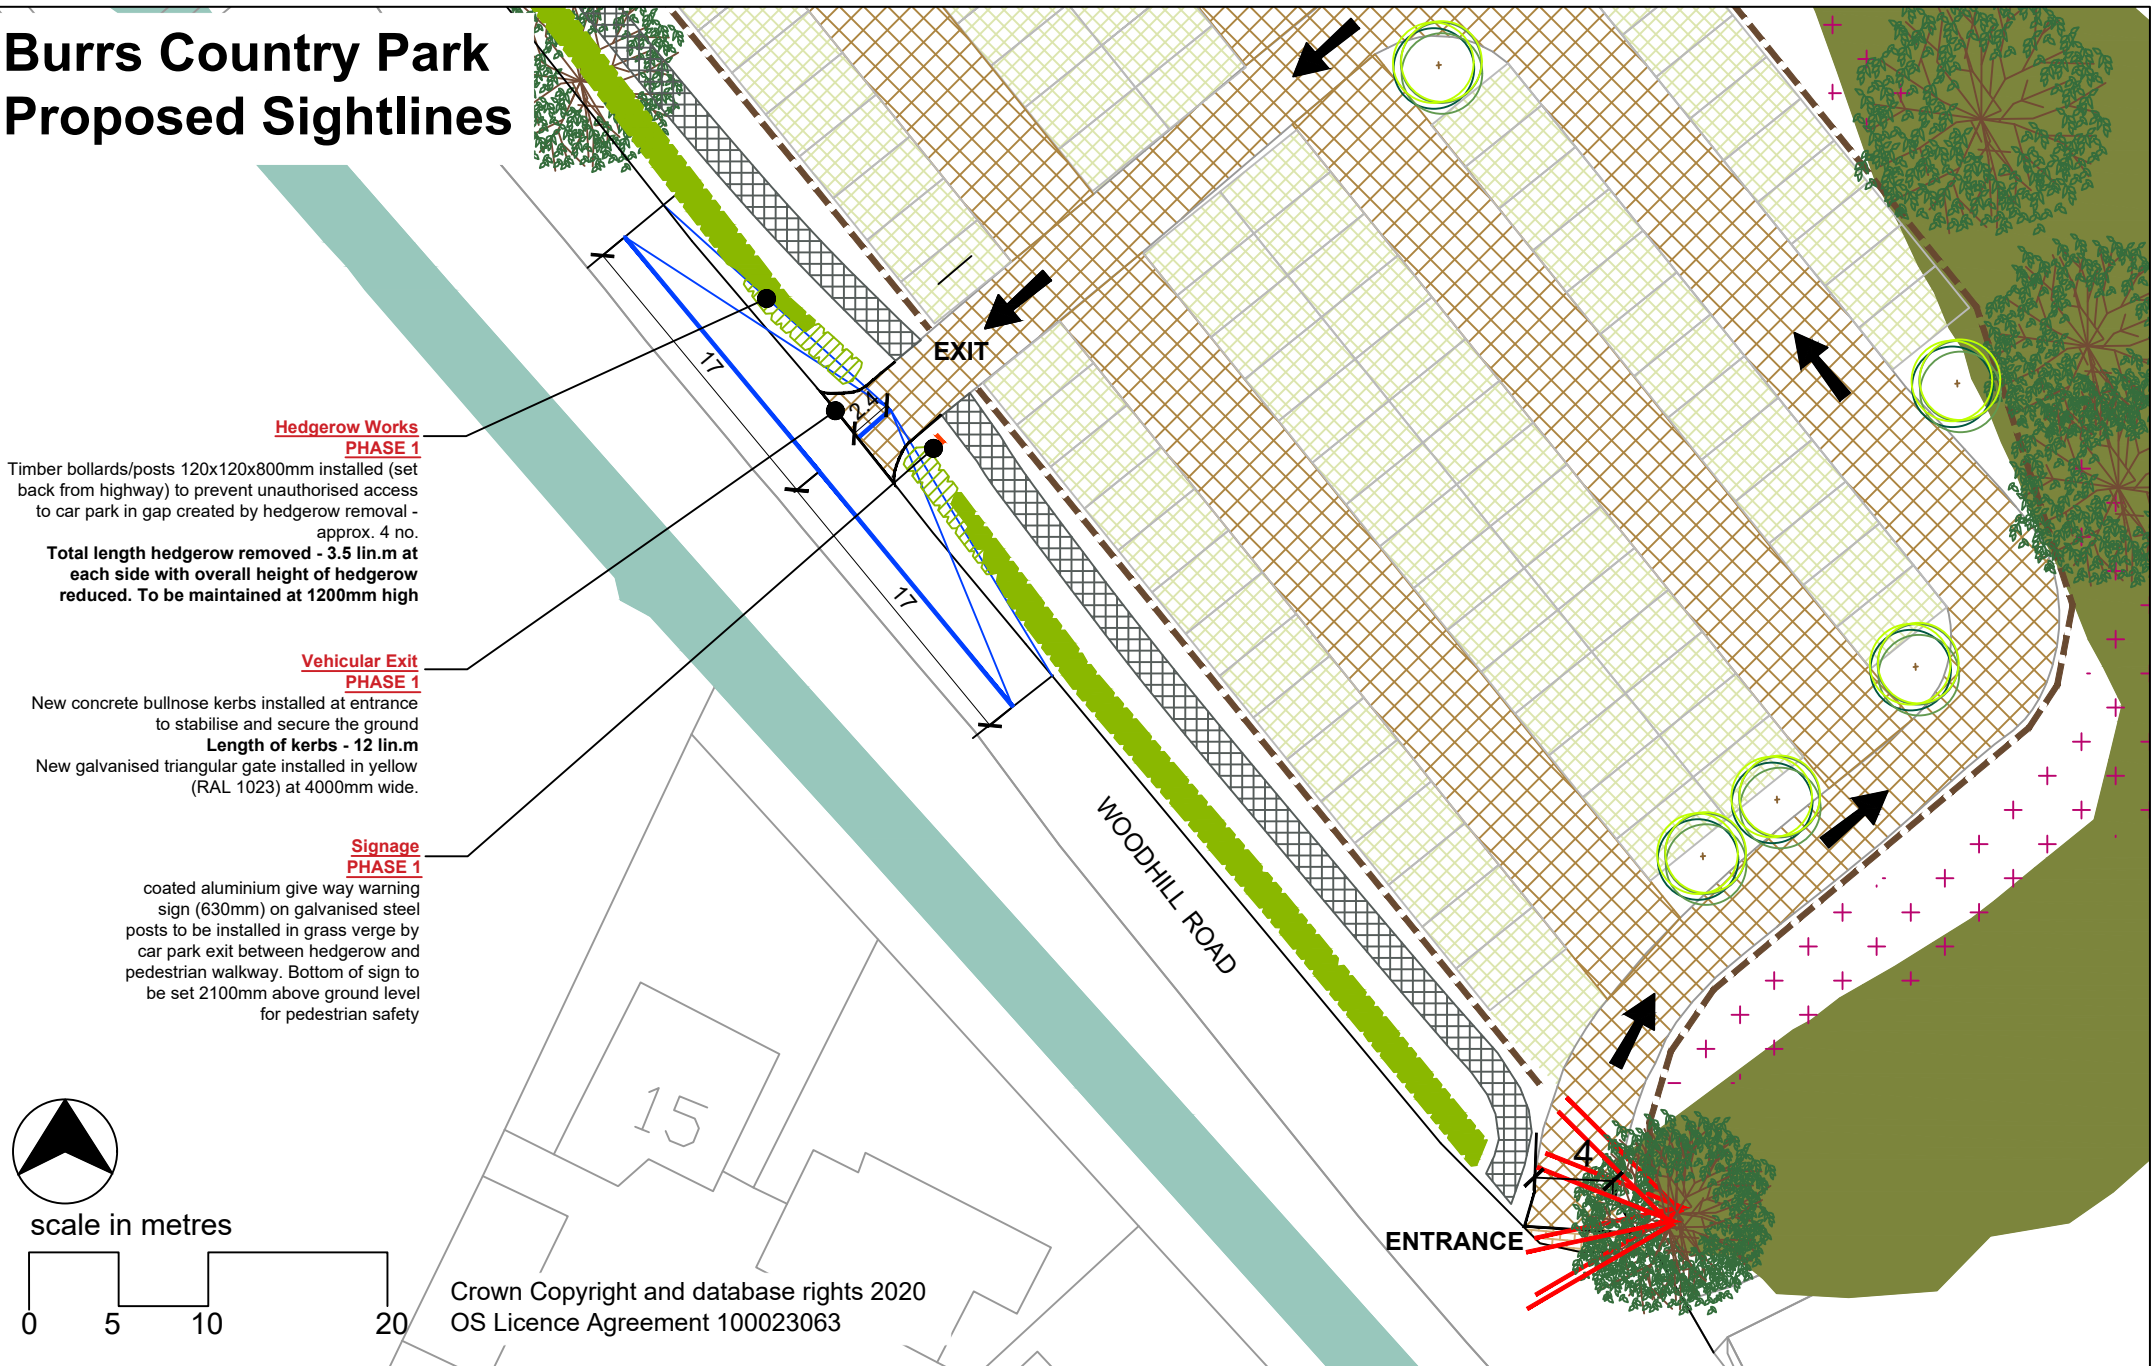

Hedgerow Works PHASE 1


Timber bollards/posts 120x120x800mm installed (set back from highway) to prevent unauthorised access to car park in gap created by hedgerow removal - approx. 4 no.
Total length hedgerow removed - 3.5 lin.m at each side with overall height of hedgerow reduced. To be maintained at 1200mm high

Vehicular Exit PHASE 1

New concrete bullnose kerbs installed at entrance to stabilise and secure the ground
Length of kerbs - 12 lin.m
New galvanised triangular gate installed in yellow (RAL 1023) at 4000mm wide.

Signage PHASE 1

coated aluminium give way warning sign (630mm) on galvanised steel posts to be installed in grass verge by car park exit between hedgerow and pedestrian walkway. Bottom of sign to be set 2100mm above ground level for pedestrian safety

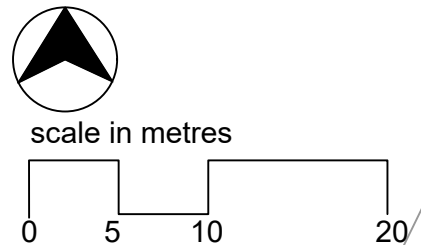

Crown Copyright and database rights 2020
OS Licence Agreement 100023063

Notes

- 1) Figured dimensions to be taken. Do not scale dimensions. Contractors must verify all dimensions on site before preparing shop drawings or commencing any work.
- 2) Copyright ©. This drawing must not be reproduced without the permission of Proffitts CIC
- 3) Reproduced from 1998 Ordnance Survey mapping with permission of the controller of HMSO.

DATE	REVISION NOTES	ISSUE	CHKD

KEY

- existing trees
- existing native hedgerow to be retained and thickened
- section of existing hedgerow to be removed to improve sightlines (3.5m each side)
- rustic sleeper edgings
- new concrete bullnose edging
- areas of setts to be made good
- car parking areas
- 'roads' within car park
- new pedestrian walkway
- new signage

Bury COUNCIL
FRIENDS of Burrs

Proffitts
Investing in Communities

PROFFITTS - INVESTING IN COMMUNITIES
Tel: 01204 776807
email: communities@proffittsac.com
twitter: @proffittsac
www.proffittsac.com

CLIENT		PROJECT		TITLE	
Bury Council		Overspill car park improvements		Proposed sightlines	
SCALE	DATE	DRAWING NO.			
NTS@A4	20.02.2022	233/HV01			
DRAWN BY	CHECKED BY	PROJECT CODE	ISSUE		
RG	MP	233			