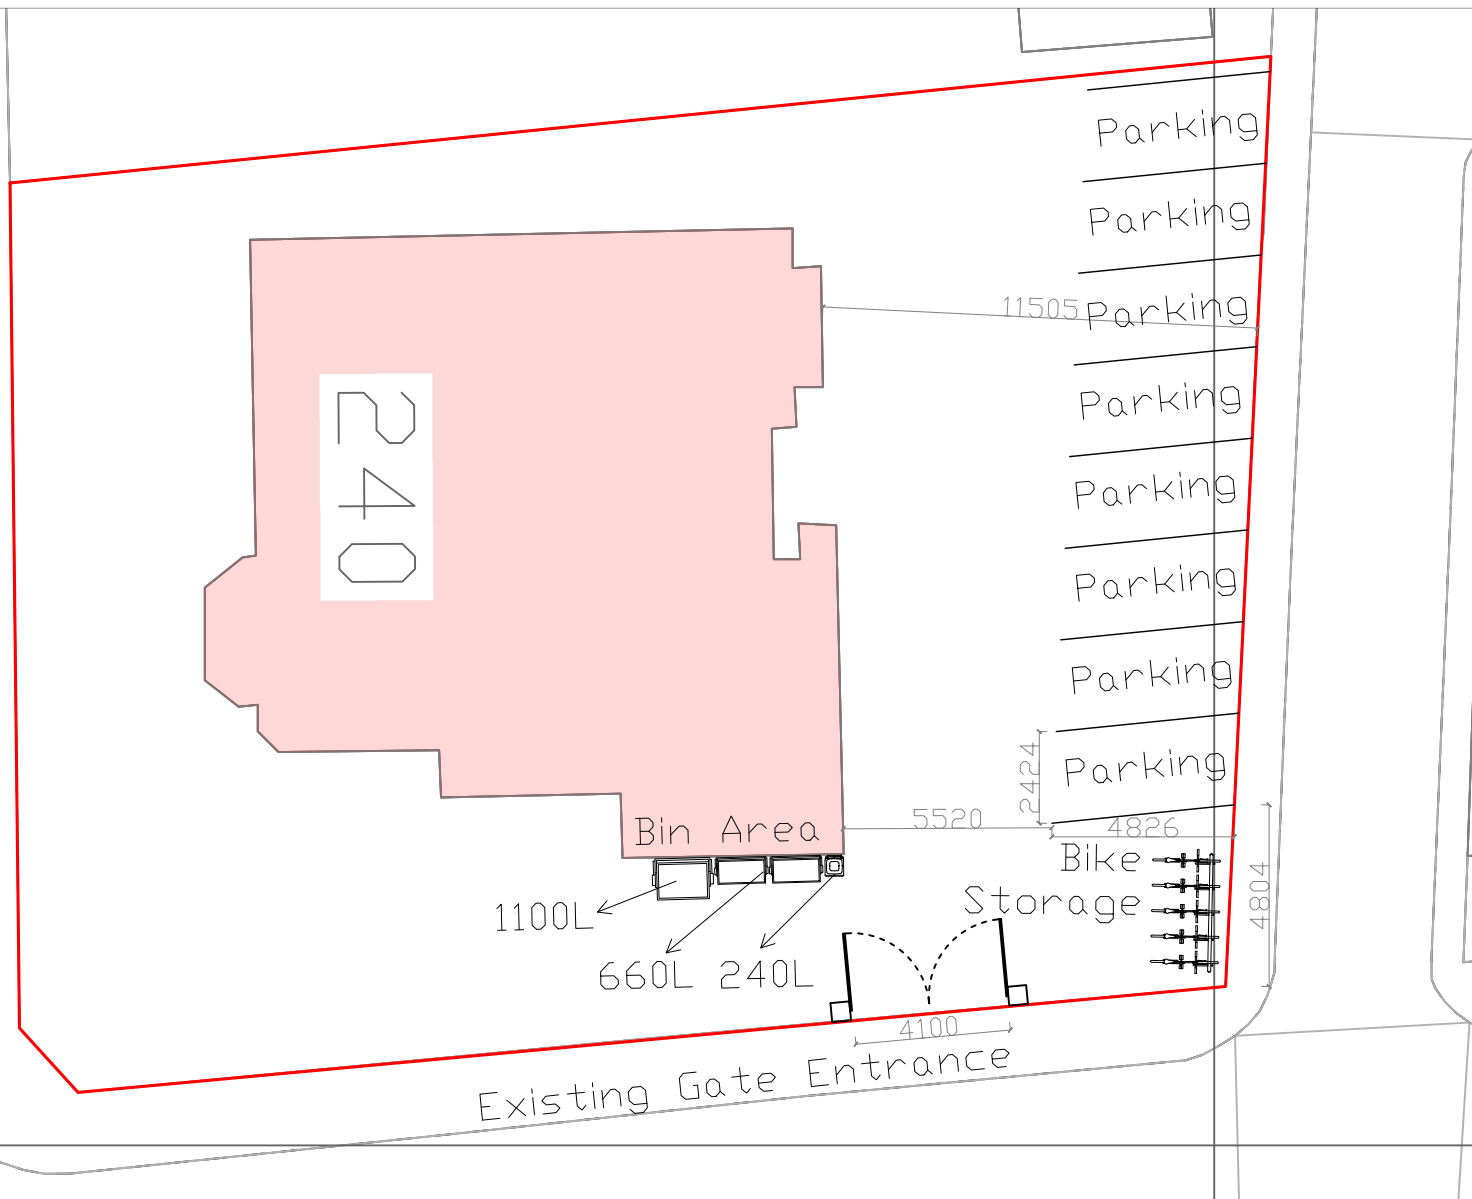


Proposed Site Plan Detail  
Revision 1

General Notes

| No. | Revision/Issue | Date |
|-----|----------------|------|
|     |                |      |
|     |                |      |

**Firm Name and Address**

 Mason and Marlowe

Mason and Marlowe Ltd  
Project Managers and Quantity Surveyors  
5 Picadilly Place  
Manchester, M1 3BR

**Project Name and Address**

240 Walmersley Road  
Bury, BL9 6NH

| Project            | Sheet |
|--------------------|-------|
| Date<br>05/07/2023 | A4    |
| Scale<br>1/200     |       |