


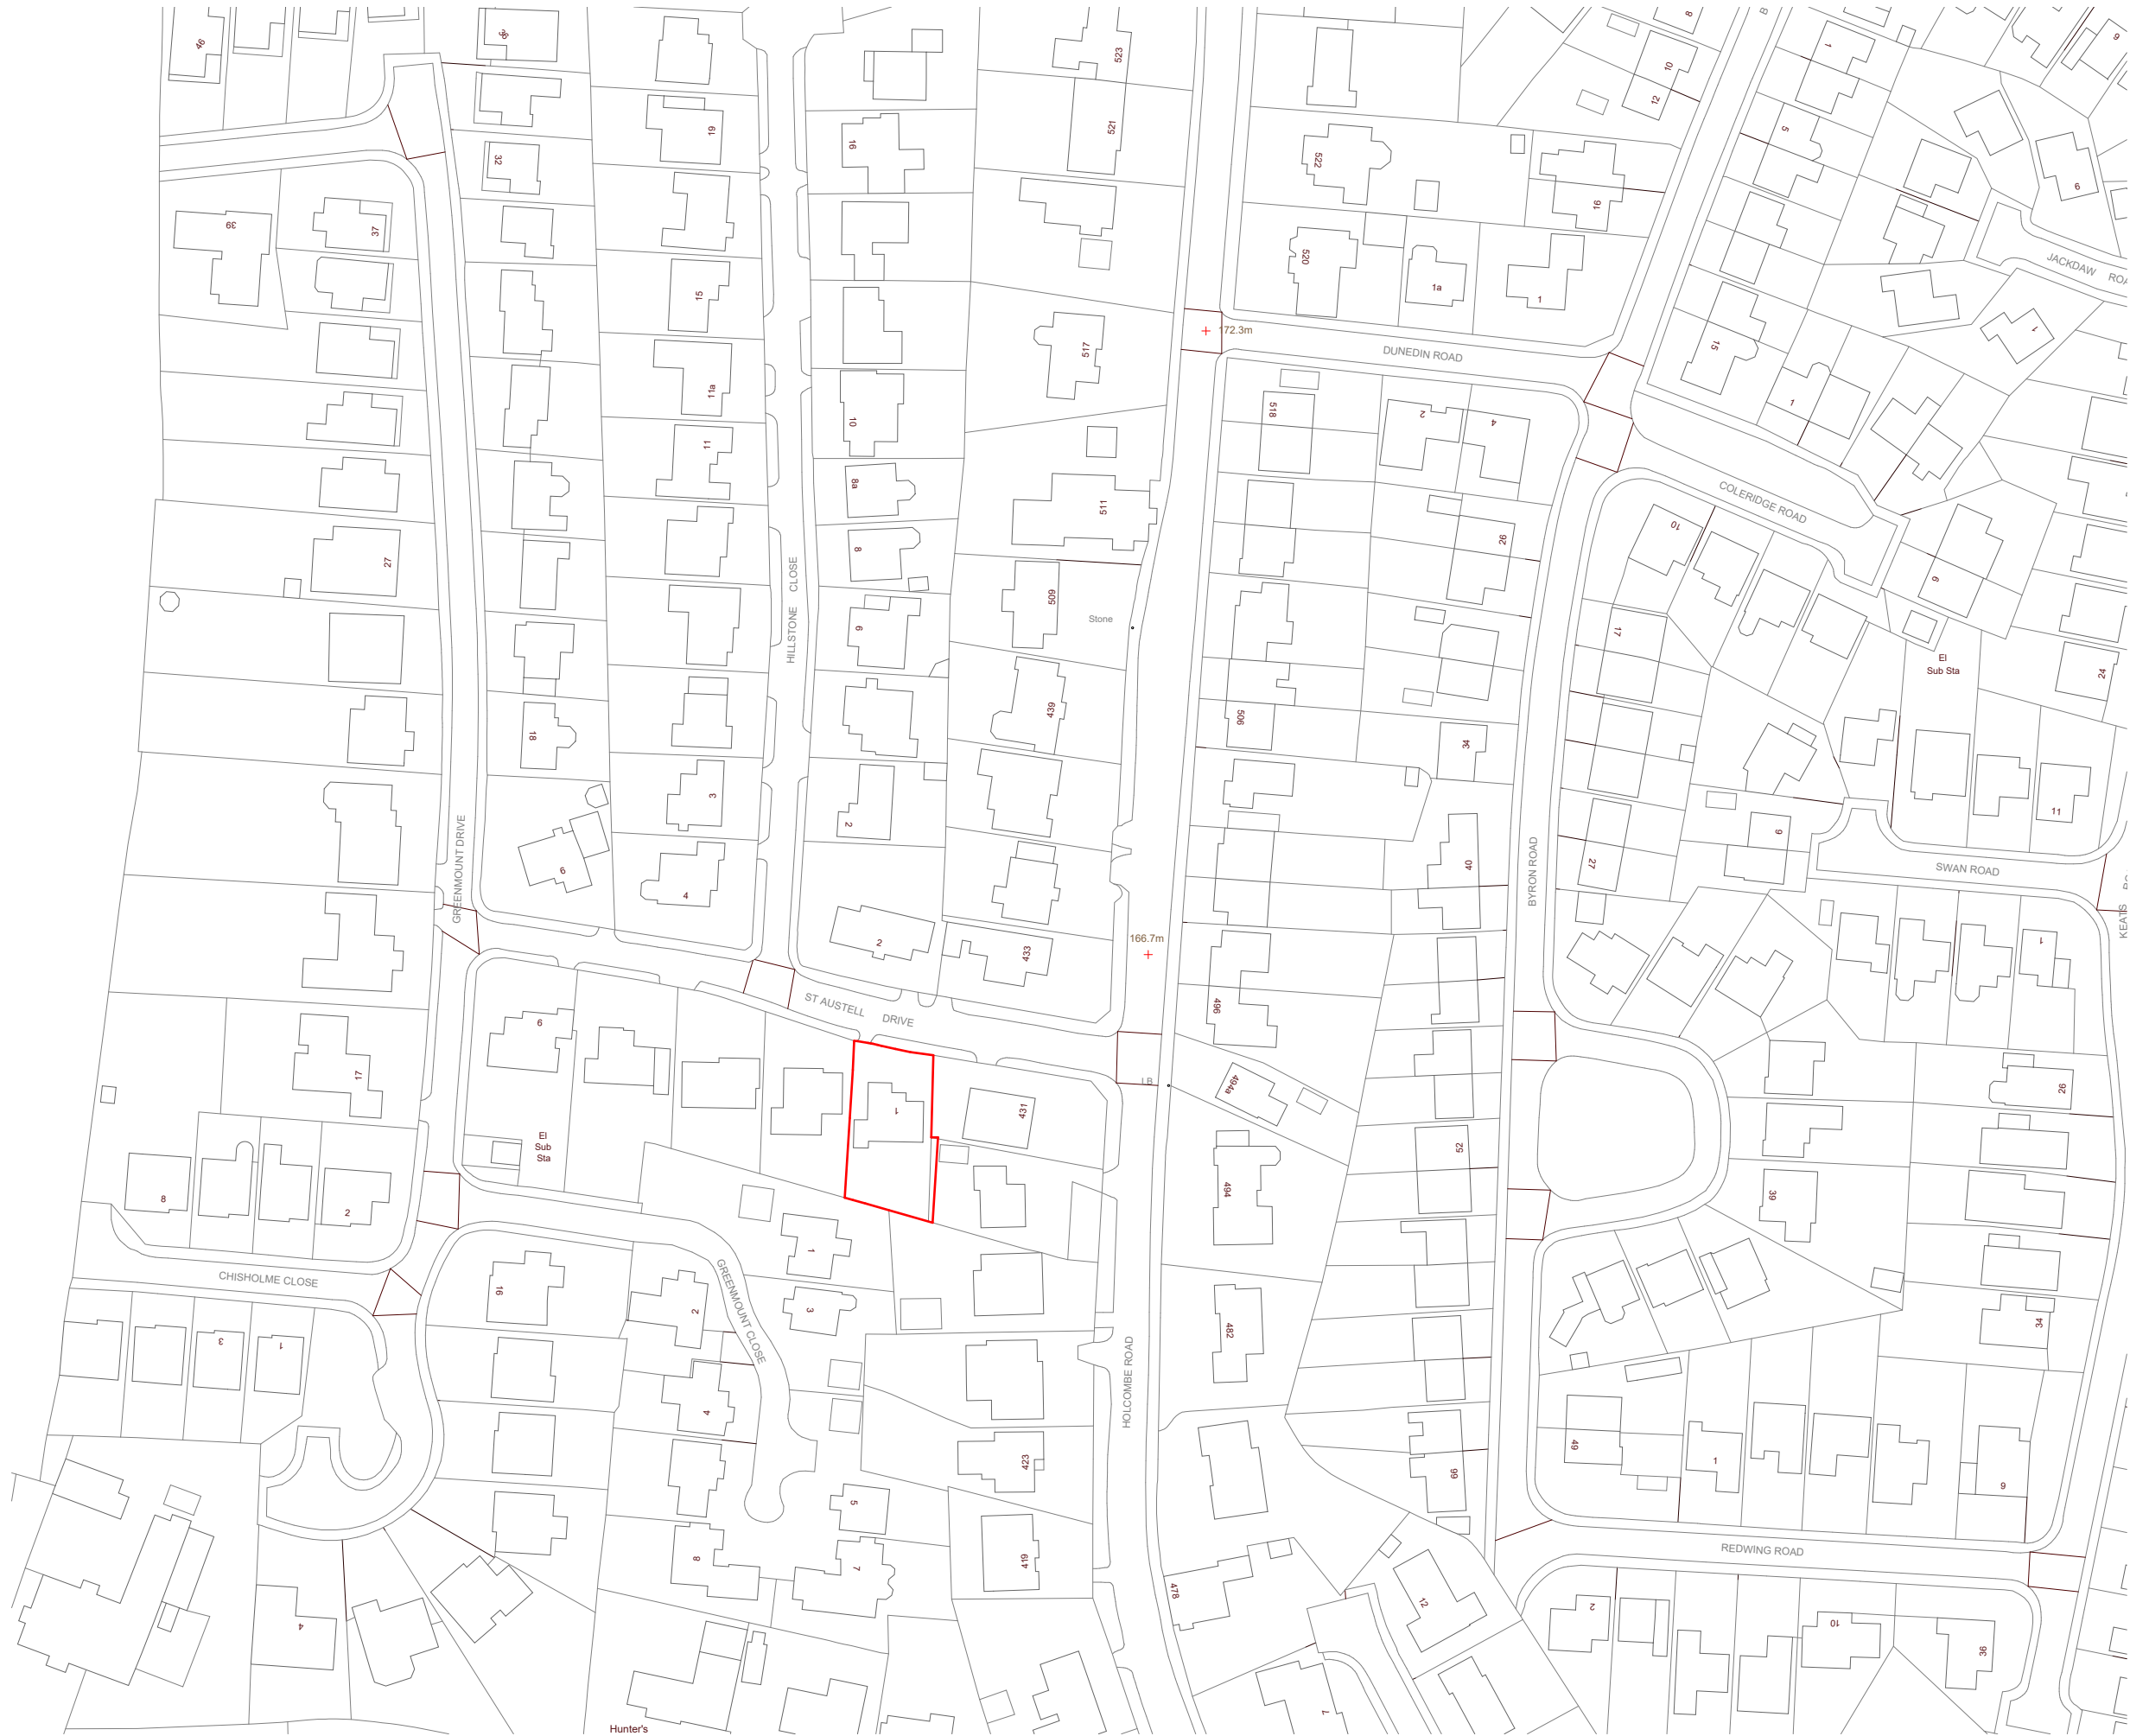


Responsibility is not accepted for errors made by others in scaling from this drawing.
All construction information should be taken from figured dimensions only.

GENERAL NOTES

- All dimensions indicative as surveyed on site.
- Contractor to verify site dimensions, ownership boundary and services before commencing works.

DRAWING KEY

Site Boundary

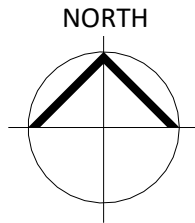

S4	PL02	31/05/24	Stage 3 Drawing Issue
S4	PL01	28/05/24	Stage 3 Drawing Issue
S4	P01	17/04/24	Stage 1 Drawing Issue
STATUS	REV	DATE	DESCRIPTION

CLIENT	REVISED BY
Natalie Vela Williams	PS
CHECKED BY	SH
ORIGINATOR NO	00025

CONSULTANT
studio pesa
www.studiopesa.co.uk © studio pesa LLP 2024

PROJECT
1 St Austell Drive
Greenmount, Bury, BL8 4EY

DRAWING TITLE
Site Location Plan

SUITABILITY STATUS
S4 : Suitable for stage approval As indicated@A3

DRAWING USAGE: EXISTING

PROJECT - ORIGINATOR - VOLUME - LEVEL - TYPE - ROLE - NUMBER	STATUS_REVISION_CLASS.
00025-SP-XX-XX-DR-A-10001	S4_PL02_XXXX

Site Plan_Location

1 : 1250