






Existing Ground Floor General Arrangement Plan
1 : 50

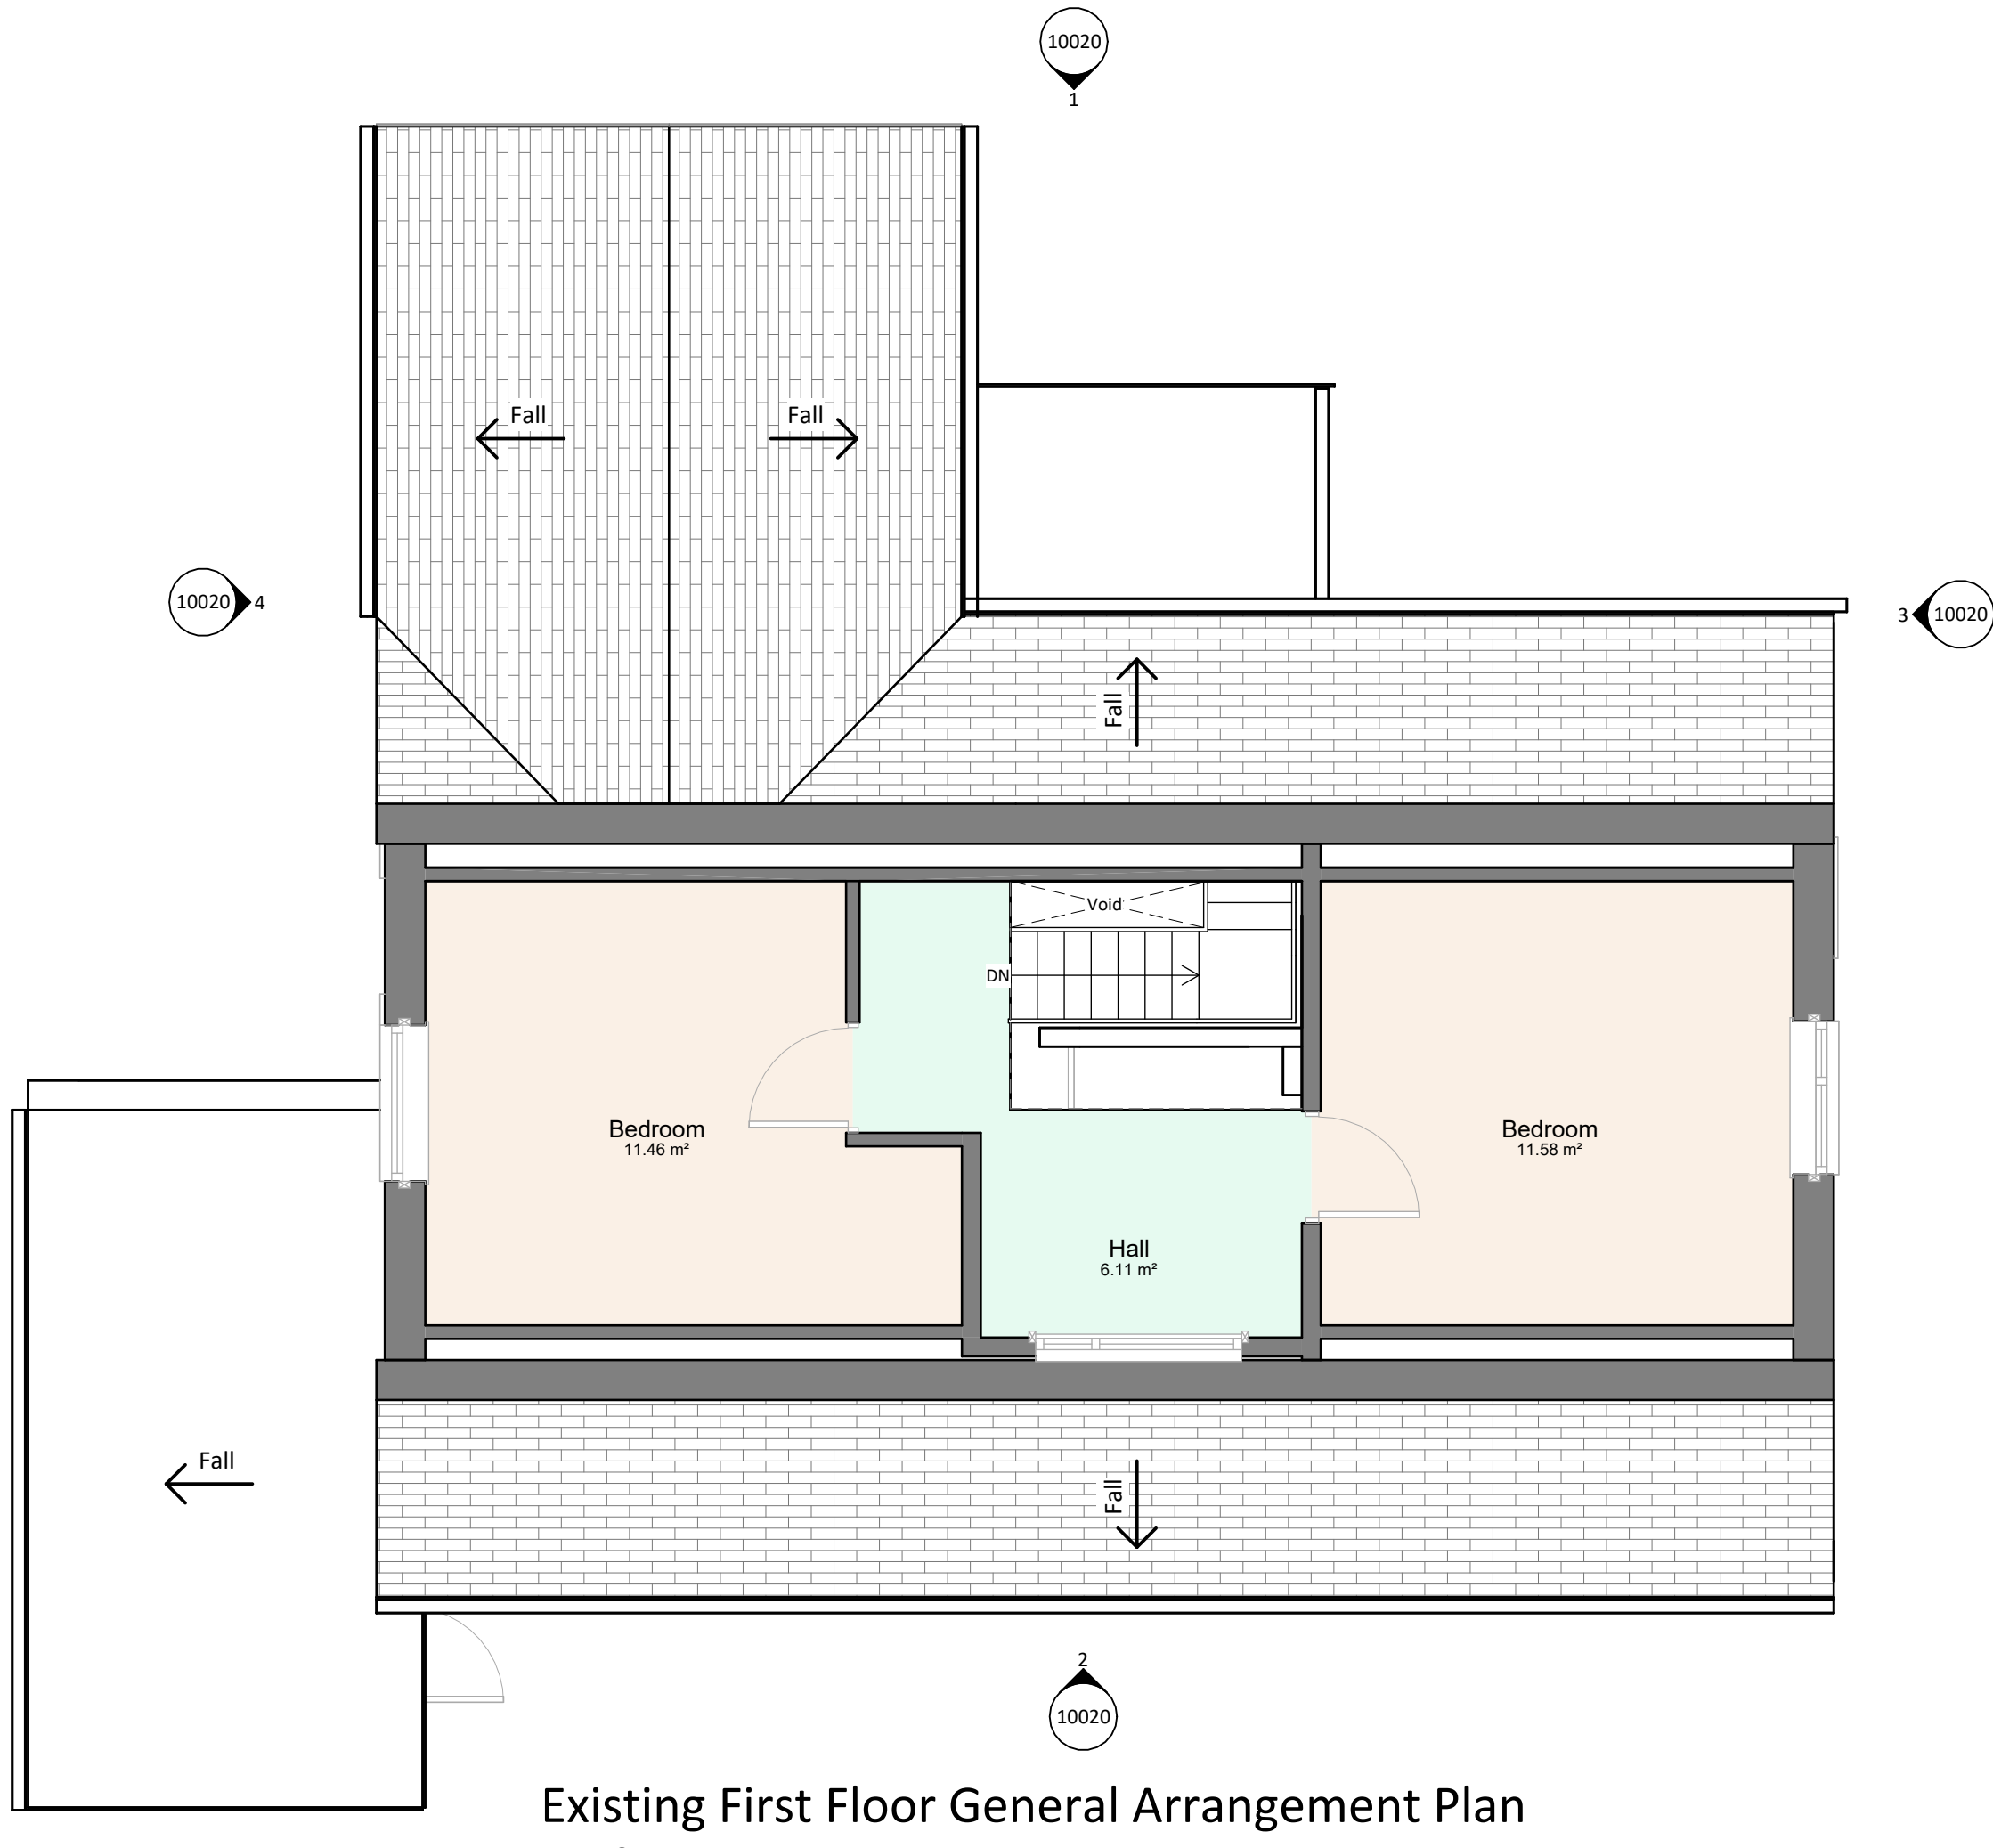

Existing First Floor General Arrangement Plan
1 : 50

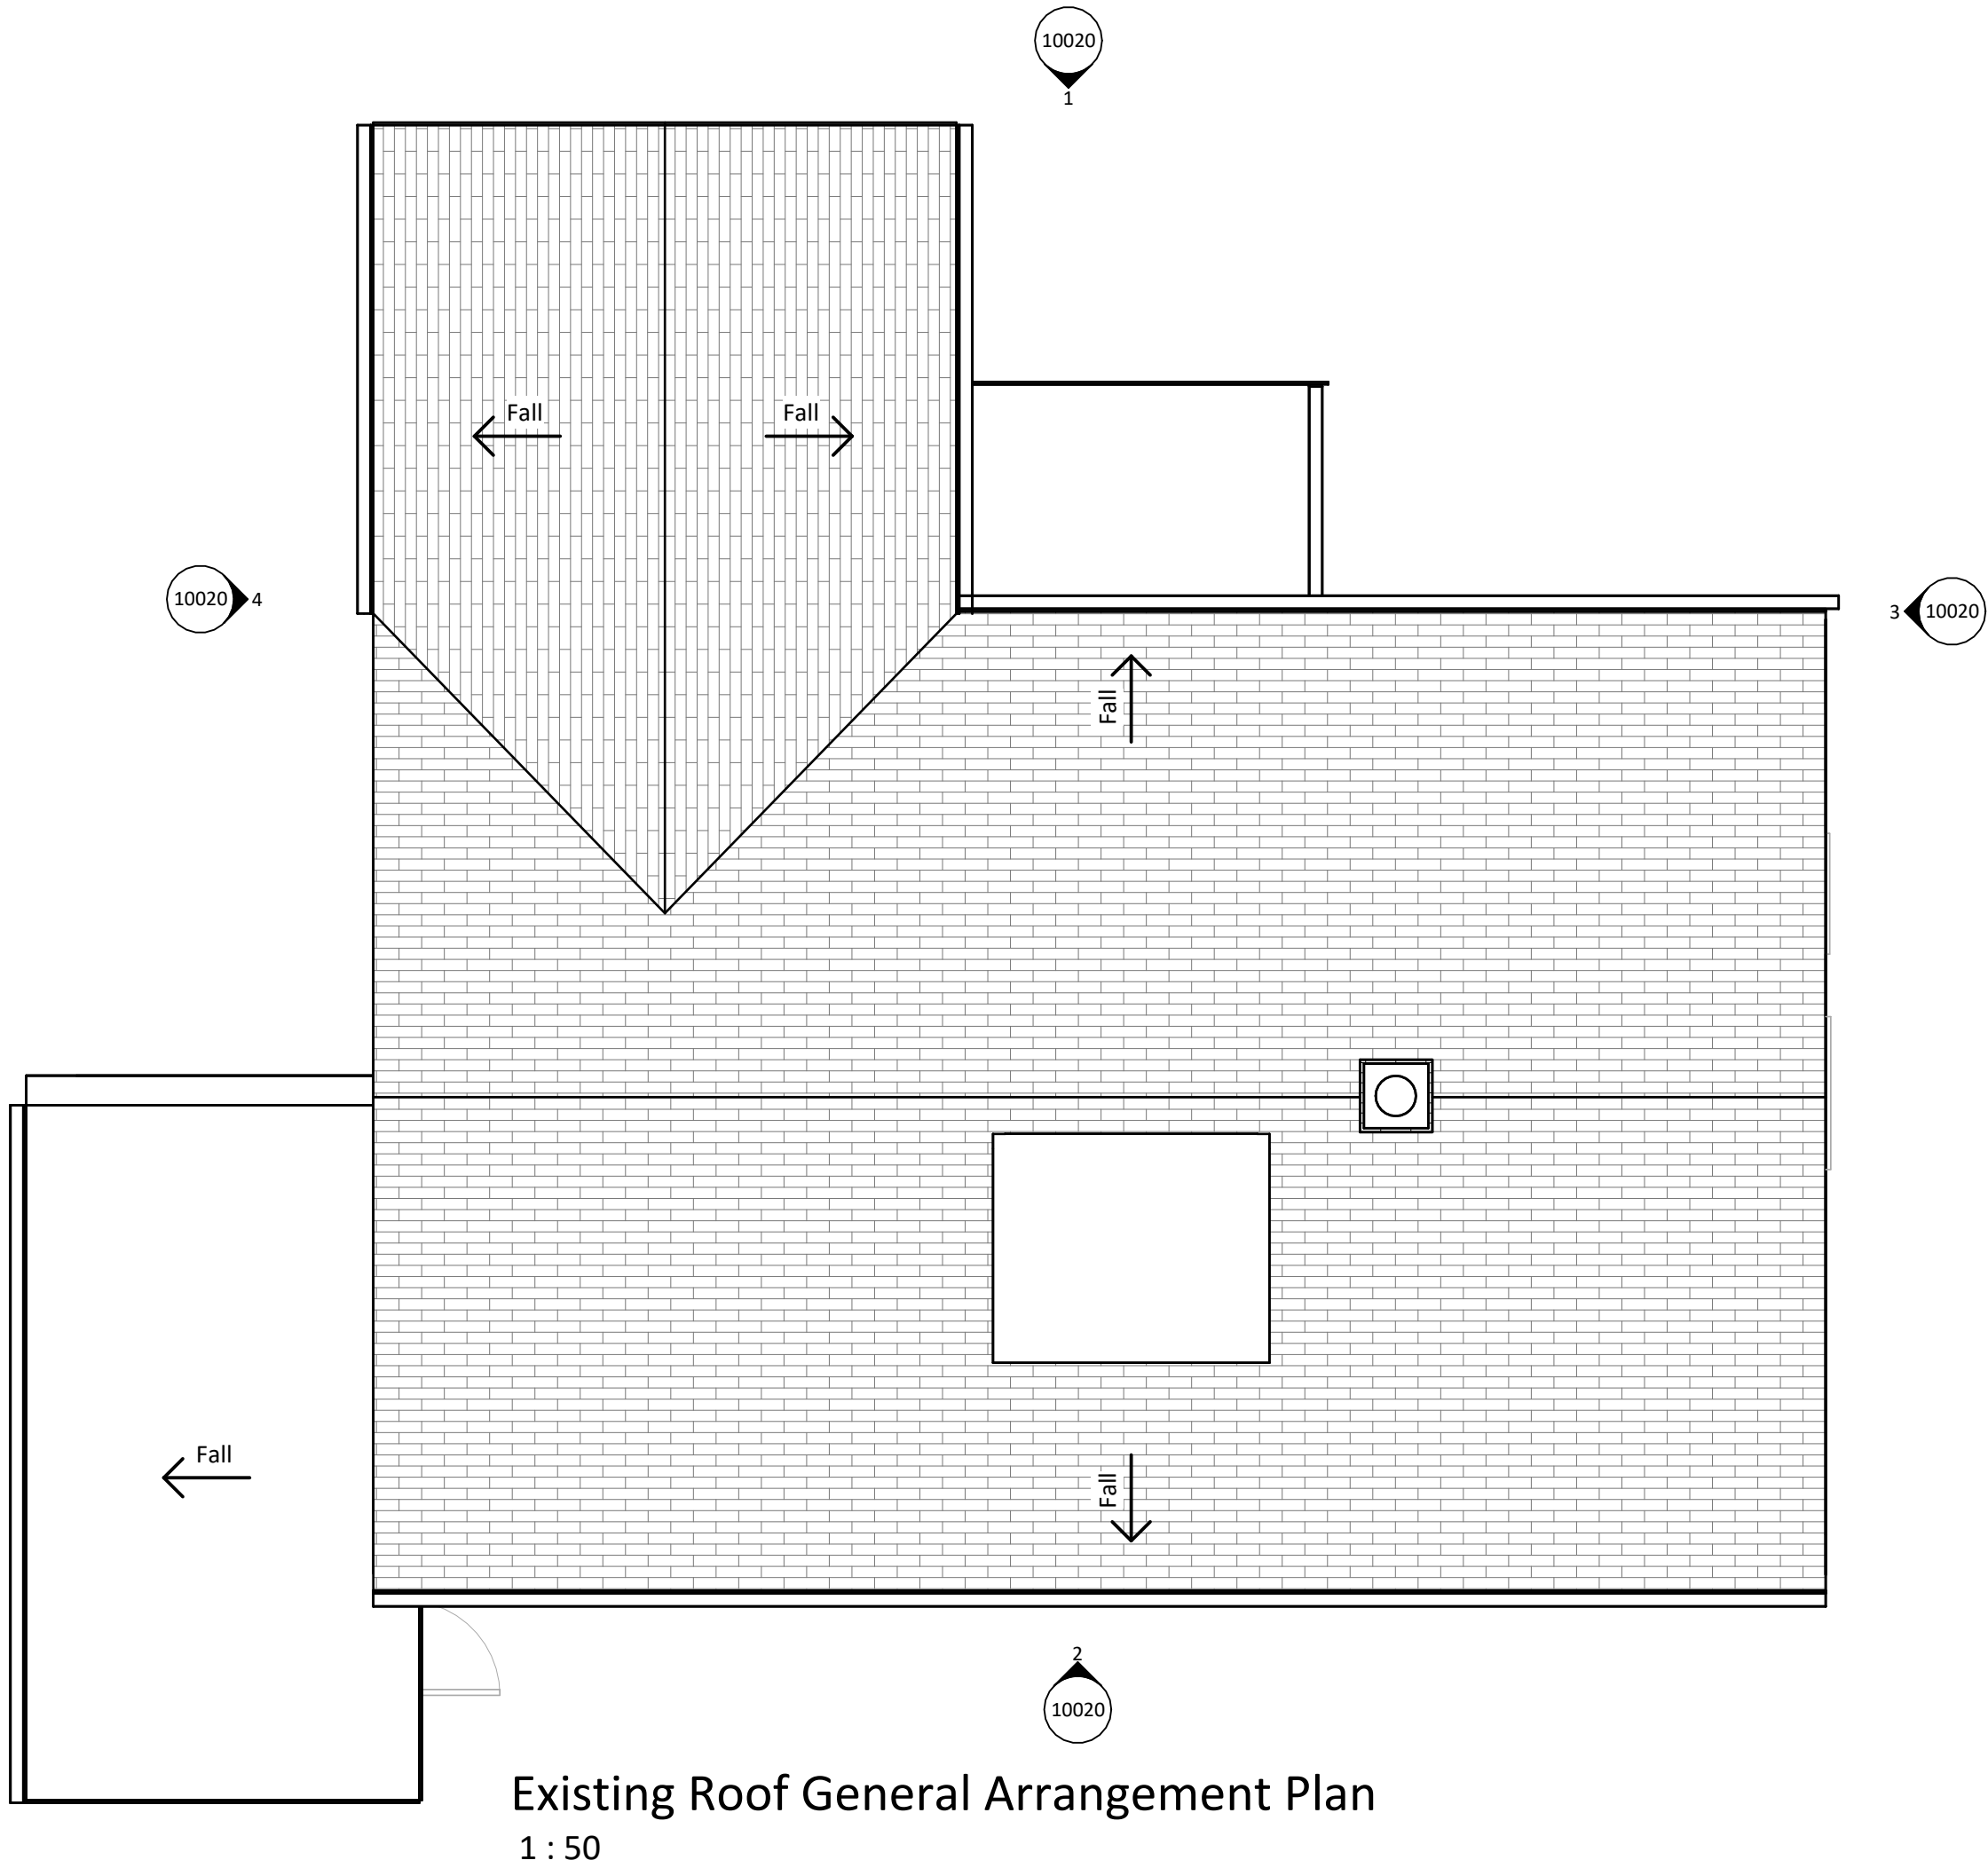

Existing Roof General Arrangement Plan
1 : 50

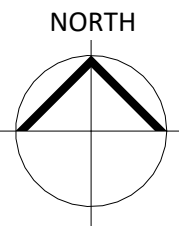

Responsibility is not accepted for errors made by others in scaling from this drawing.
All construction information should be taken from figured dimensions only.

GENERAL NOTES

- All dimensions indicative as surveyed on site.
- Contractor to verify site dimensions, ownership boundary and services before commencing works.

DRAWING KEY

- Site Boundary
- Existing building elements
- Area of demolition
- RWP Rainwater pipe (existing)
- SVP Soil vent pipe (existing)
- G Gully (existing)
- MH Manhole (existing)
- PV Photovoltaic panel (indicative)

S4	PL02	31/05/24	Stage 3 Drawing Issue
S4	PL01	28/05/24	Stage 3 Drawing Issue
S4	P01	17/04/24	Stage 3 Drawing Issue
STATUS	REV	DATE	DESCRIPTION
CLIENT			REVISED BY PS
Natalie Vela Williams			CHECKED BY SH
			ORIGINATOR NO 00025

CONSULTANT
studio pesa
www.studiopesa.co.uk © studio pesa LLP 2024
PROJECT
1 St Austell Drive
Greenmount, Bury, BL8 4EY

DRAWING TITLE
Existing General Arrangement Plans

STATUS CODE	SCALE
S4 : Suitable for stage approval	As indicated@A1
DRAWING USAGE: EXISTING	
PROJECT - ORIGINATOR - VOLUME - LEVEL - TYPE - ROLE - NUMBER	STATUS _ REVISION _ CLASS.
00025-SP-XX-XX-DR-A-10010	S4_PL02_XXXX