




1. Front - Proposed
1 : 100




2. Left Side - Proposed
1 : 100




3. Rear - Proposed
1 : 100

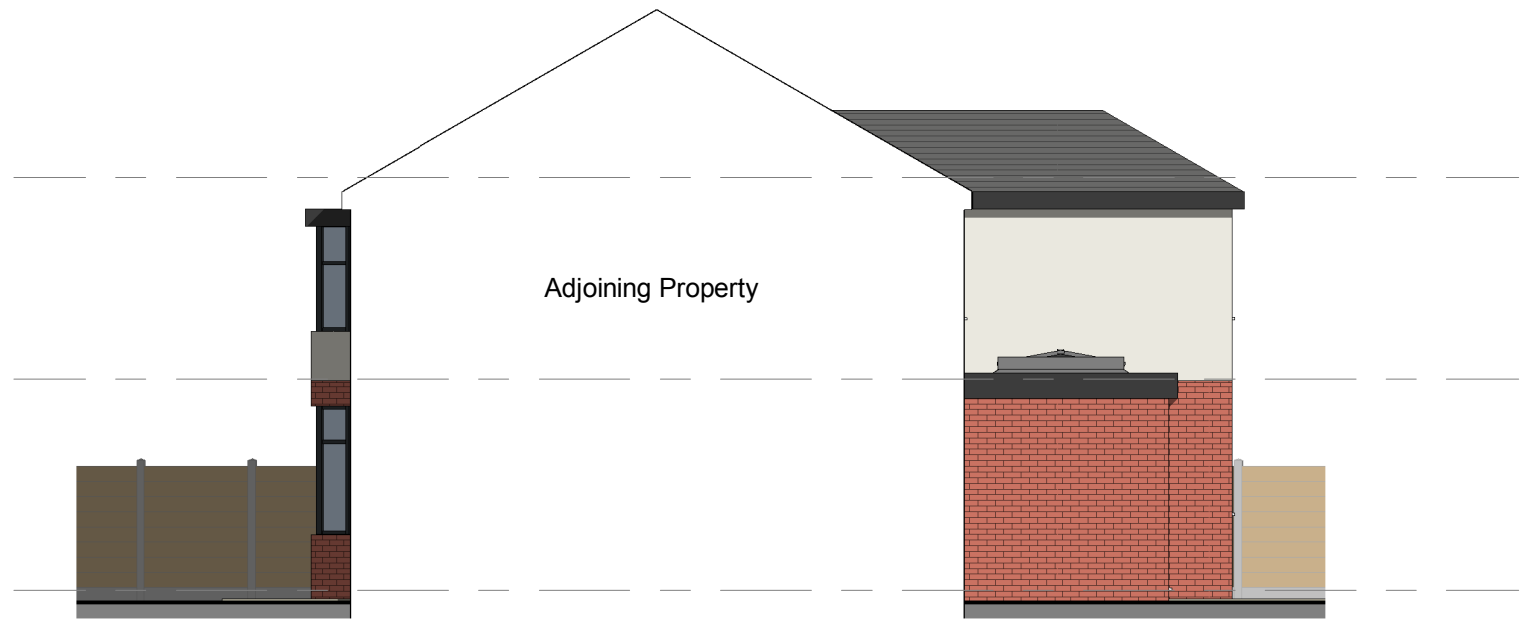


4. Right Side - Proposed
1 : 100

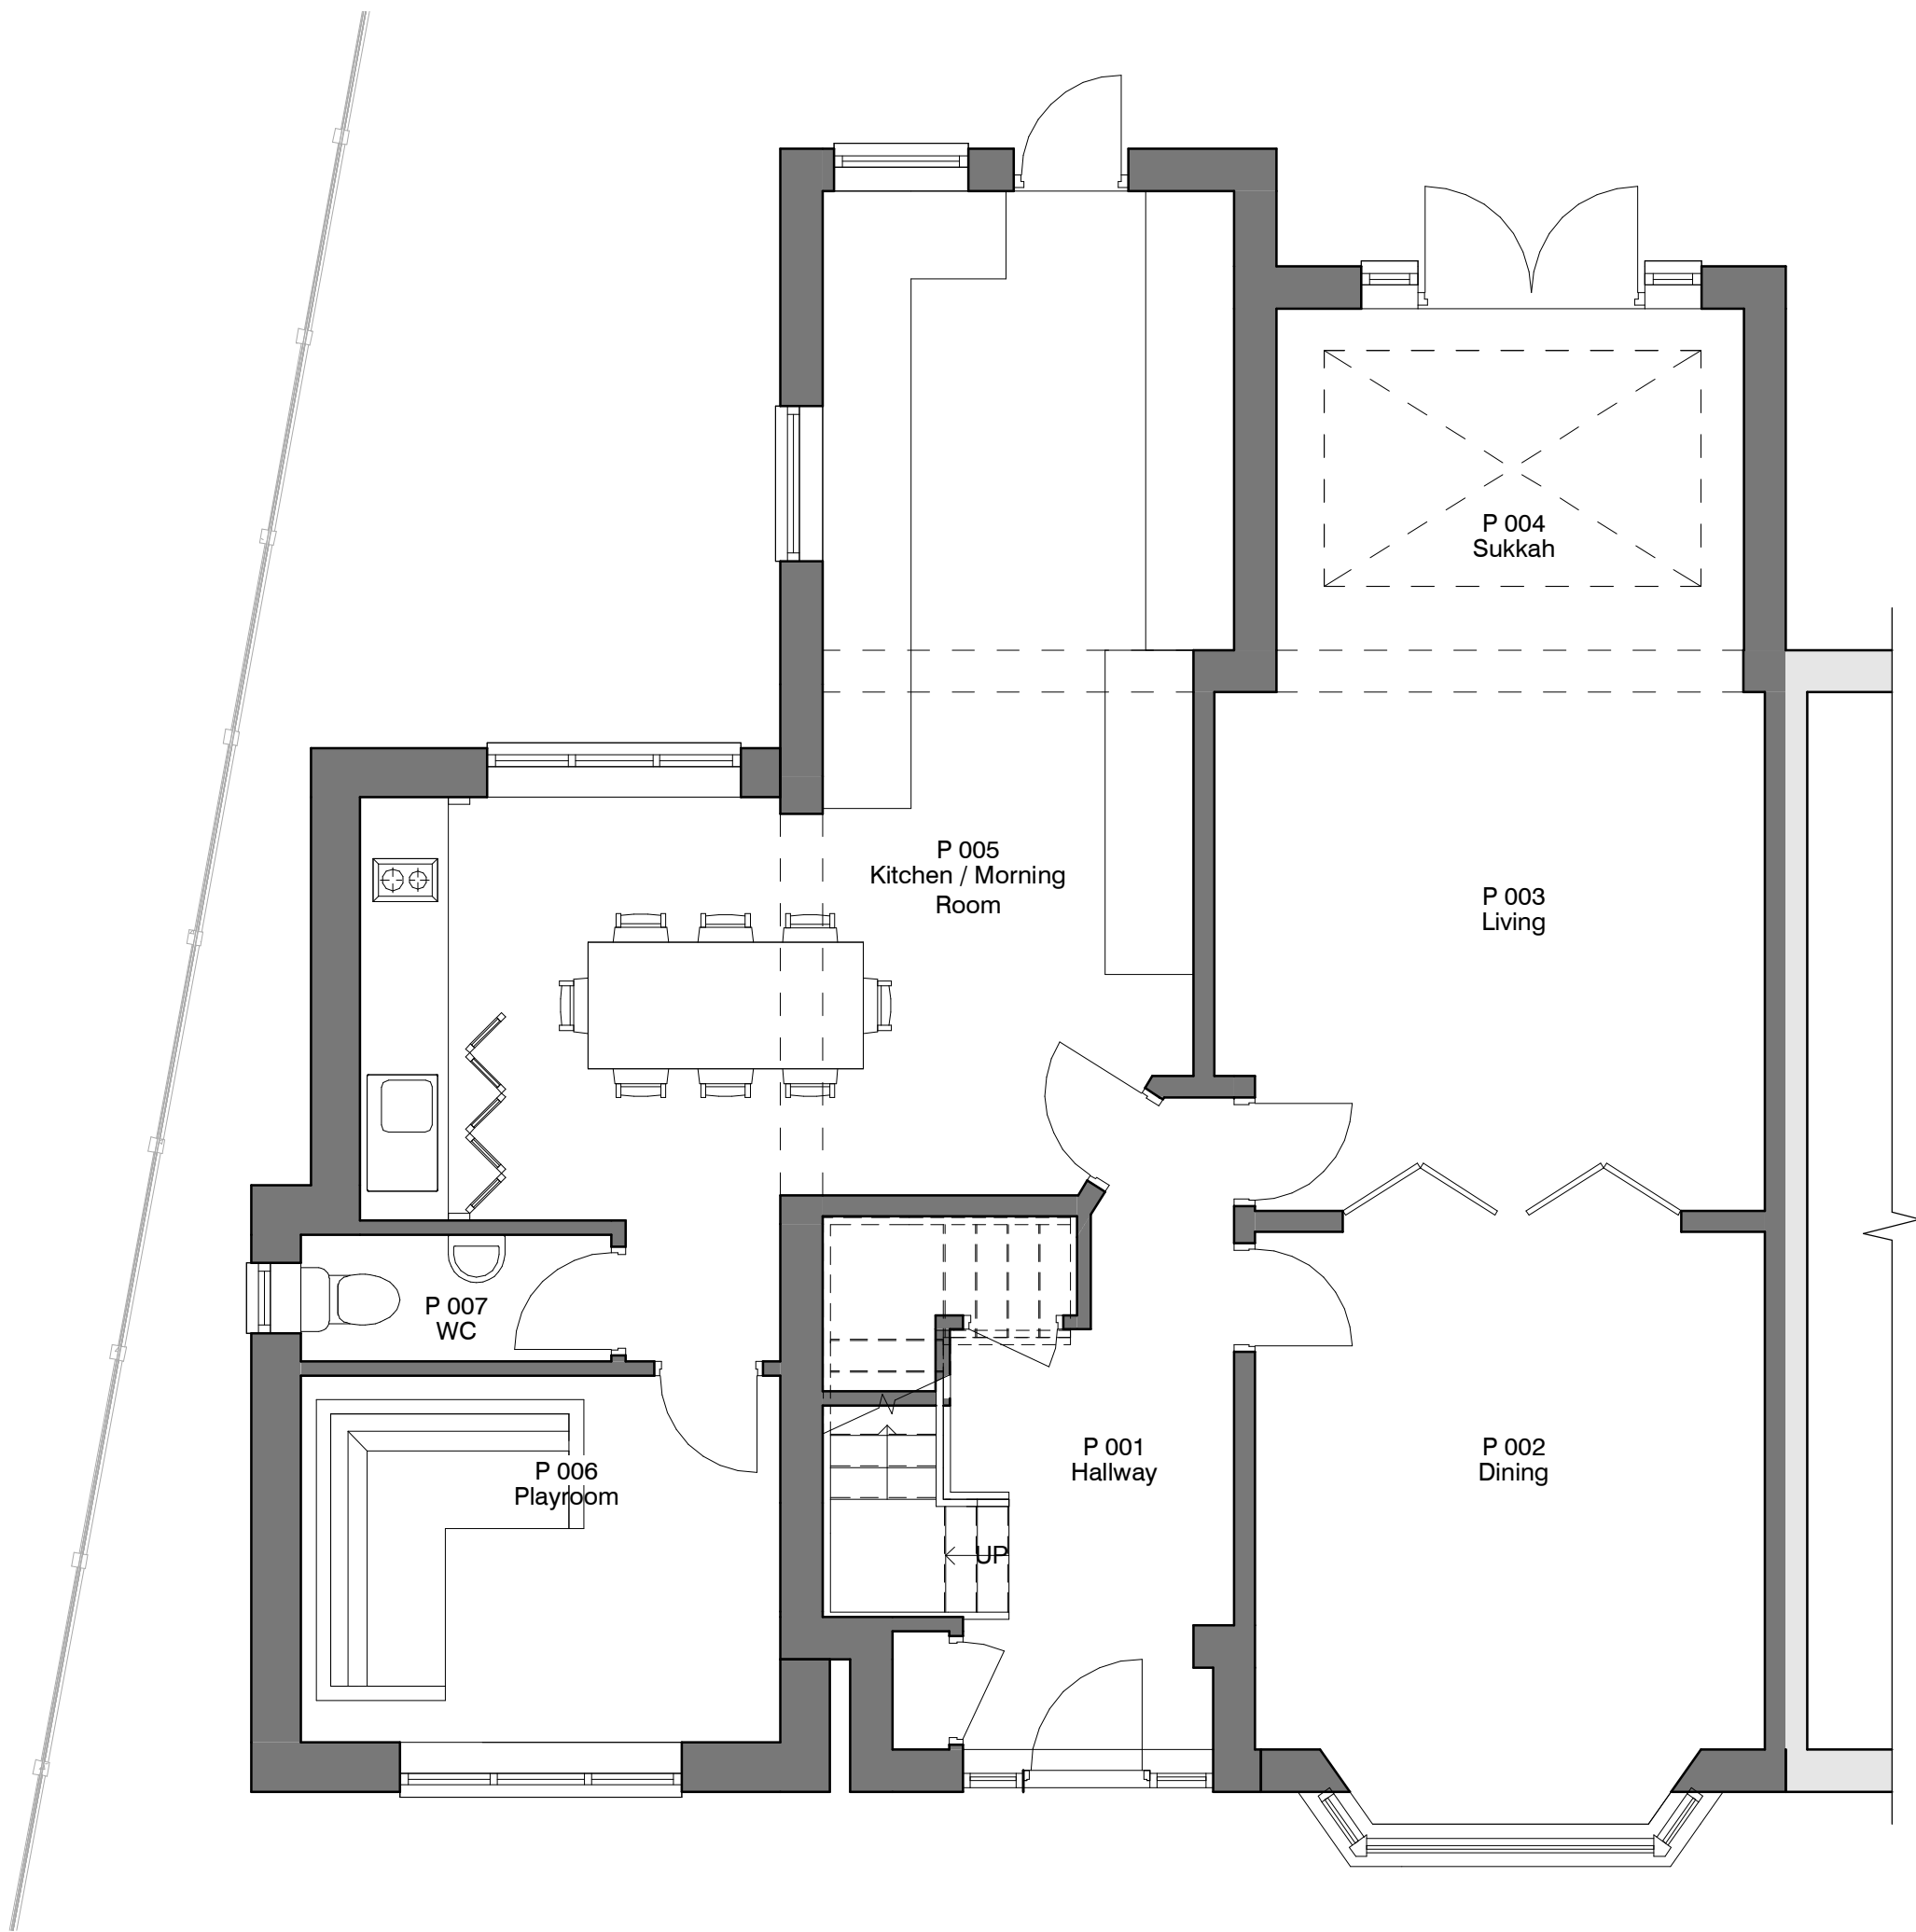

5. Level 0 - Proposed
1 : 50

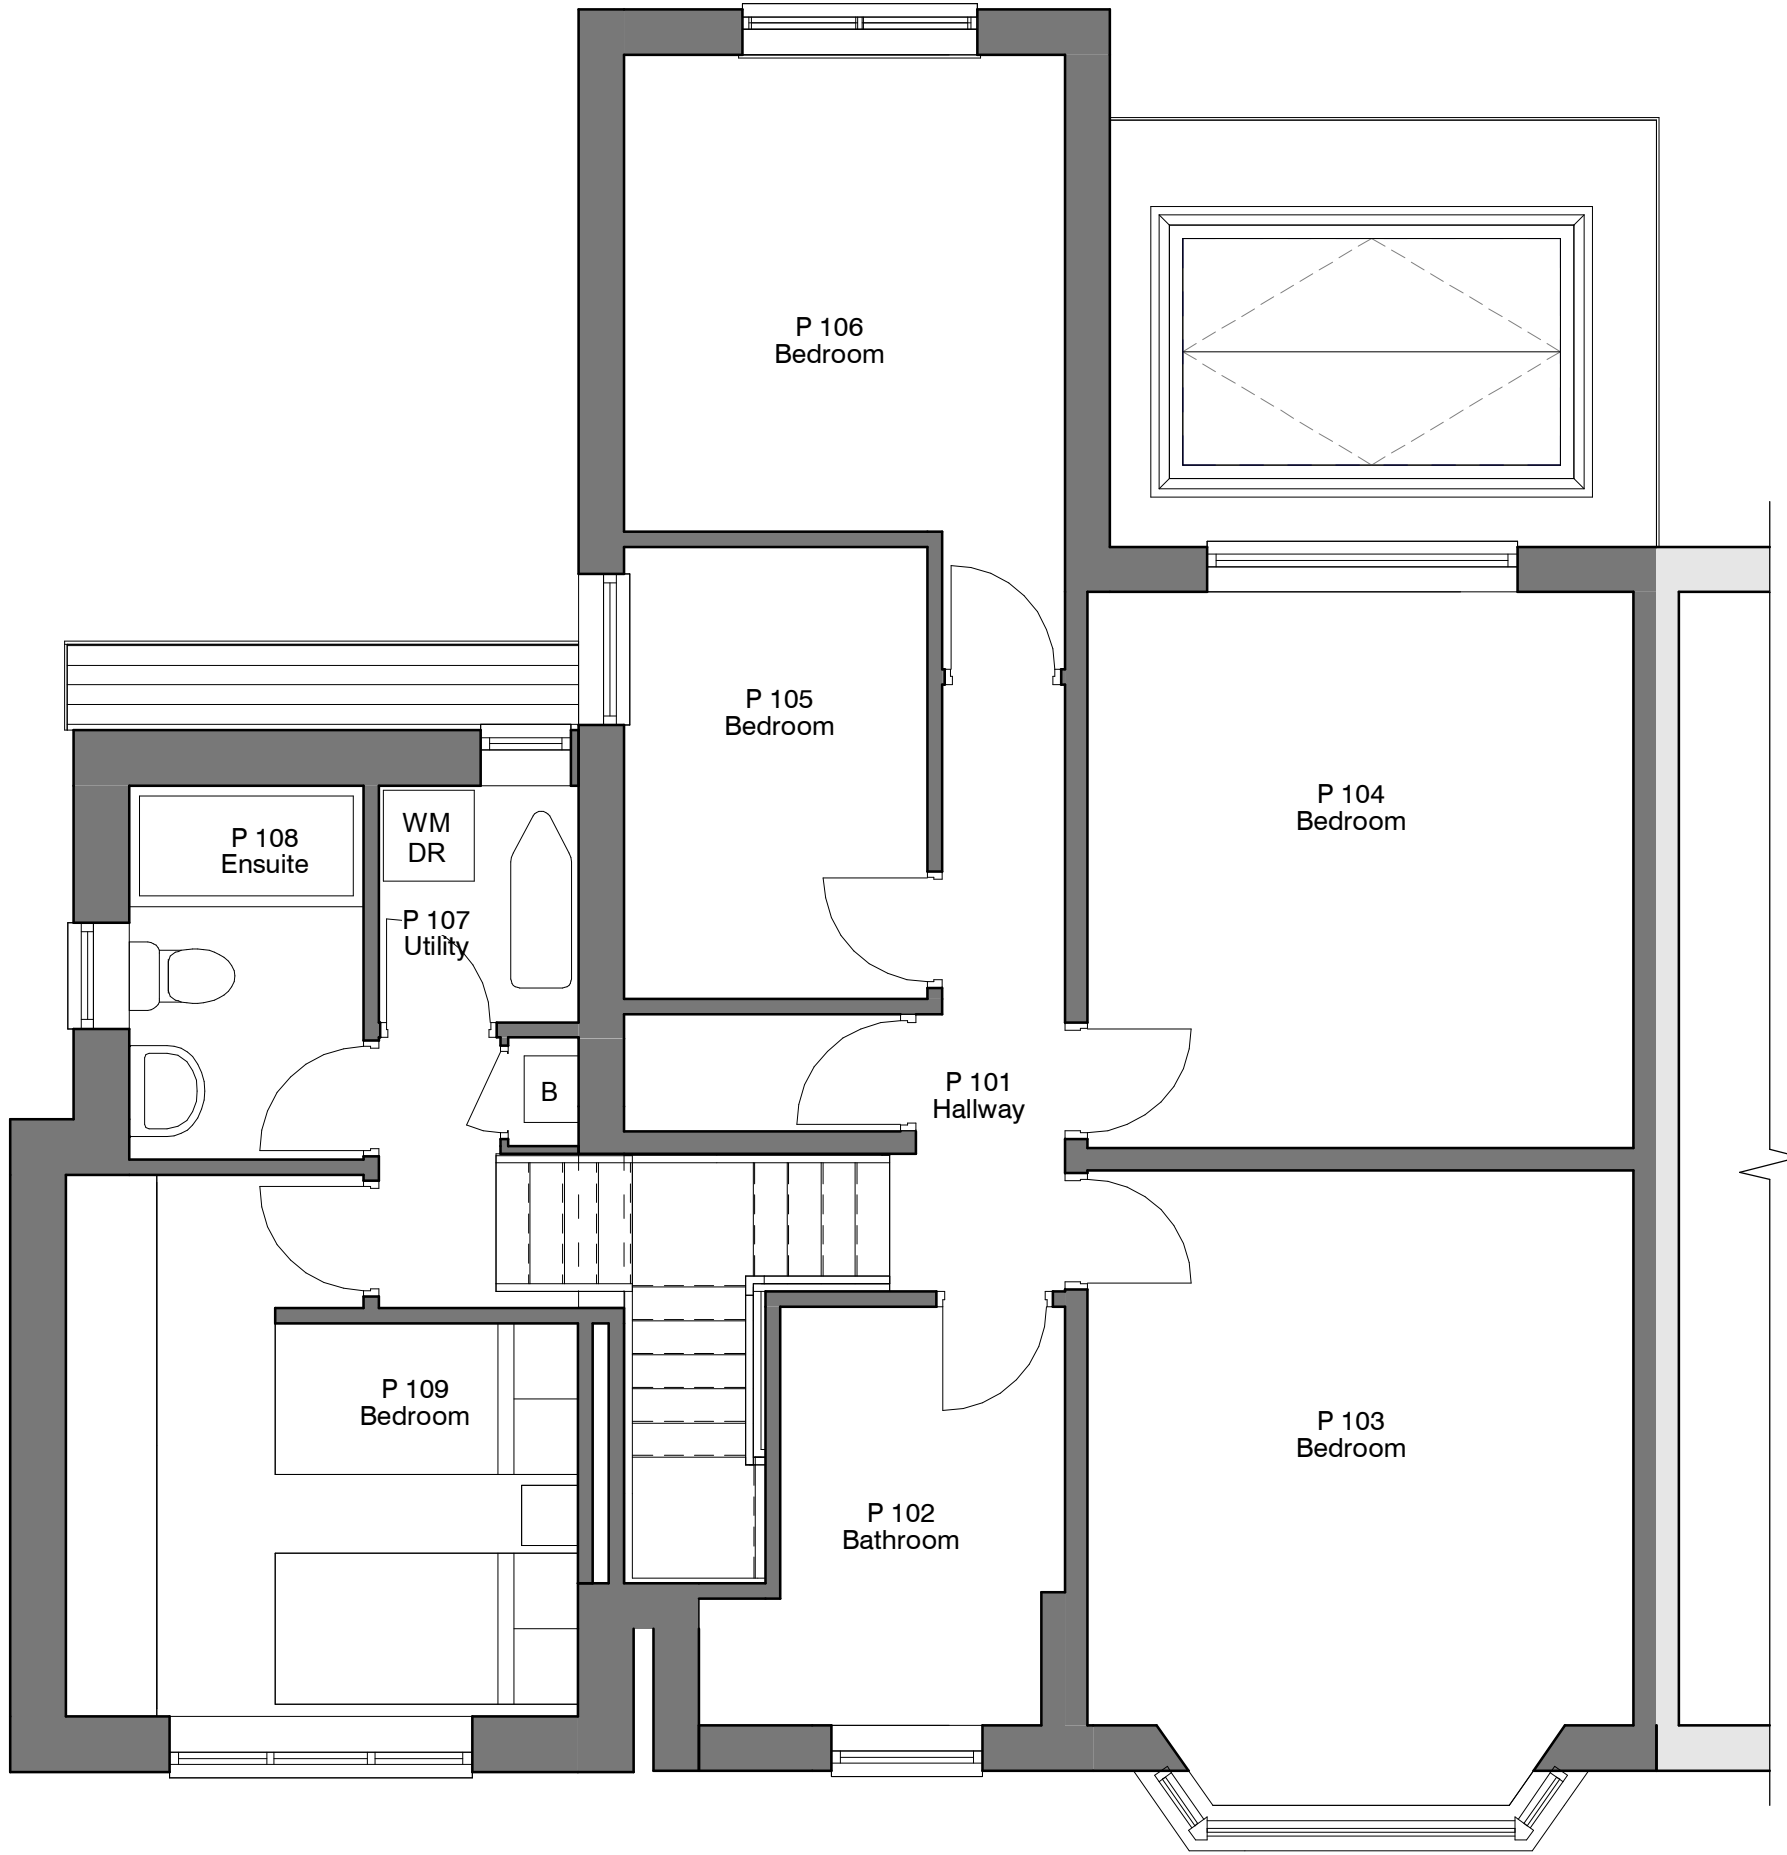

6. Level 1 - Proposed
1 : 50

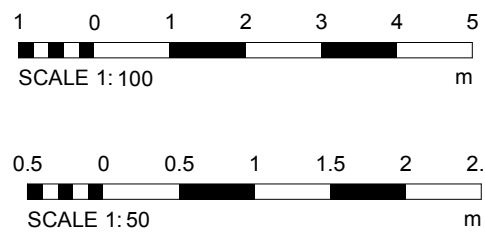

3	New ground floor extension	ER	28-08-24
2	Minor amendments	ER	12-08-24
1	Plan amendments	ER	12-08-24
REV	DESCRIPTION	BY	DATE
PROJECT			
62 Brooklands Road			
PROJECT NO.		RA24002	
CLIENT		Y Emanuel	
DATE		-	
DRAWN BY		ER	
TITLE		Proposed Plans and Elevations	
SHEET NO.		REV.	
003.		3	
SCALE @ A3		As indicated	
NOTES			
© COPYRIGHT: ALL RIGHTS RESERVED. NO PART OF THIS PUBLICATION MAY BE REPRODUCED OR TRANSMITTED IN ANY FORM OR BY ANY MEANS WITHOUT PRIOR WRITTEN PERMISSION FROM THE DESIGNER. ALL CONSTRUCTIONS AND DETAILS SHOWN ARE FOR INFORMATION ONLY AND ARE NOT TO BE USED FOR ANY OTHER PURPOSE. THE DESIGNER ACCEPTS NO LIABILITY FOR ANY DAMAGE OR LOSS OF ANY KIND ARISING FROM THE USE OF THIS PUBLICATION. THE DESIGNER'S LIABILITY IS LIMITED TO THE DESIGN AND DRAWING OF THE BUILDING. 