
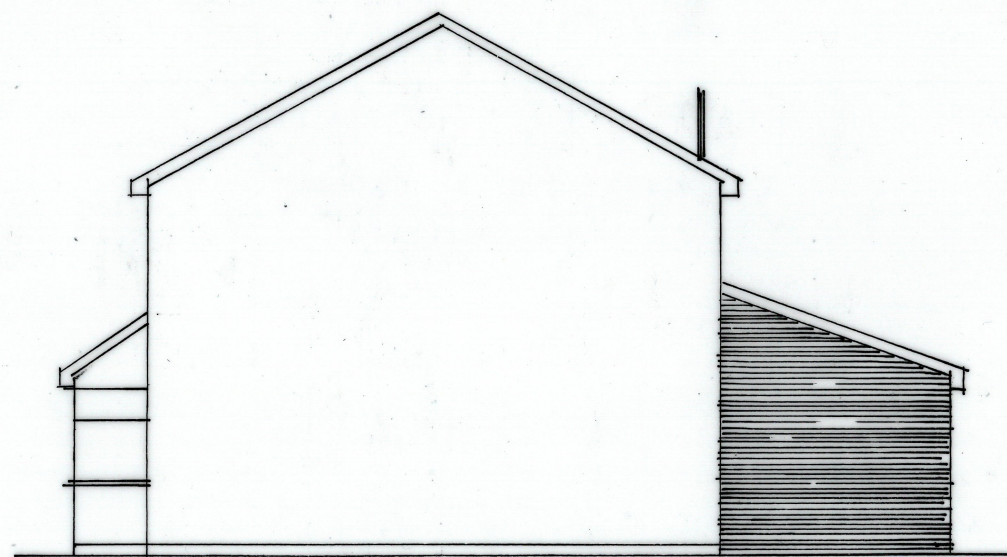
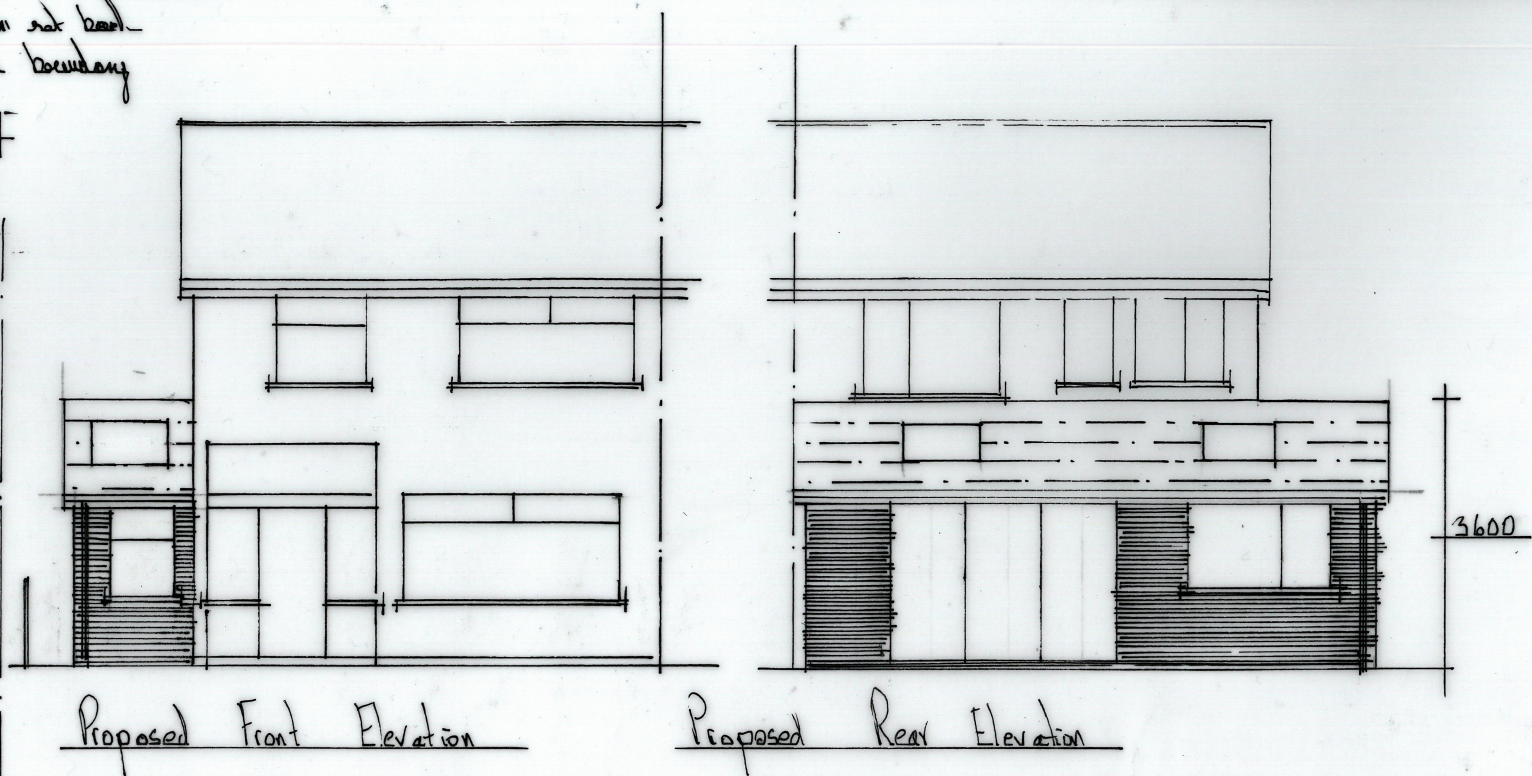


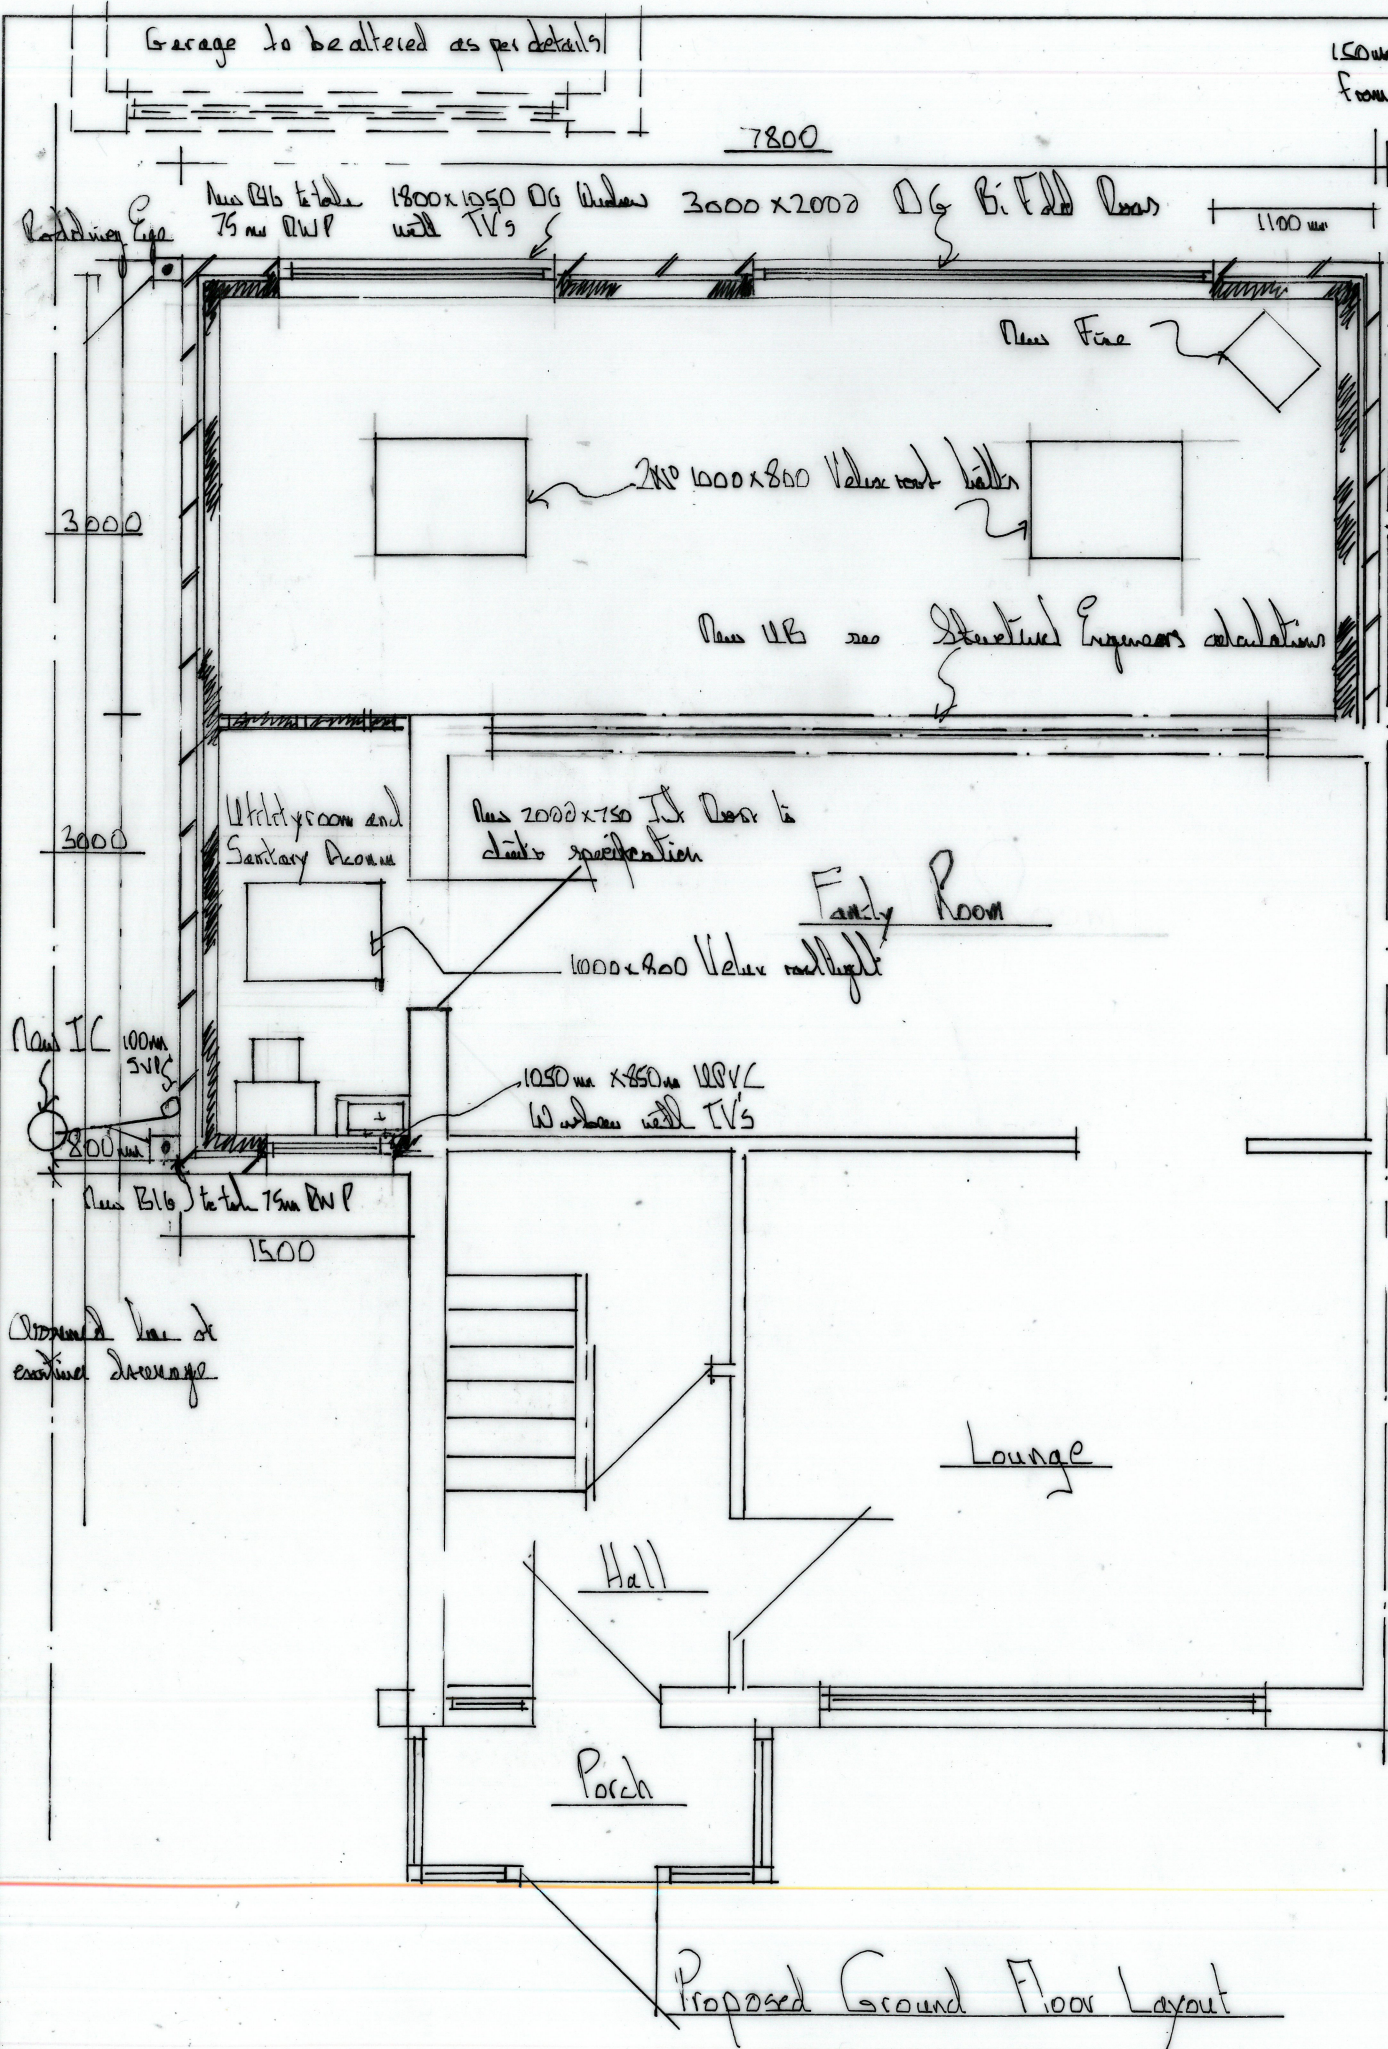

METRES

0 1 2

SCALE 1:50

METRES

0 1 2

SCALE 1:100

REV	DATE	AMENDMENTS	INT
Harry Jackson Surveyors Limited Unit 4A Farnworth Park Industrial Estate Wellington Street, Farnworth, Bolton BL4 7BY Tel: 01204 701740 Mobile: 07931 321879			
CLIENT Mr + Mrs Lillie			
ADDRESS 51 Kensington Drive Elton Burn BL8 2DE			
PROJECT Planning + Building Regulation			
TITLE Rear + Side Extension with Alterations to existing facade			
DRAWING NO. SH/101/10/13	REV		
SCALES	DATE 2/4/22		
DRAWN BY HJ	SHEET SIZE A3		
CHECKED BY JJ	COPYRIGHT ©		