



Pos. 001, Quantity: 1

XW2
Job: Summerseat Methodist Primary Scool
System: Reynaers SL 68 Standard HI
Exterior View

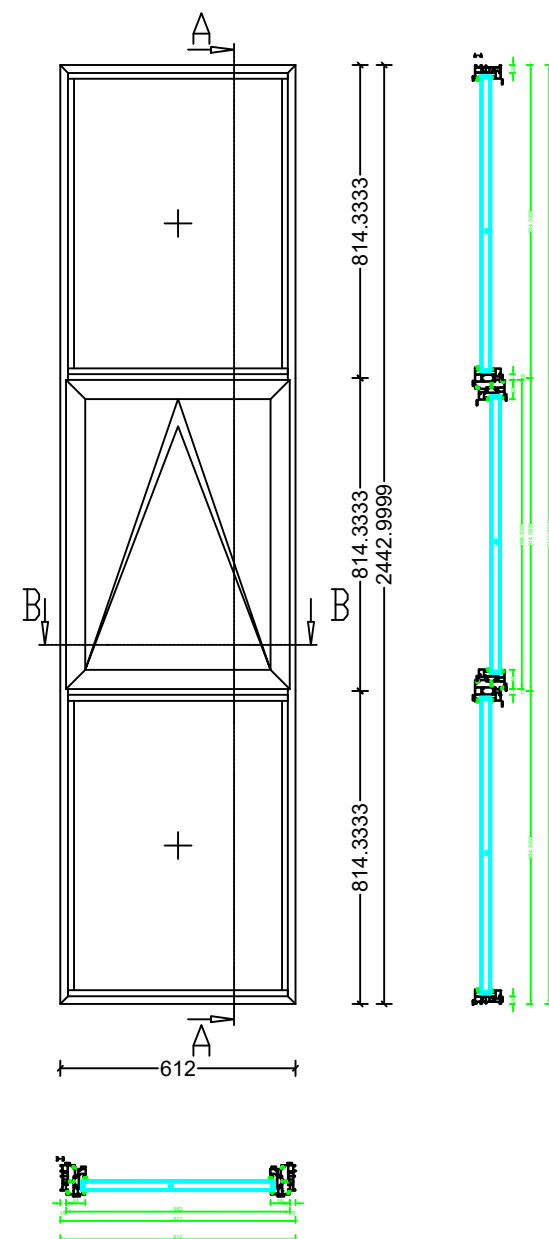


Pos. 002, Quantity: 1

XW6-8
Job: Summerseat Methodist Primary Scool
System: Reynaers SL 68 Standard HI
Exterior View

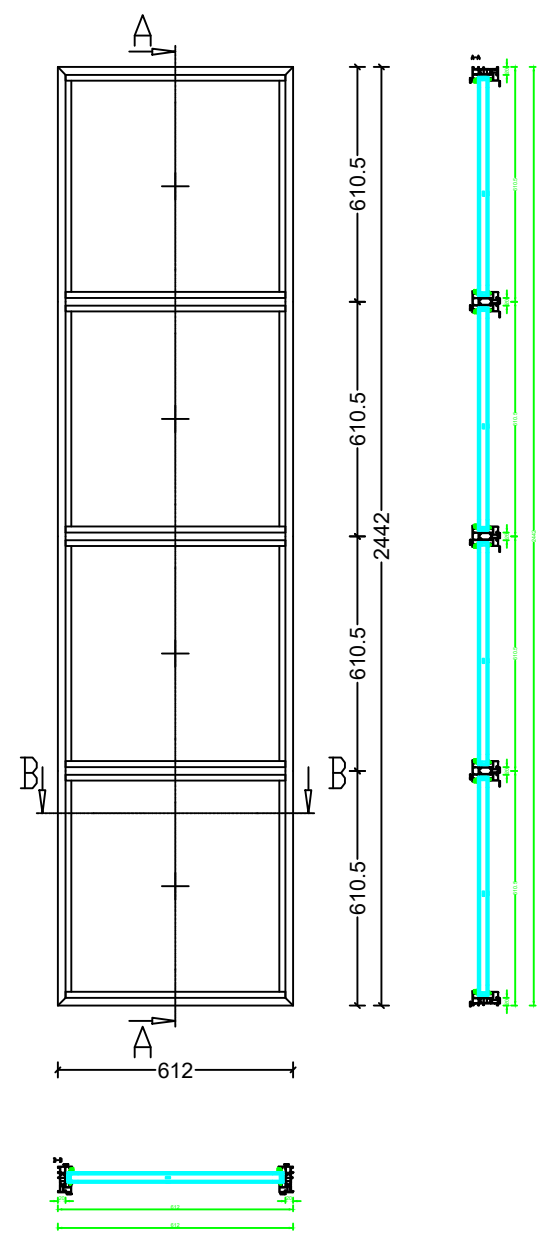


Pos. 003, Quantity: 1

XW10
Job: Summerseat Methodist Primary Scool
System: Reynaers SL 68 Standard HI
Exterior View

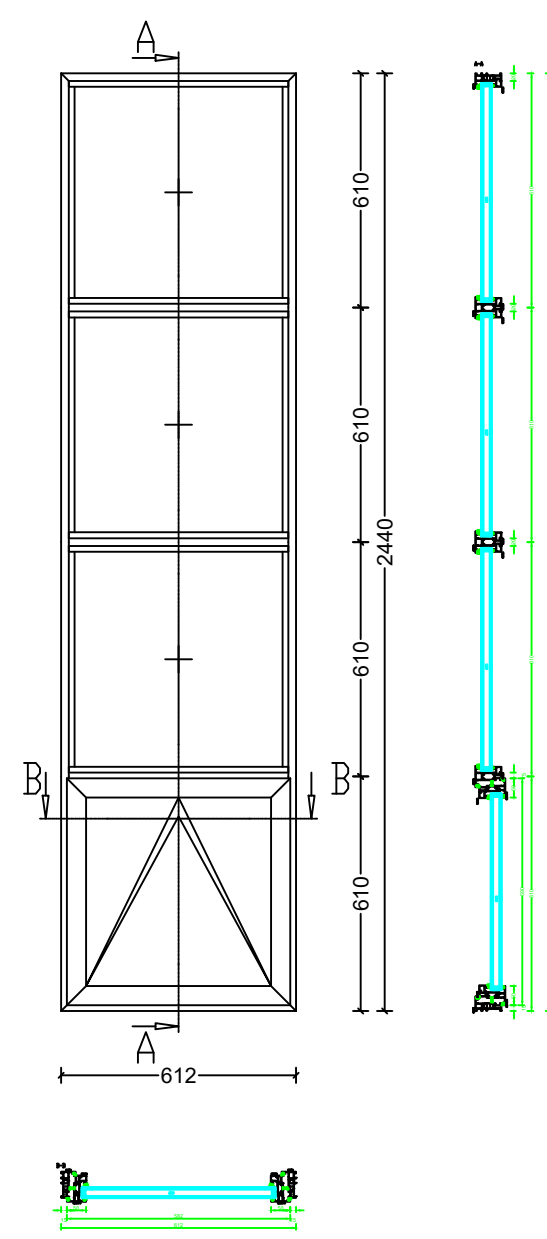

Pos. 004, Quantity: 1

XW16
Job: Summerseat Methodist Primary Scool
System: Reynaers SL 68 Standard HI
Exterior View

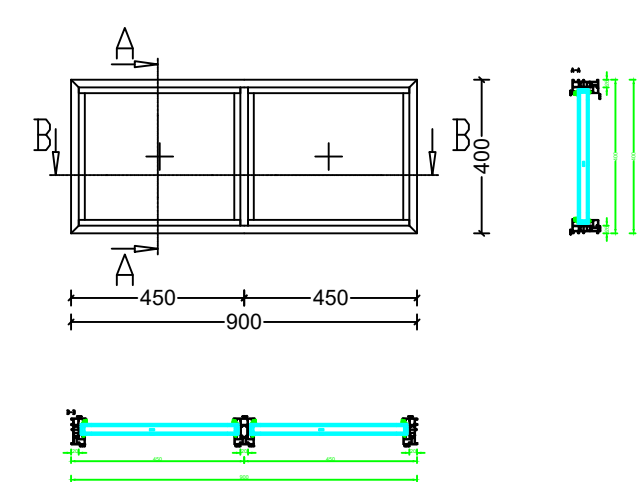

Summerseat Primary School - Window Elevations - Scale 1:20 @ A1

Aspects of this proposal may fall within the remit of the Party Wall Etc. Act 1996. If applicable any affected Adjoining Owners must be notified by way of a Notice. An agreement should be obtained from the Adjoining Owner in respect of the planned works if they fall within the scope of the Act. If applicable you may be required to appoint a Party Wall Surveyor.

No works should commence until plans have been approved by and/or submitted to the Building Control officer. Should any works commence prior to this approval being issued then this is done entirely at the client/contractor's own risk and expense.

The Client must be aware of their duties under the Construction (Design & Management) Regulations 2015 to appoint a Principal Designer and Principal Contractor. In the case of domestic projects the Principal Contractor is to undertake these duties on behalf of the client.



Summerseat Primary School - Window Elevations - Images NTS



A	Planning Issue	11-11-22
Rev	Description	Date
Client	Client Name Summerseat Methodist Primary School Rowlands Road, Bury BL9 5NF	
Project	Project Name Window Replacement	
Drawing	Drawing Title Rear Window Elevations	
Scale	Drawn	Checked
As Shown	LE	JV
Project No.	S9/10424	Date
		11/11/2022
Drawing Identifier	S9/10424/P/04	