

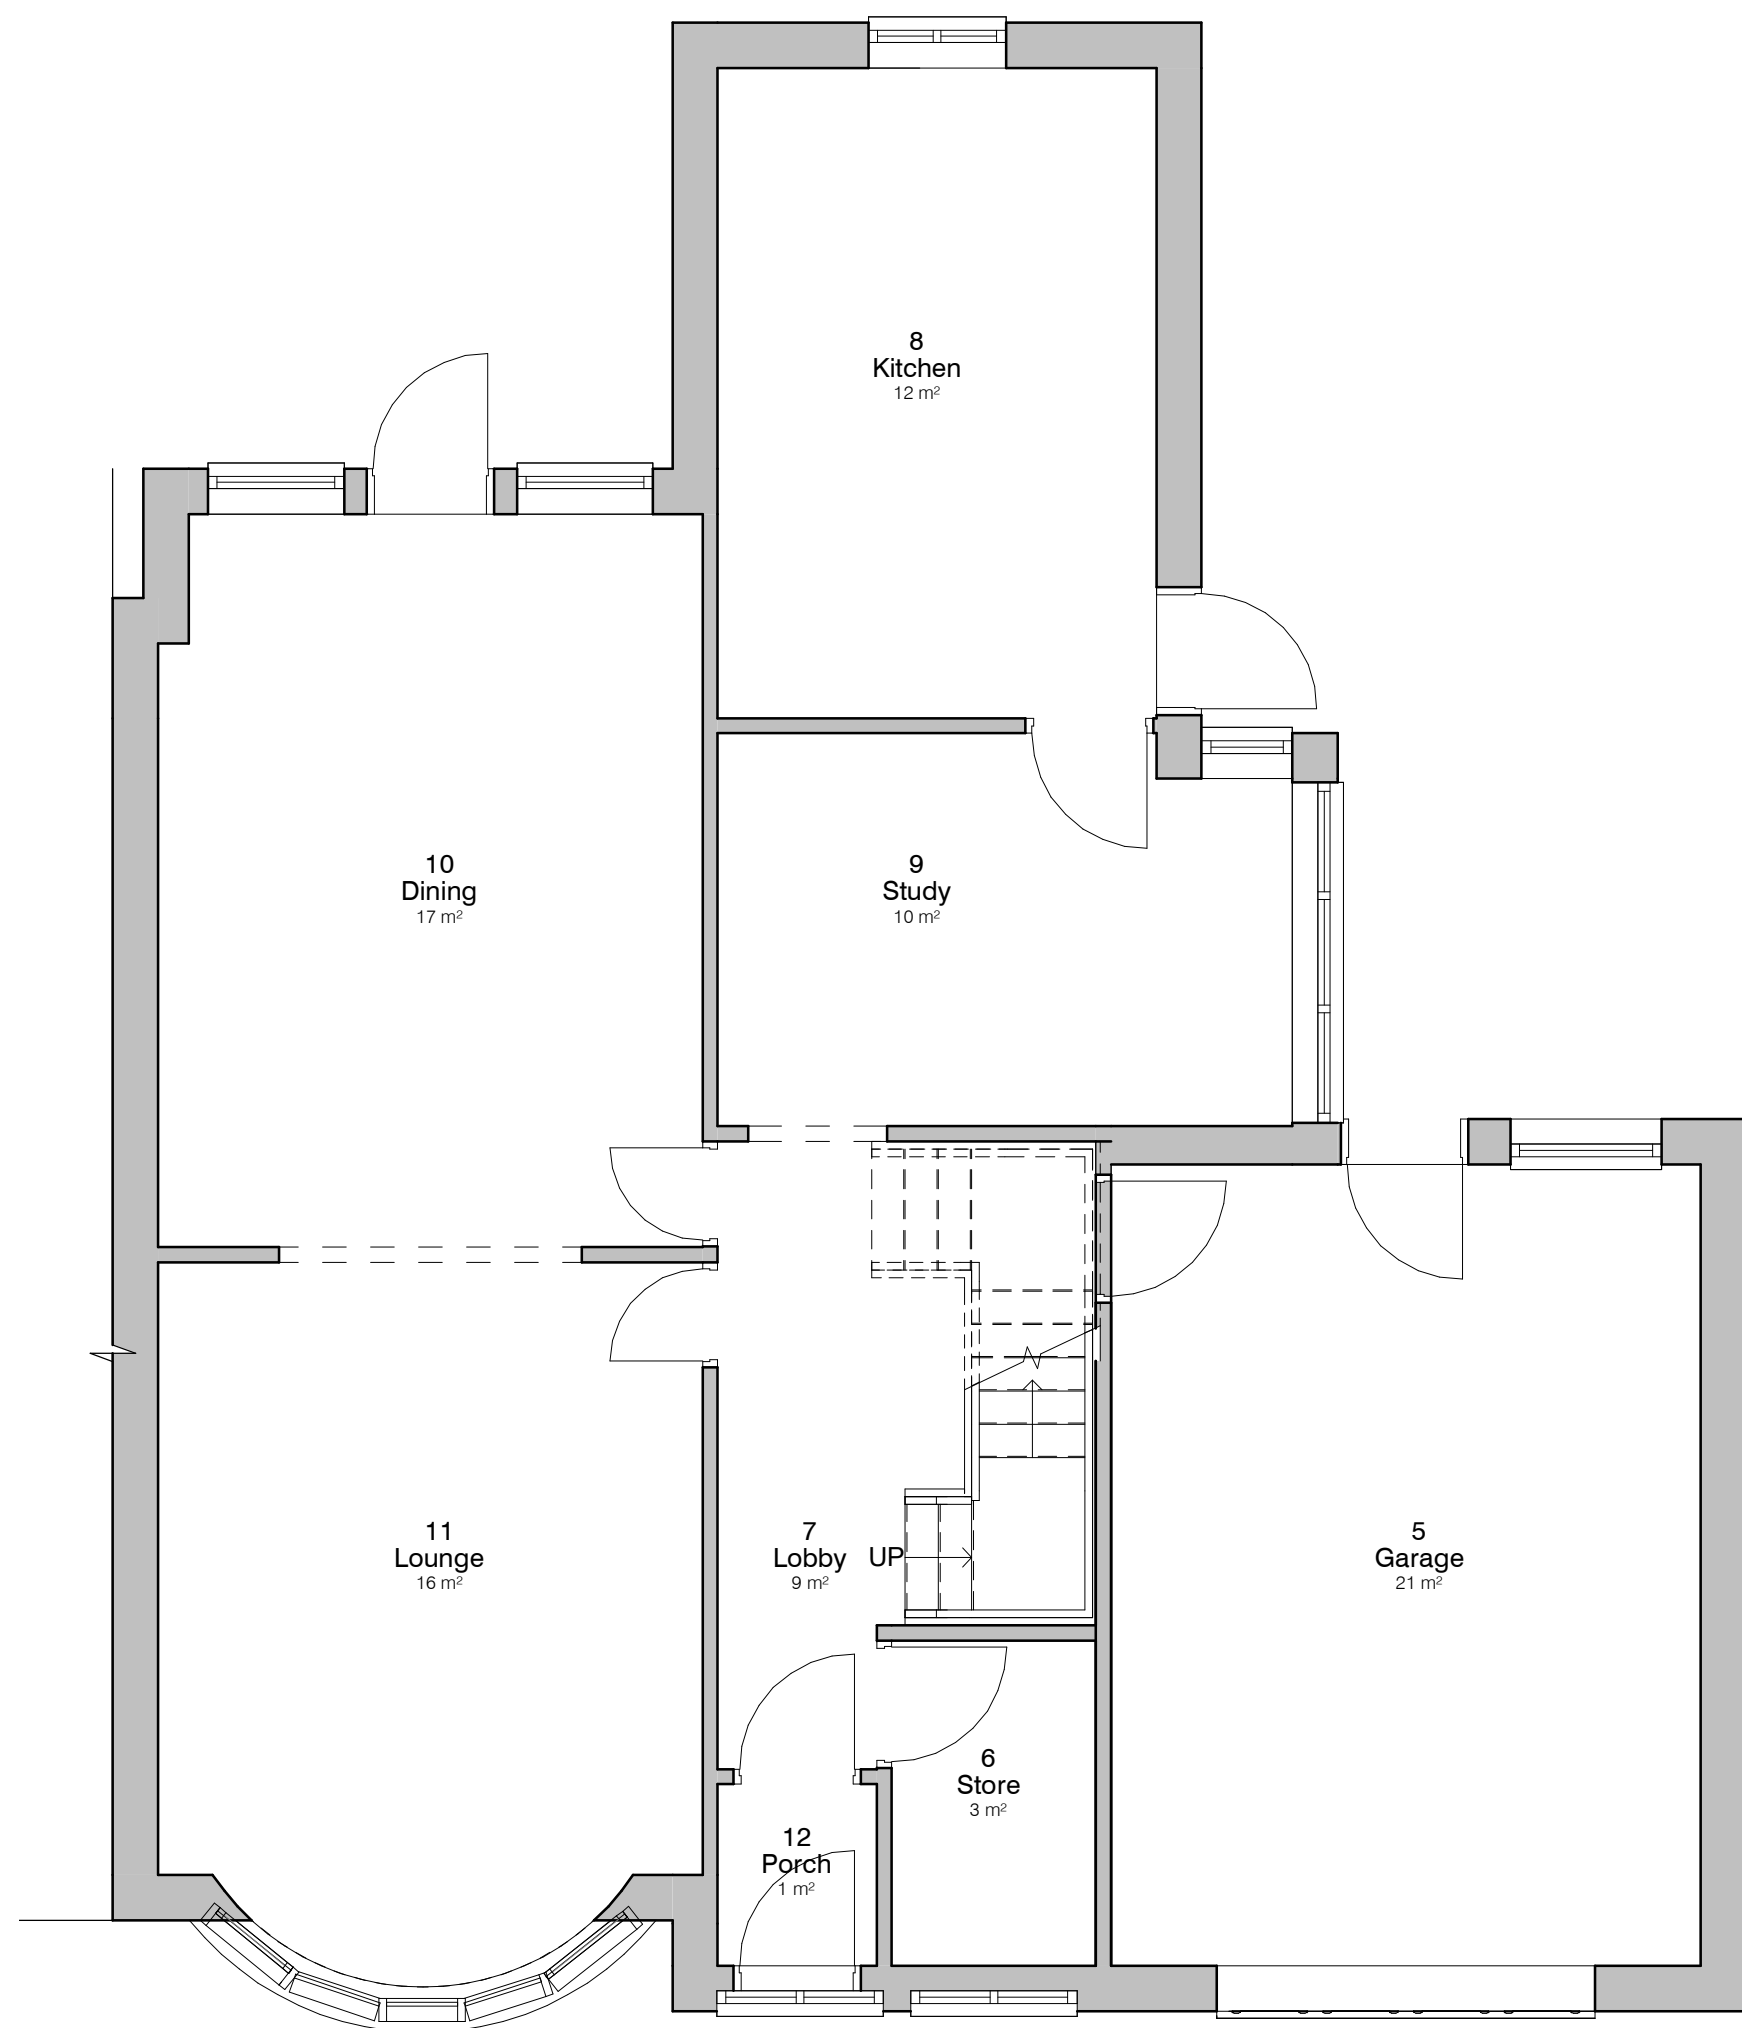


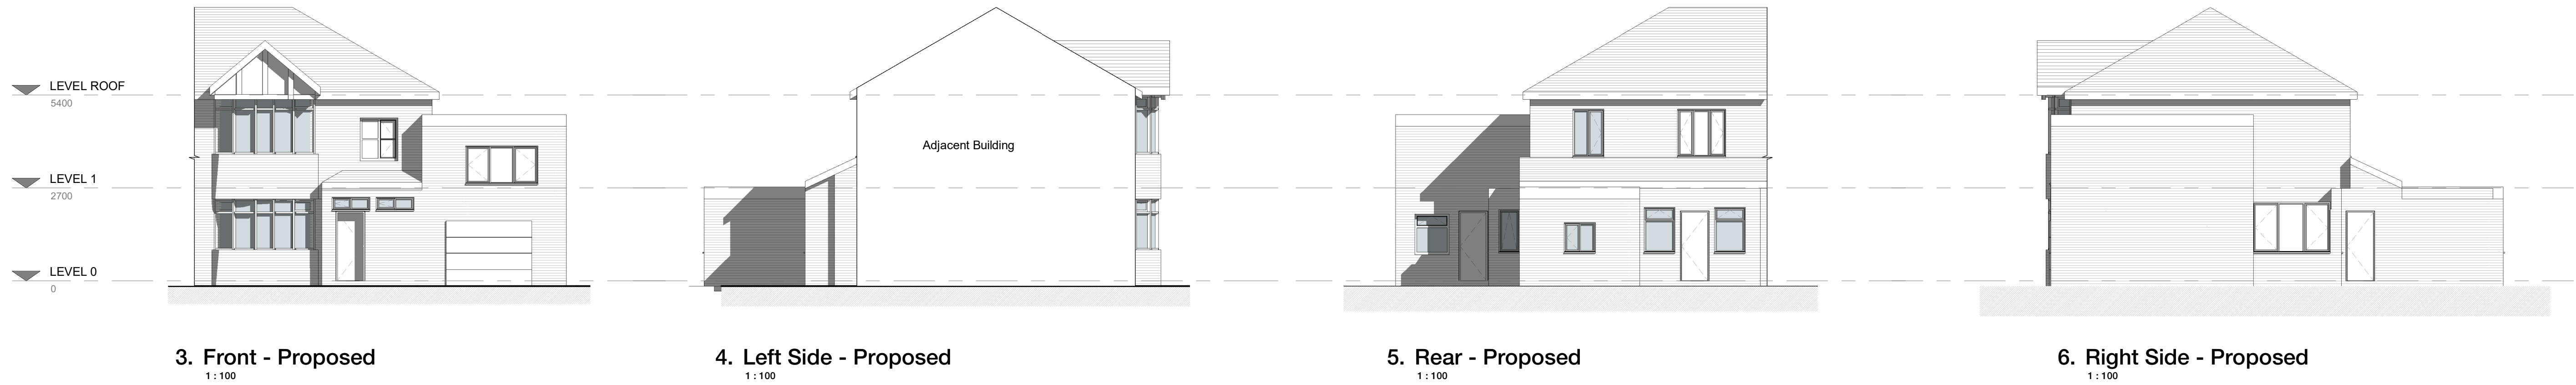


1. Level 0 - GA Proposed
1:50

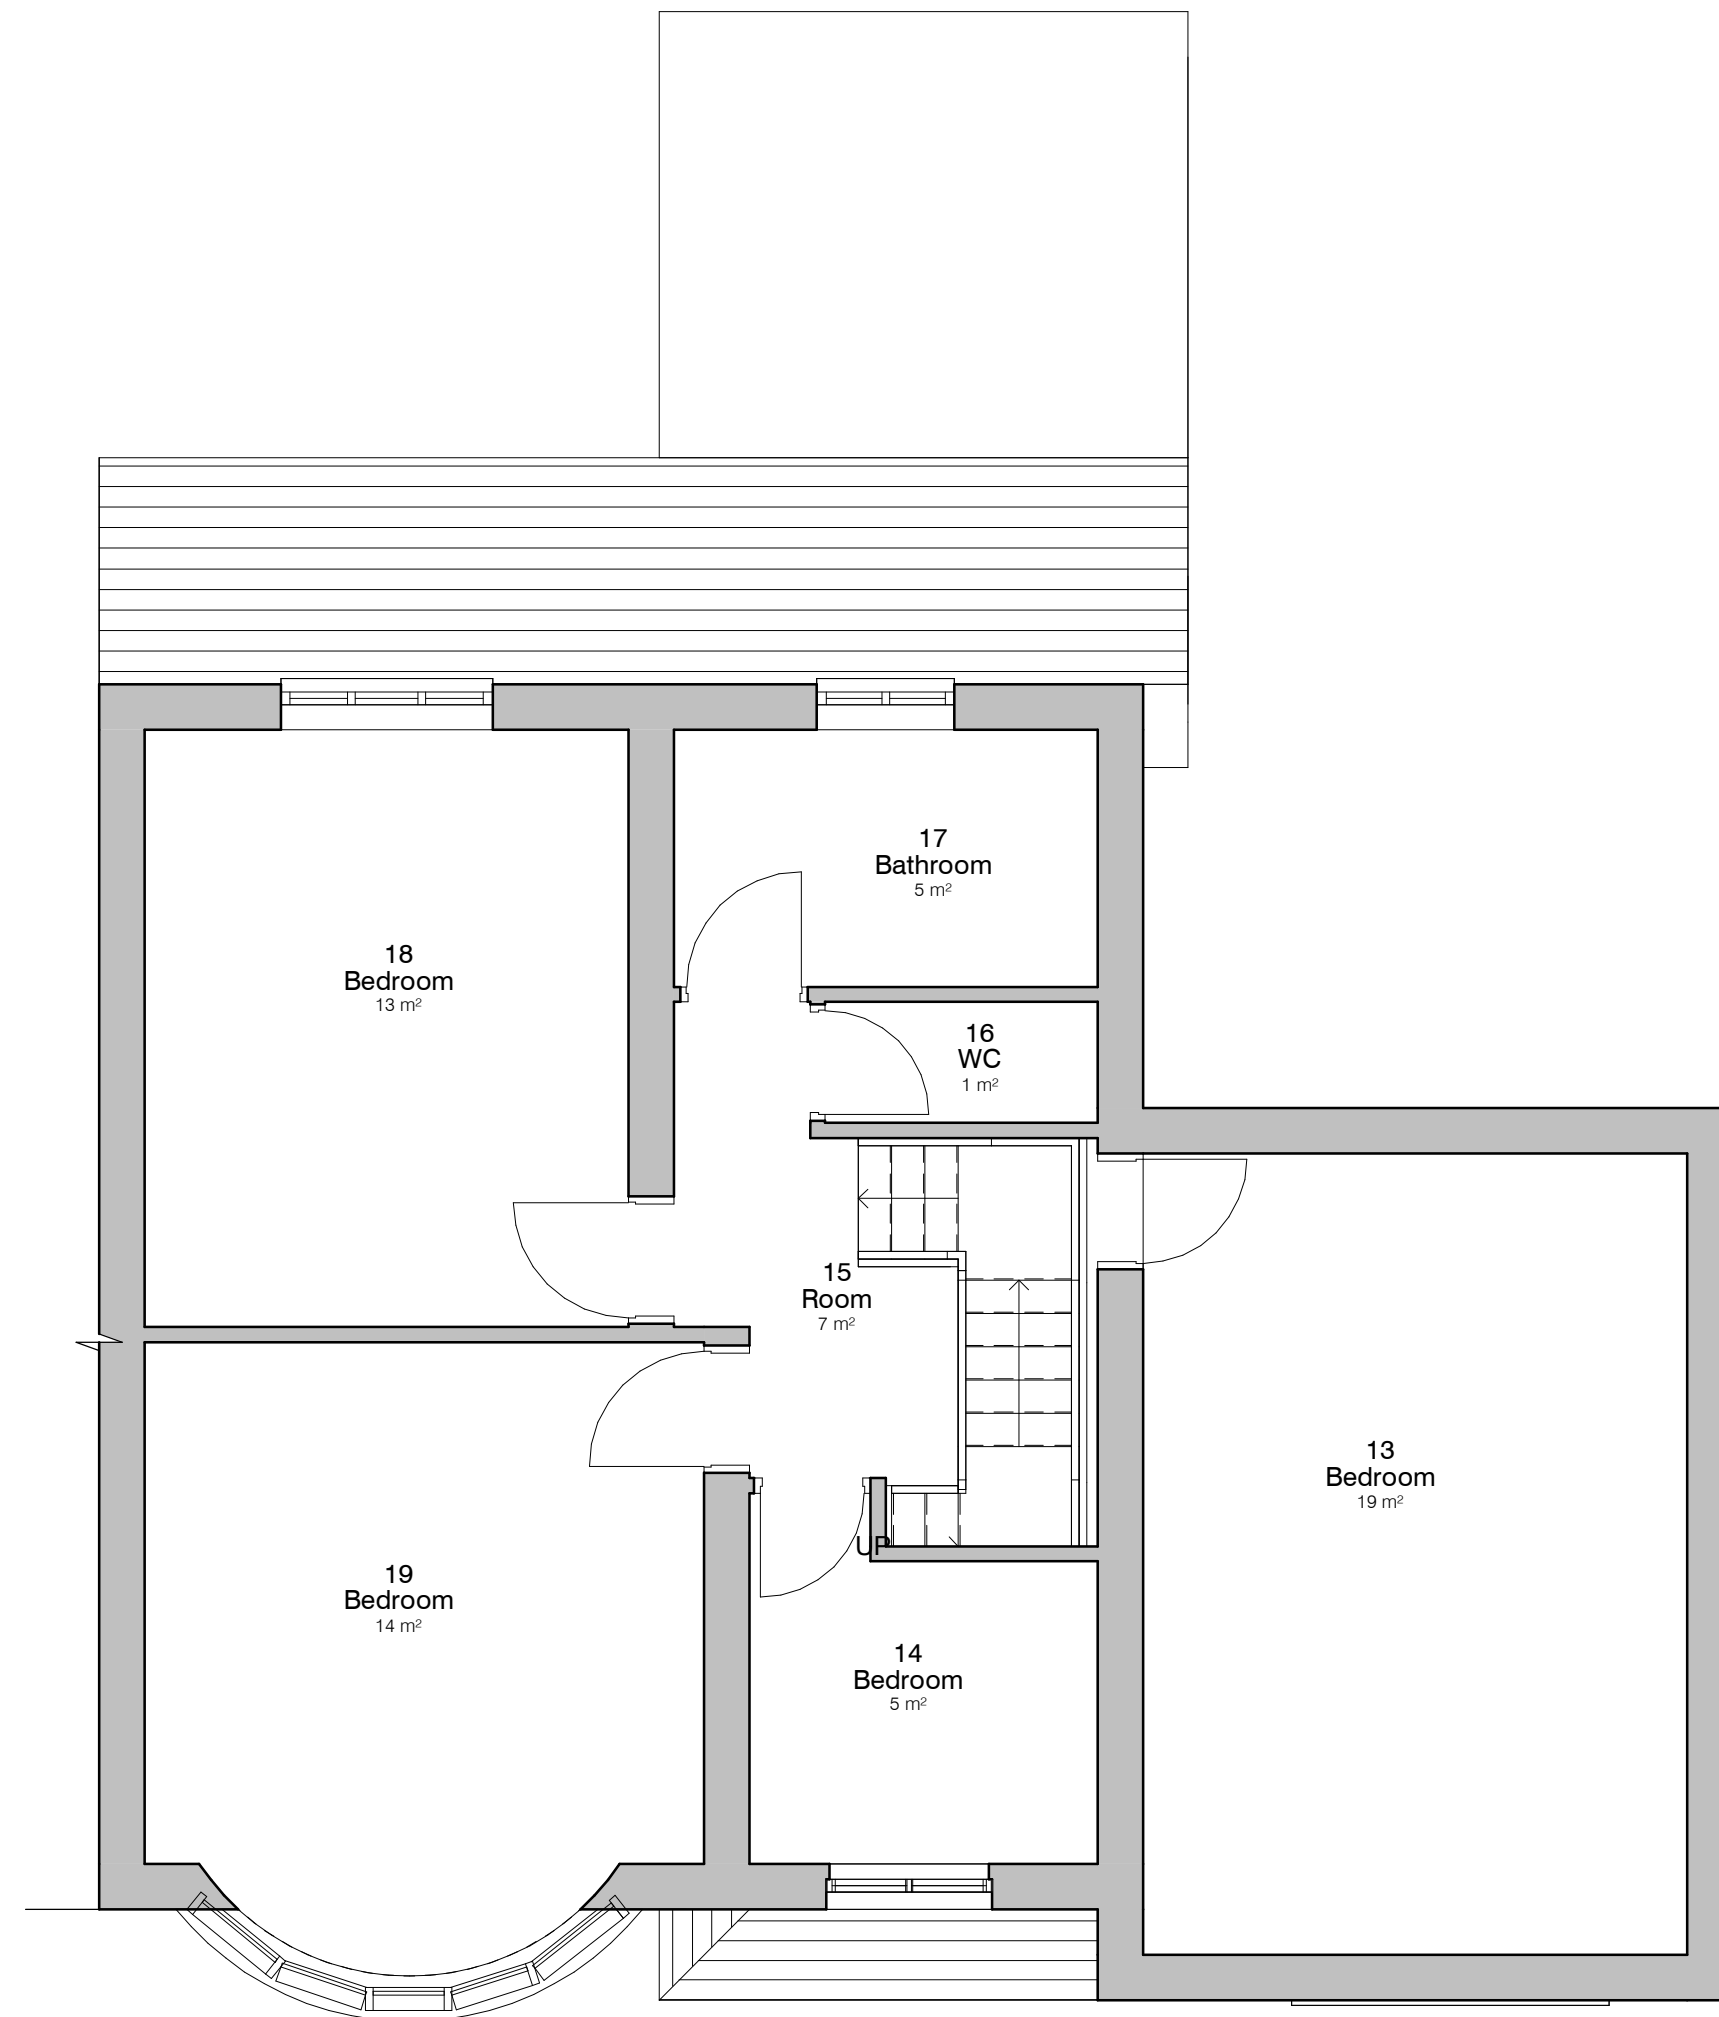

2. Level 1 - GA Proposed
1:50

Note Block - Elevations - GA

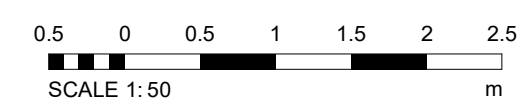

PROJECT	SCALE & A1	DATE	BY
23 Breeze Mount	As indicated	9 Feb 2022	JS
CLIENT	STATUS	PROJECT NO.	DRAWING NO.
Pick, D		DA22013.	003.
TITLE	PROJECT NO.	DRAWING NO.	REV.
Proposed GA Plans and Elevations	DA22013.	003.	
NOTES			
THIS DRAWING MUST NOT BE REPRODUCED WITHOUT WRITTEN CONSENT OF DEBTAL ARCHITECTURE. ALL DIMENSIONS AND MATERIALS SHALL BE CHECKED AND CONFIRMED ON SITE AND CORRECTED TO BE IN ACCORDANCE WITH THE DRAWING. ALL DIMENSIONS SHALL BE IN ACCORDANCE WITH CURRENT STATUTORY LEGISLATION, RELEVANT CODES OF PRACTICE AND PREVIOUS AGREEMENTS. ALL DIMENSIONS ON THIS DRAWING ARE IN MILLIMETRES UNLESS OTHERWISE STATED.			

DEBTAL
ARCHITECTURE
www.debtal.co.uk