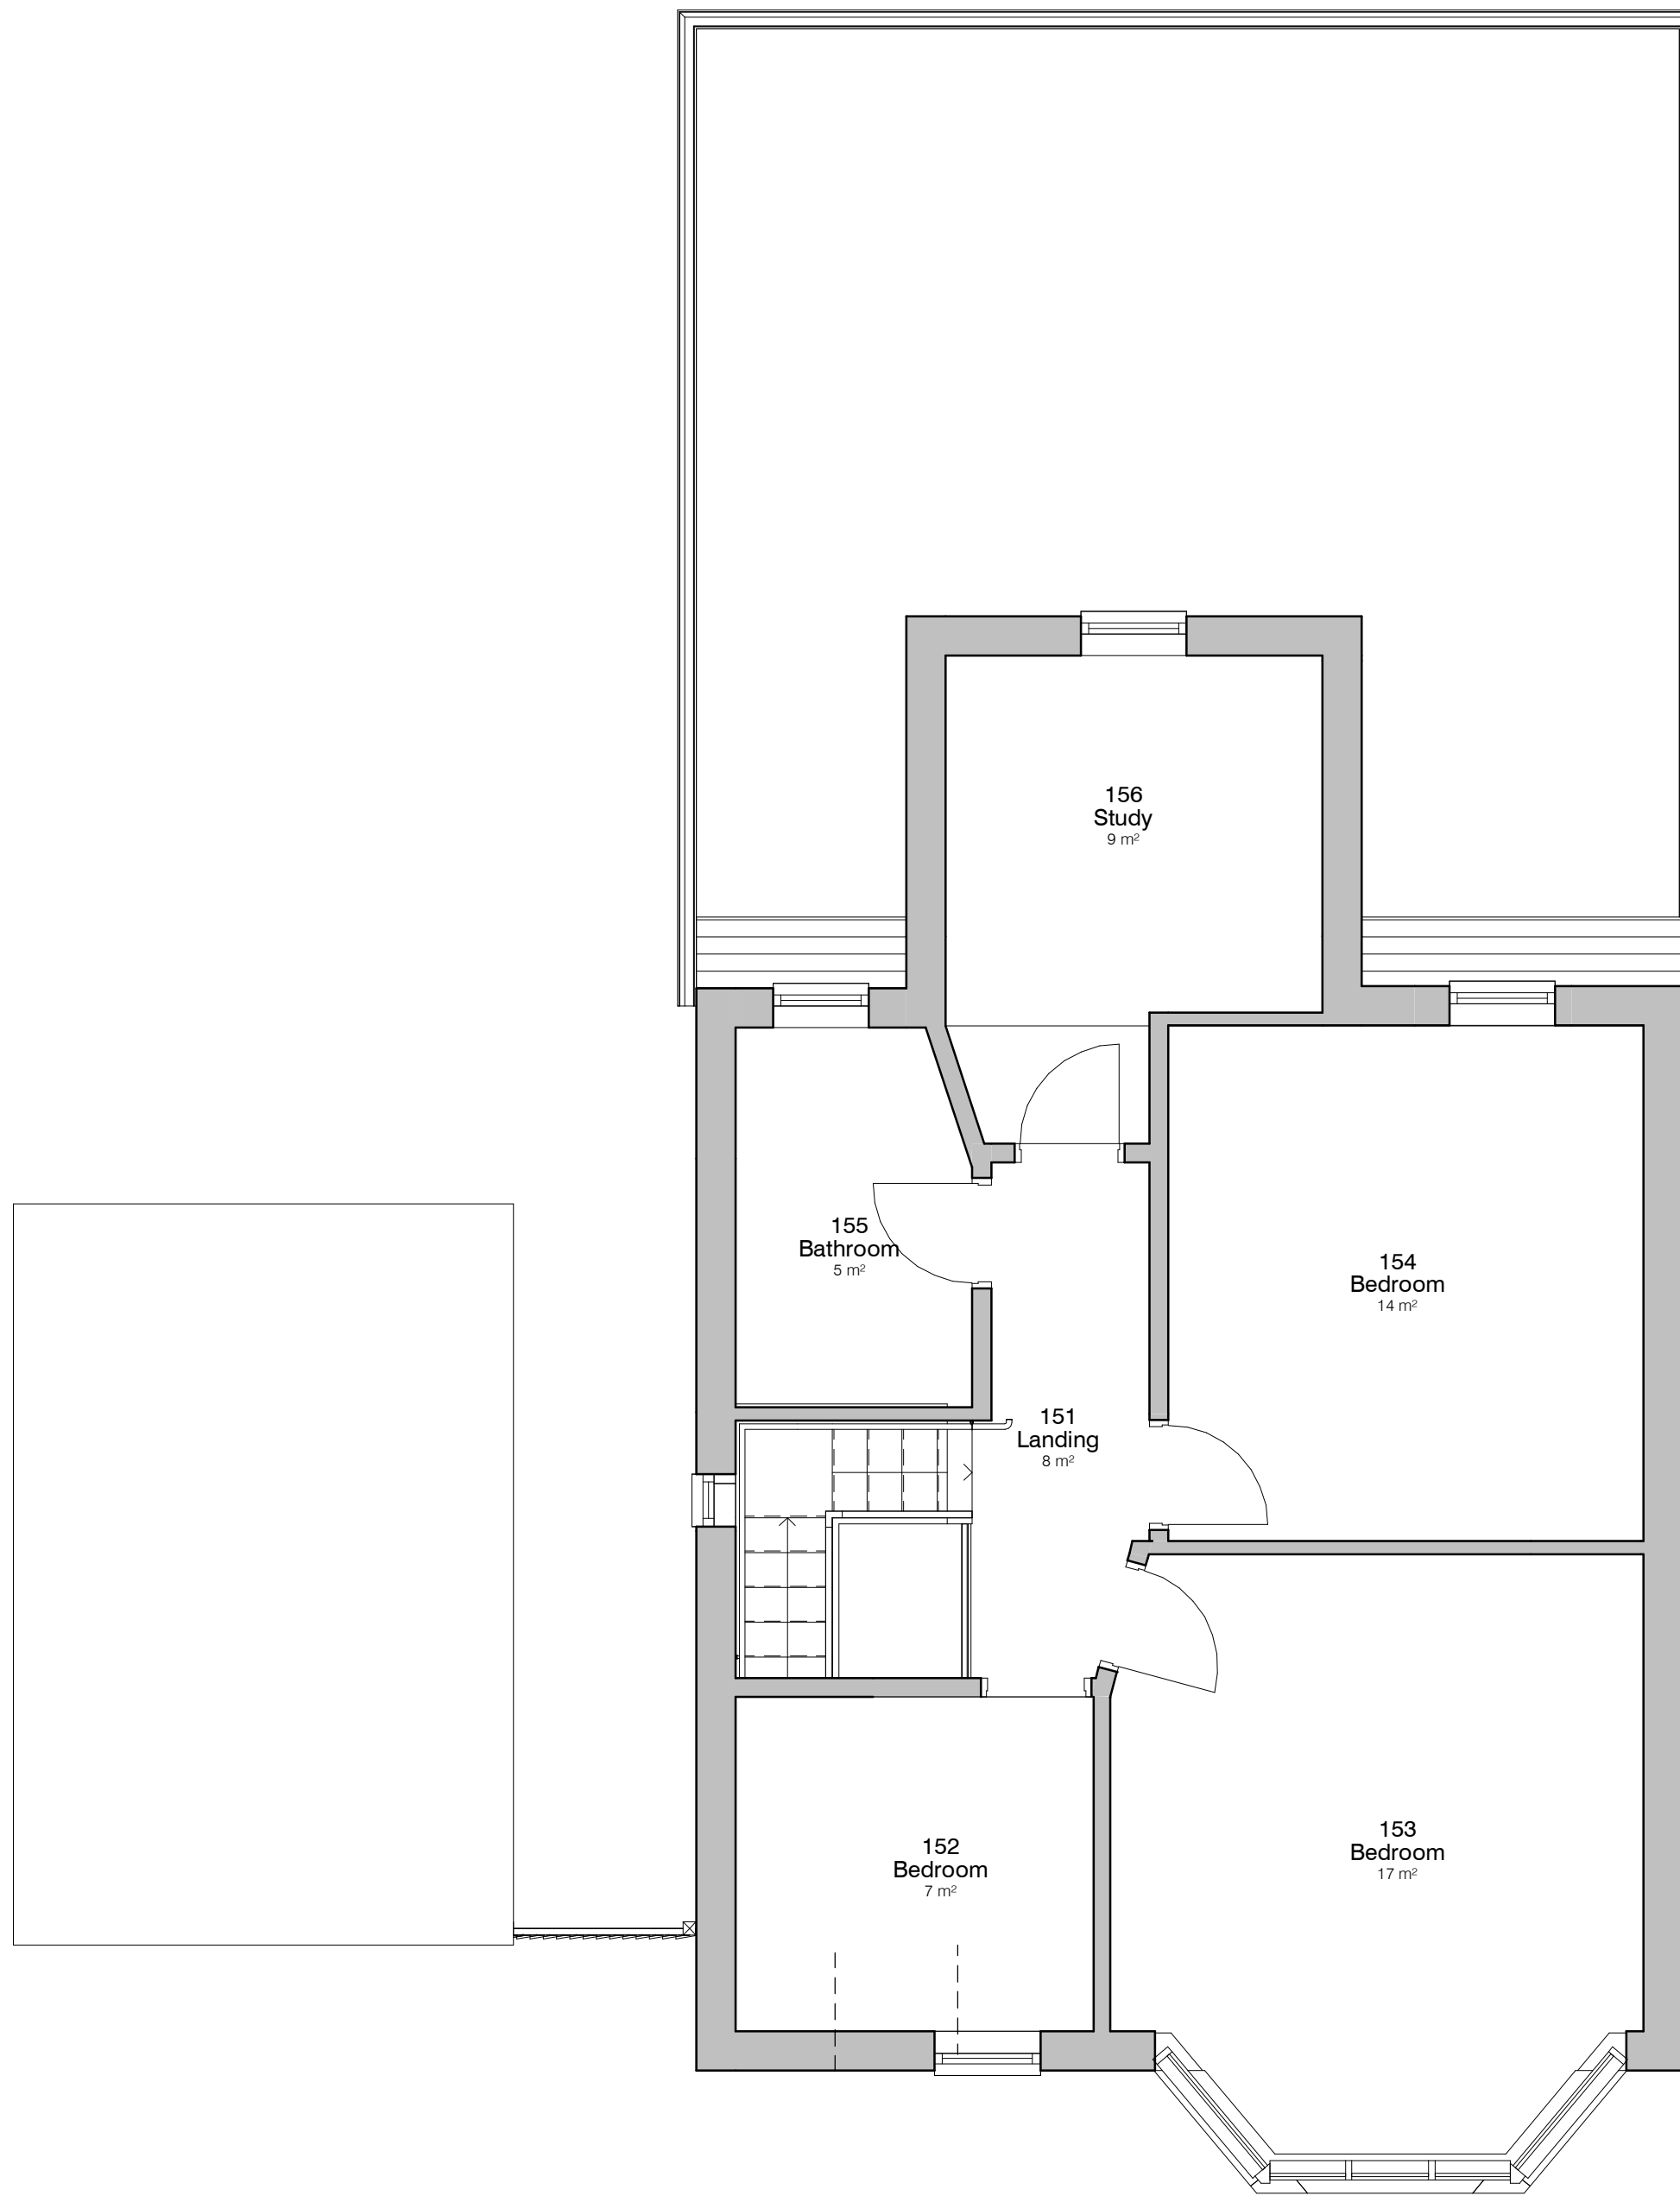
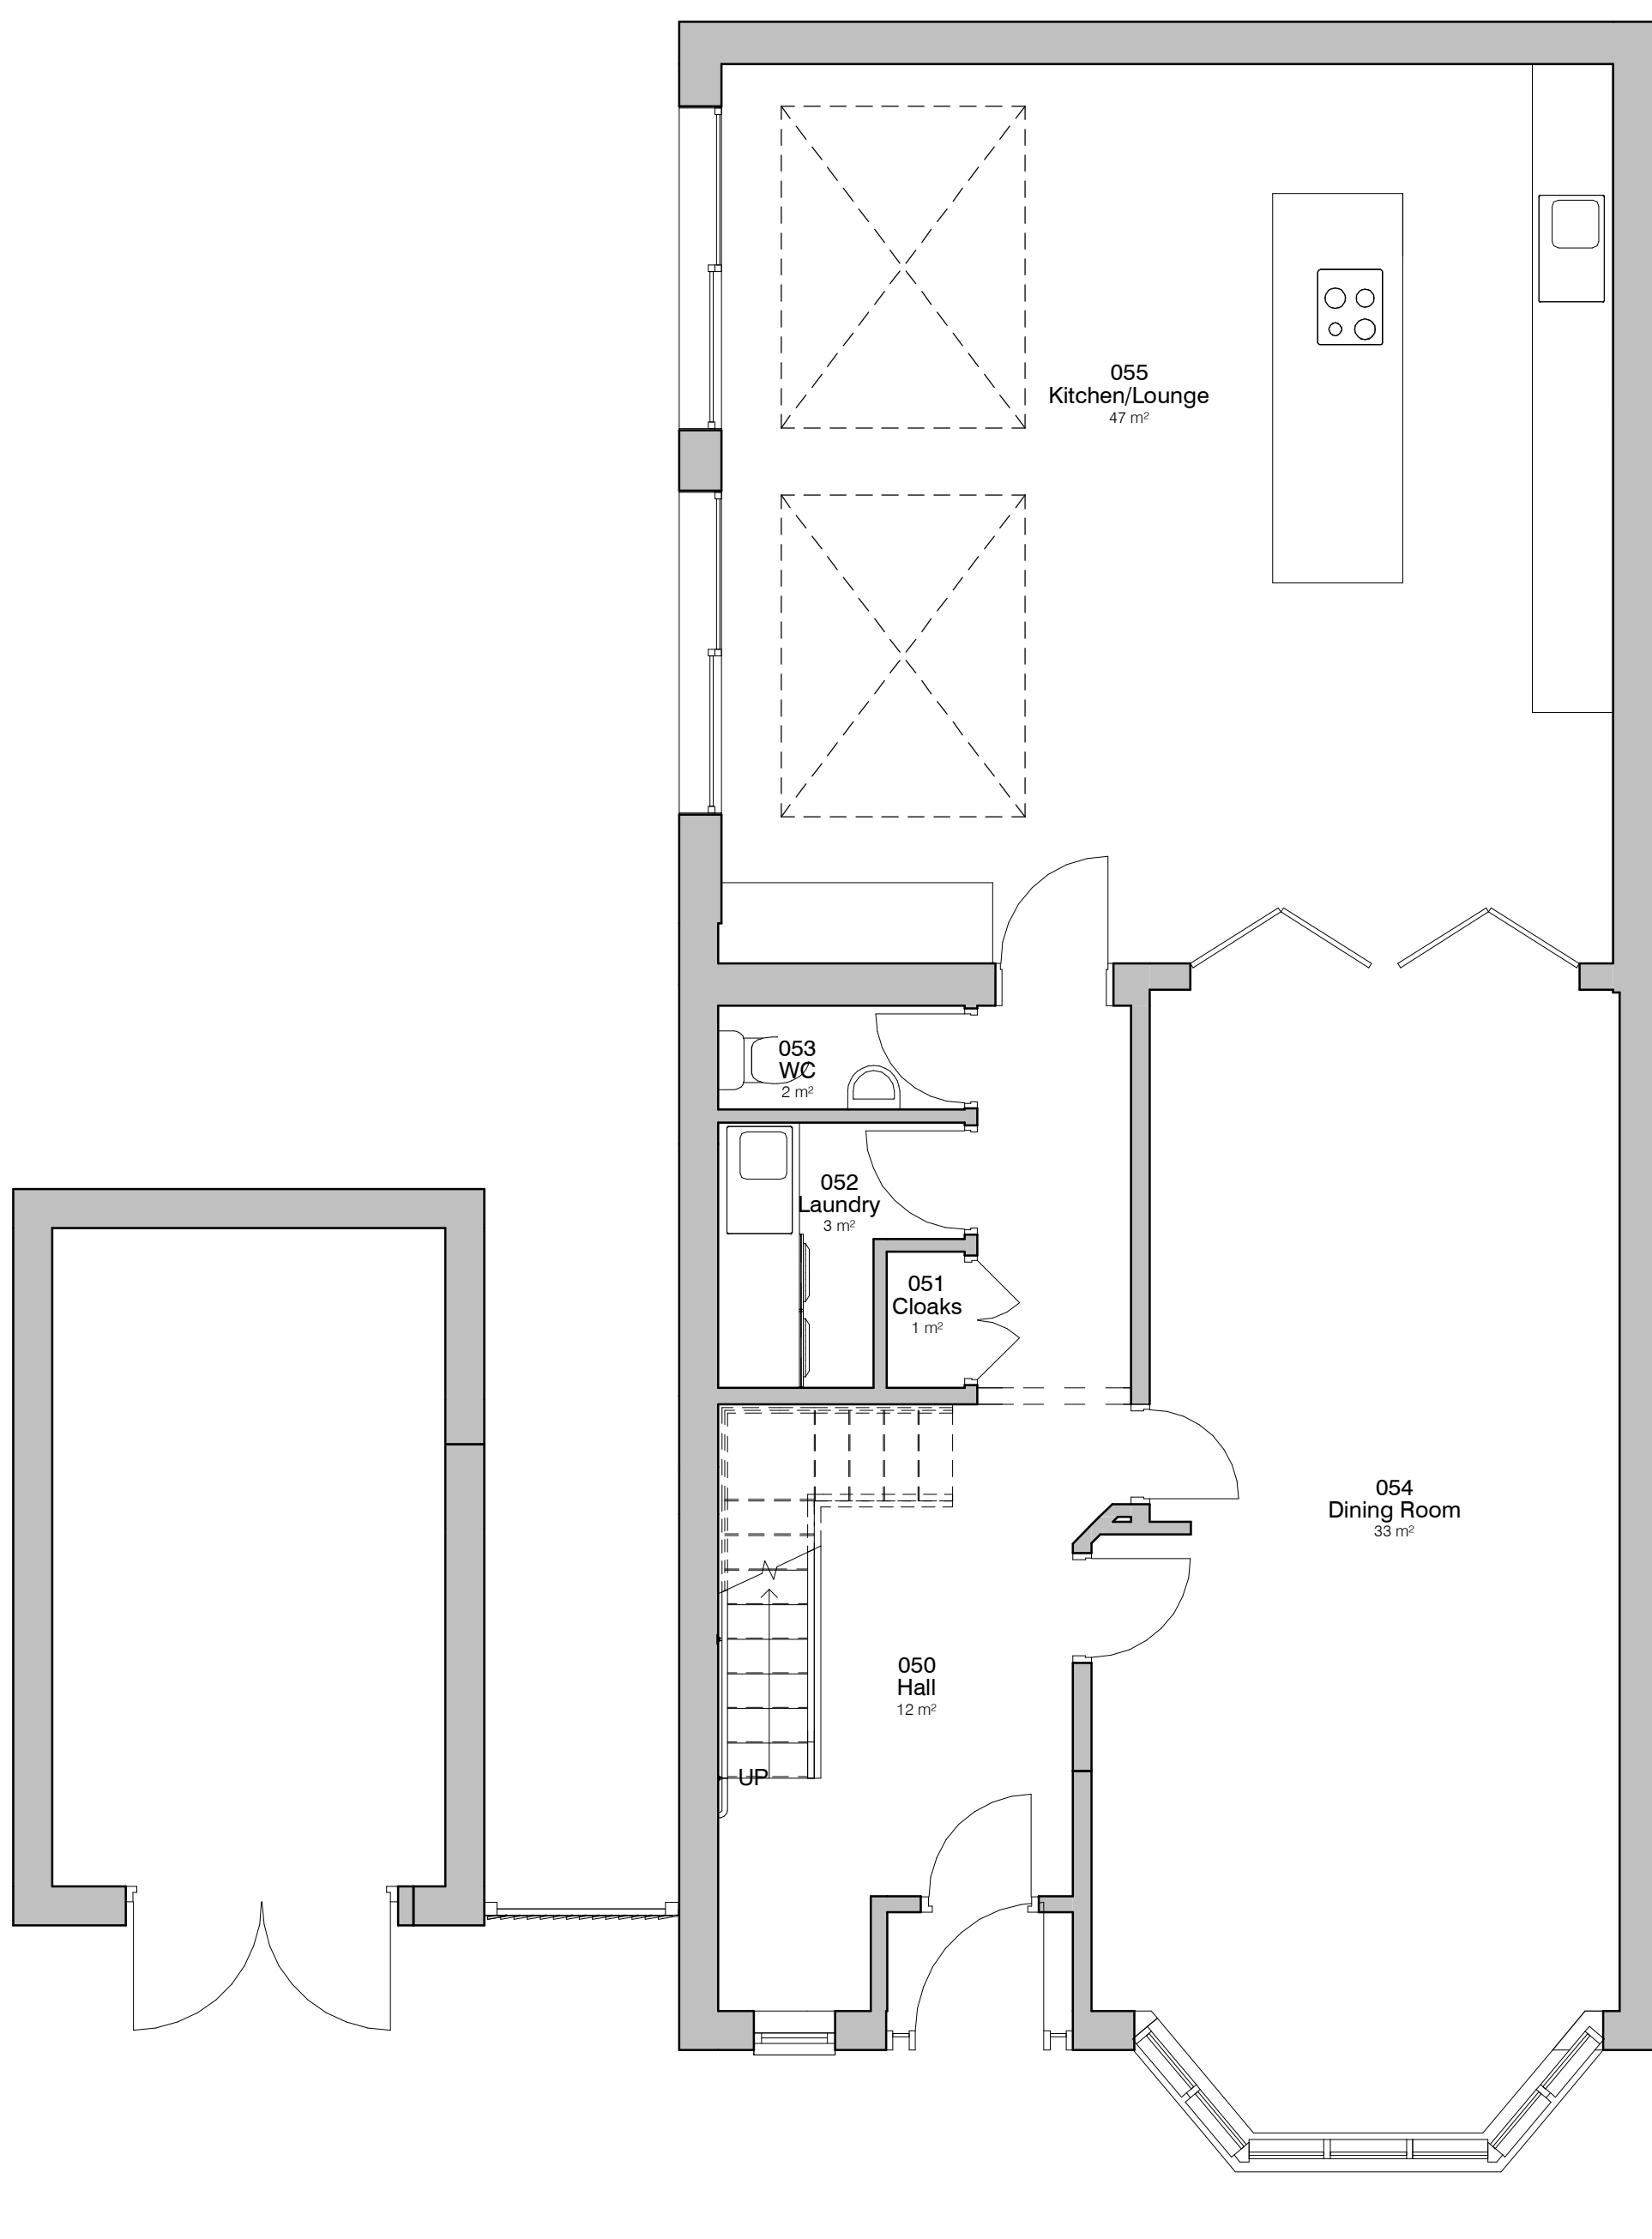


PROJECT	SCALE & A1	DATE	BY	DATE
1 Mowbray Avenue	As indicated	12 JUN 2023	YM	
CLIENT	STATUS	PROJECT NO.	DRAWING NO.	REV.
Samuel Oppenheimer		DA22047.	003.	
TITLE	NOTES			
Proposed GA Plans and Elevations	DISCLAIMER: ALL RIGHTS RESERVED. THIS DRAWING MUST NOT BE REPRODUCED WITHOUT WRITTEN CONSENT. ALL DIMENSIONS AND MATERIALS SHALL BE CHECKED AND CONFIRMED ON SITE AND CORRECTED TO AS SHOWN ON THE DRAWING. THE DRAWING SHALL BE ACCORDANCE WITH CURRENT STATUTORY LEGISLATION, RELEVANT CODES OF PRACTICE AND PREVIOUS EXPERIENCE. ALL DIMENSIONS ON THIS DRAWING ARE IN MILLIMETRES UNLESS OTHERWISE STATED.			

5. Level 0 - GA Proposed 1:50

6. Level 1 - GA Proposed 1:50