
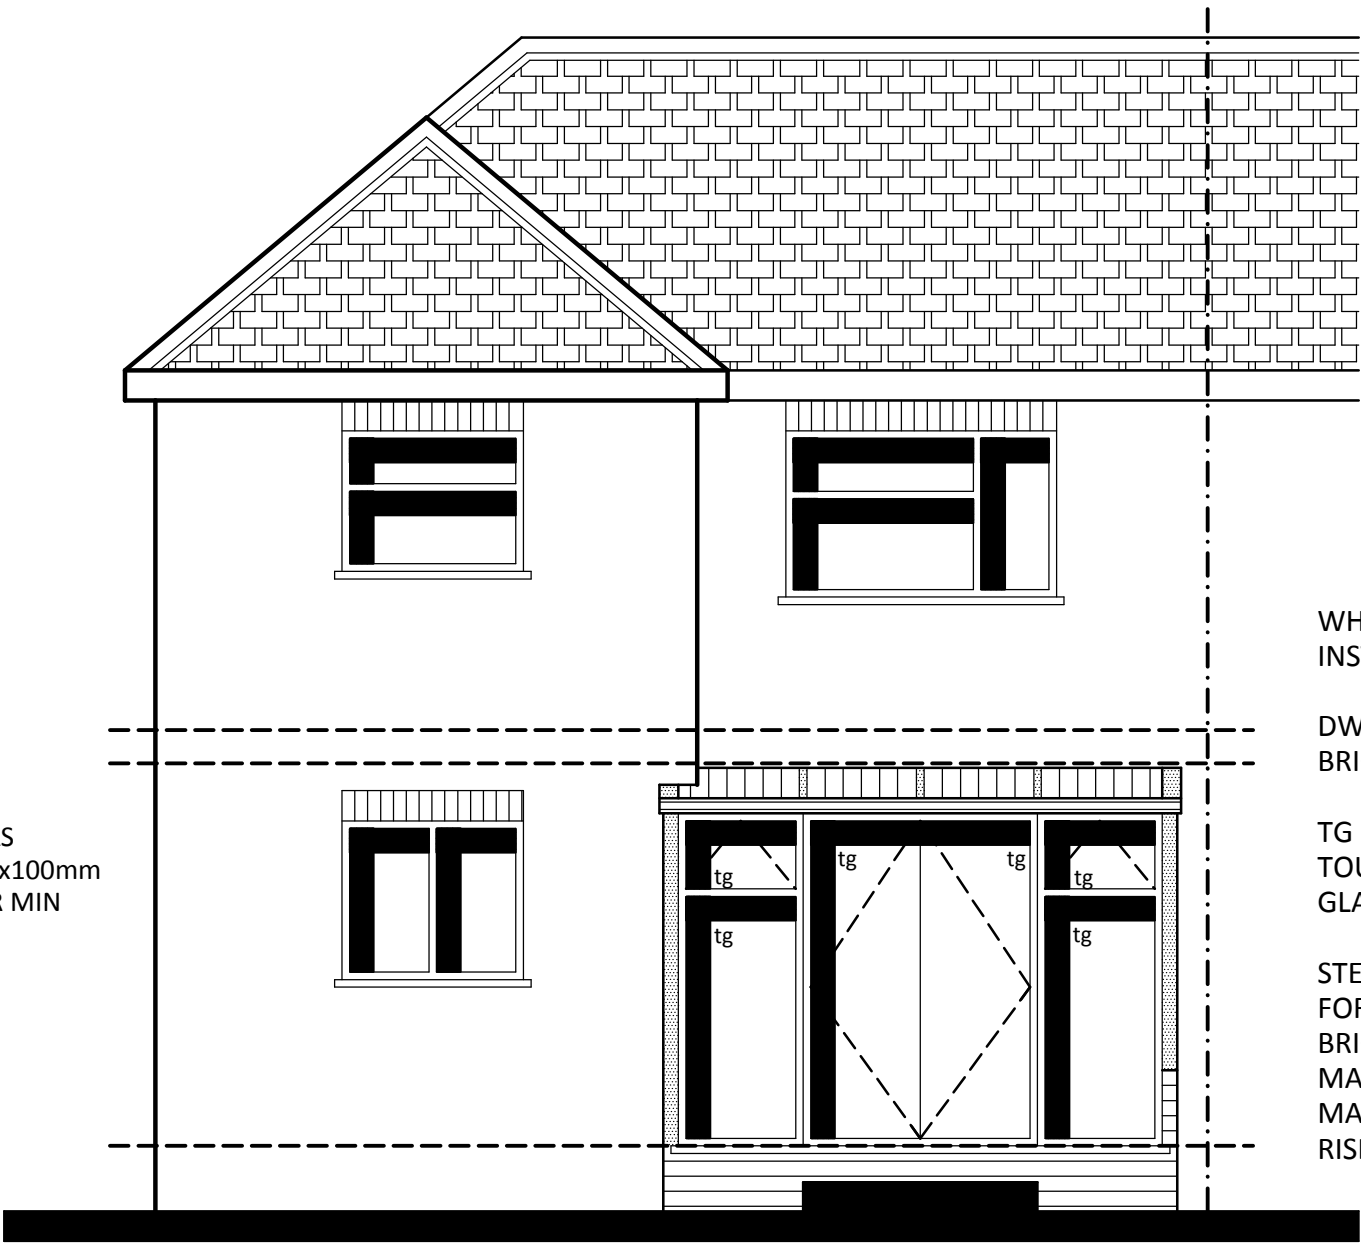


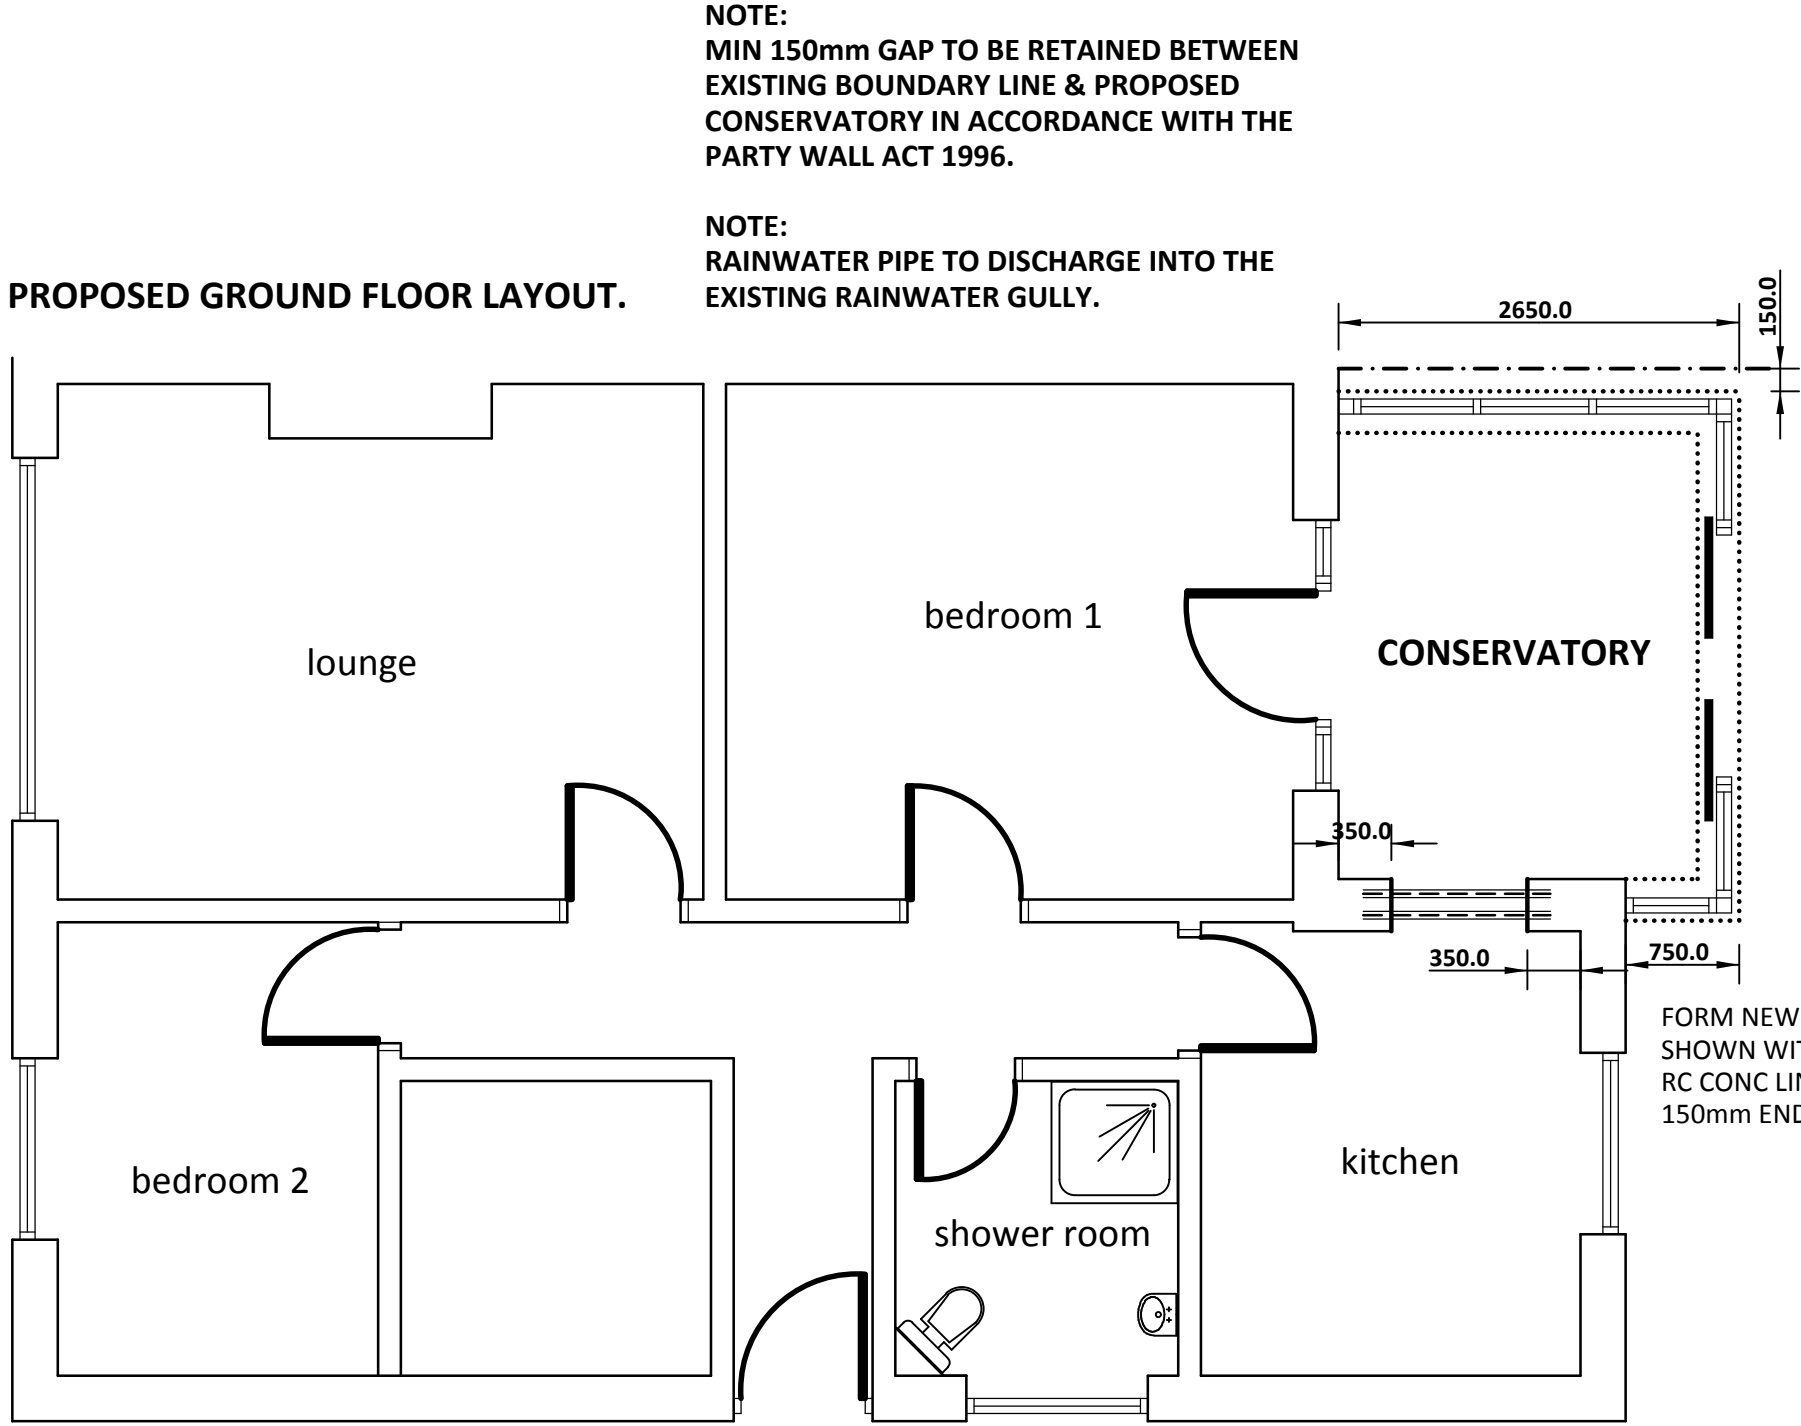


WHITE FRAMED CONSERVATORY
INSTALLED TO MANUFAC SPEC.




DWARF WALLS IN MATCHING
BRICKWORK.

TG DENOTES:
TOUGHENED OR LAMINATED
GLAZING TO BS6206.

STEPS:
FORM STEPS ERECTED IN
BRICKWORK FINISHED WITH
MARLEY FLOOR TILES.
MAX RISE ALL EQUAL TO TOAL
RISE, WITH MIN GOINGS OF 350mm.

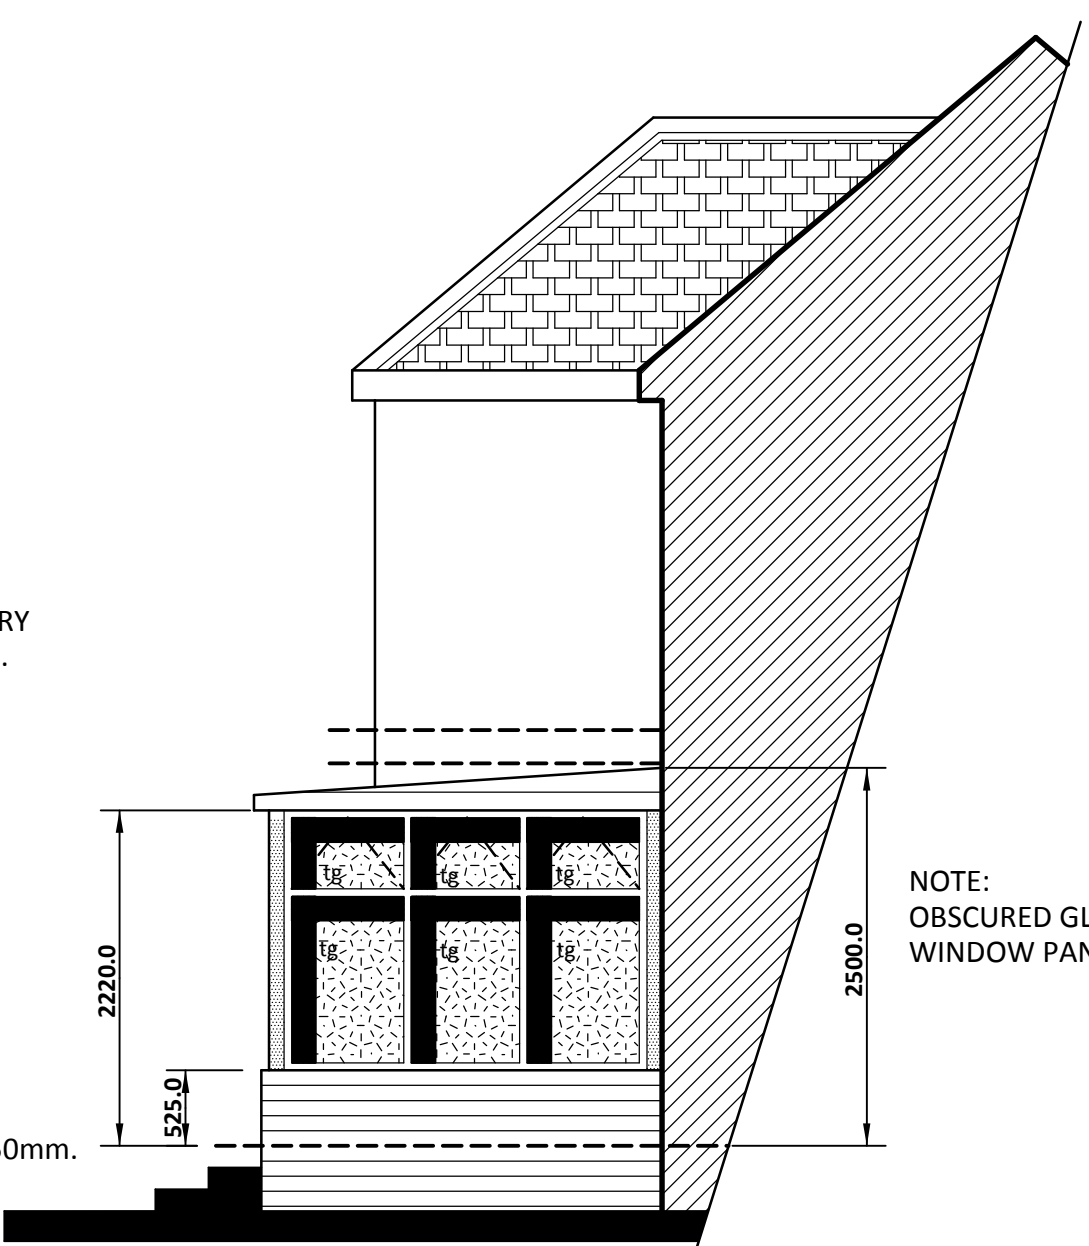

NOTE:
OBSCURED GLAZED SIDE
WINDOW PANELS.

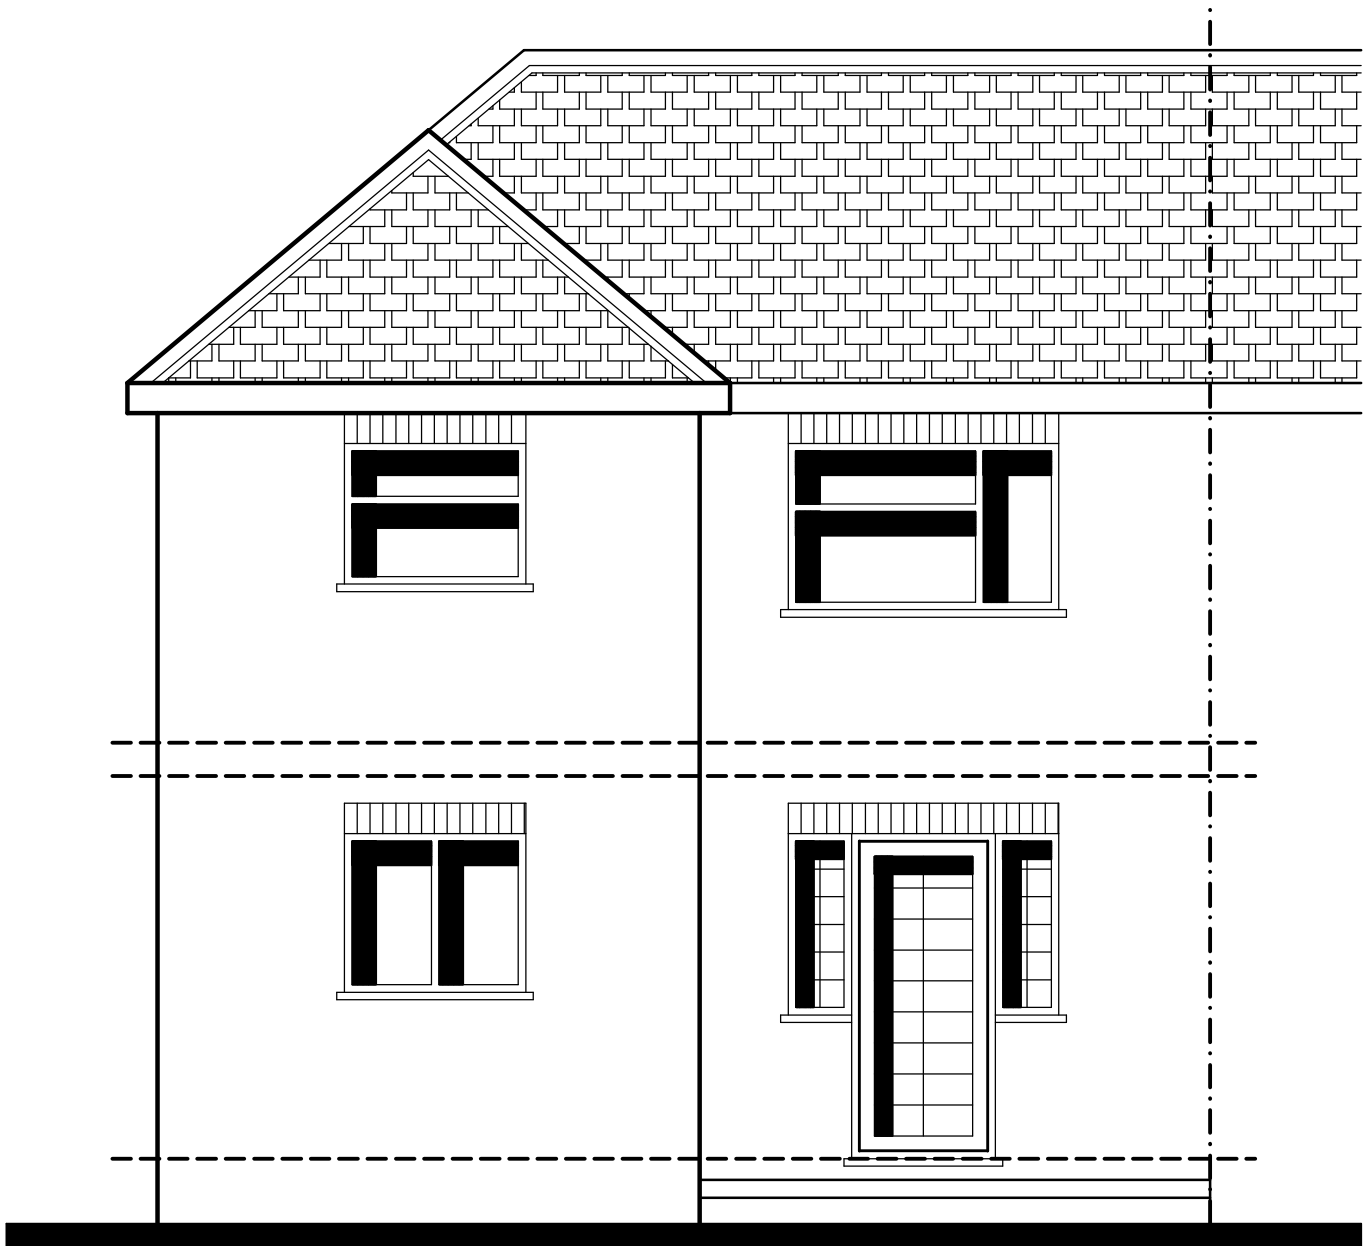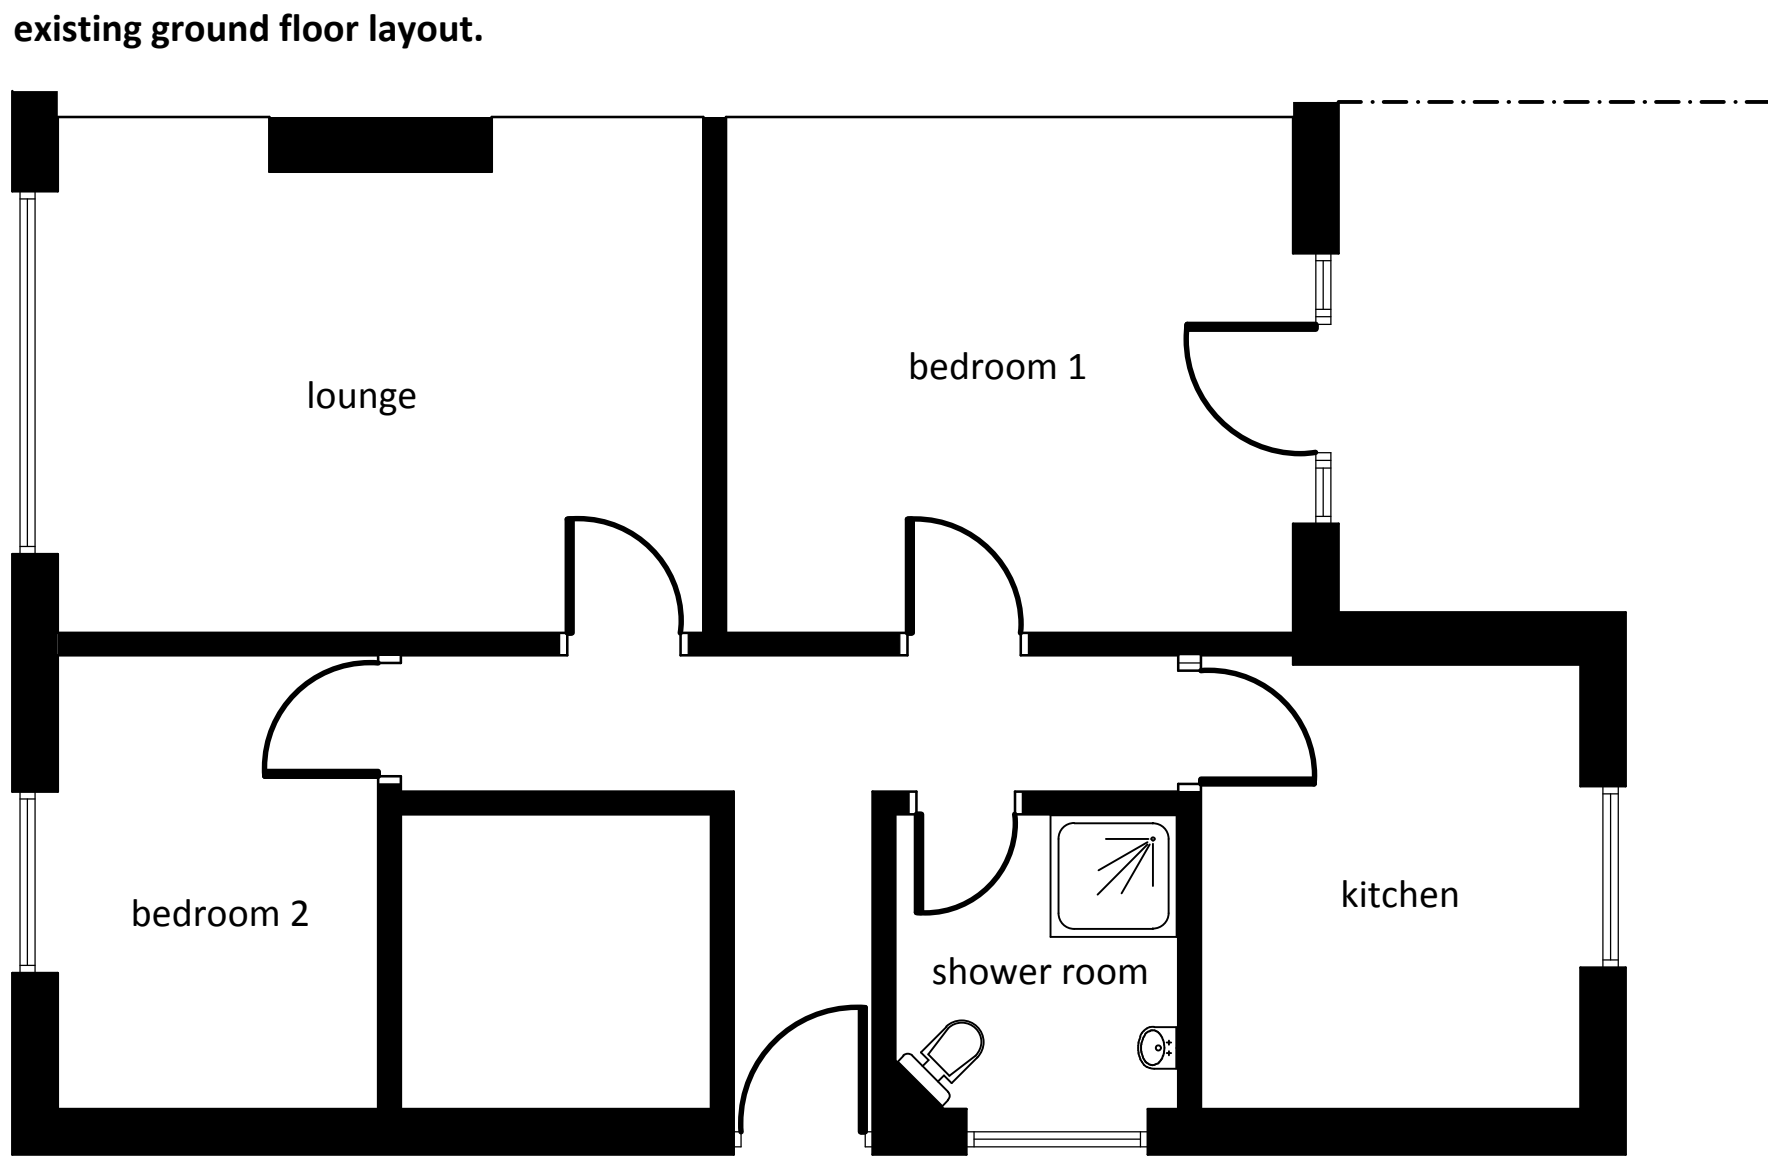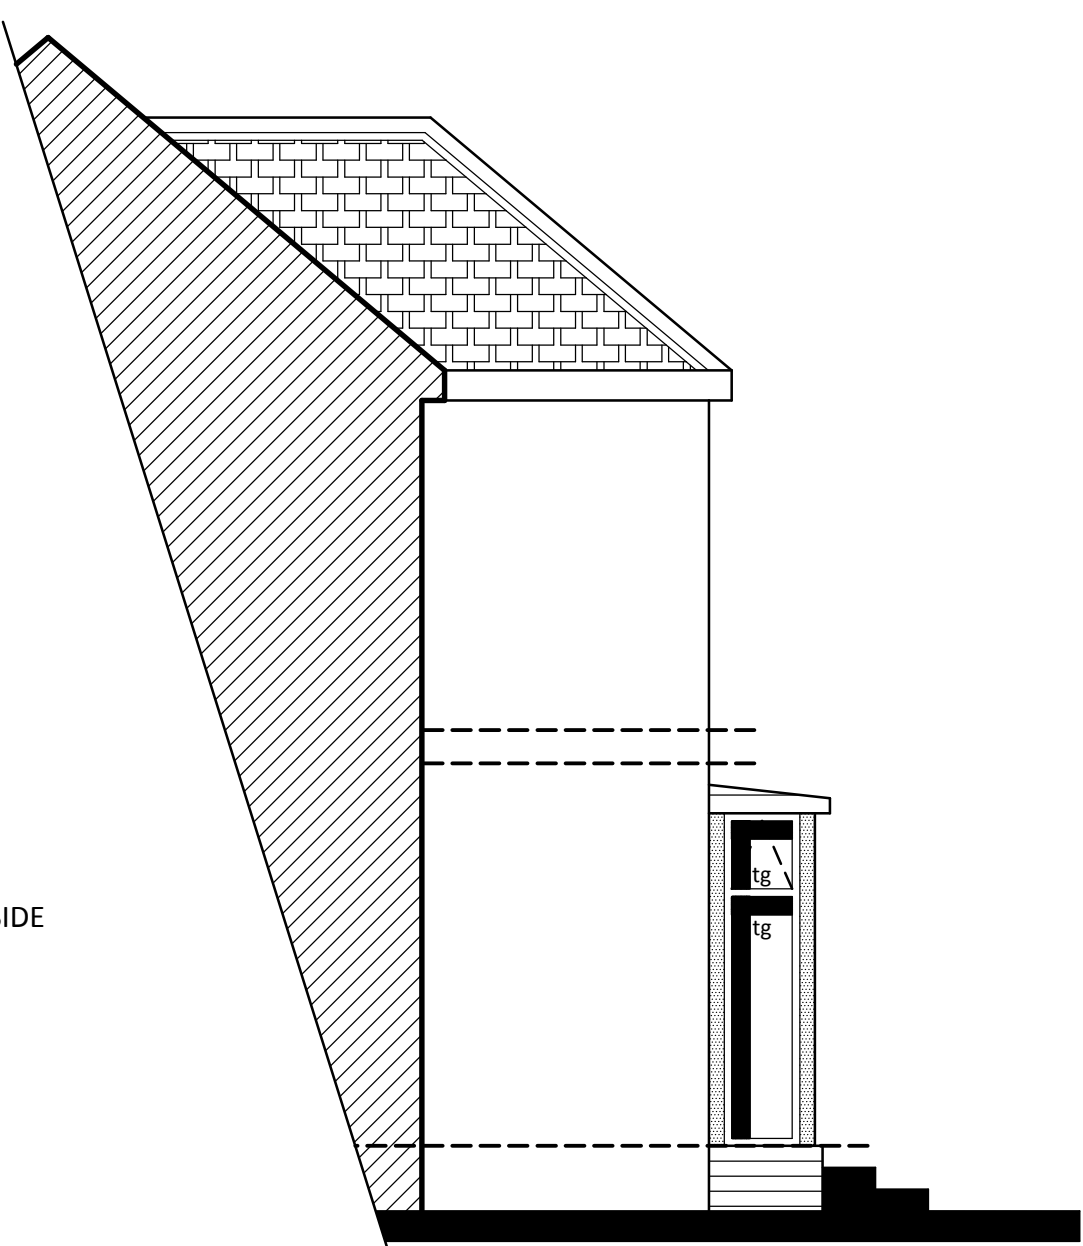

Client:	MS SABA YAQUB.	
Project:	ERECTION OF CONSERVATORY TO REAR REQUIRING CONSENT DUE TO A MAISONETTE ABOVE.	
Location:	52 MOUNTSIDE CRESCENT PRESTWICH, MANCHESTER, M25 3JH.	
Date / Scale:	October 2025. Scale: 1:50.	
Copyright:	Khalid Khan & Associates Surveyors & Architectural Consultants MAJID HOUSE: 109 WHALLEY RANGE BLACKBURN, LANCASHIRE, BB1 6EE t: 01254 54464 m: 07798 686430 e: khalid@kassoc.co.uk w: khalidkhanassociates.co.uk	
Revisions:		
1m	2m	3m
Dwg No:		
098/10/25/52/@A1		