




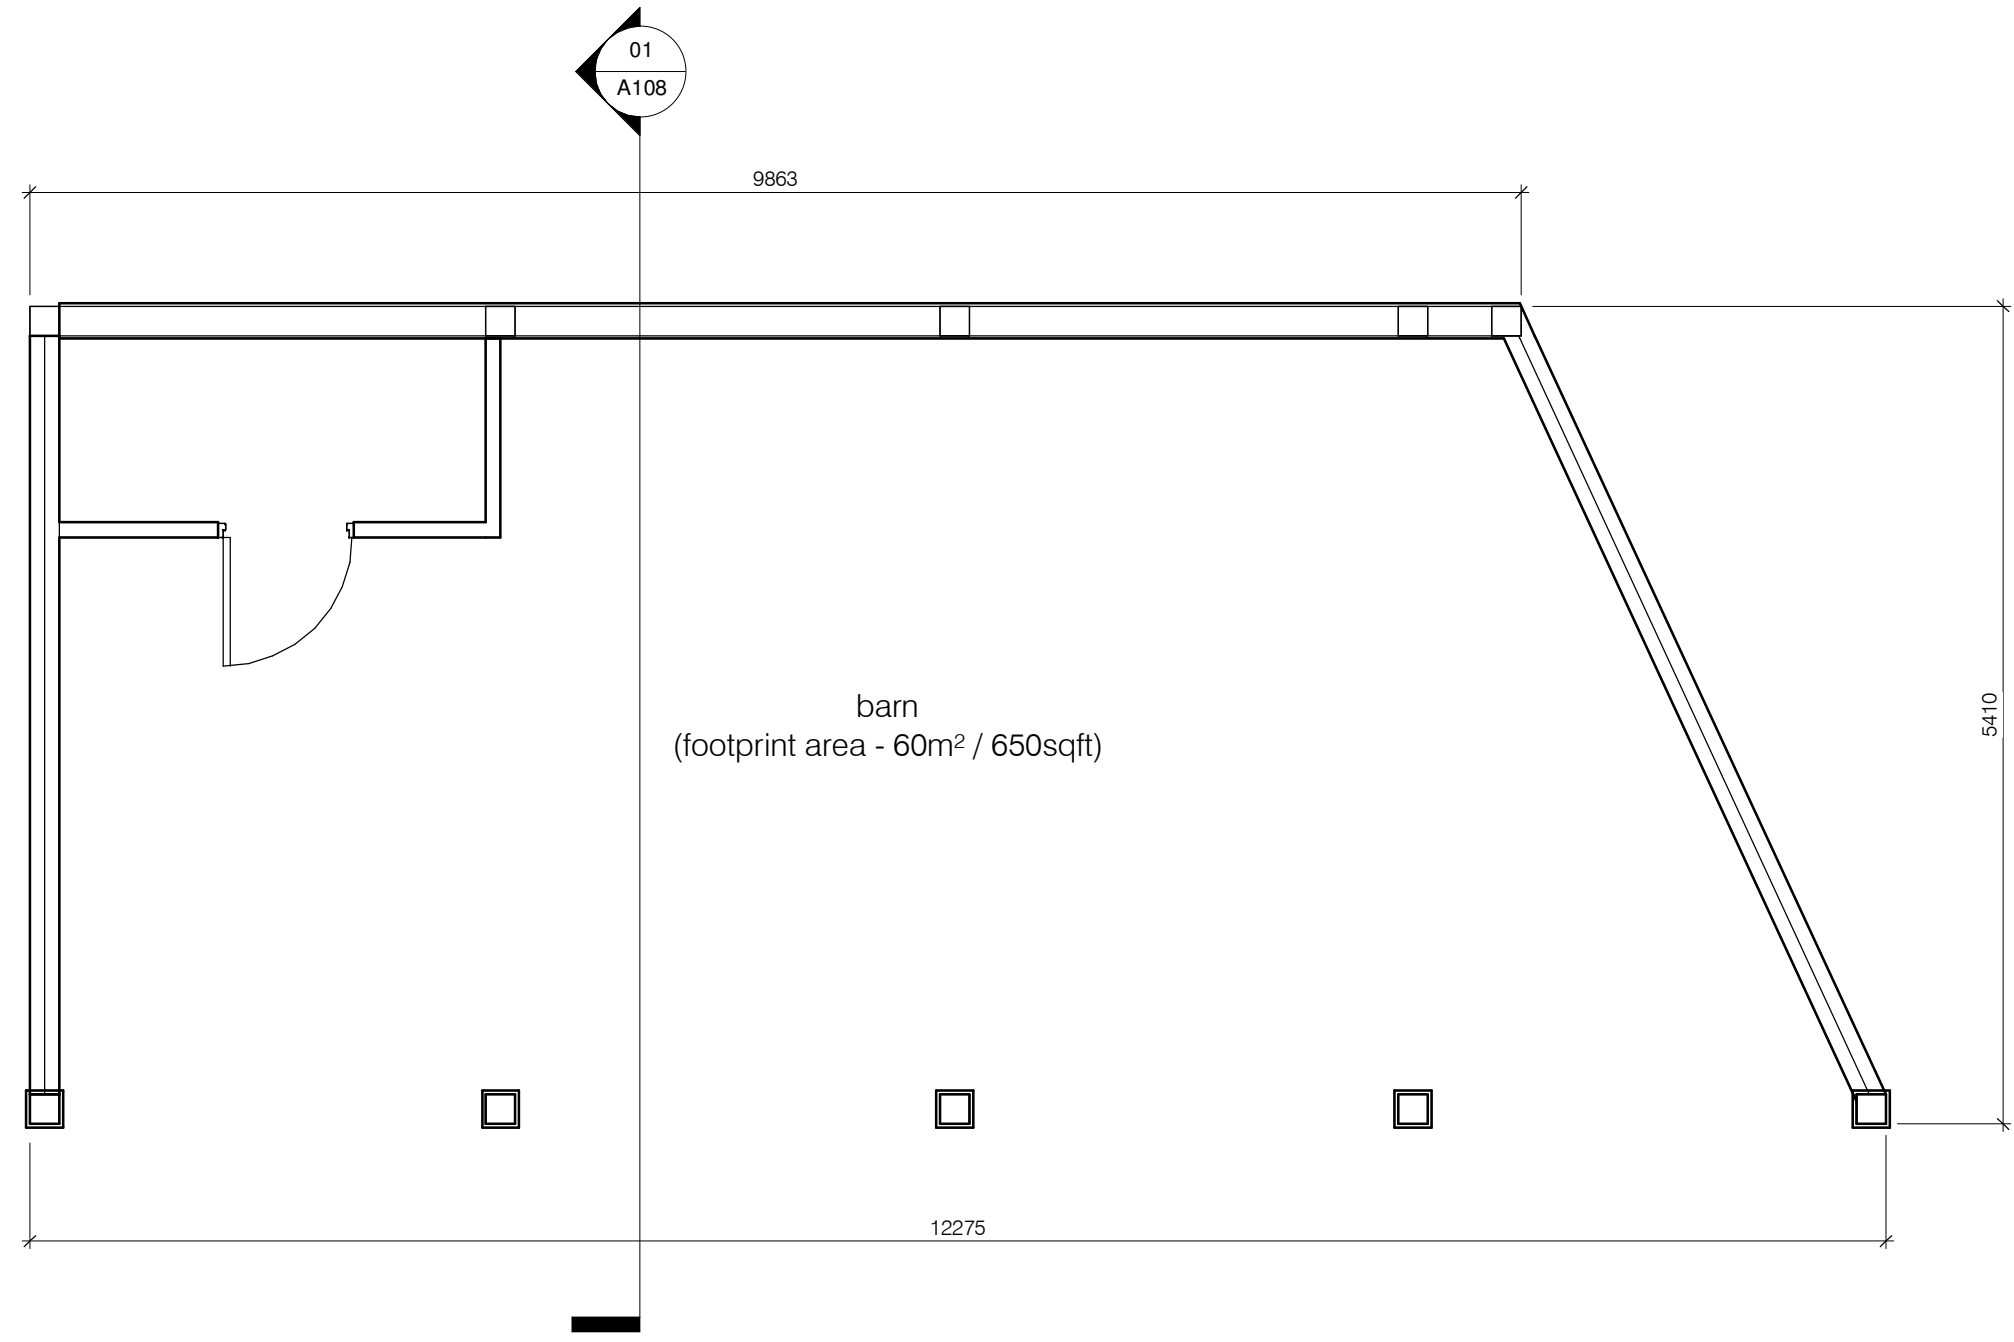


barn floor plan
1 : 50

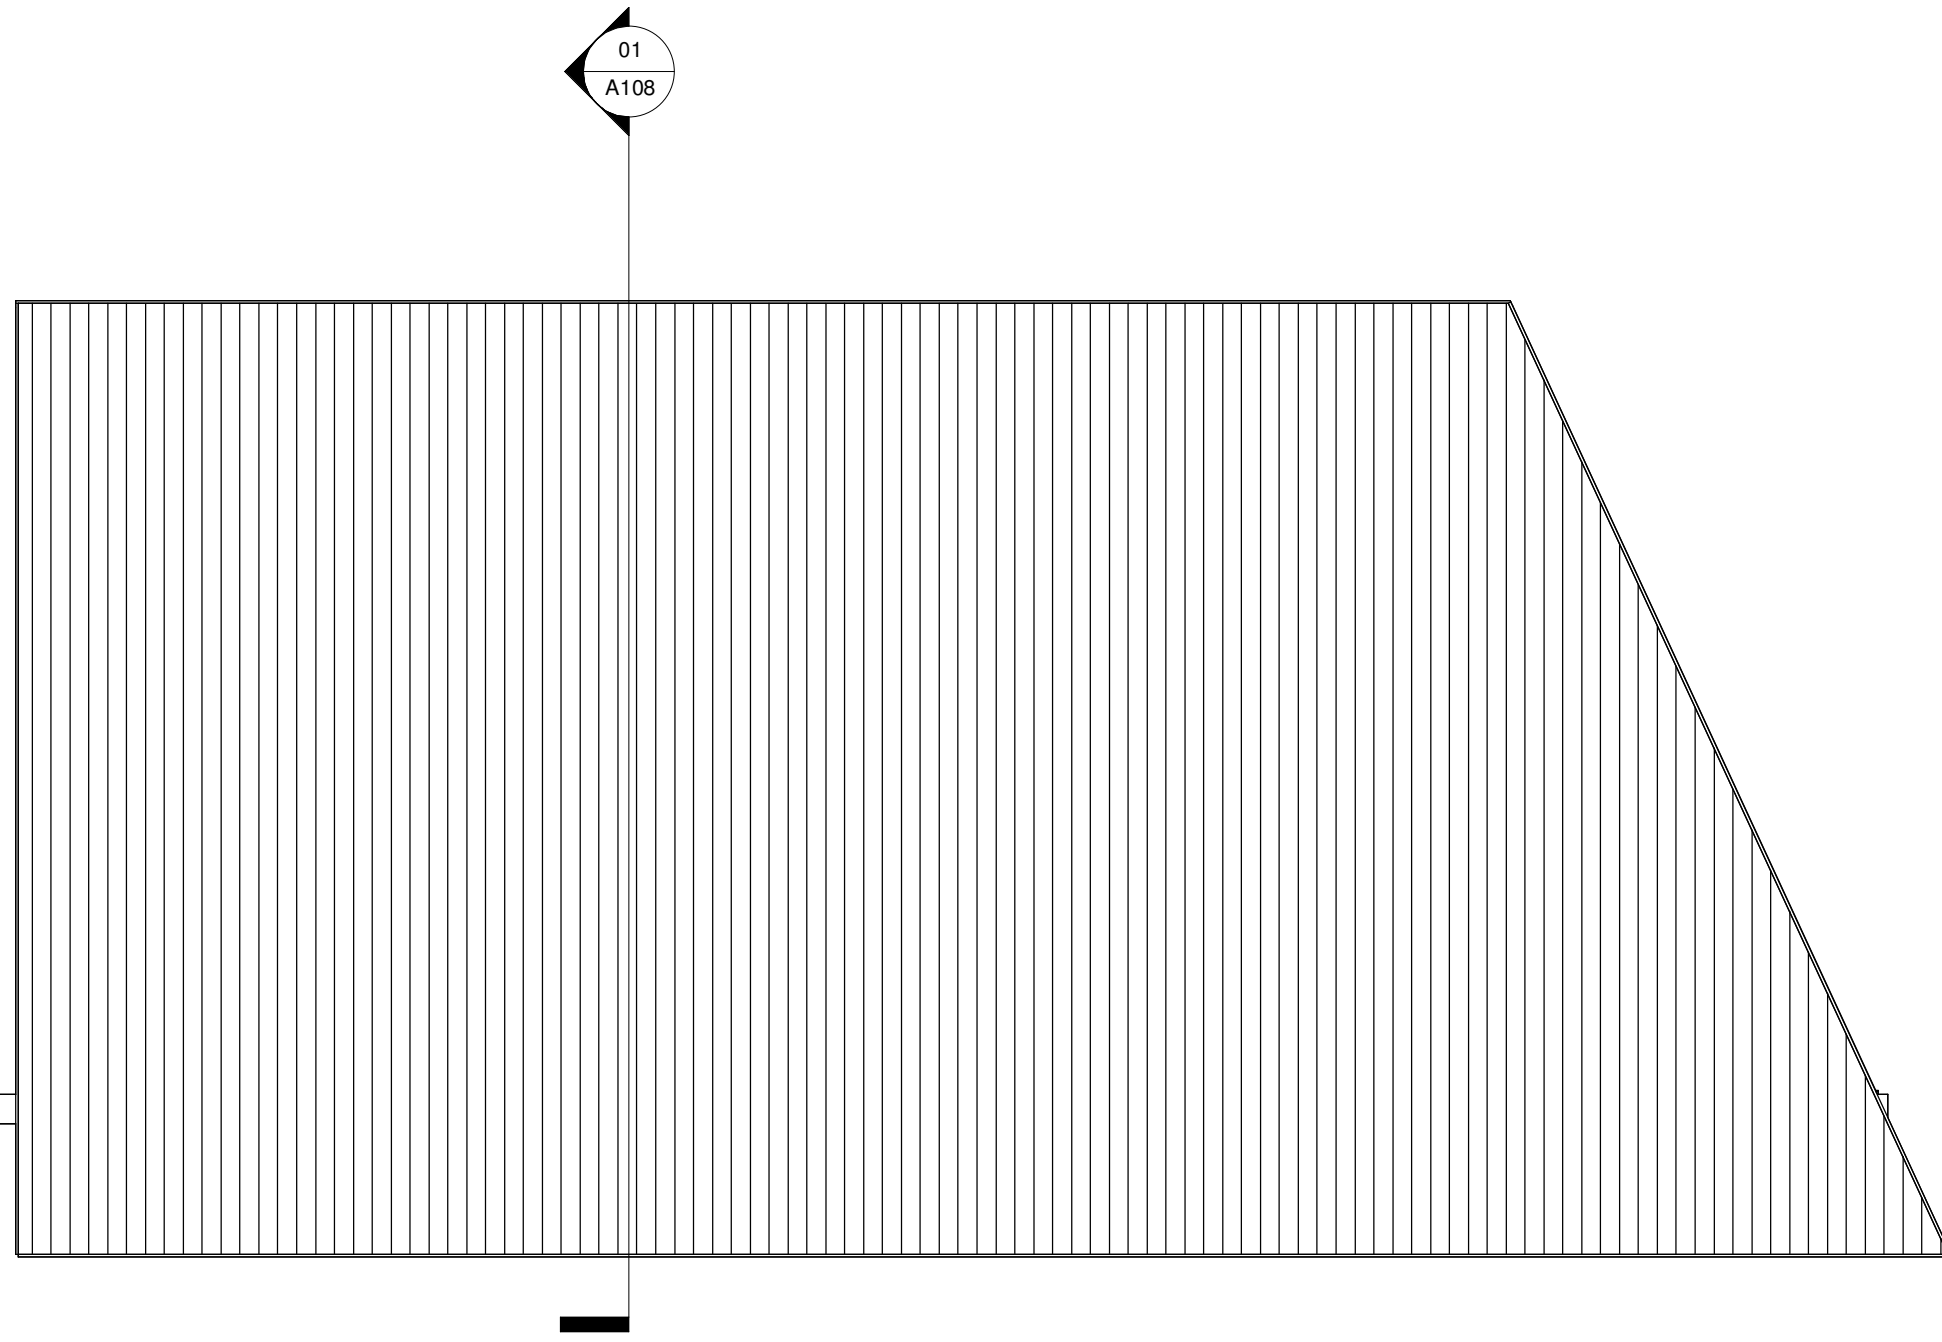


barn roof plan
1 : 50

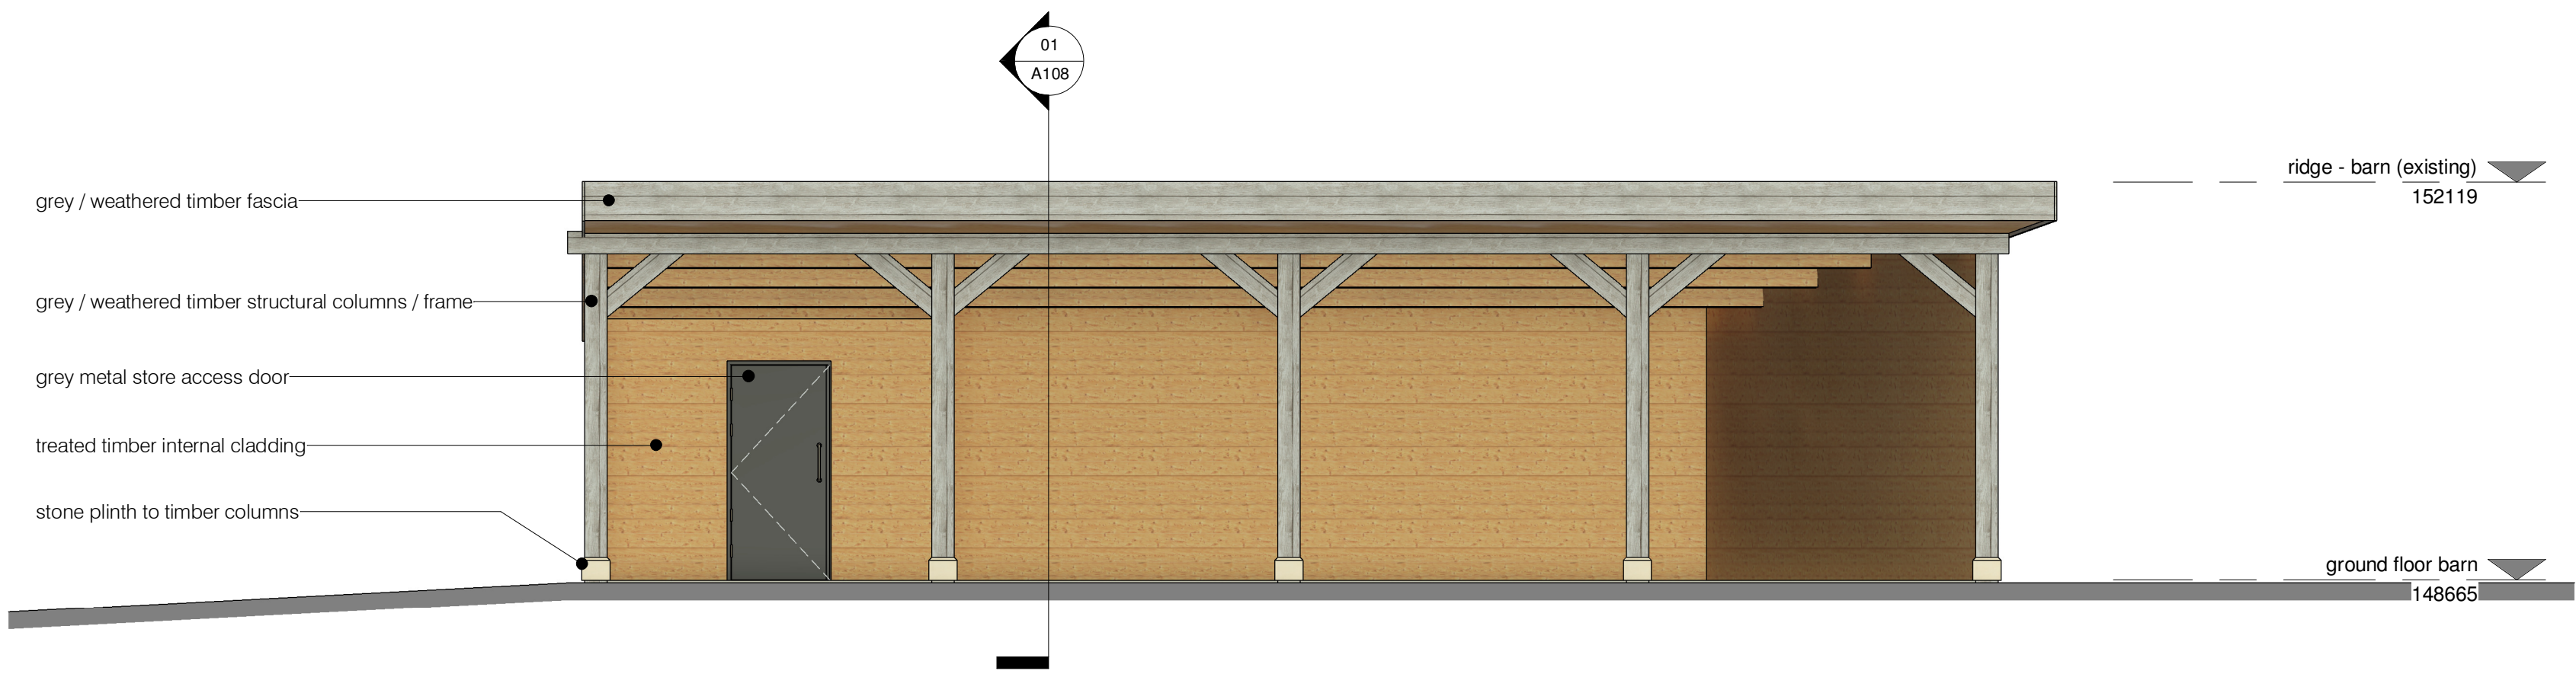


barn front elevation (east)
1 : 50

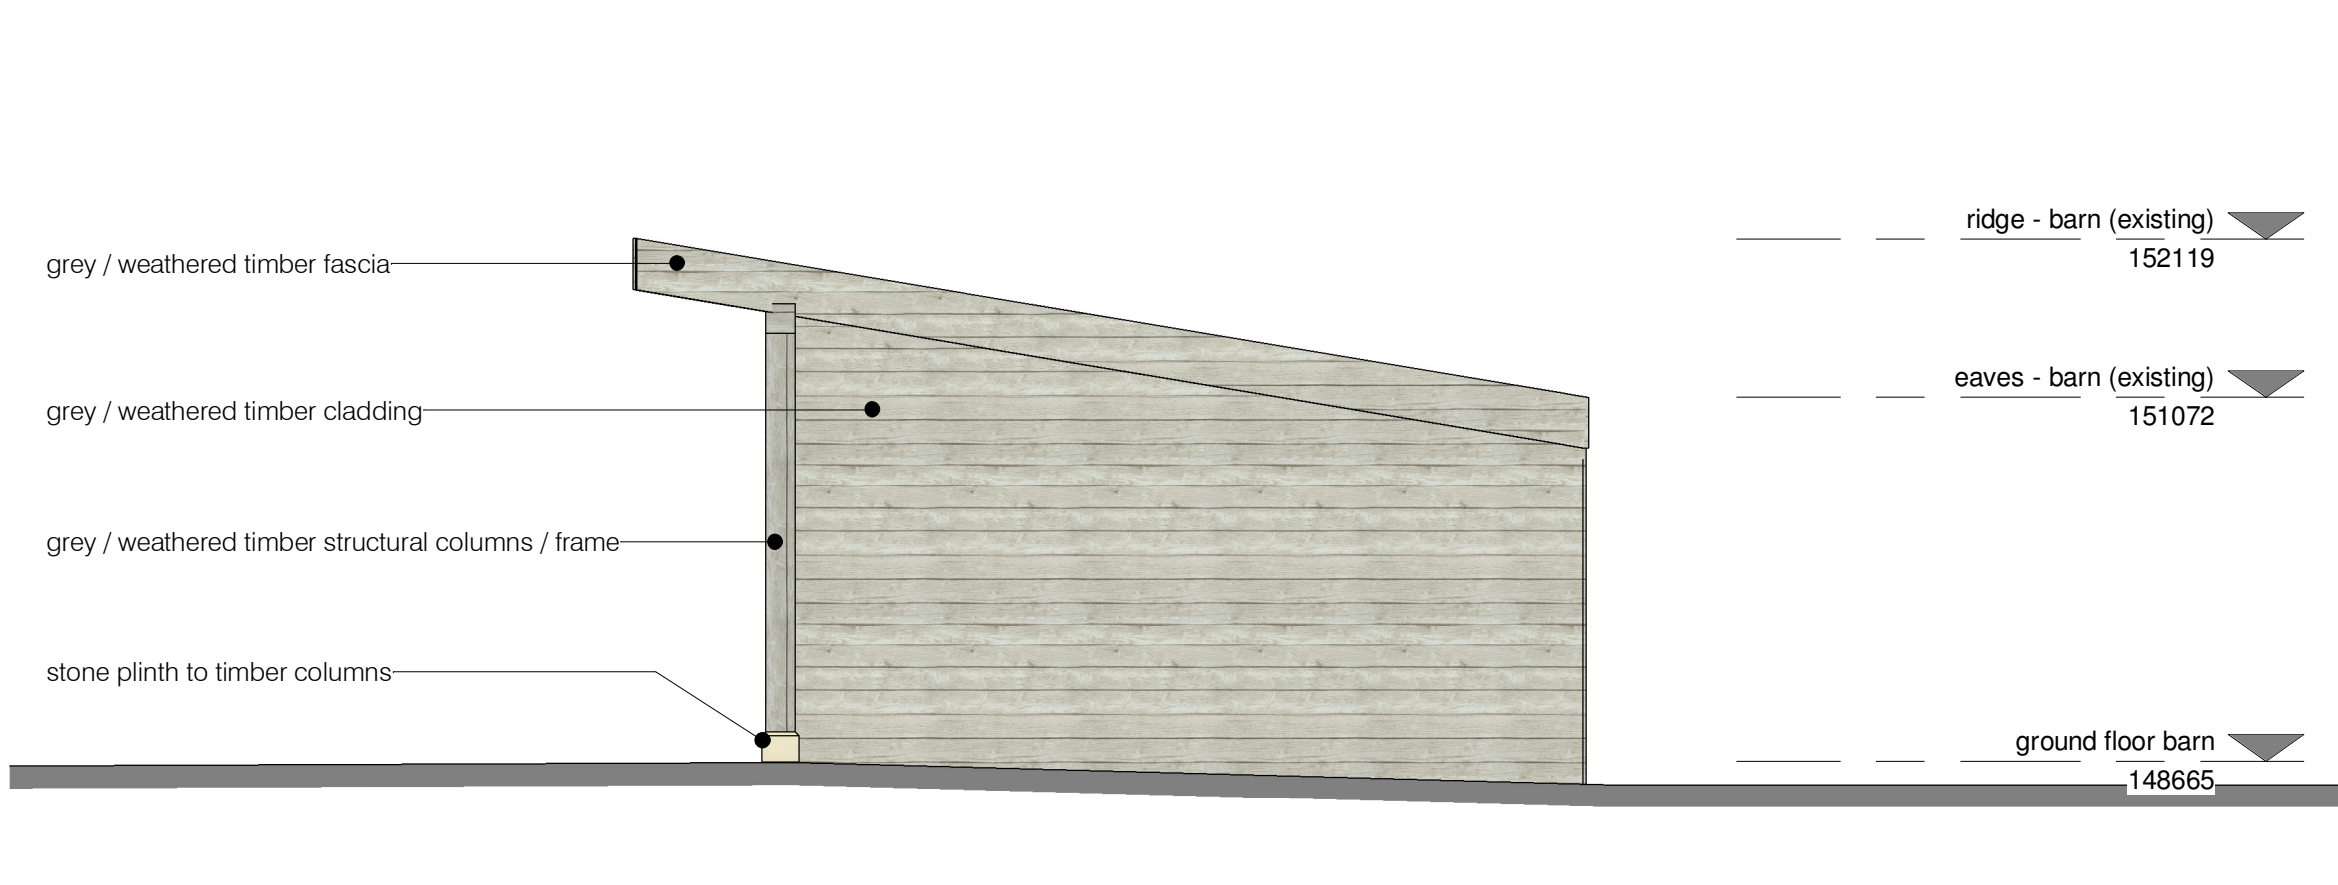


barn side elevation (north)
1 : 50

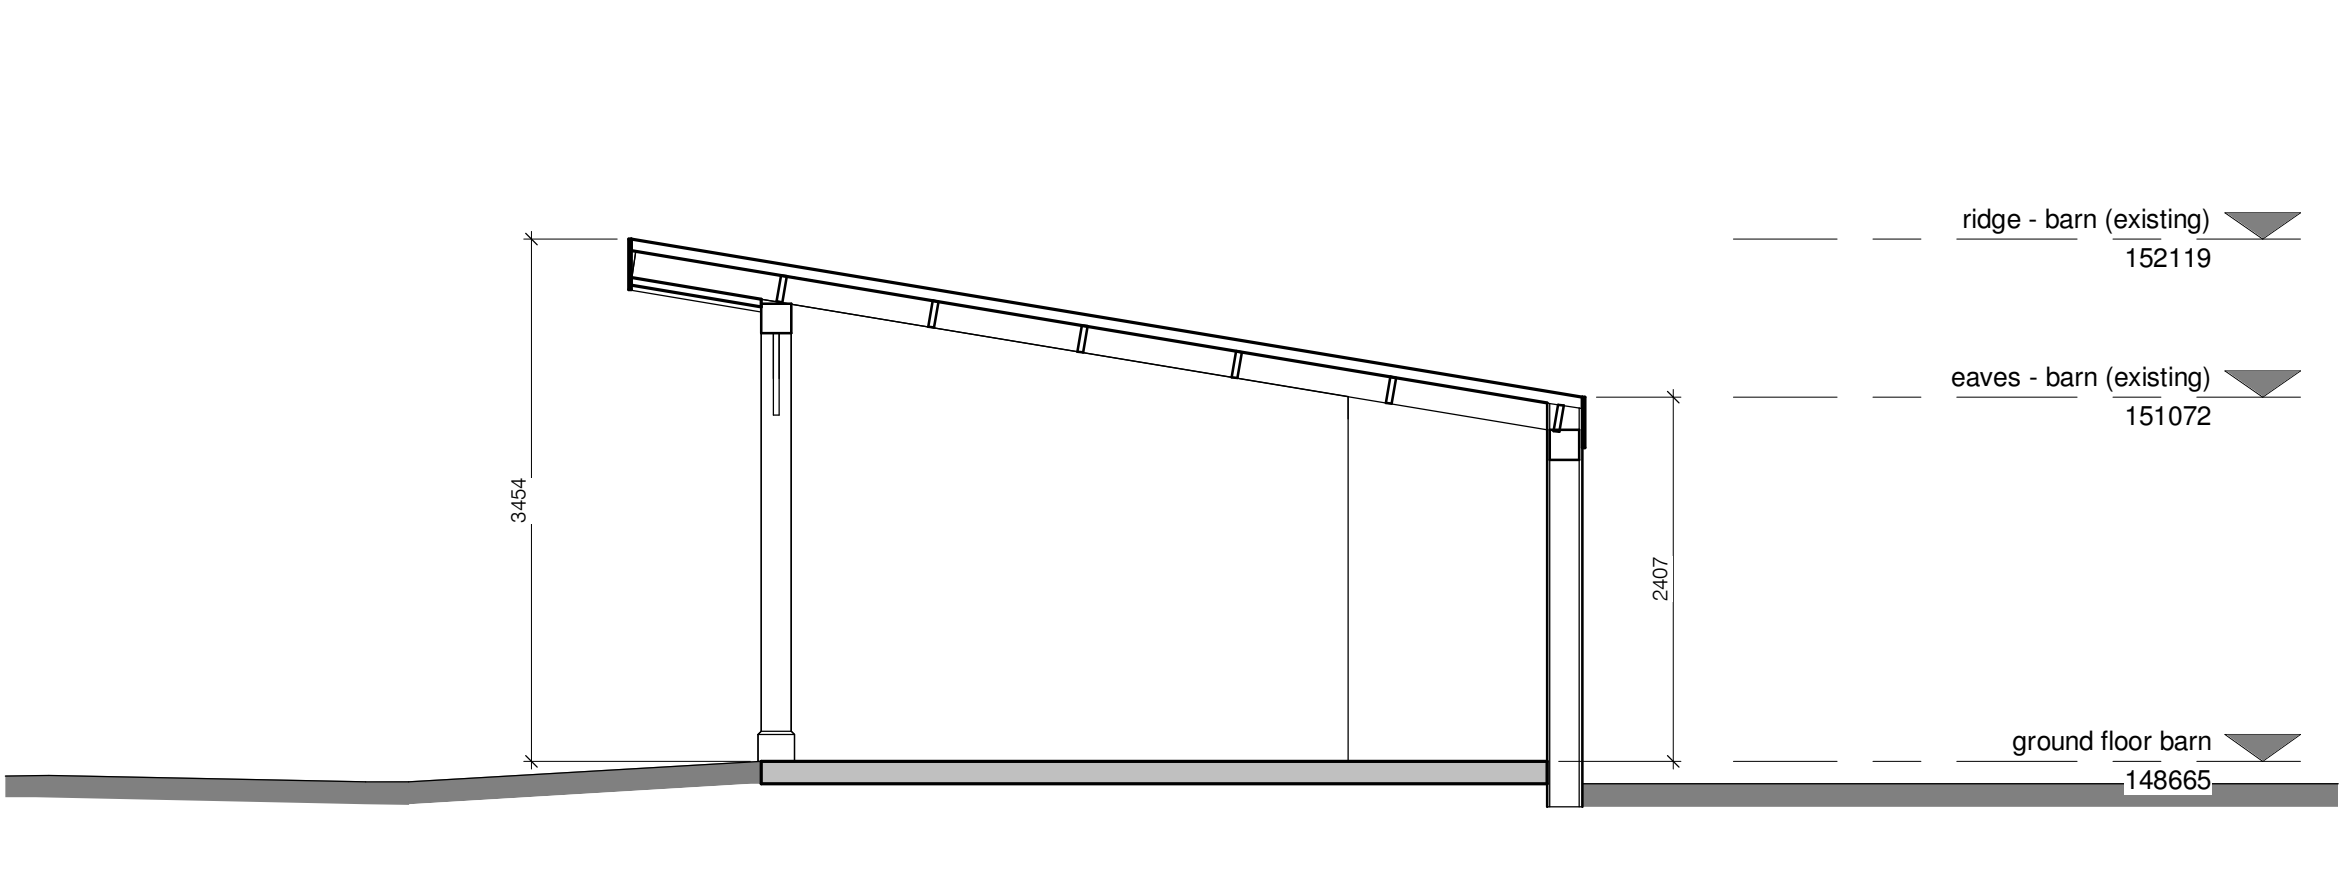

barn section 01
1 : 50

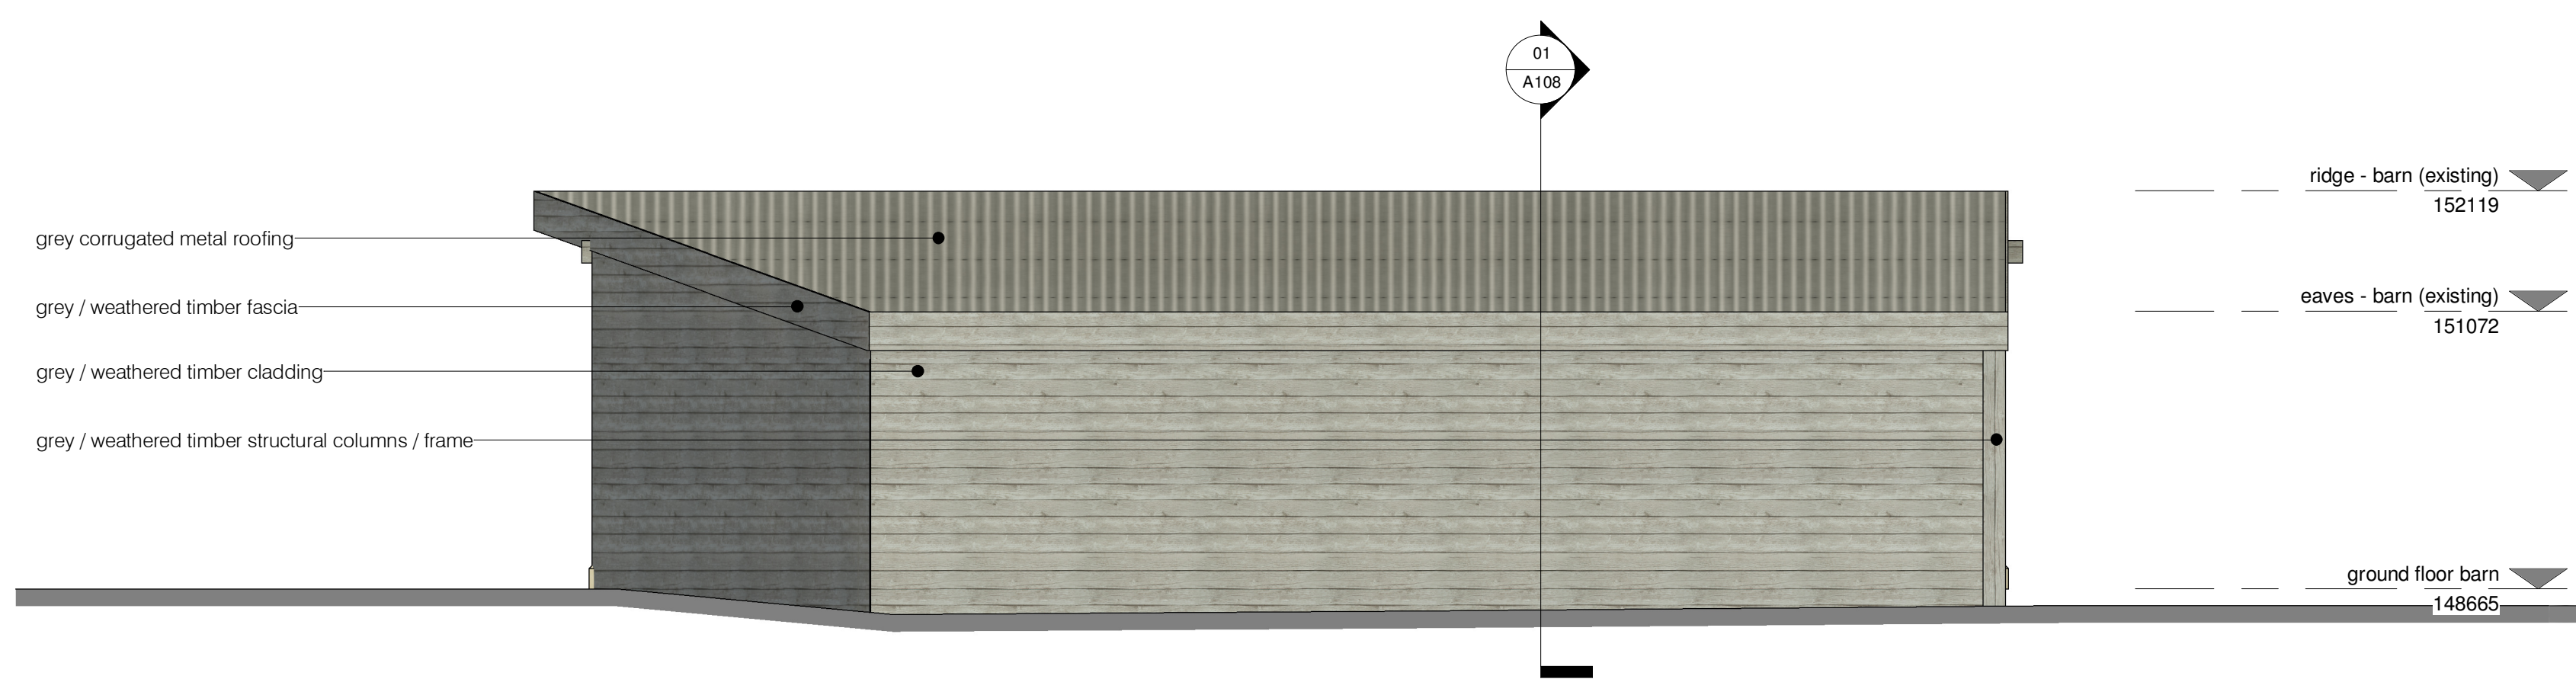

barn rear elevation (west)
1 : 50

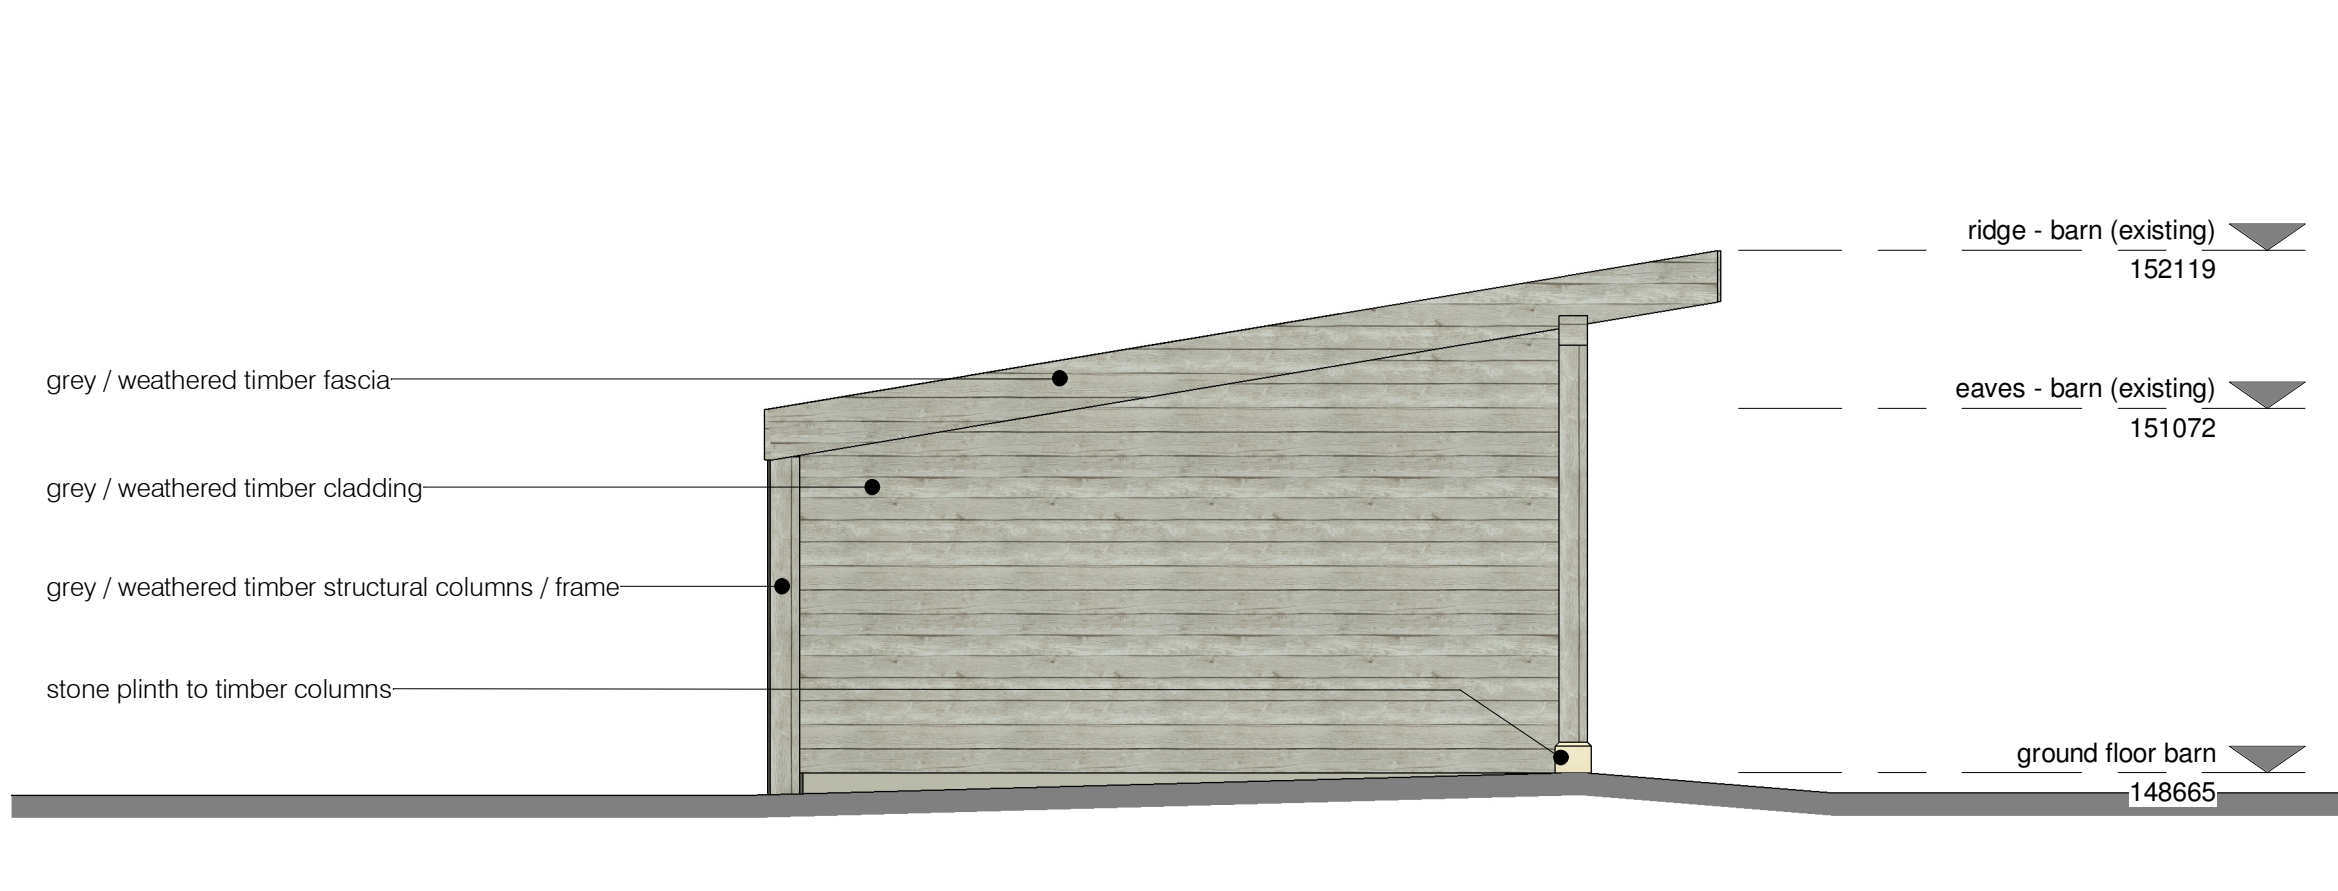

barn side elevation (south)
1 : 50