



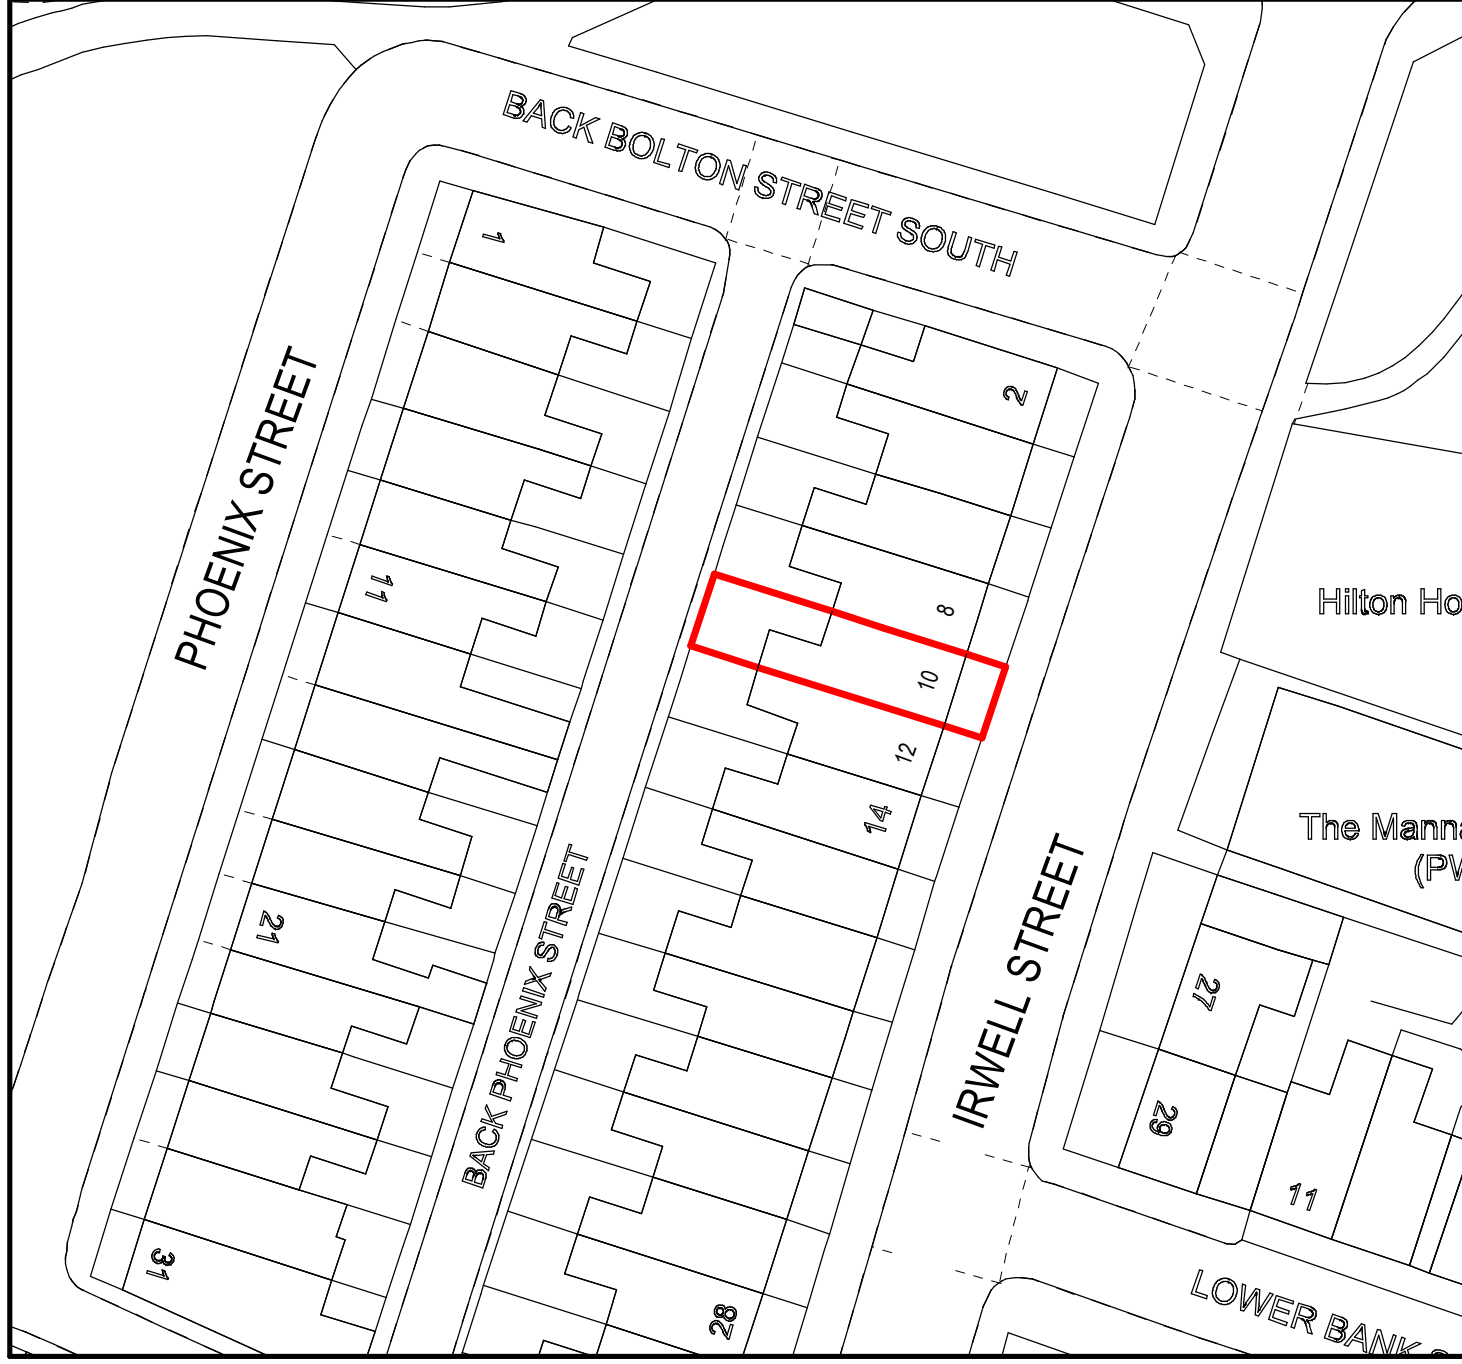

BLOCK PLAN Scale 1:500

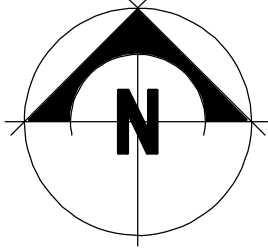

date JULY 2025
scale 1:500
drawing no GD2818/02

client
drawing BLOCK PLAN
contract 10 IRWELL STREET, BURY. BL9 0HE

GD*Designs*

Architectural Services

49, The Crescent,
Cradley Heath,
West Midlands.
B64 7JS
Tel 0121 602 6233
Mob 07939 436557