



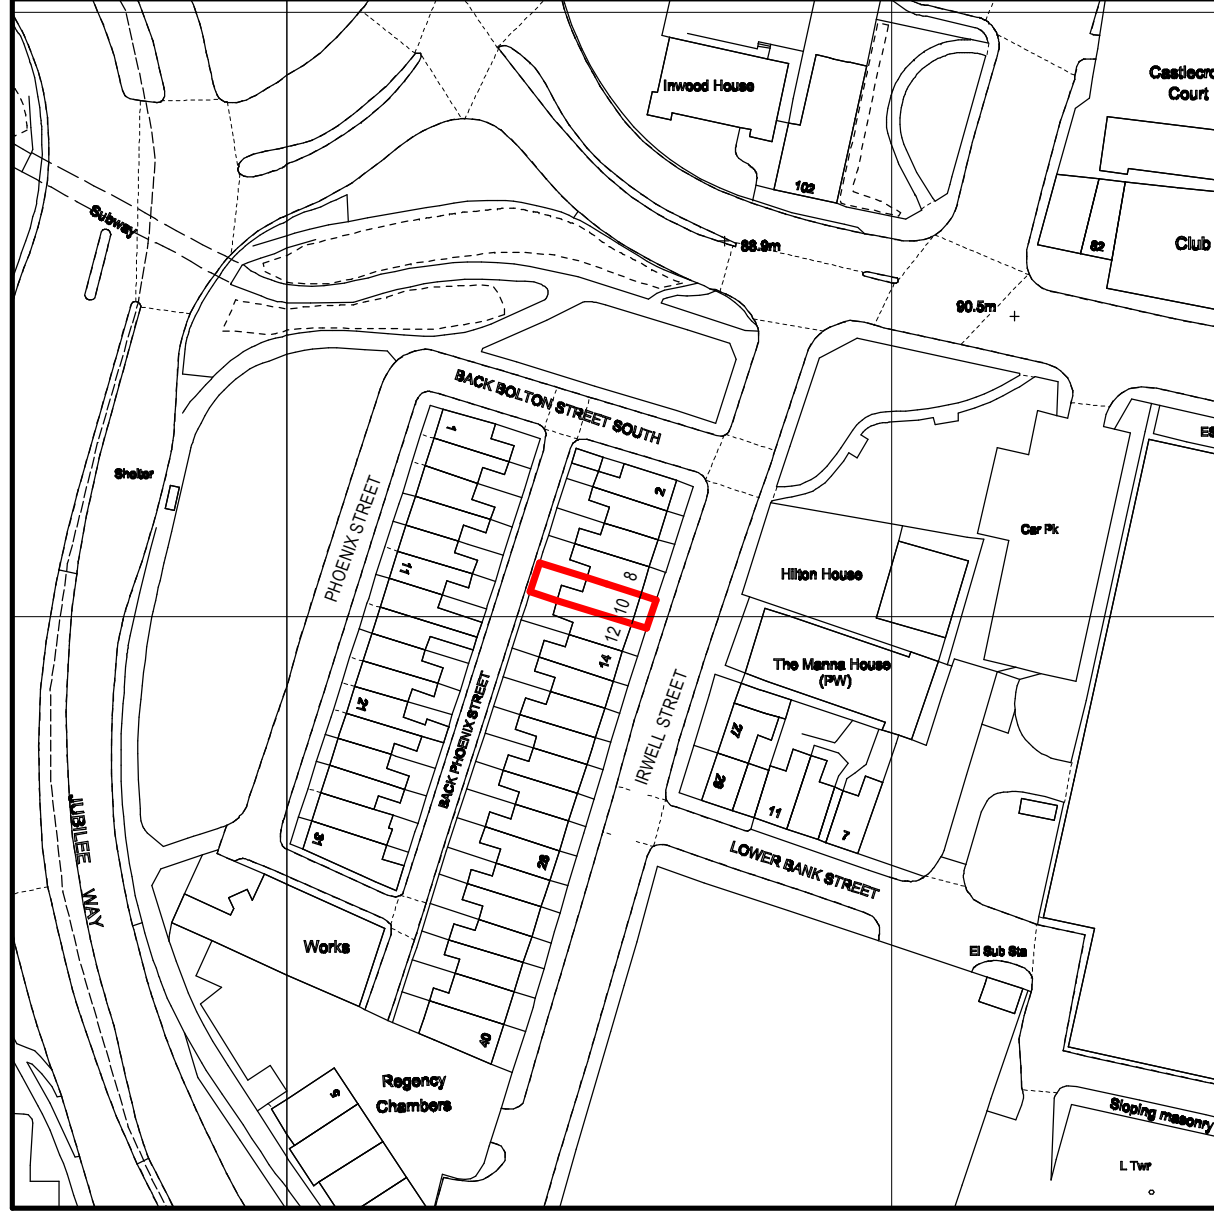

LOCATION PLAN Scale 1:1250

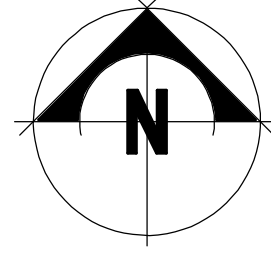

date JULY 2025
scale 1:1250
drawing no GD2818/01

client drawing
LOCATION PLAN

contract
10 IRWELL STREET, BURY. BL9 0HE

GD
Designs
Architectural Services

49, The Crescent,
Cradley Heath,
West Midlands.
B64 7JS
Tel 0121 602 6233
Mob 07939 436557