



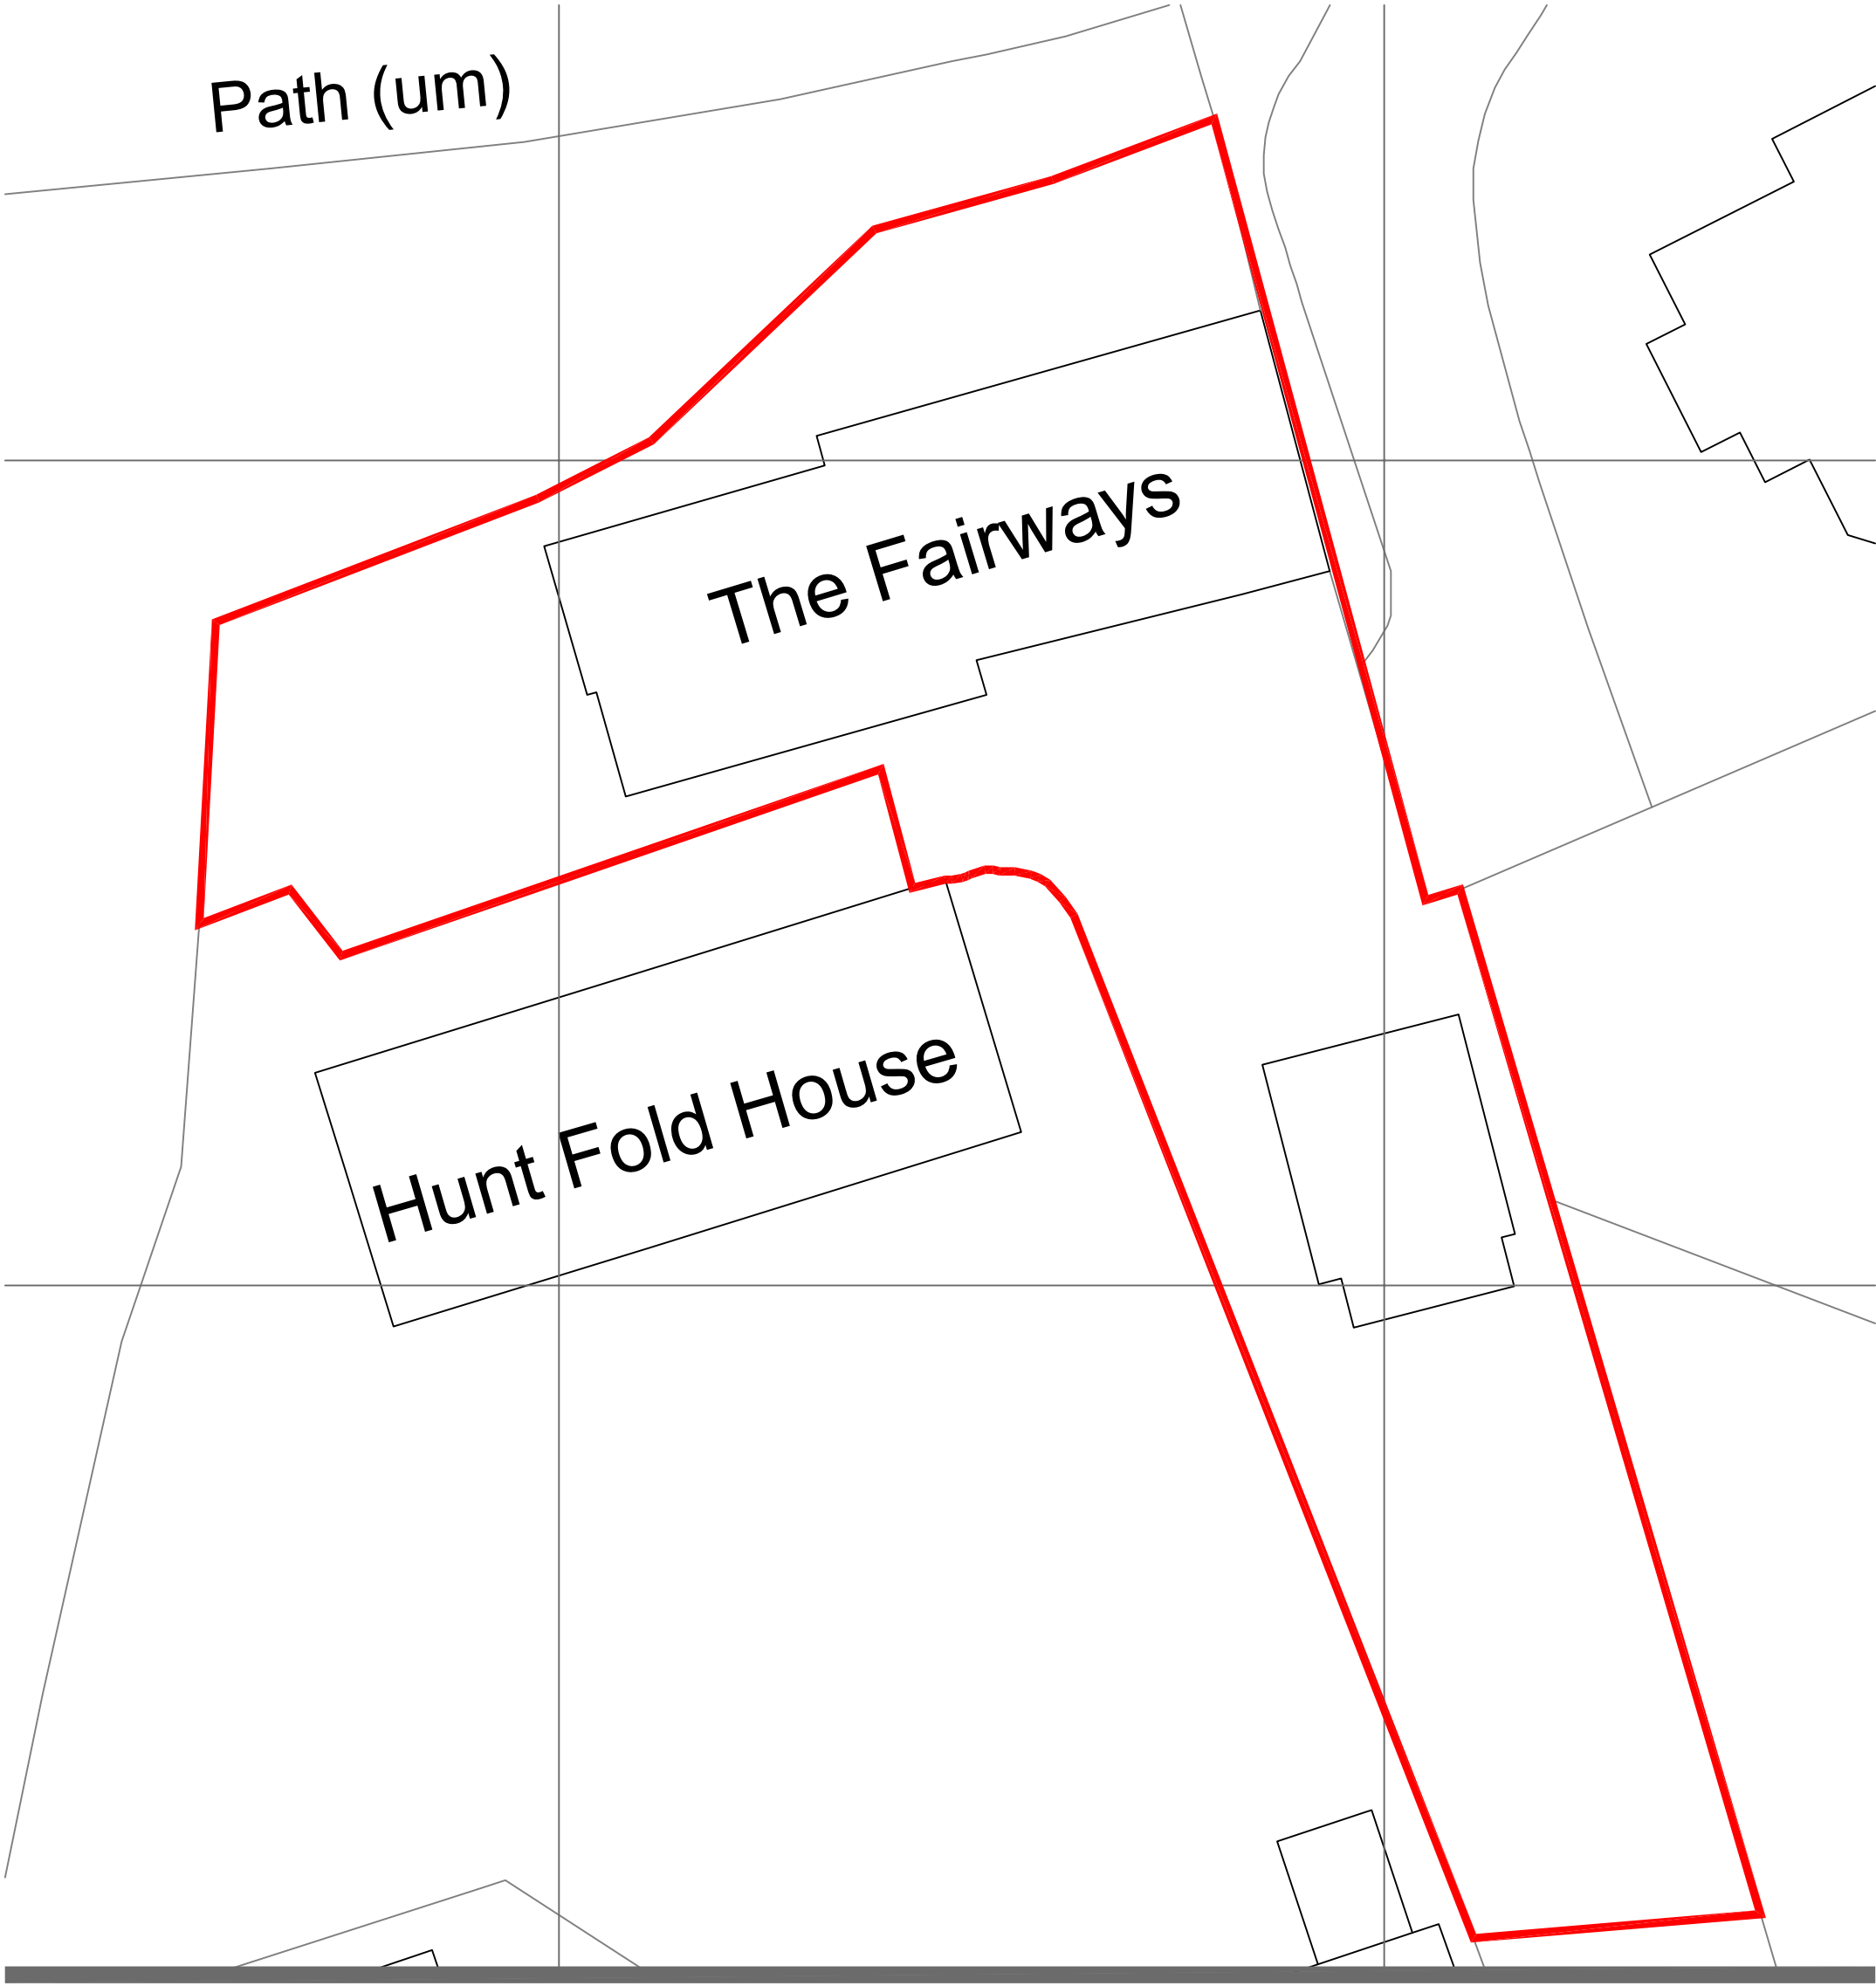

© Crown copyright 2020 Ordnance Survey 100053143

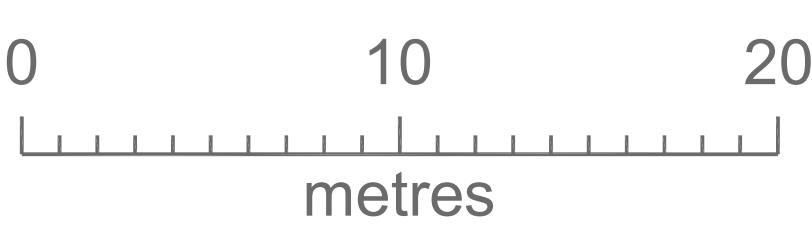

This drawing is subject to copyright and is not to be reproduced in part or whole without approval.
Figured dimensions must be taken, do not take scaled measurements from the drawing. Any discrepancies must be reported immediately to the Contract Administrator. Contractors are deemed to have visited the site during the tender preparation period. Contractors must check all dimensions on site.

SITE PLAN

MM Design Tech Ltd

PROPERTY
THE FAIRWAYS
HOVE CLOSE
GREENMOUNT
BURY

TITLE
BLOCK PLAN
CLIENT
GH

SCALE @A3	1:200	DRG.No.
DATE	16:09:20	MMD081.01.20.04
Dn.	MM	
REV		