




3 Front - Existing
1 : 100

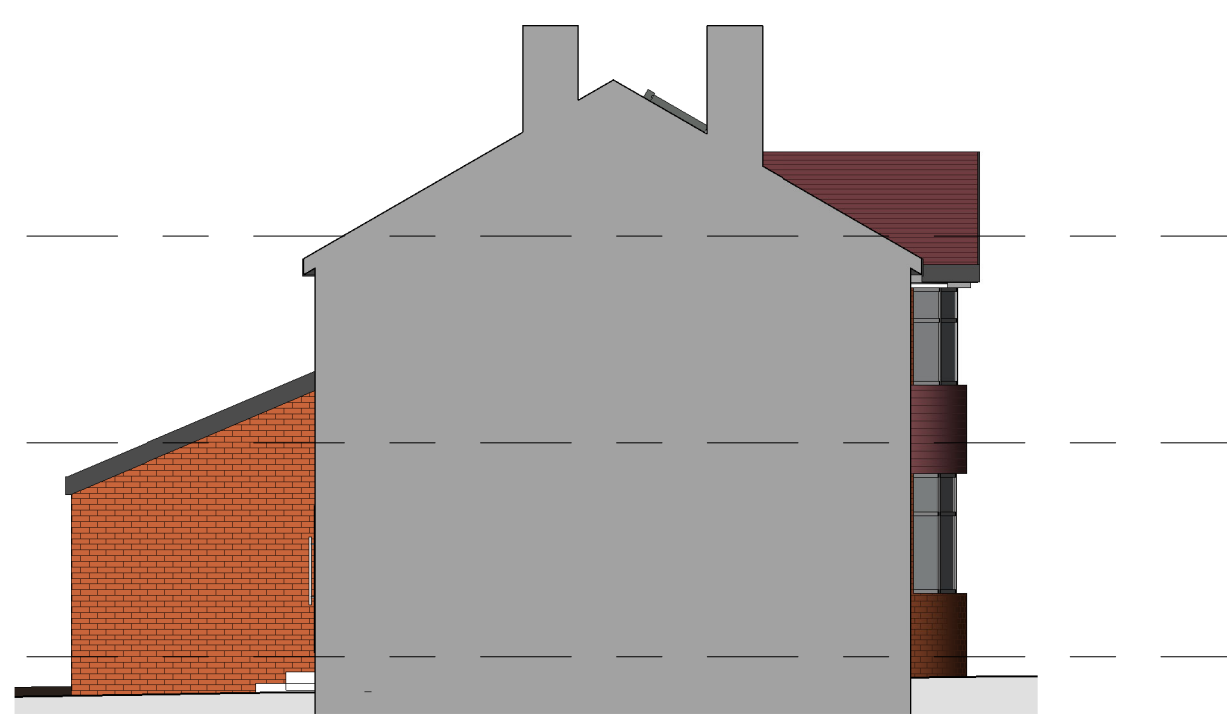


4 Left Side - Existing
1 : 100




5 Rear - Existing
1 : 100




6 Right Side - Existing
1 : 100

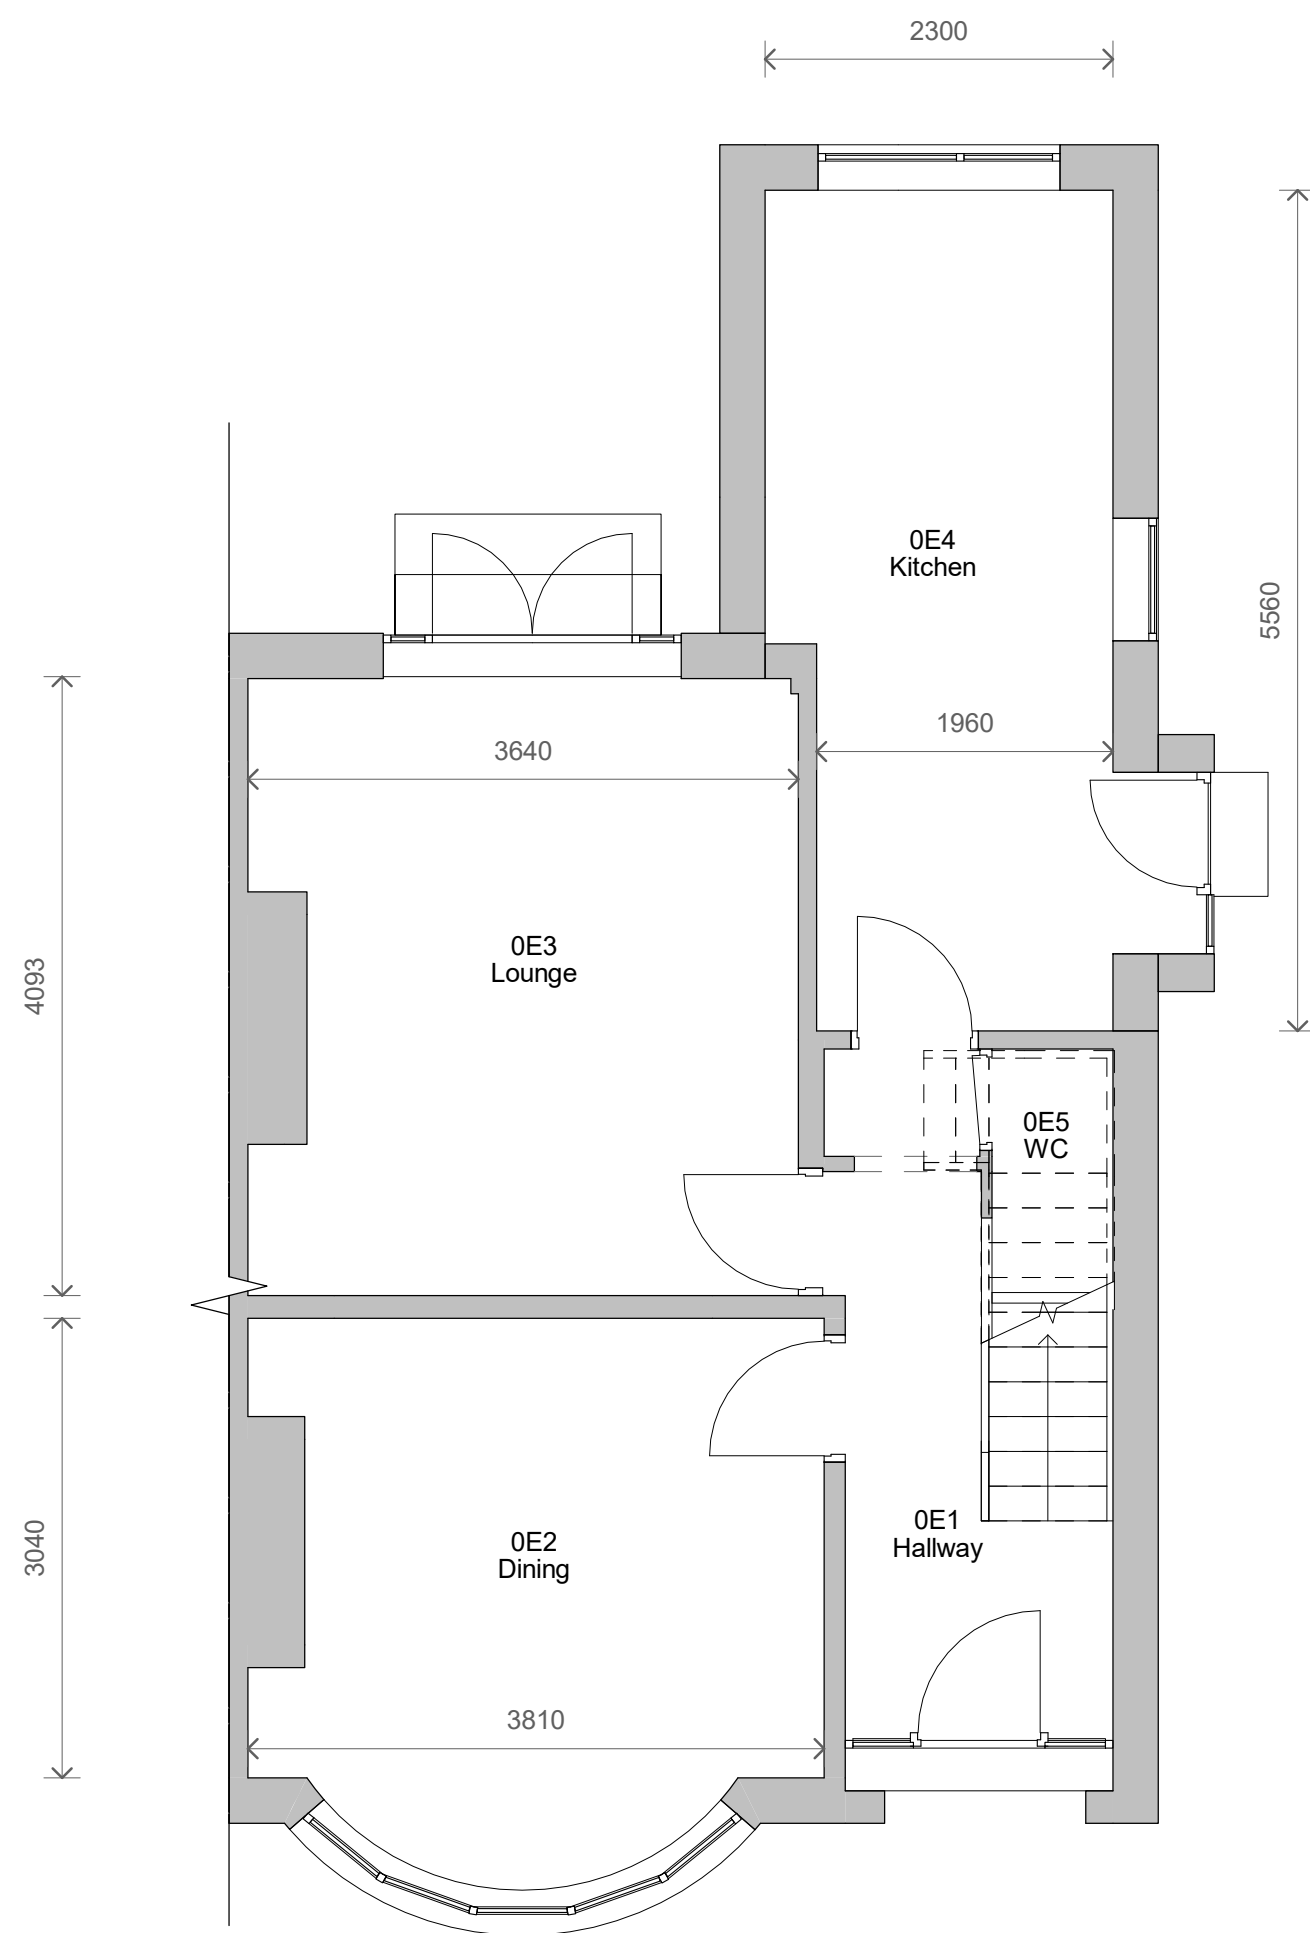

1 Level 0 - Existing
1 : 50

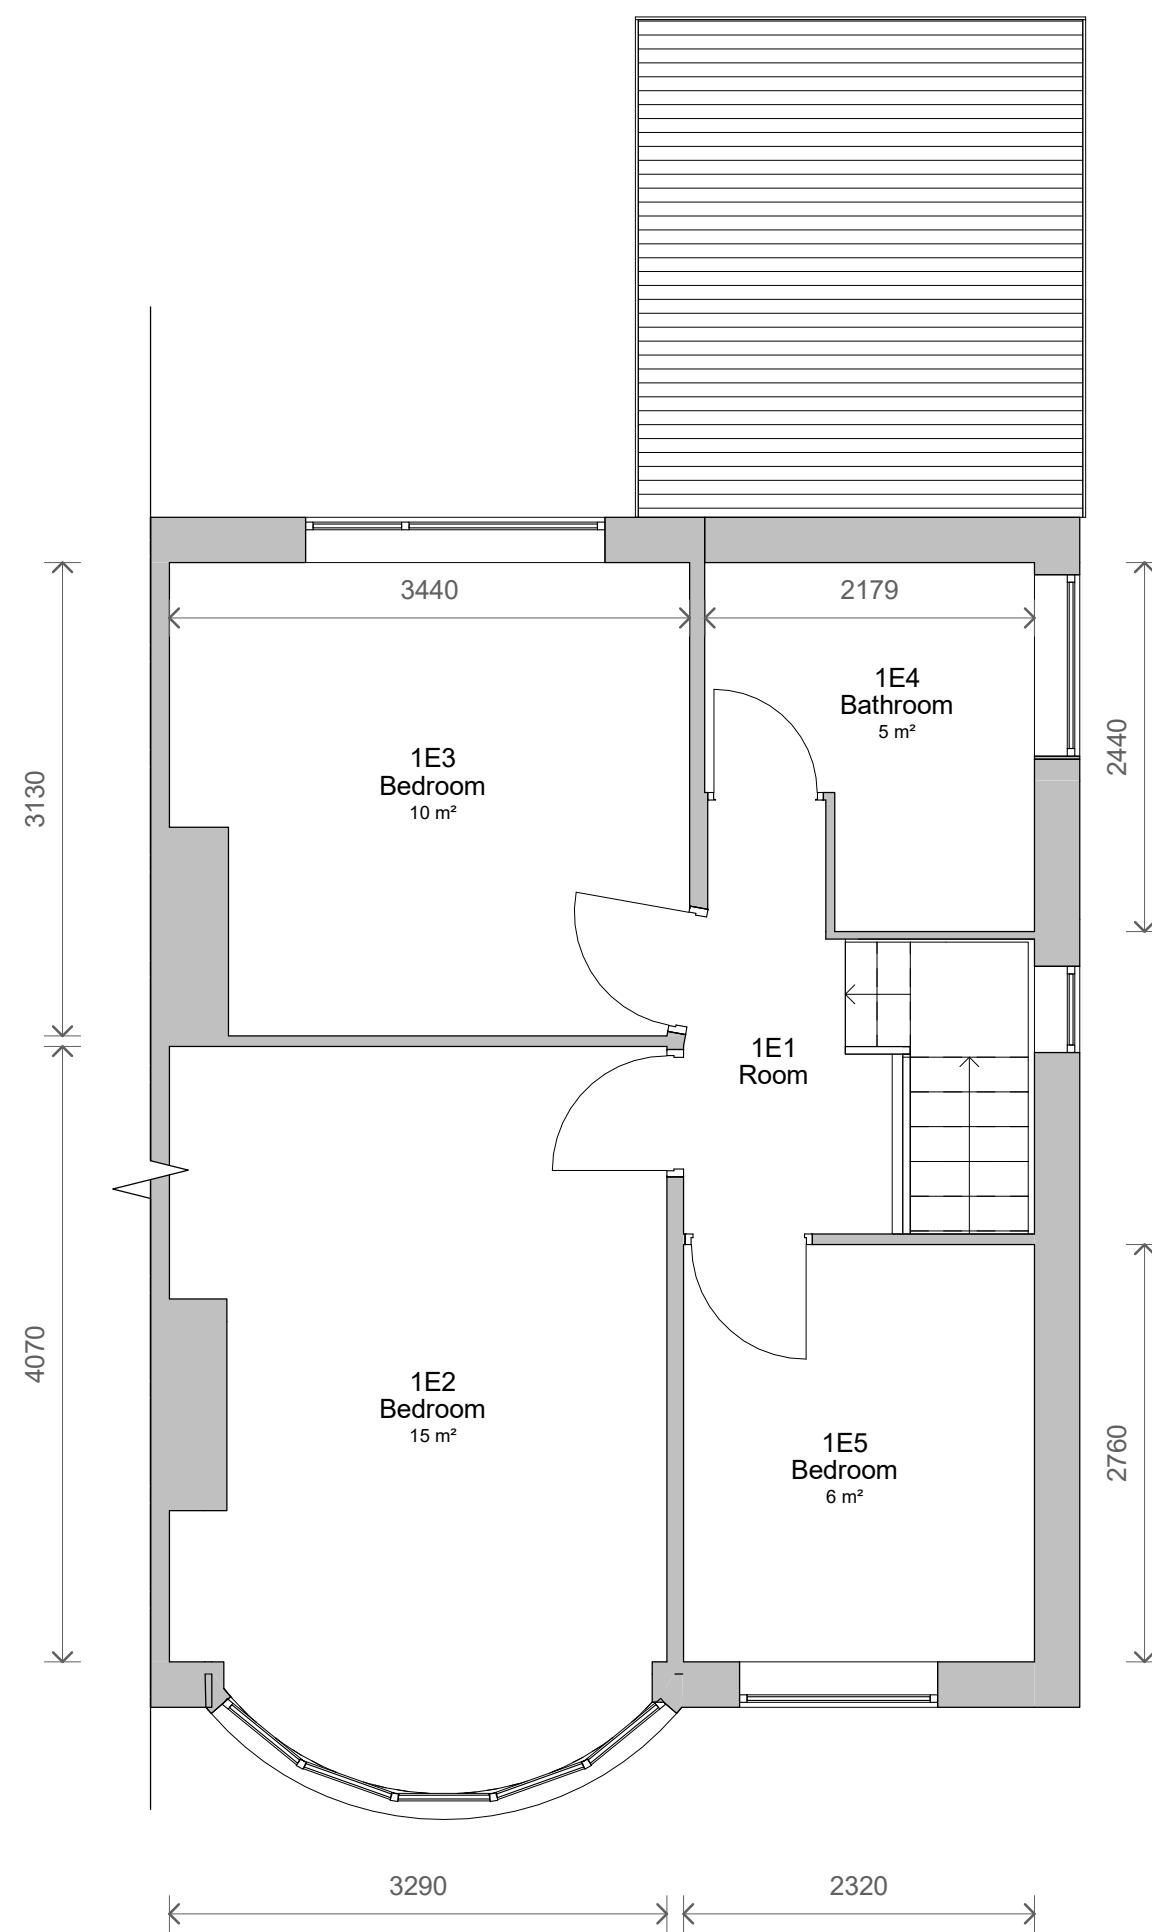

2 Level 1 - Existing
1 : 50

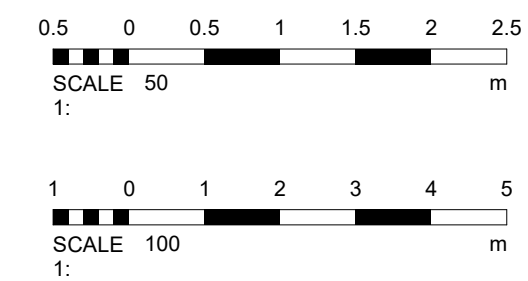

No.	Description	Date
PROJECT 152 Downham Crescent		
TITLE Existing Plans and Elevations		
CLIENT Mr & Mrs Ross		
STATUS DESIGN		
DRAWN BY SG	DATE 20/01/2021	SCALE (@ A1) As indicated
PROJECT NUMBER GSS20071	DRAWING NUMBER 002	REV
GOLD SKETCH S T U D I O S www.goldsketch.co.uk info@goldsketch.co.uk 0161 792 9595		
NOTES © COPYRIGHT ALL RIGHTS RESERVED. THIS DRAWING MUST NOT BE REPRODUCED WITHOUT WRITTEN CONSENT. DRAWING TO BE USED FOR THE SITE AS INDICATED ONLY. ALL DIMENSIONS AND SET BACKS SHALL BE INDICATED AND CO-ORDINATED ON SITE. ANY DISCREPANCIES TO BE REPORTED TO THE CLIENT PRIOR TO THE COMMENCEMENT OF ANY WORK. ALL WORK AND MATERIALS TO BE IN ACCORDANCE WITH CURRENT BUILDING REGULATIONS AND LOCAL CODES OF PRACTICE AND BRITISH STANDARDS. ALL DIMENSIONS ON THIS DRAWING ARE UNLESS OTHERWISE SPECIFIED.		