
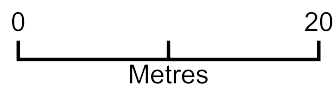


14 Prestwich Park Road South

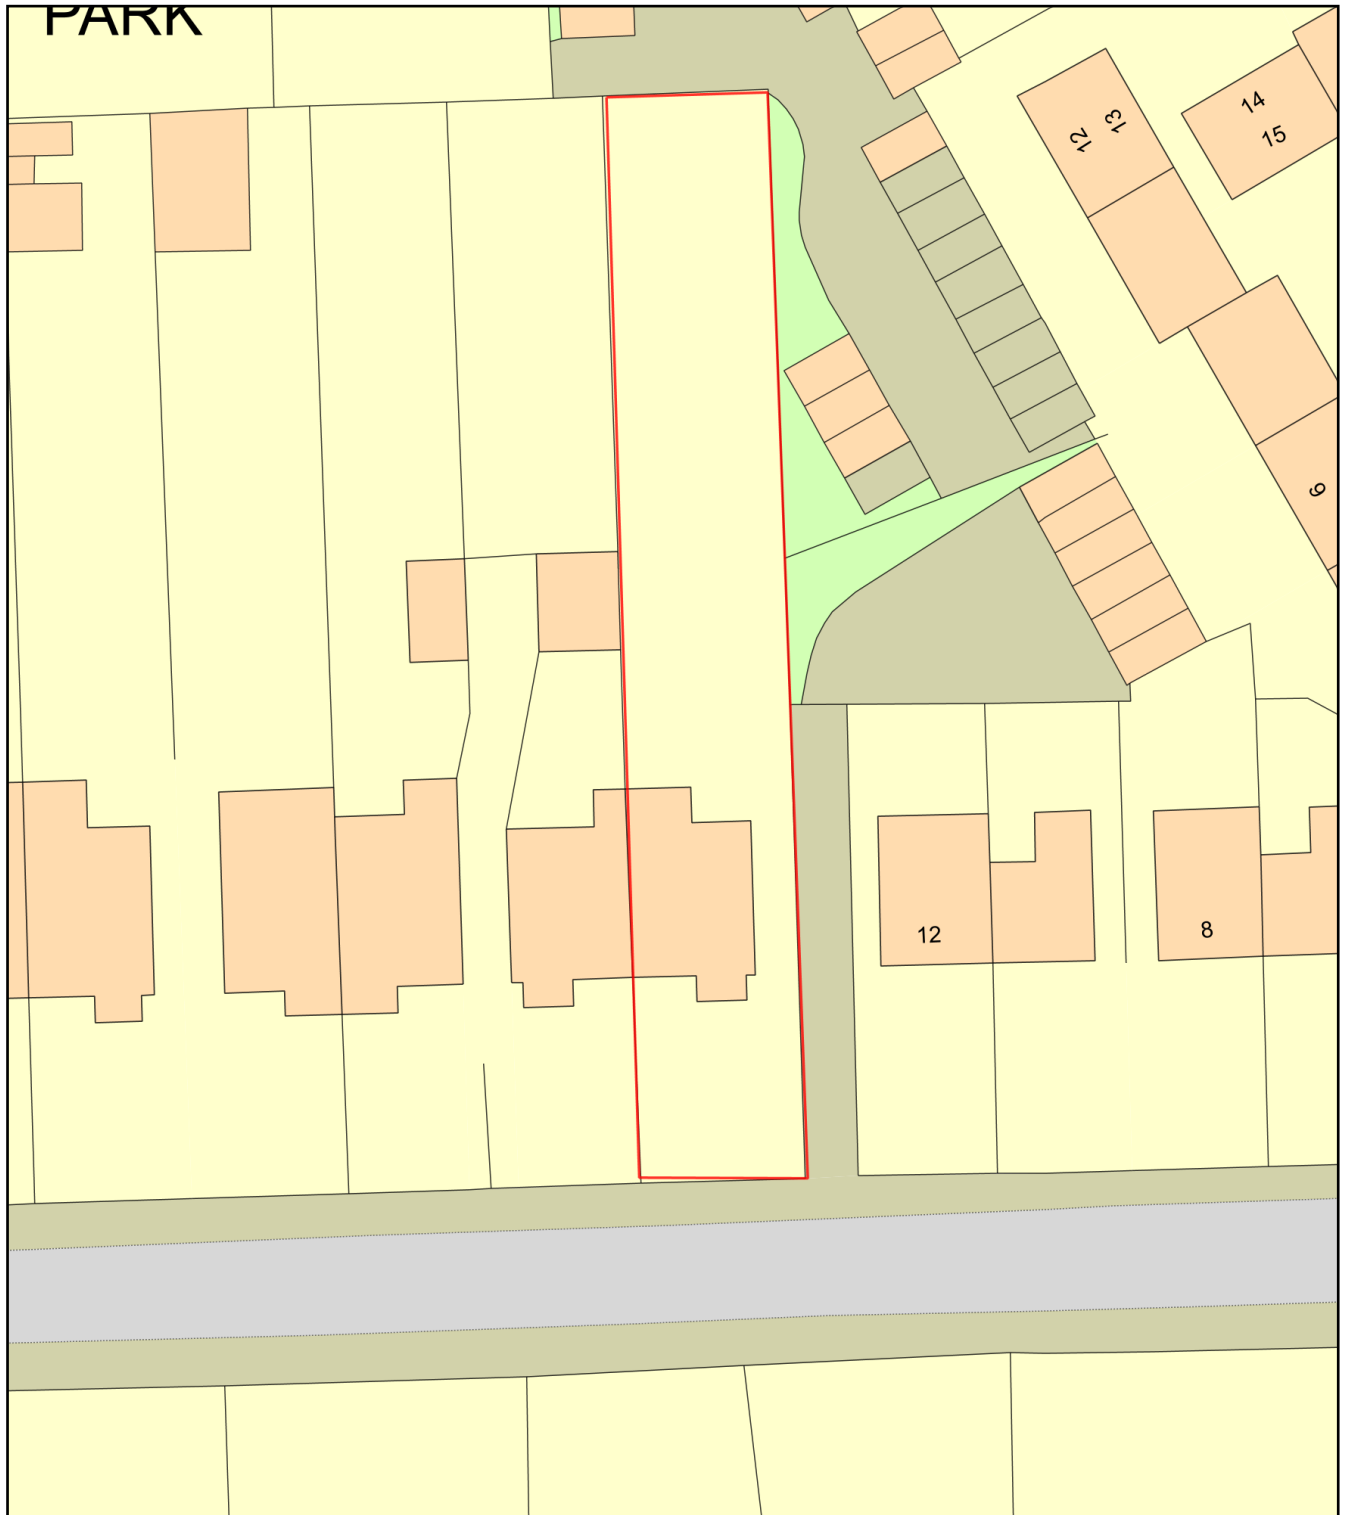

Plan Produced for: Jane Healey Brown

Date Produced: 21 Oct 2022

Plan Reference Number: TQRQM22294114330333

Scale: 1:500 @ A4