
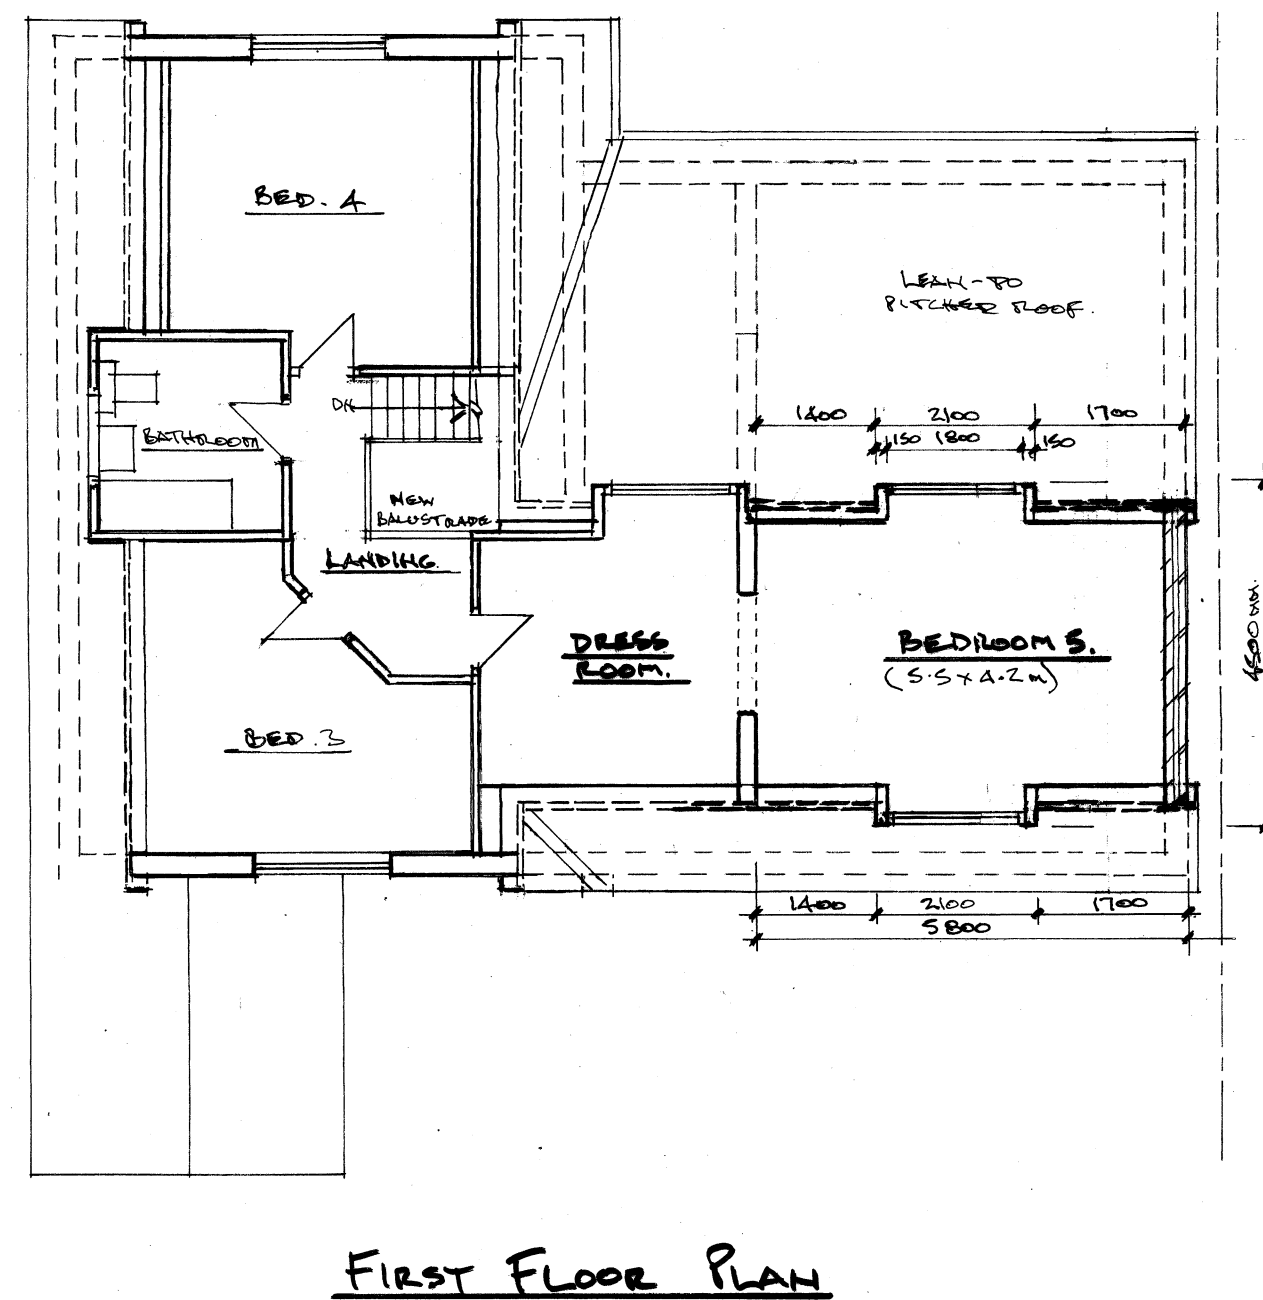
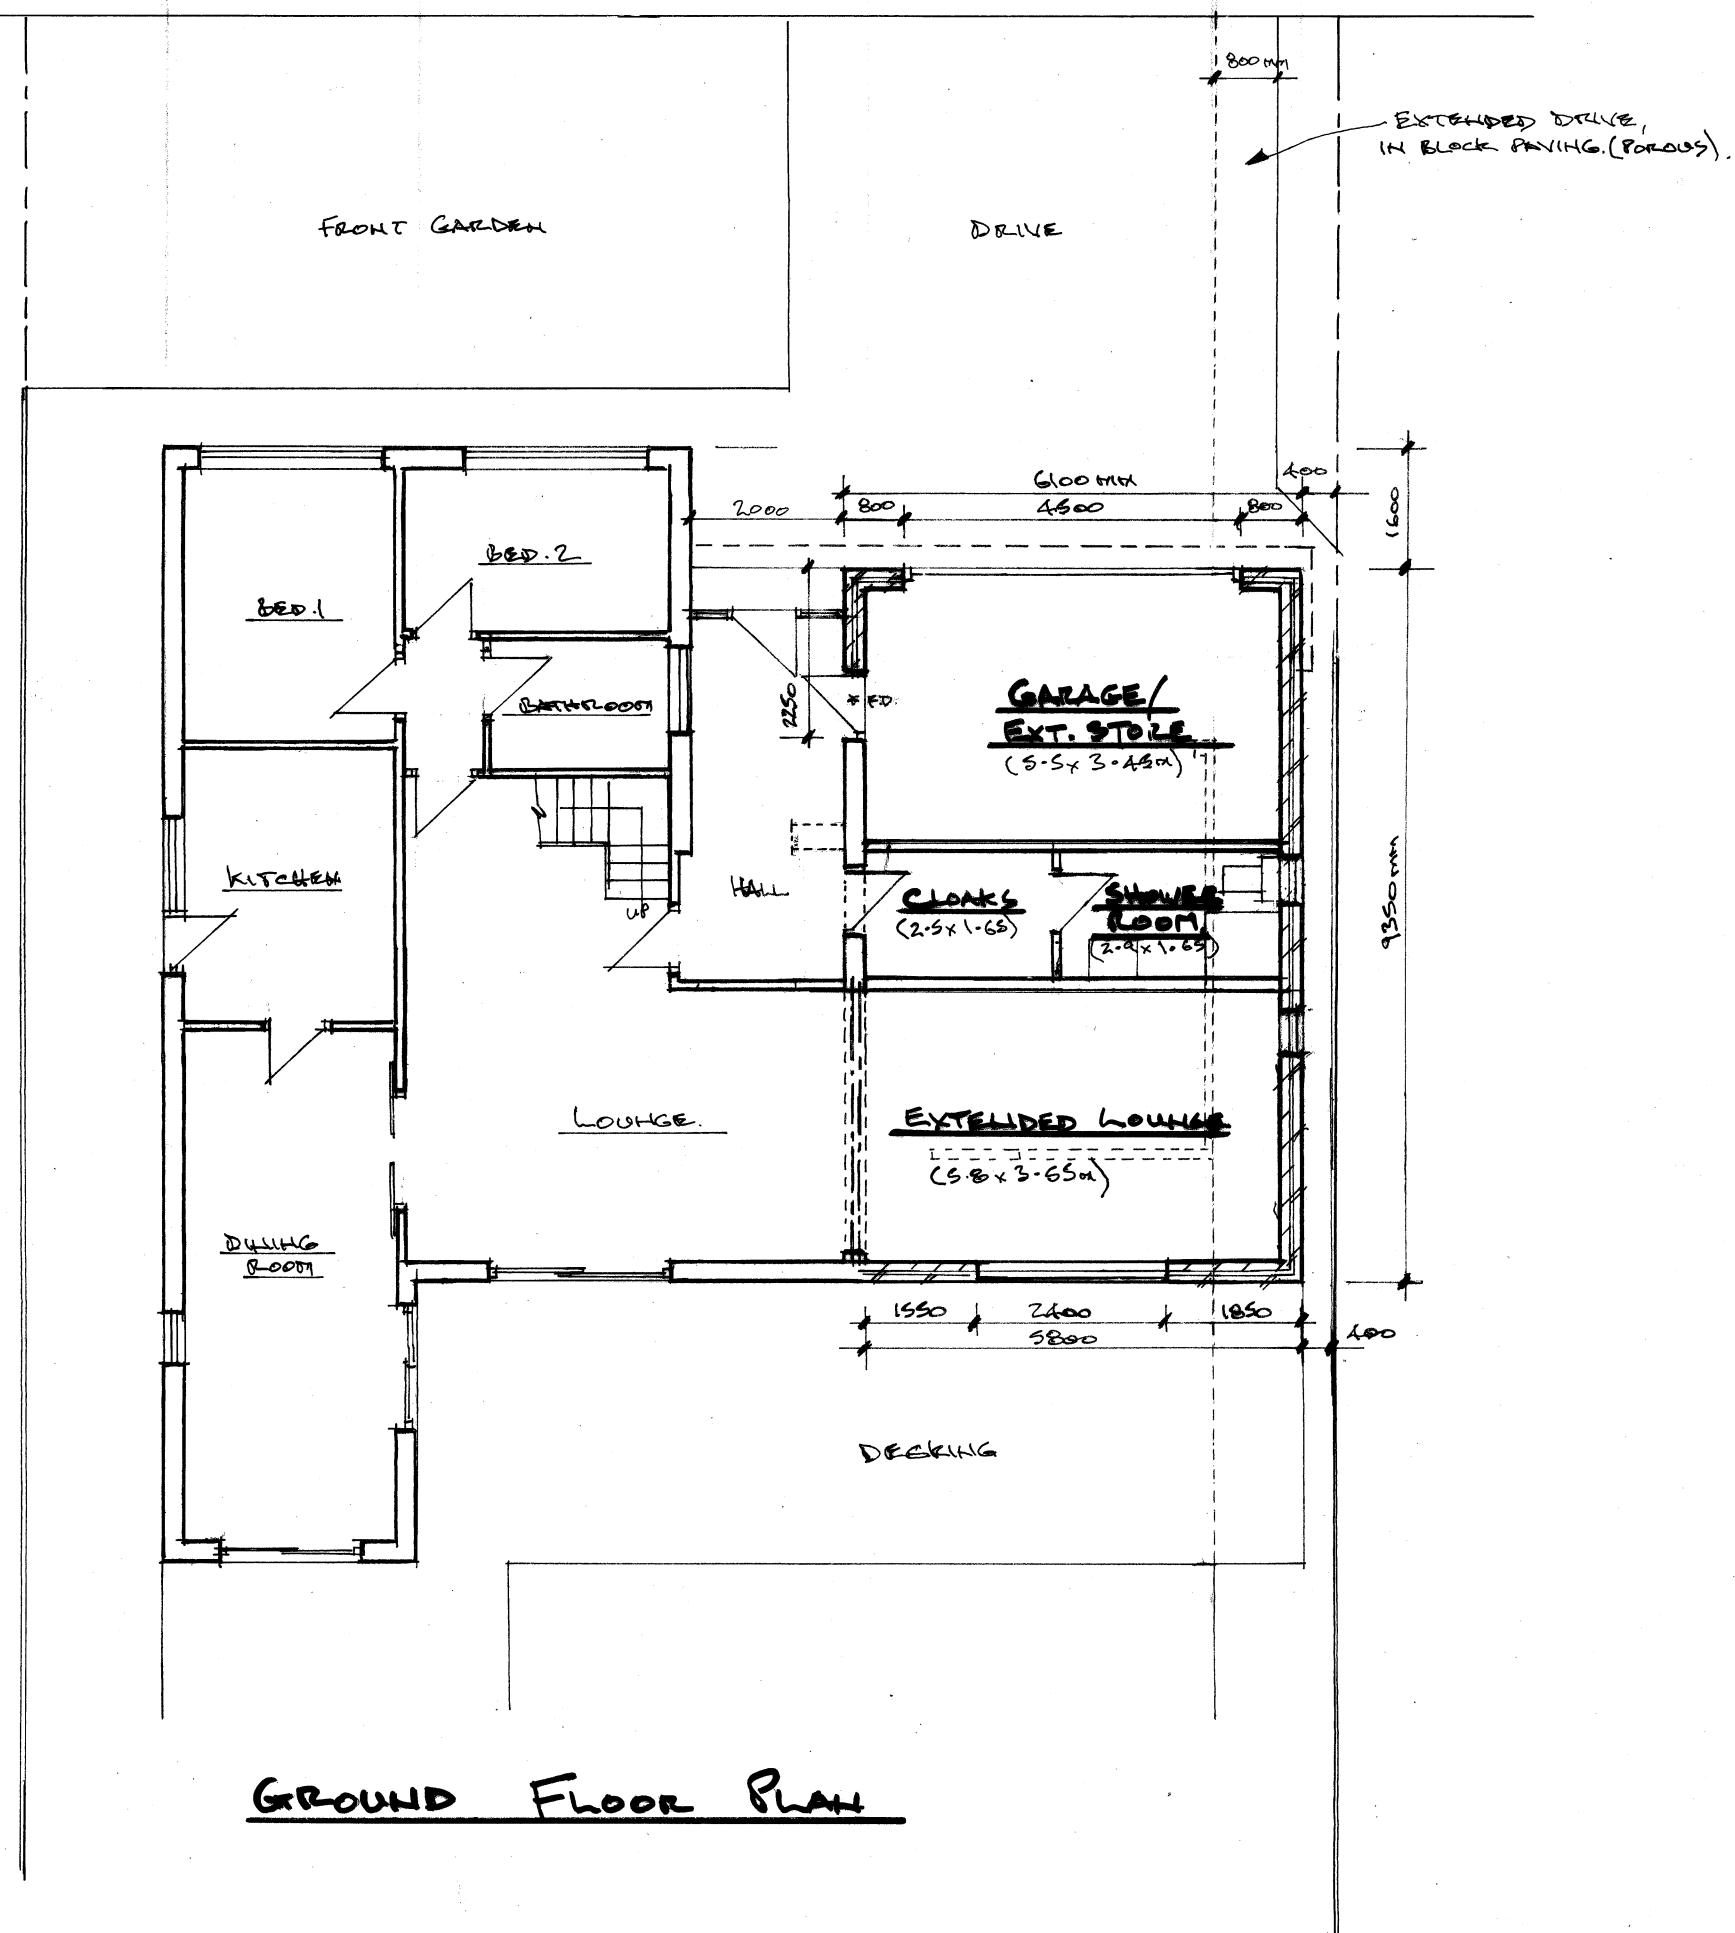


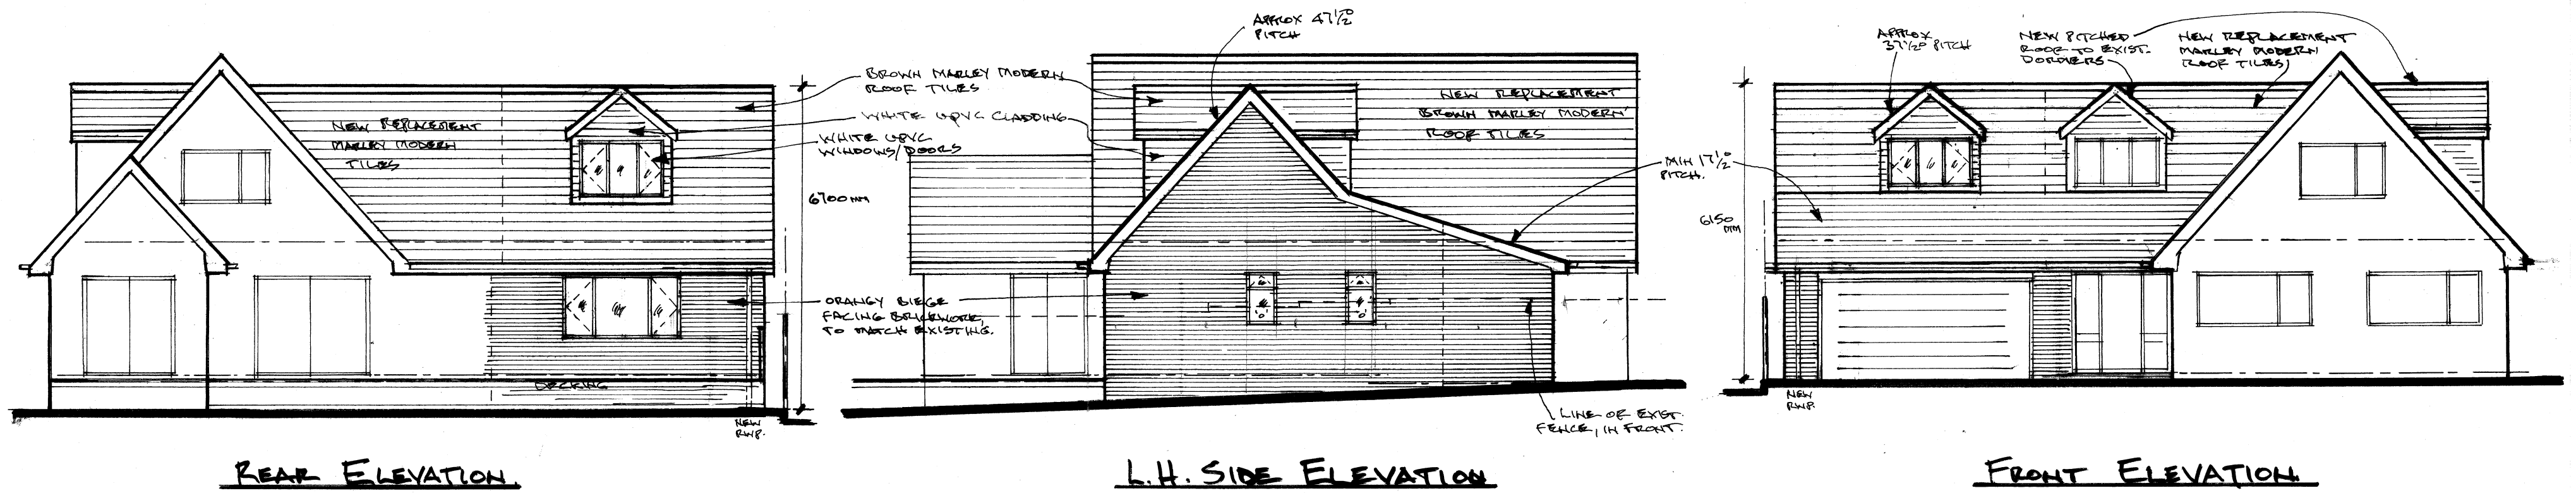

Architectural & Building Services			
NEIL BUTTERWORTH			
Tel: 07785 275483			
89 Higher Ainsworth Road, Radcliffe, Manchester, M26 4JJ.			
Job Title PROPOSED TWO STOREY / SINGLE STOREY SIDE / FRONT EXTENSION & ALTERATIONS, AT 15 SLAIDBURN DRIVE, WALSHAW, BURY, FOR MR F. TATE.			
Drawing Title PROPOSED PLANS & ELEVATIONS			
Scale 1:100	Date SEPT. 20	Drawn by N.B.	Drawing No. 2