
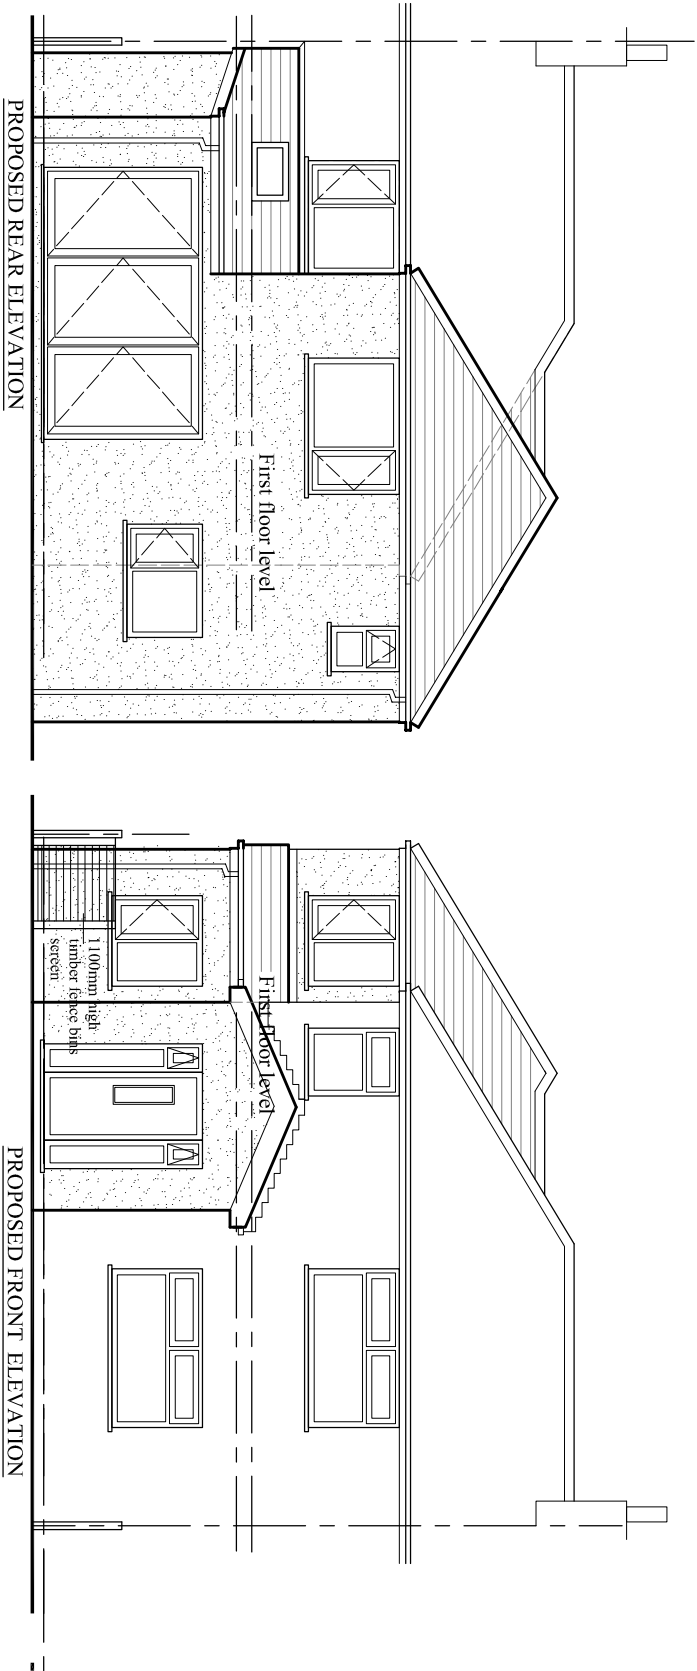


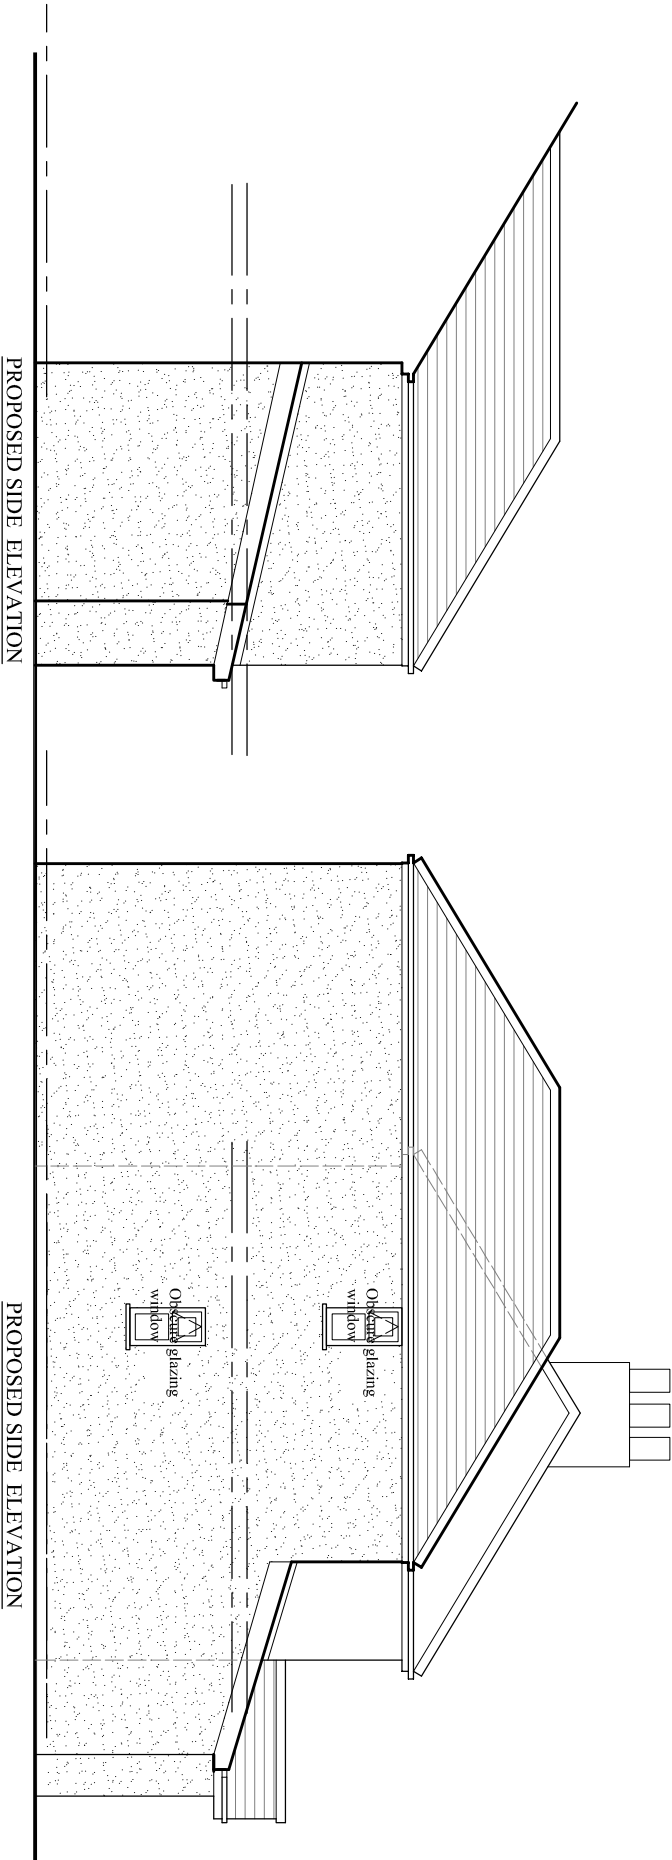

Rev. A. 09.01.25 Plans revised

PROJECT
23 Bull Hill Crescent,
Bury

CLIENT
Mr. Qaisar Abbas

DRAWING TITLE
Proposed Elevation

JOB No _____ DRAWING No
NA-P03

SCALE DATE REVISION
1:100@A3 Oct. 2024 A

t: 0782 895 3405
e: nadesignandbuilds@gmail.com