



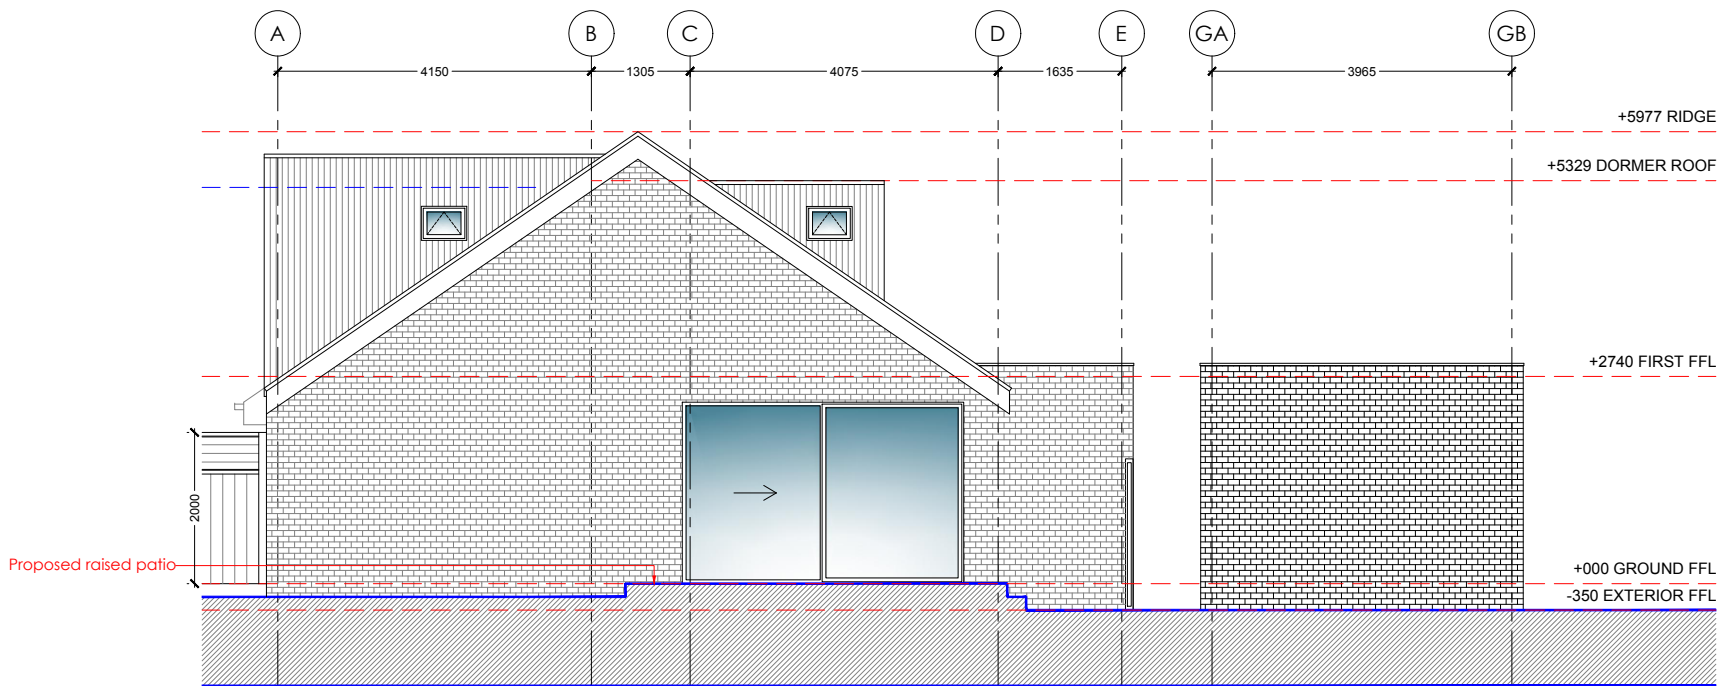

PROPOSED GABLE ELEVATION
1:100

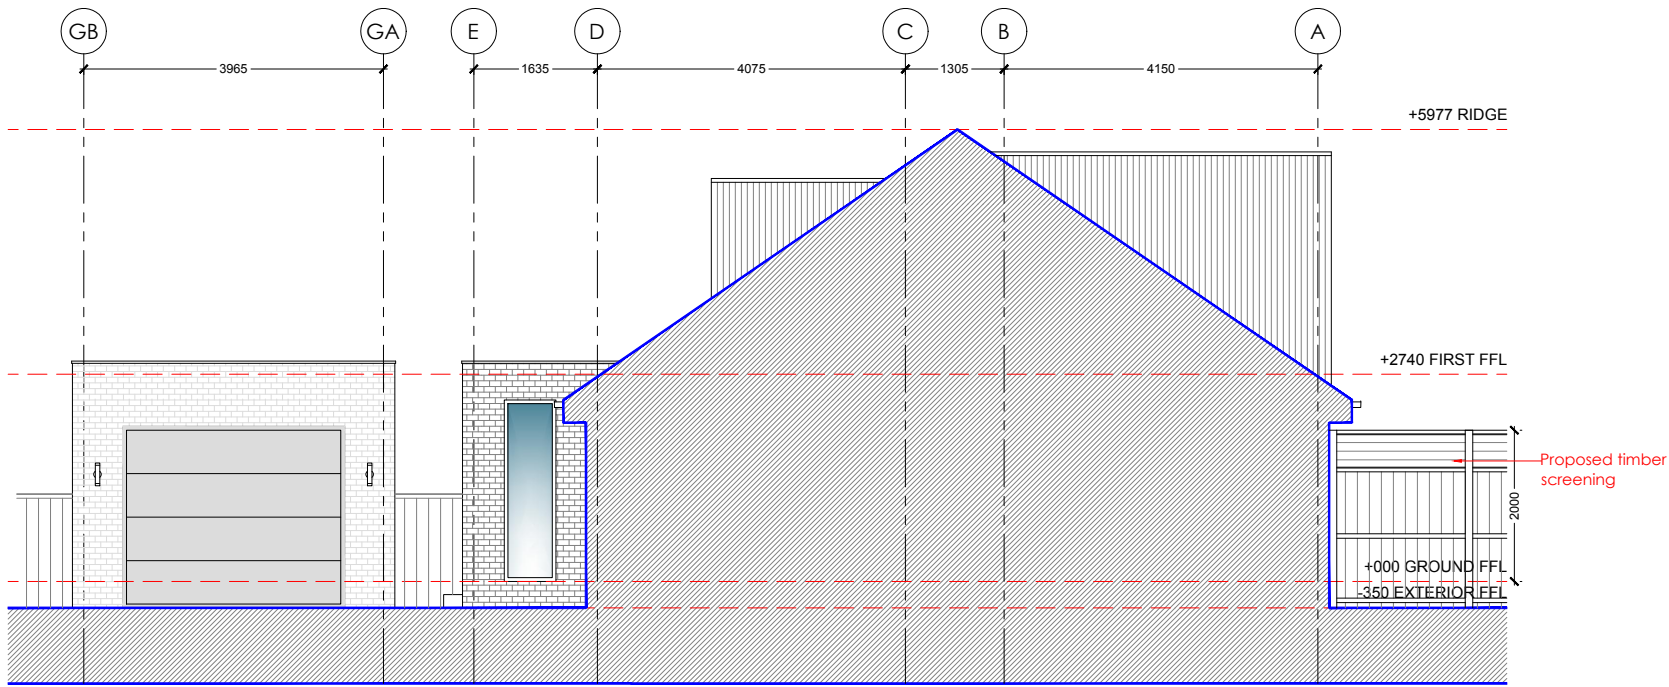

PROPOSED GABLE ELEVATION
1:100

A	05/07/22	Raised patio and boundary treatment denoted.			SFW	PDP	
Rev	Date	Description				Rev By	Chk'd By
Project Title		36 SANDRINGHAM DRIVE GREENMOUNT BURY BL8 4DJ					
Client		MR JOYCE					
Status		PLANNING					
Scale		1:100		Drawing Size		A3	
Drawn By		SFW		Checked By		PDP	
				Date		03/22	
Drawing Title		PROPOSED ELEVATIONS					
Job-Dwg No		475BUR-107A					
ABODE MANCHESTER 0161 711 0858 No.1 Spinningfields, WeWork (Abode) Quay Street, Manchester, M3 3JE LONDON 020 3053 8255 1 Knightsbridge Green, 7th Floor, Office 7.02 London, SW1X 7NE info@abode-architecture.co.uk www.abode-architecture.co.uk							