



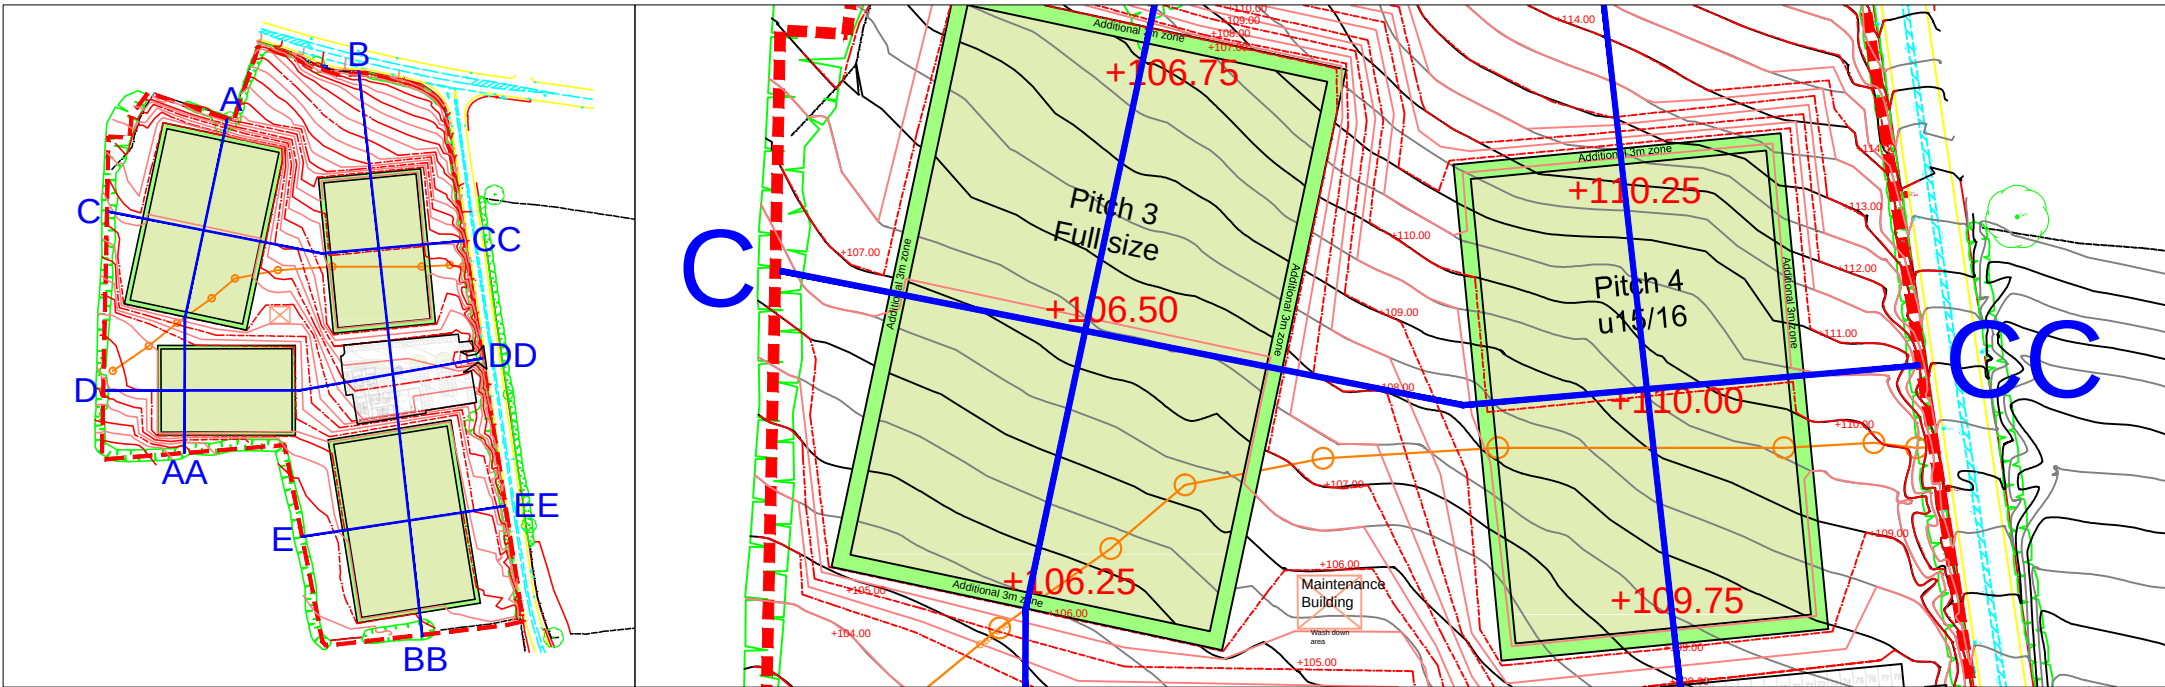

- EXISTING TOPOGRAPHY PROFILE
- PROPOSED TOPOGRAPHY PROFILE
- PROPOSED AREA OF EXCAVATION
- PROPOSED AREA OF FILL

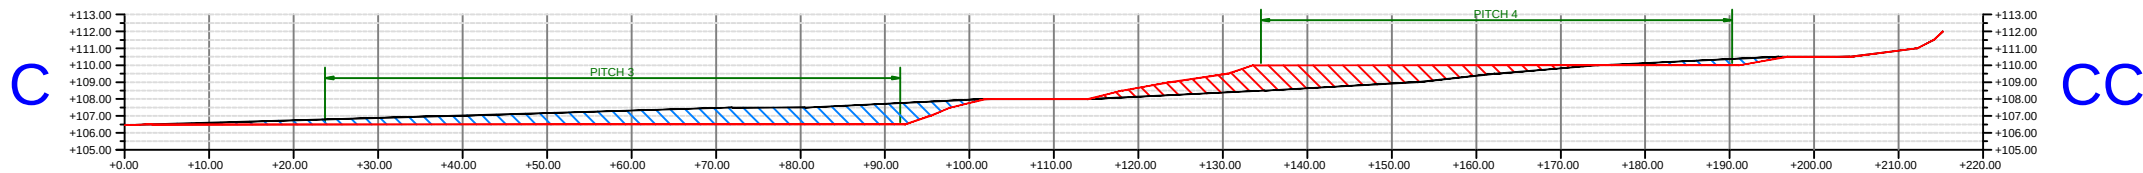

CLIENT:	PROJECT:	DRAWING TITLE:	DATE:
	PROPOSED FOOTBALL PITCHES, LAND SOUTH OF BURY NEW ROAD	CROSS-SECTION: C - CC EXISTING & PROPOSED CONTOUR PROFILE	September 2021
			LAYOUT:
			ISO A4