




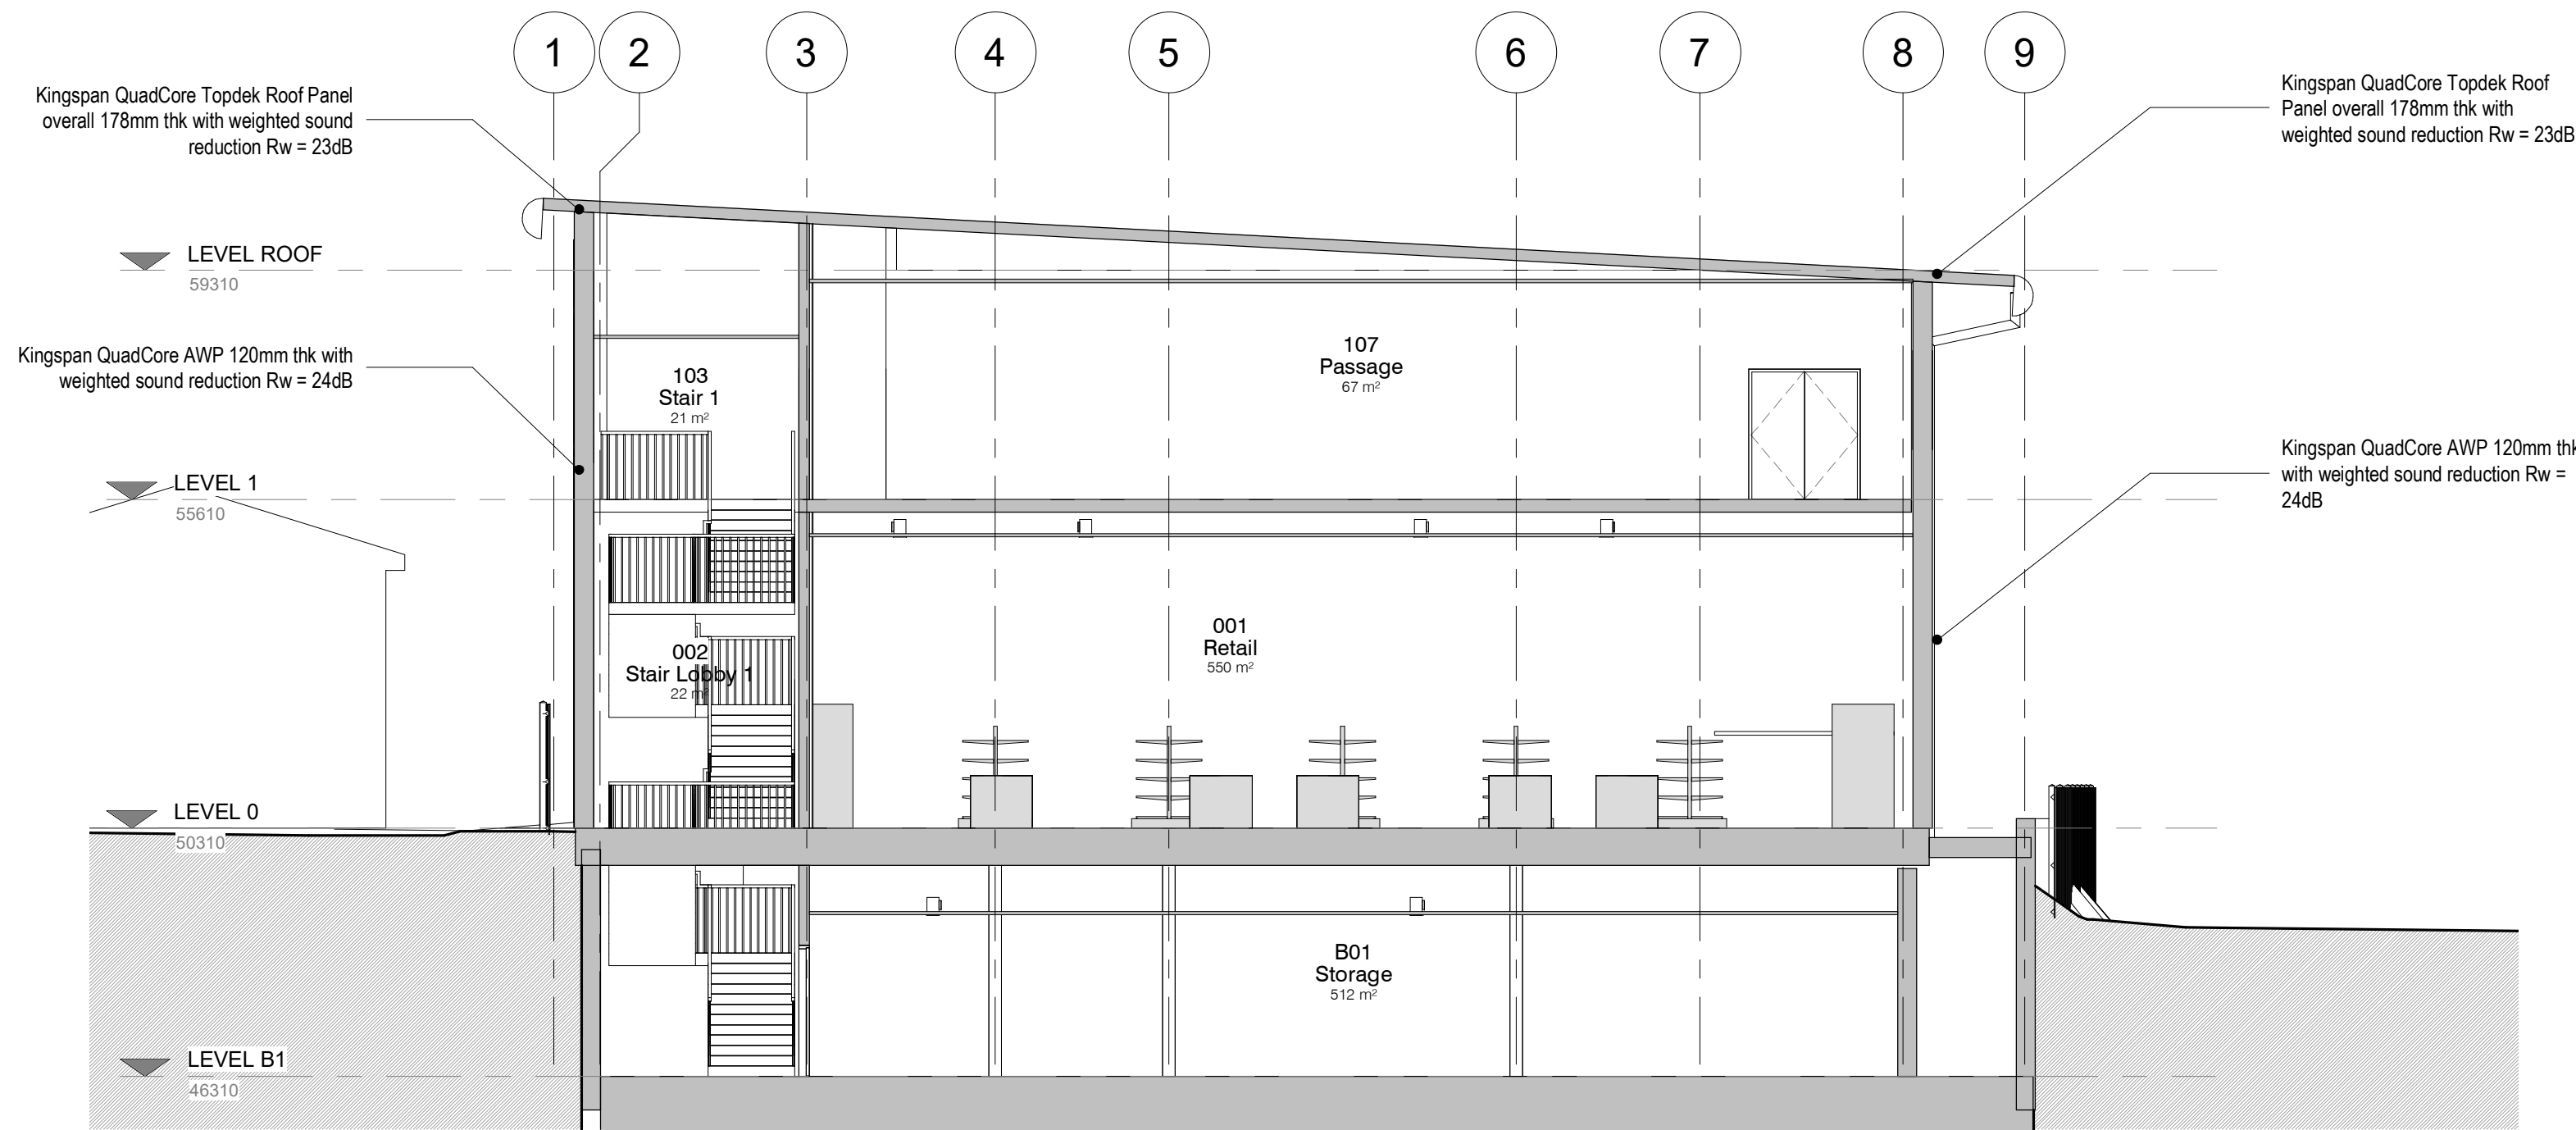

2. Section A-A - Acoustics
1 : 100

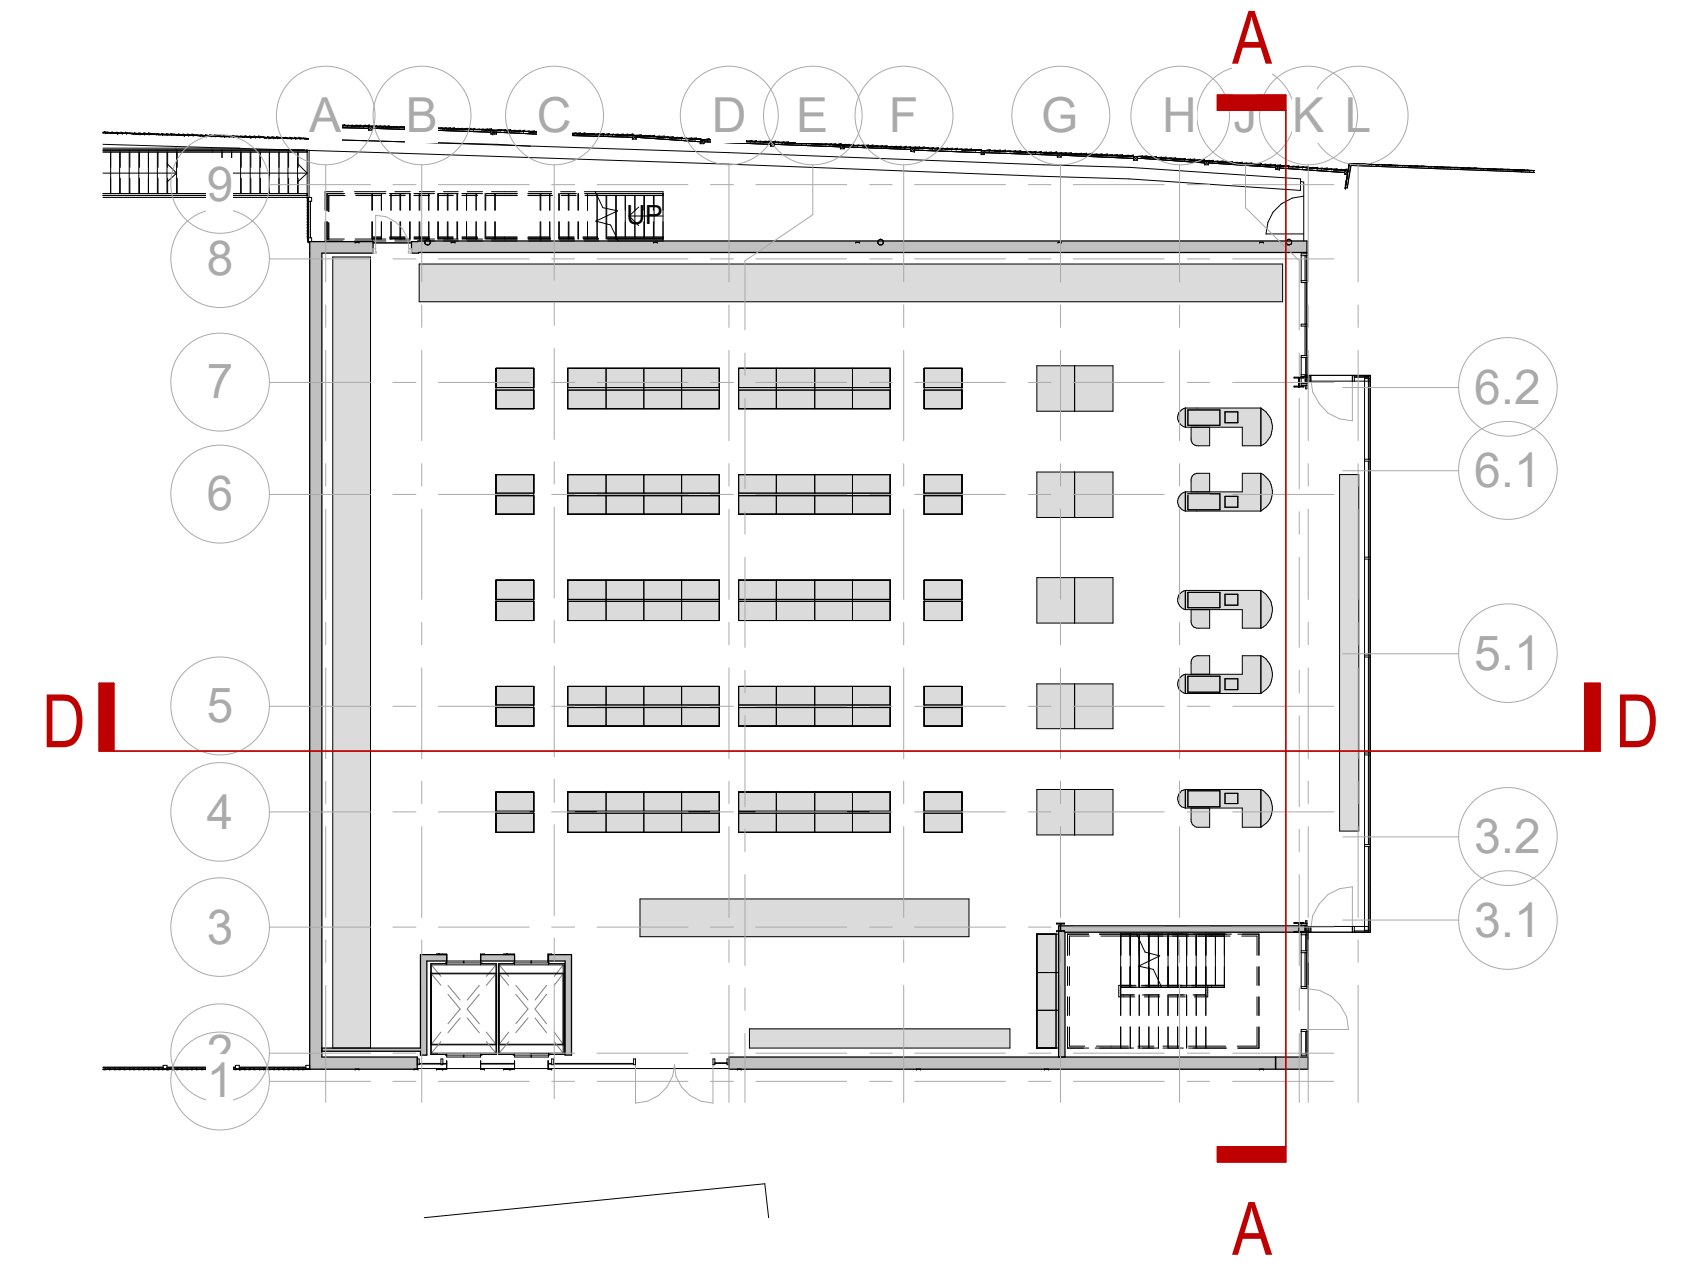

1. Key Plan - Sections - Acoustics
1 : 200

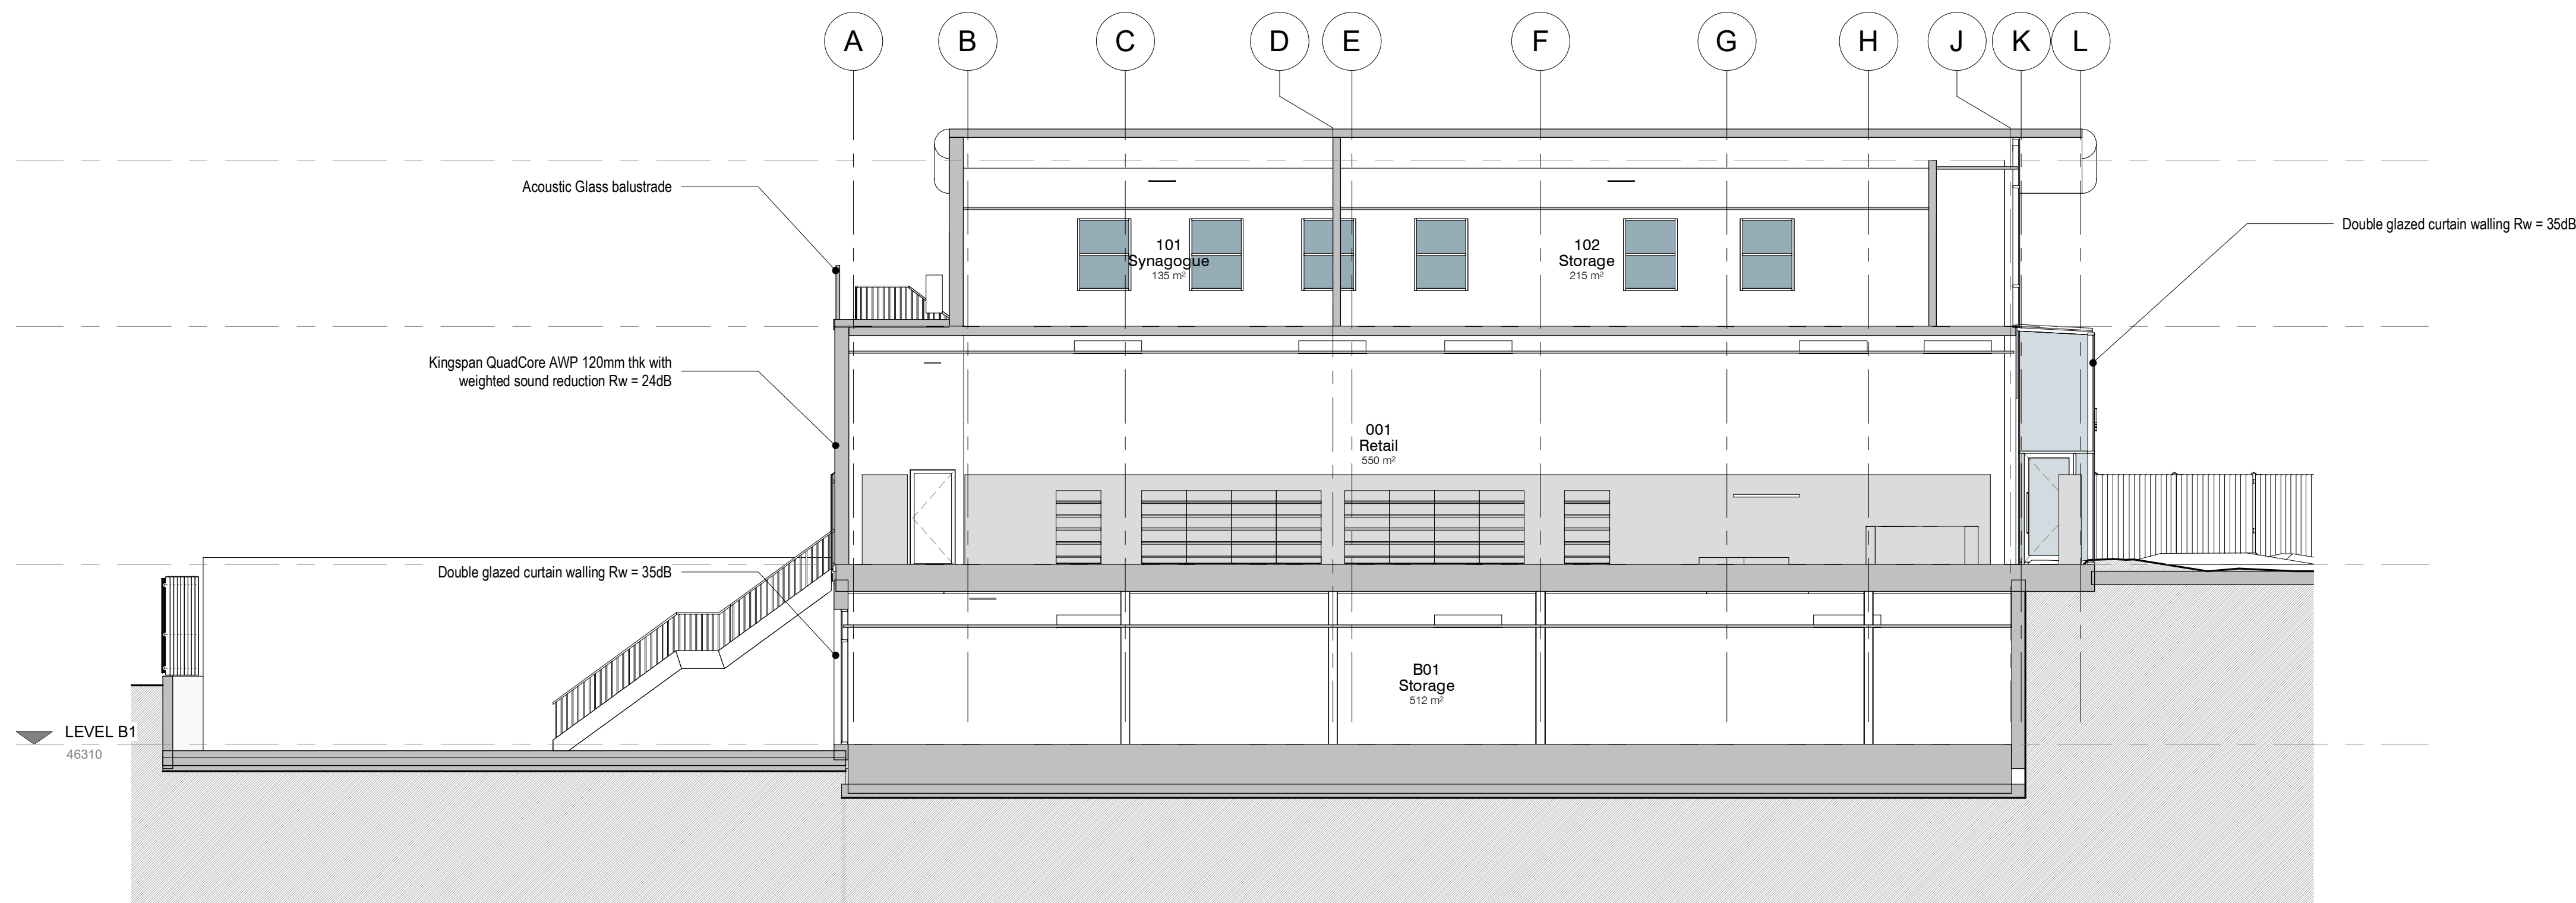

3. Section D-D - Acoustics
1 : 100

PROJECT	SCALE: B A1	DATE	DRAWN BY
Unimore	As indicated	29 JAN 2025	SP
CLIENT	STATUS	PROJECT NO.	REV.
Unimore Ltd	Planning		
TITLE	PROJECT NO.	DRAWING NO.	REV.
Acoustic Building Envelope		DA14079.2.	404.
DADEBTALARCHITECTUREwww.debtal.co.uk THIS DRAWING MUST NOT BE REPRODUCED WITHOUT WRITTEN CONSENT. ALL OWNERSHIP AND INTELLECTUAL RIGHTS ARE RESERVED. ALL DIMENSIONS AND MATERIALS SHALL BE CHECKED AND CONFIRMED IN THE APPROPRIATE SPECIFICATIONS TO BE SUPPLIED TO THE CONTRACTOR. THE CONTRACTOR SHALL BE RESPONSIBLE FOR OBTAINING ALL NECESSARY PERMITS AND APPROVALS IN ACCORDANCE WITH CURRENT STATUTORY LEGISLATION, RELEVANT CODES OF PRACTICE AND PREVIOUS AGREEMENTS. ALL DIMENSIONS ON THIS DRAWING ARE IN MILLIMETRES UNLESS OTHERWISE STATED.			