


ROAD EAST

HOLLYEDGE DRIVE

New permeable
paved driveway for
min 2 cars

© Crown Copyright and database rights 2023 OS Licence no. AC0000849896

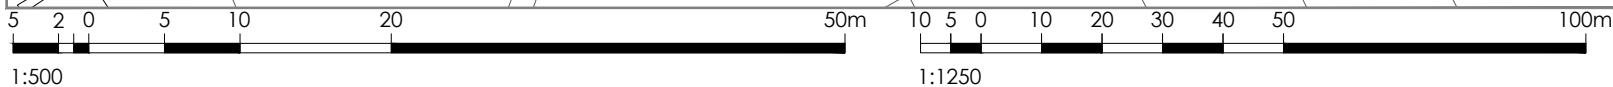

Indicative
True
North

Planning drawings

Legend

— Site Boundary

Rev ref	Description	Date
Project	Detached garage demolition, proposed ground floor rear & side extension with front porch	
Site Address	5 Hollyedge Drive, Prestwich, Manchester, M25 9RG	
Client	Mr and Mrs Hyde	
Drawing status	Planning	
Drawing title	Proposed block plan	
Date	May 2023	
Scale	1:500 @ A4	
Dwg No.	2023-1720-P-106	Rev -