

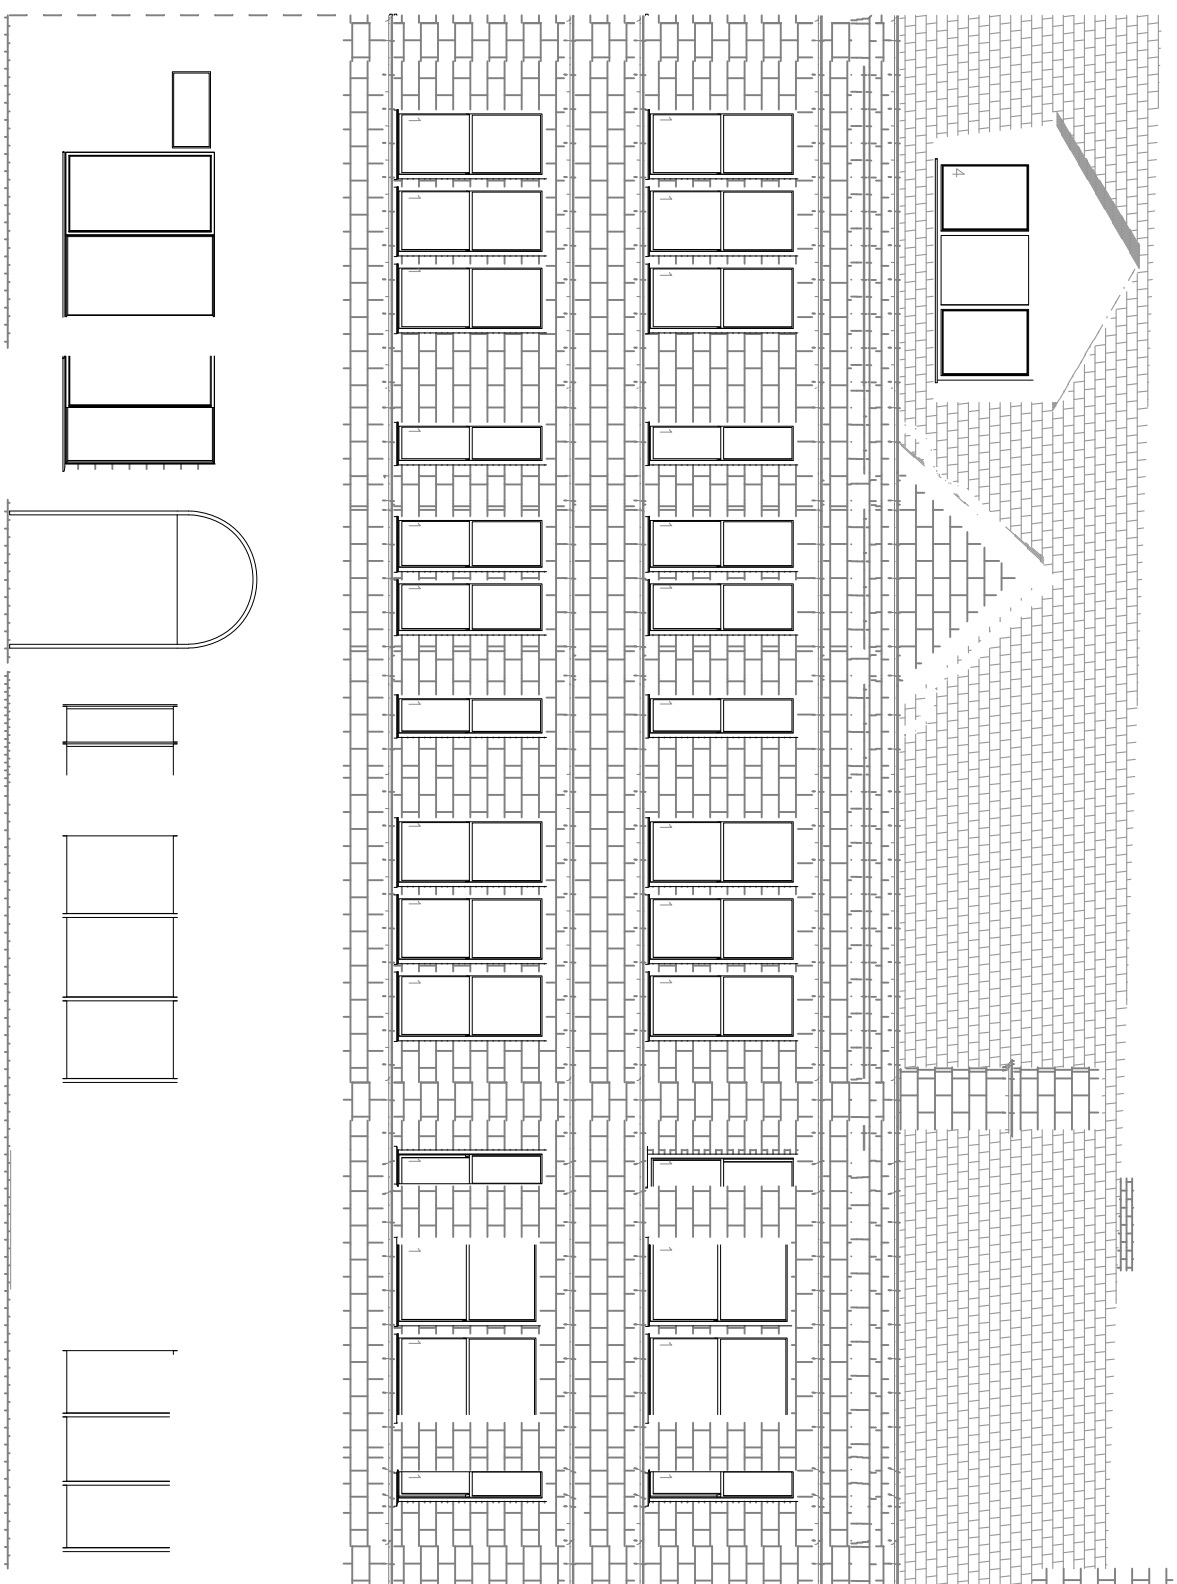


This drawing was produced in AutoCAD, DO NOT change manually.
DO NOT scale from this drawing. The contractor must verify all site dimensions.
This drawing is the property of Mullins Associates (Group) Ltd. It must not be copied or lent to any third party without the written consent of Mullins Associates (Group) Ltd and must be returned to Mullins Associates (Group) Ltd on request.

Notes

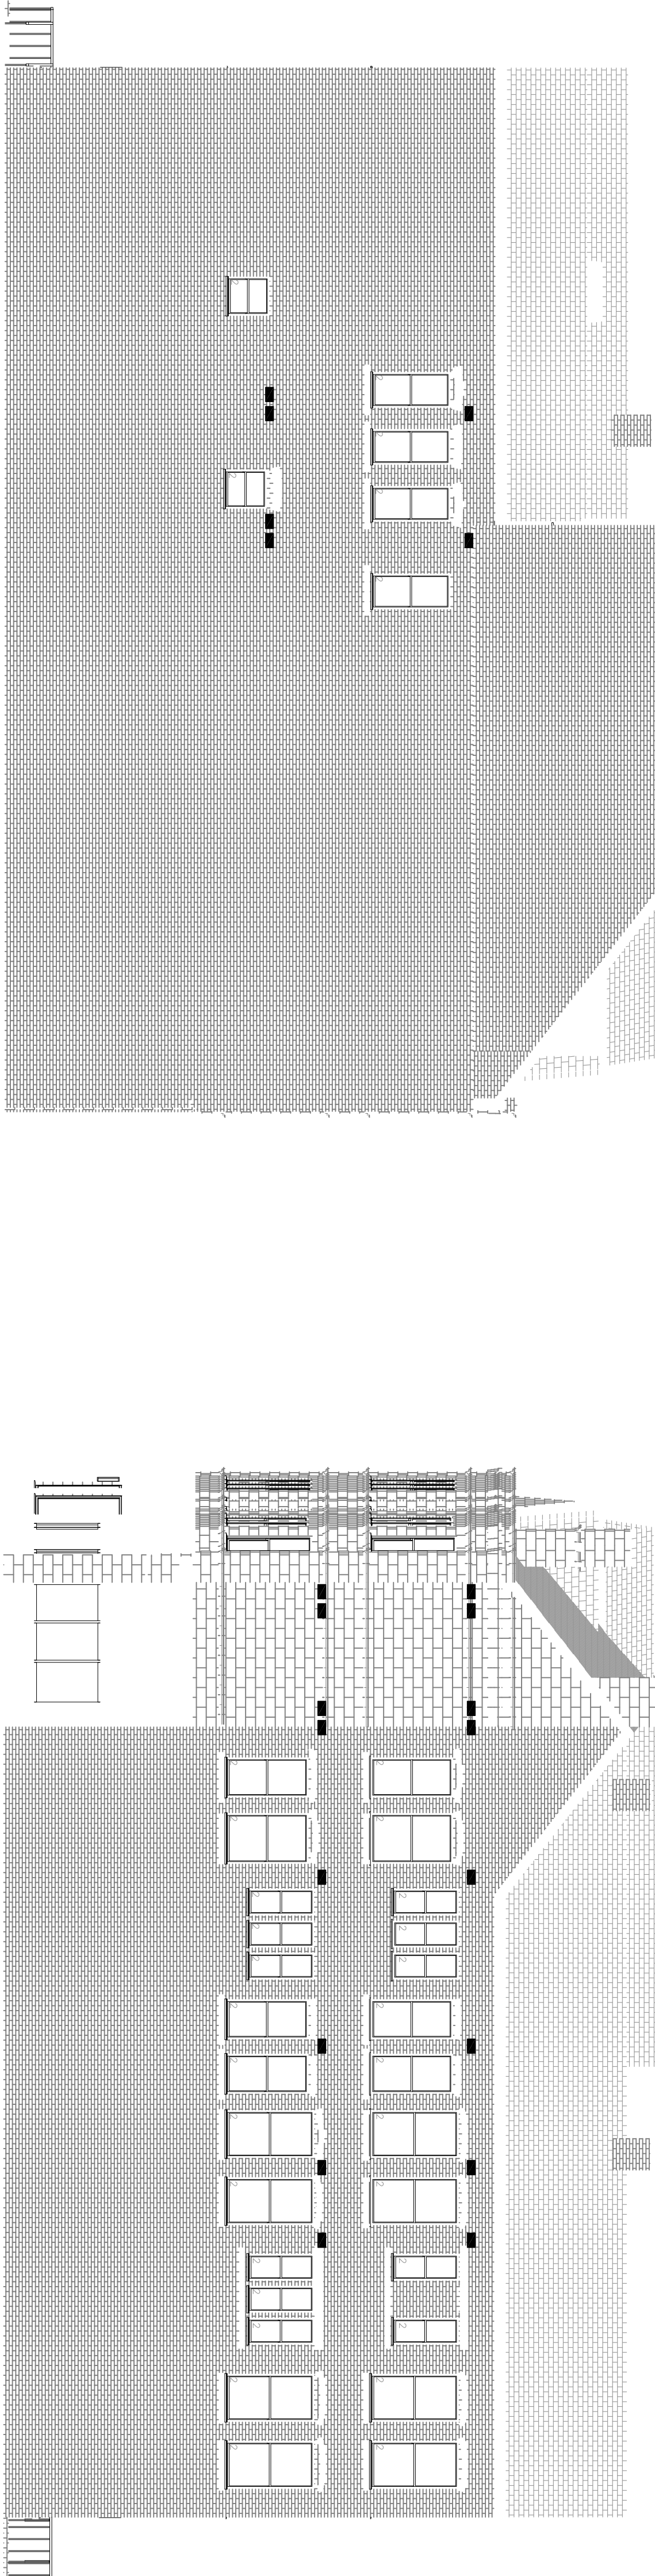

Revision:	C1	00	Comment Only Issue.	K/K
Date:	24	00		
Description:				
Drawn:				

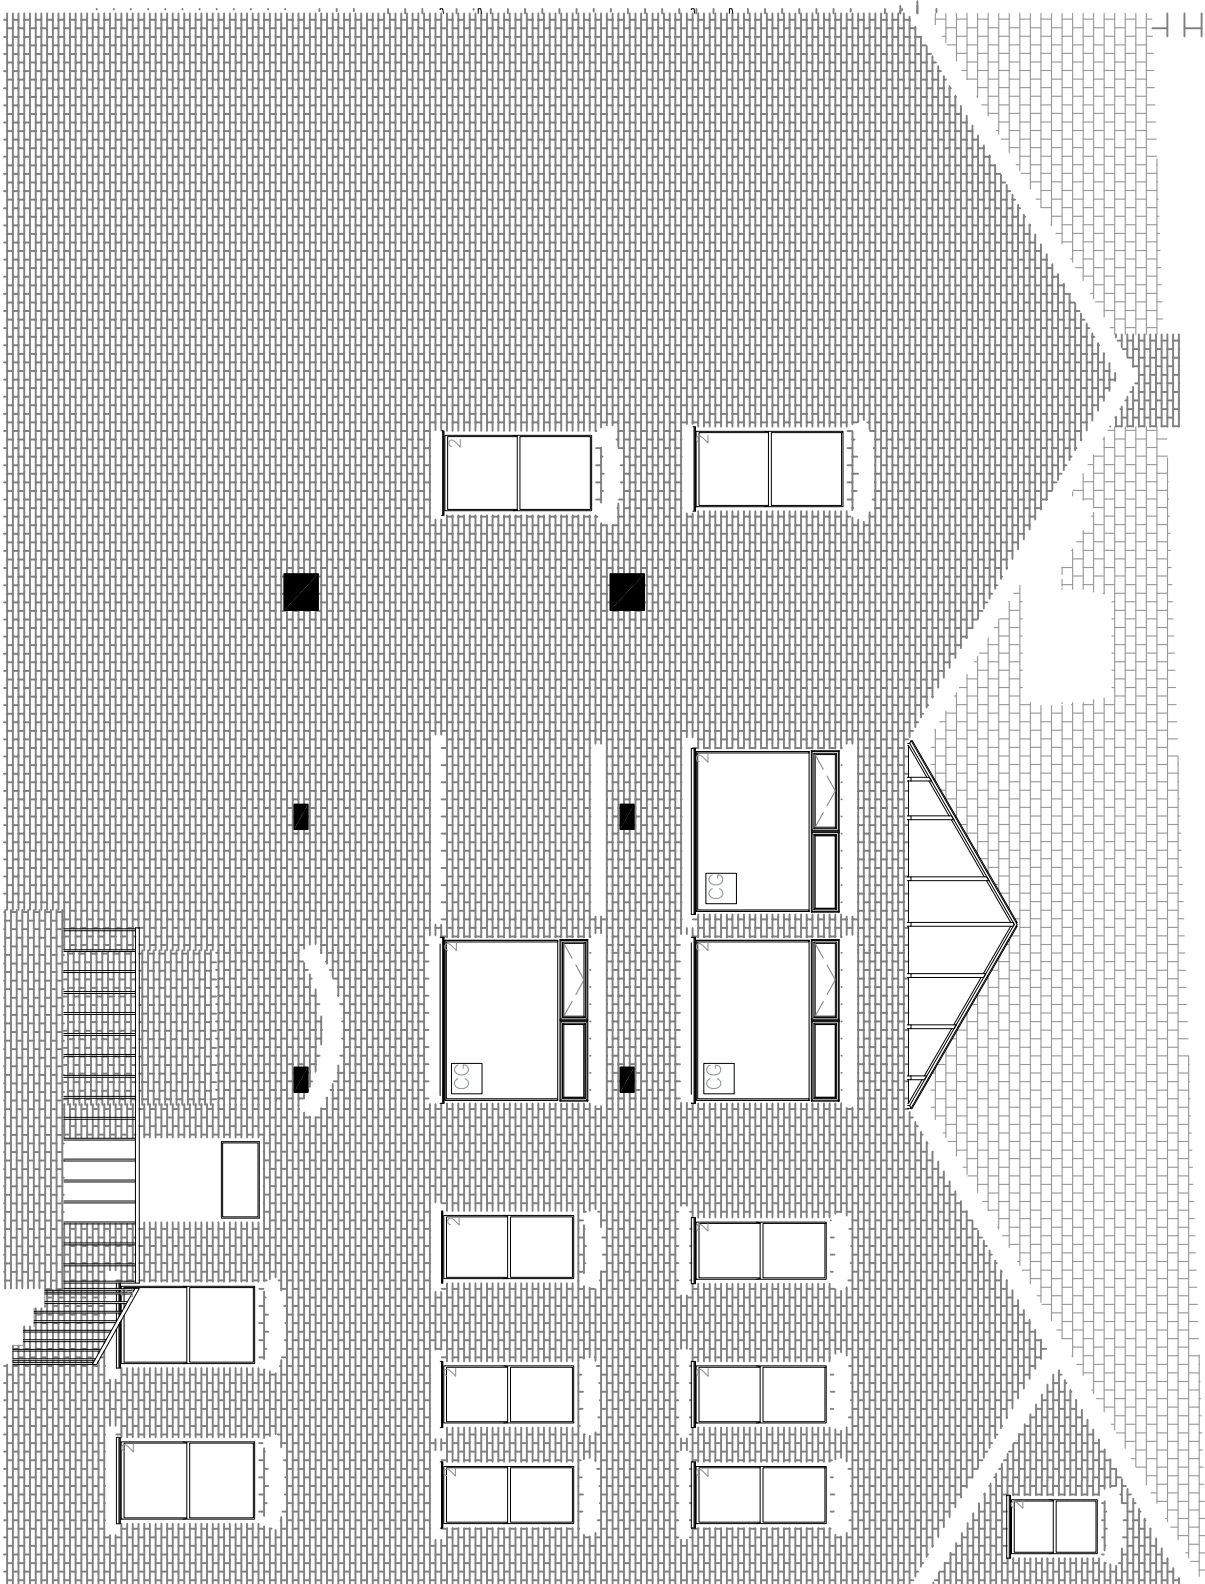

Project: Four Architects

Victoria Buildings, 9-13 Silver Street, Bury, BL9 0EU

Tide

Proposed Ventilation Elevations

Drawing no:	Revision:
0470-01-M410	C1
Status:	
COMMENT ISSUE	
Drawn:	Checked:
K.K	C.M
Date:	Scale:
January 2024	1:50@A1